

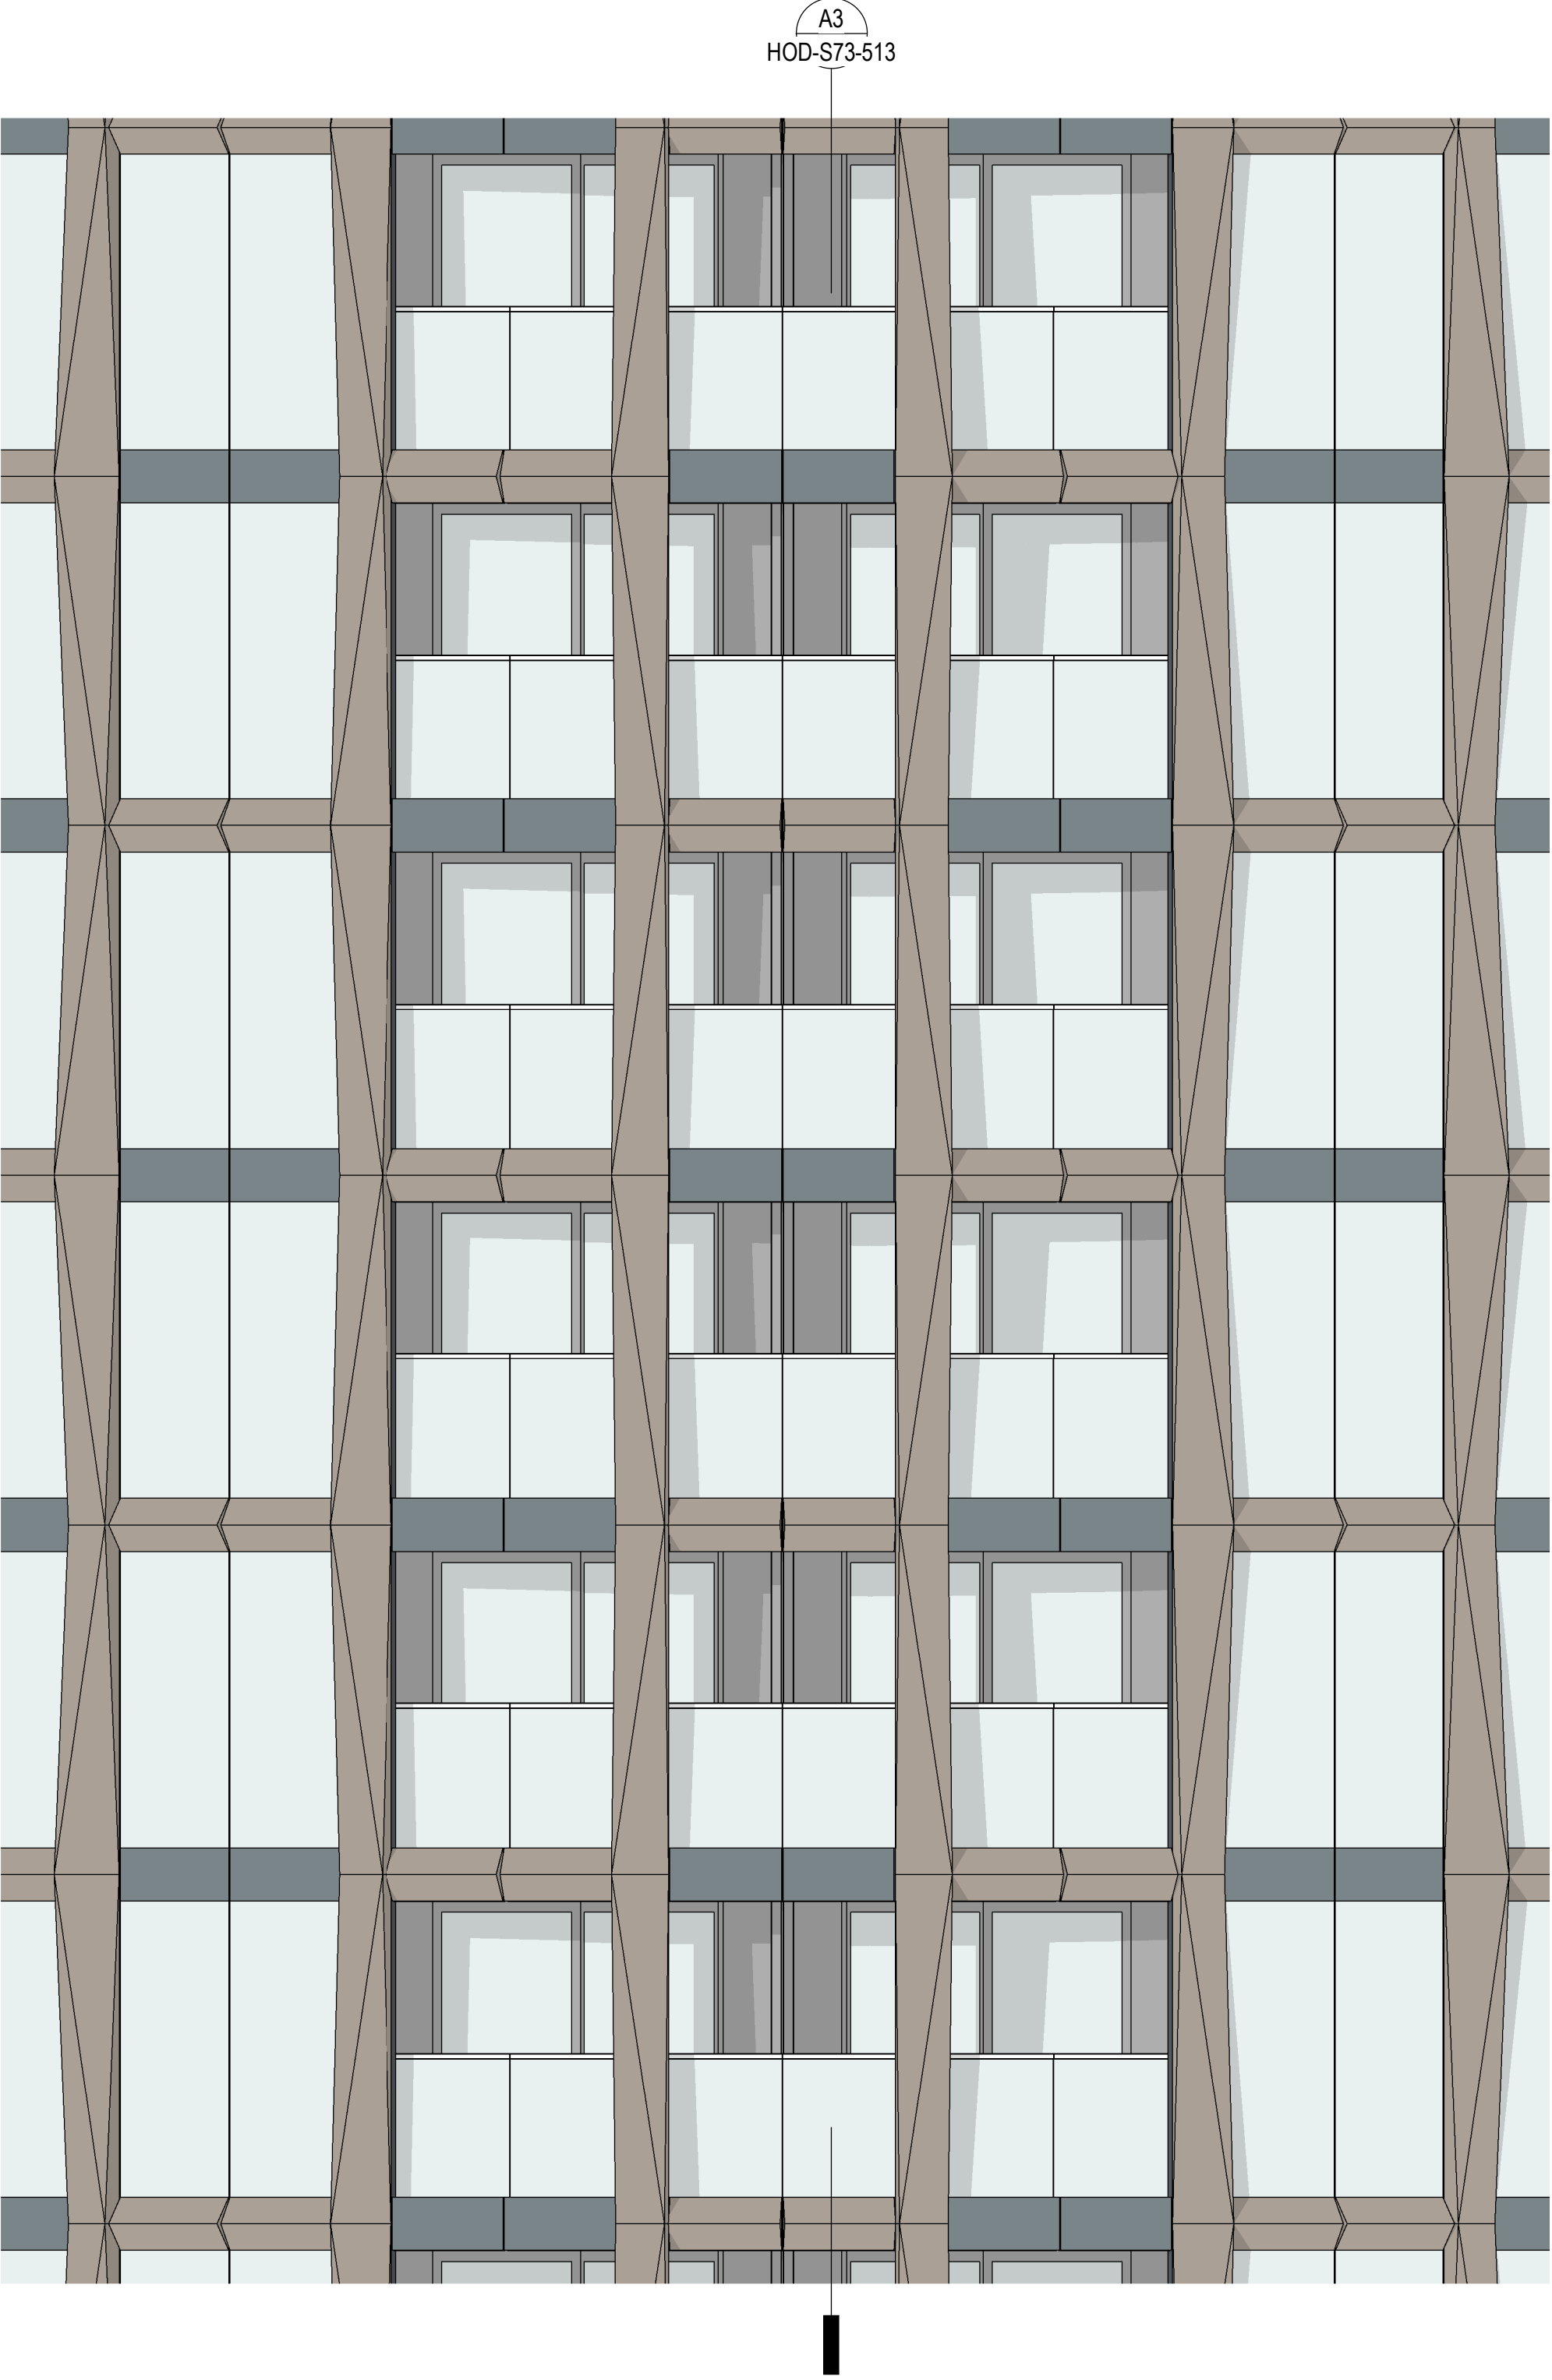
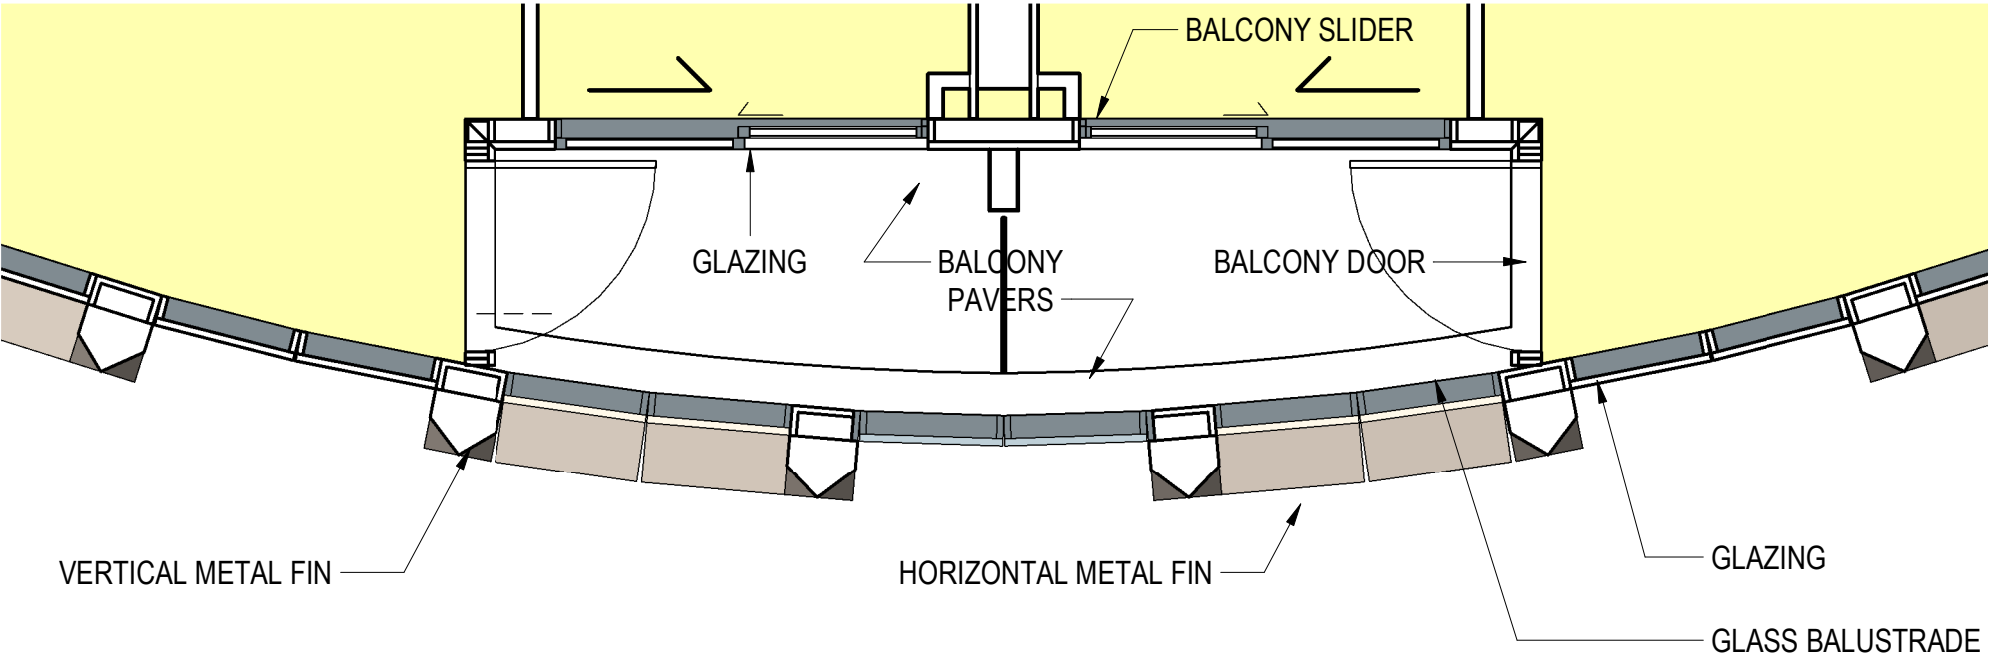



B7 TYP ENCLOSURE ELEVATION - RESIDENTIAL TOWER
1 : 50

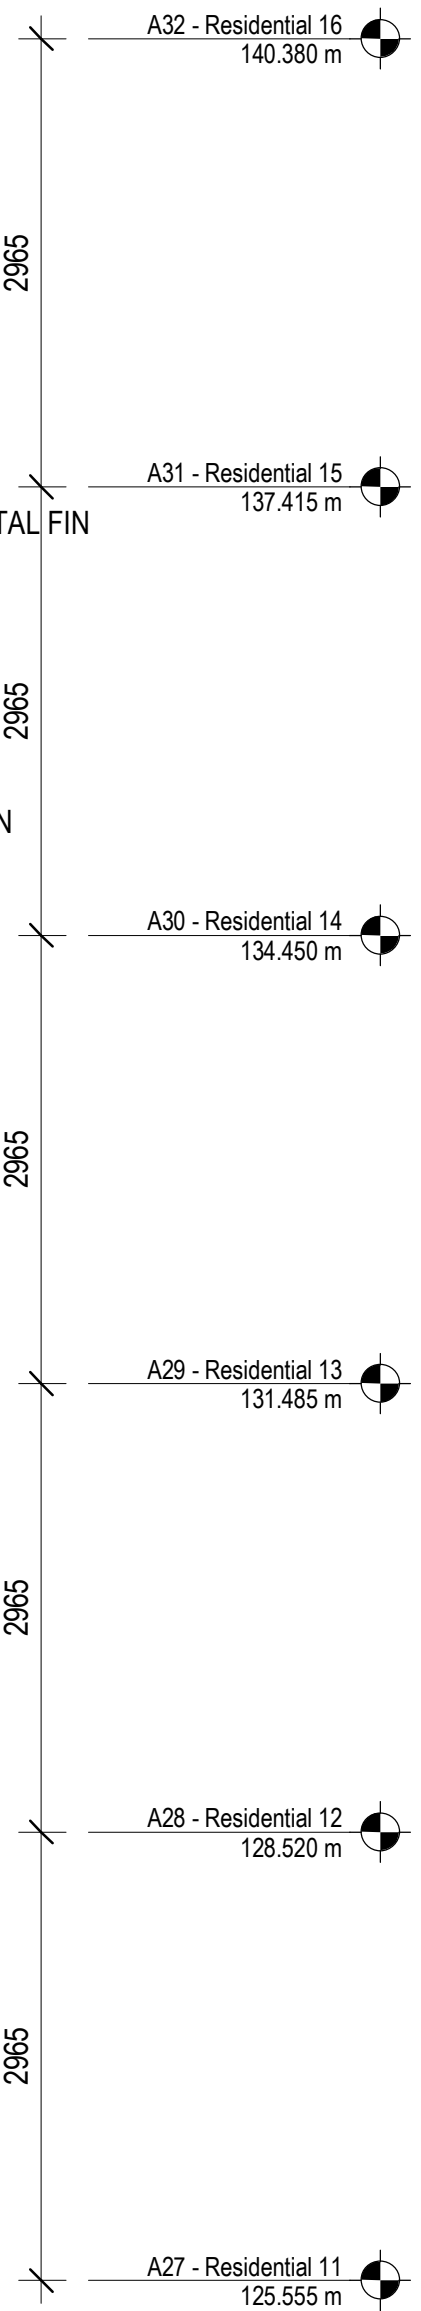

A7 TYP ENCLOSURE PLAN - RESIDENTIAL TOWER
1 : 50

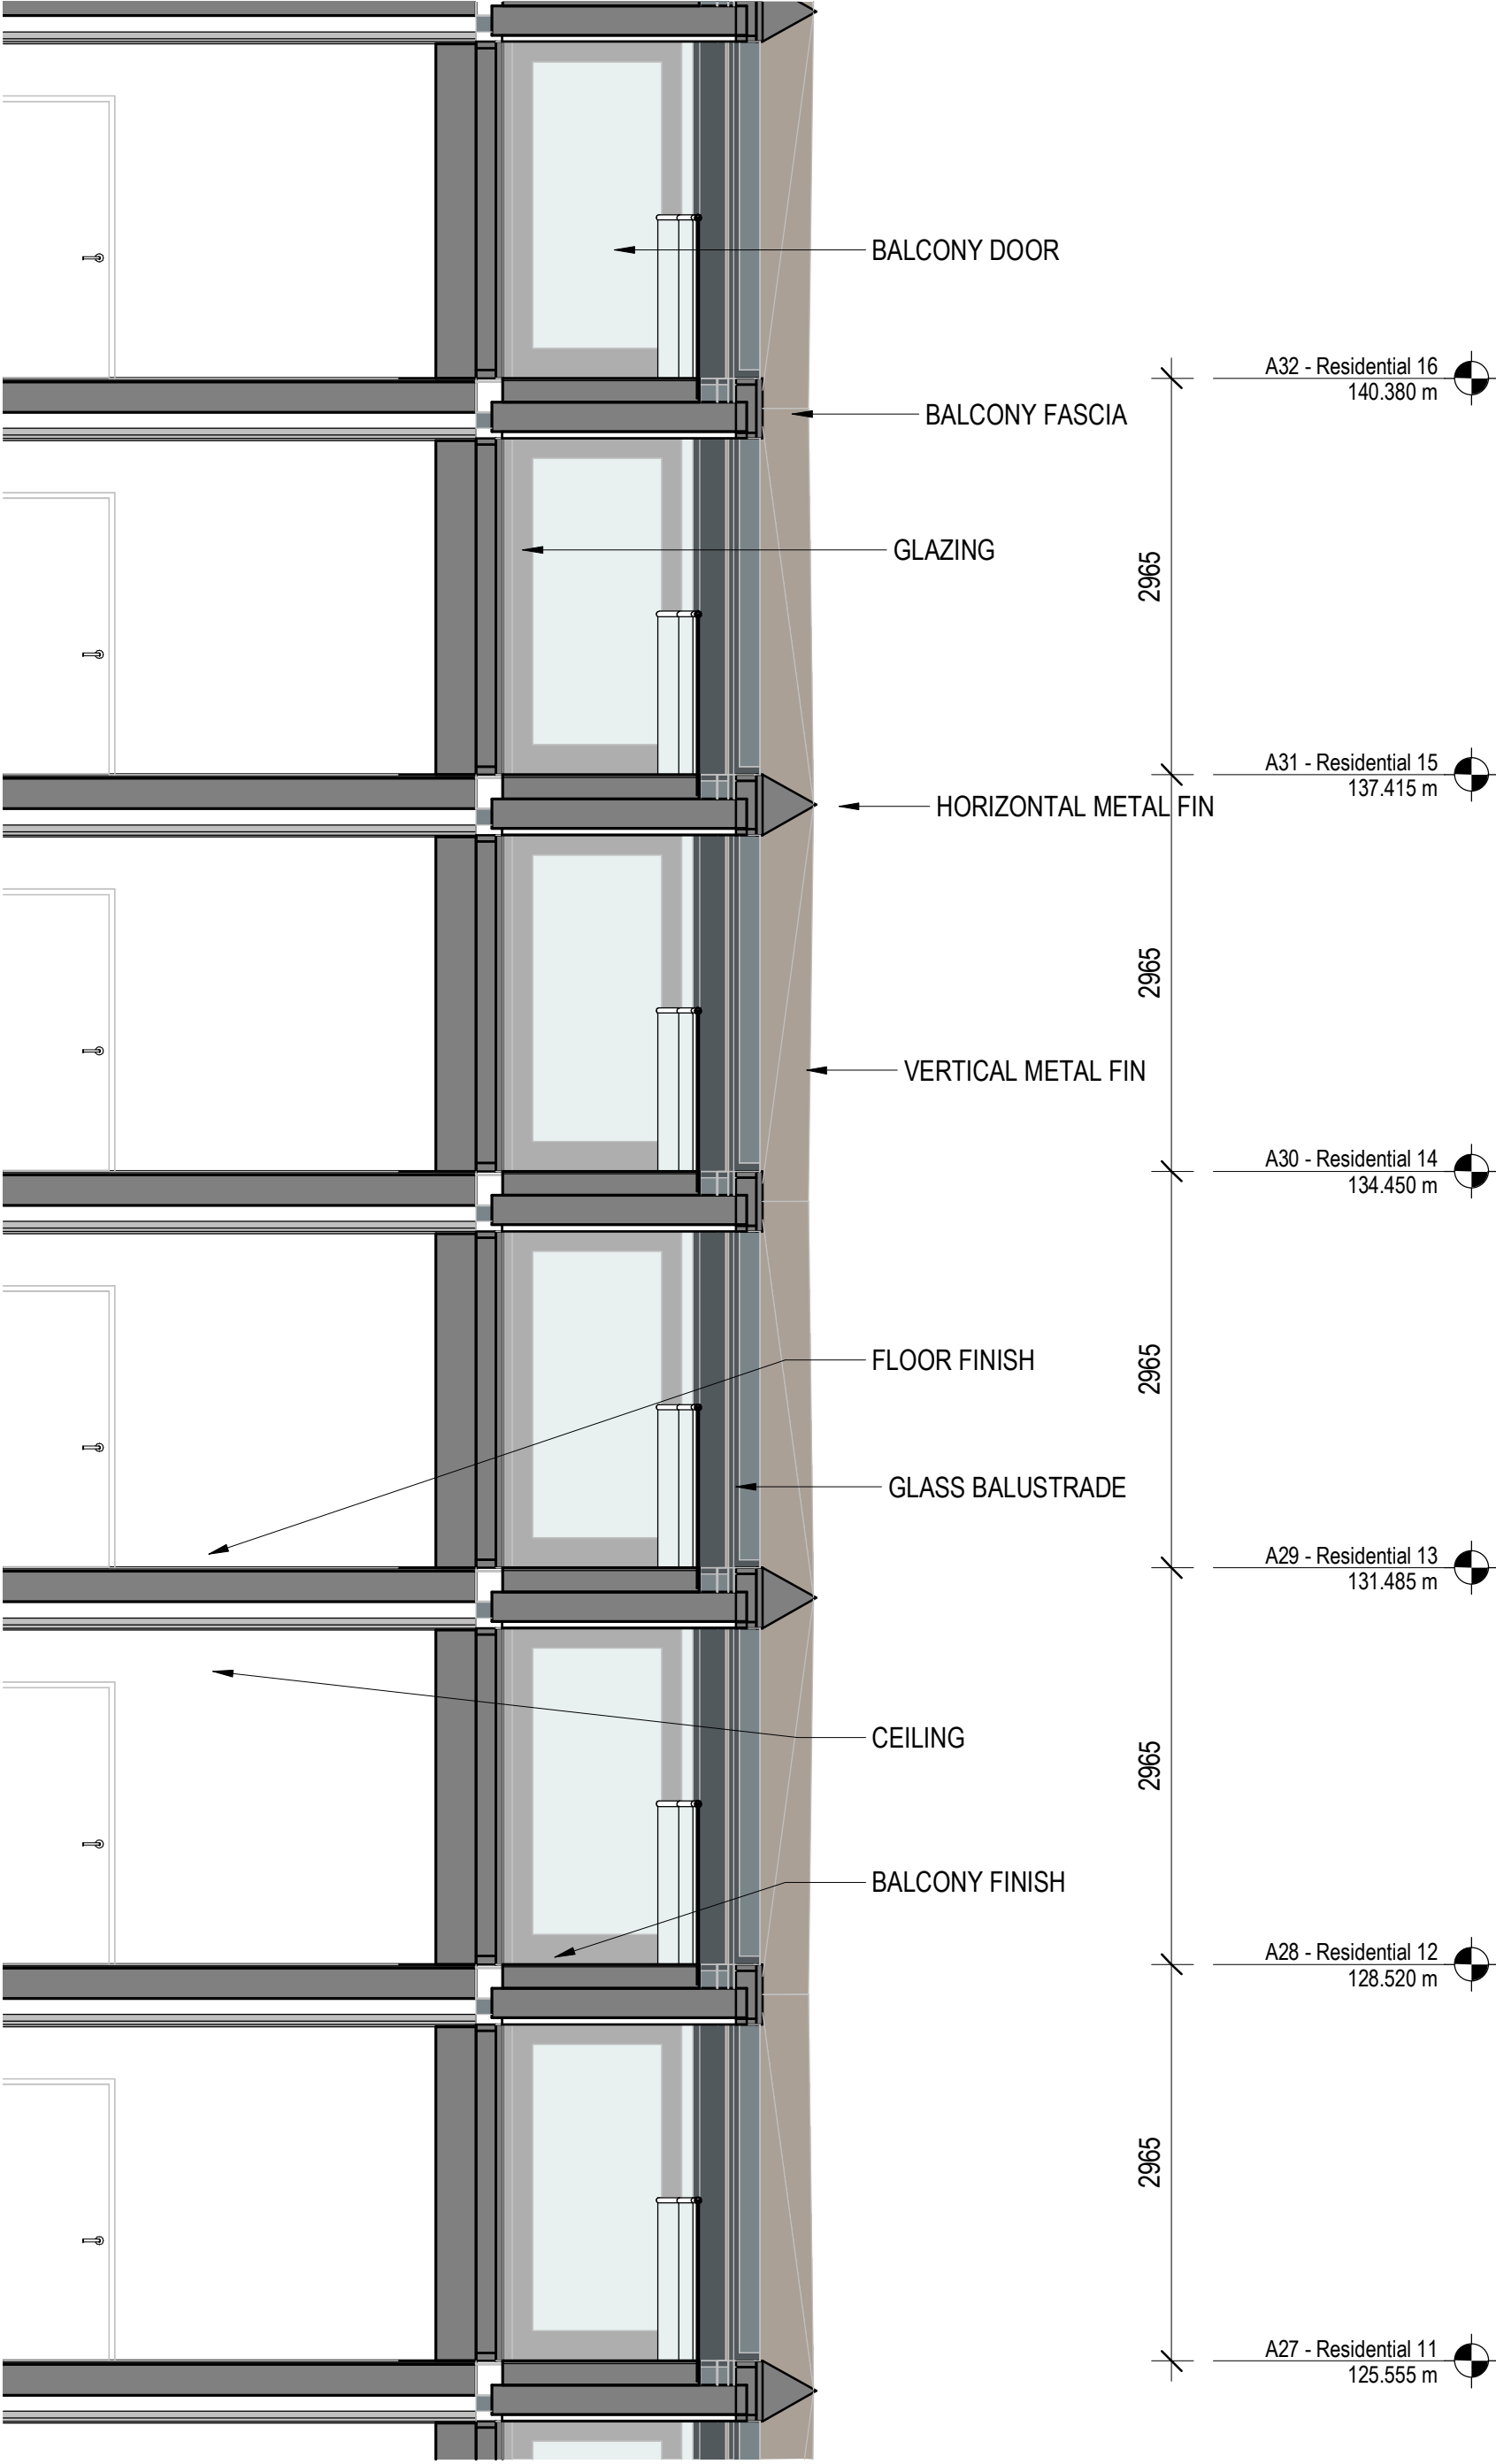

A3 TYP ENCLOSURE SECTION - RESIDENTIAL TOWER
1 : 50

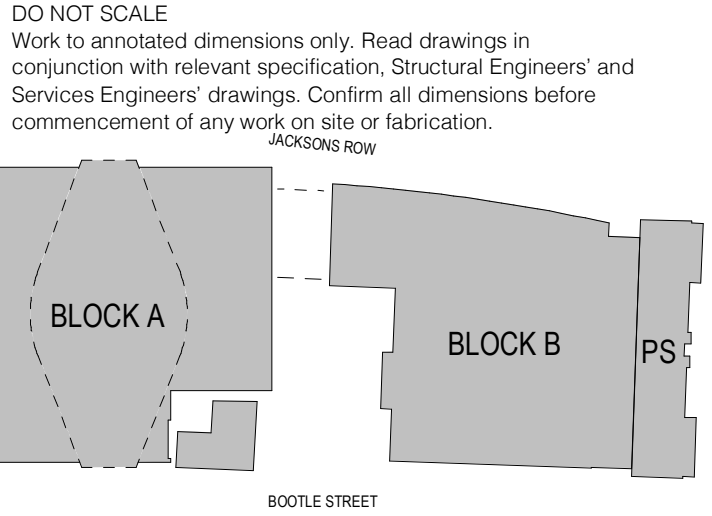

P01 Oct 22 - S73 First Issue
Rev: Details: 14/10/22
Date:

client:
ST. M
project:
ST. MICHAEL'S
job number:
0643
status:
PLANNING

title:
BUILDING ENCLOSURE -
RESIDENTIAL TOWER

scale: As indicated
drawn by: Author
@ A1

drawing number:
HOD-S73-513

current revision date: 14/10/22
revision: P01

SGI Studios
1 Kelso Place
Marine Parade M15 4LE
t: +44(0)161 832 9842
e: mail@hodderandpartners.com
w: www.hodderandpartners.com

hodder+partners