




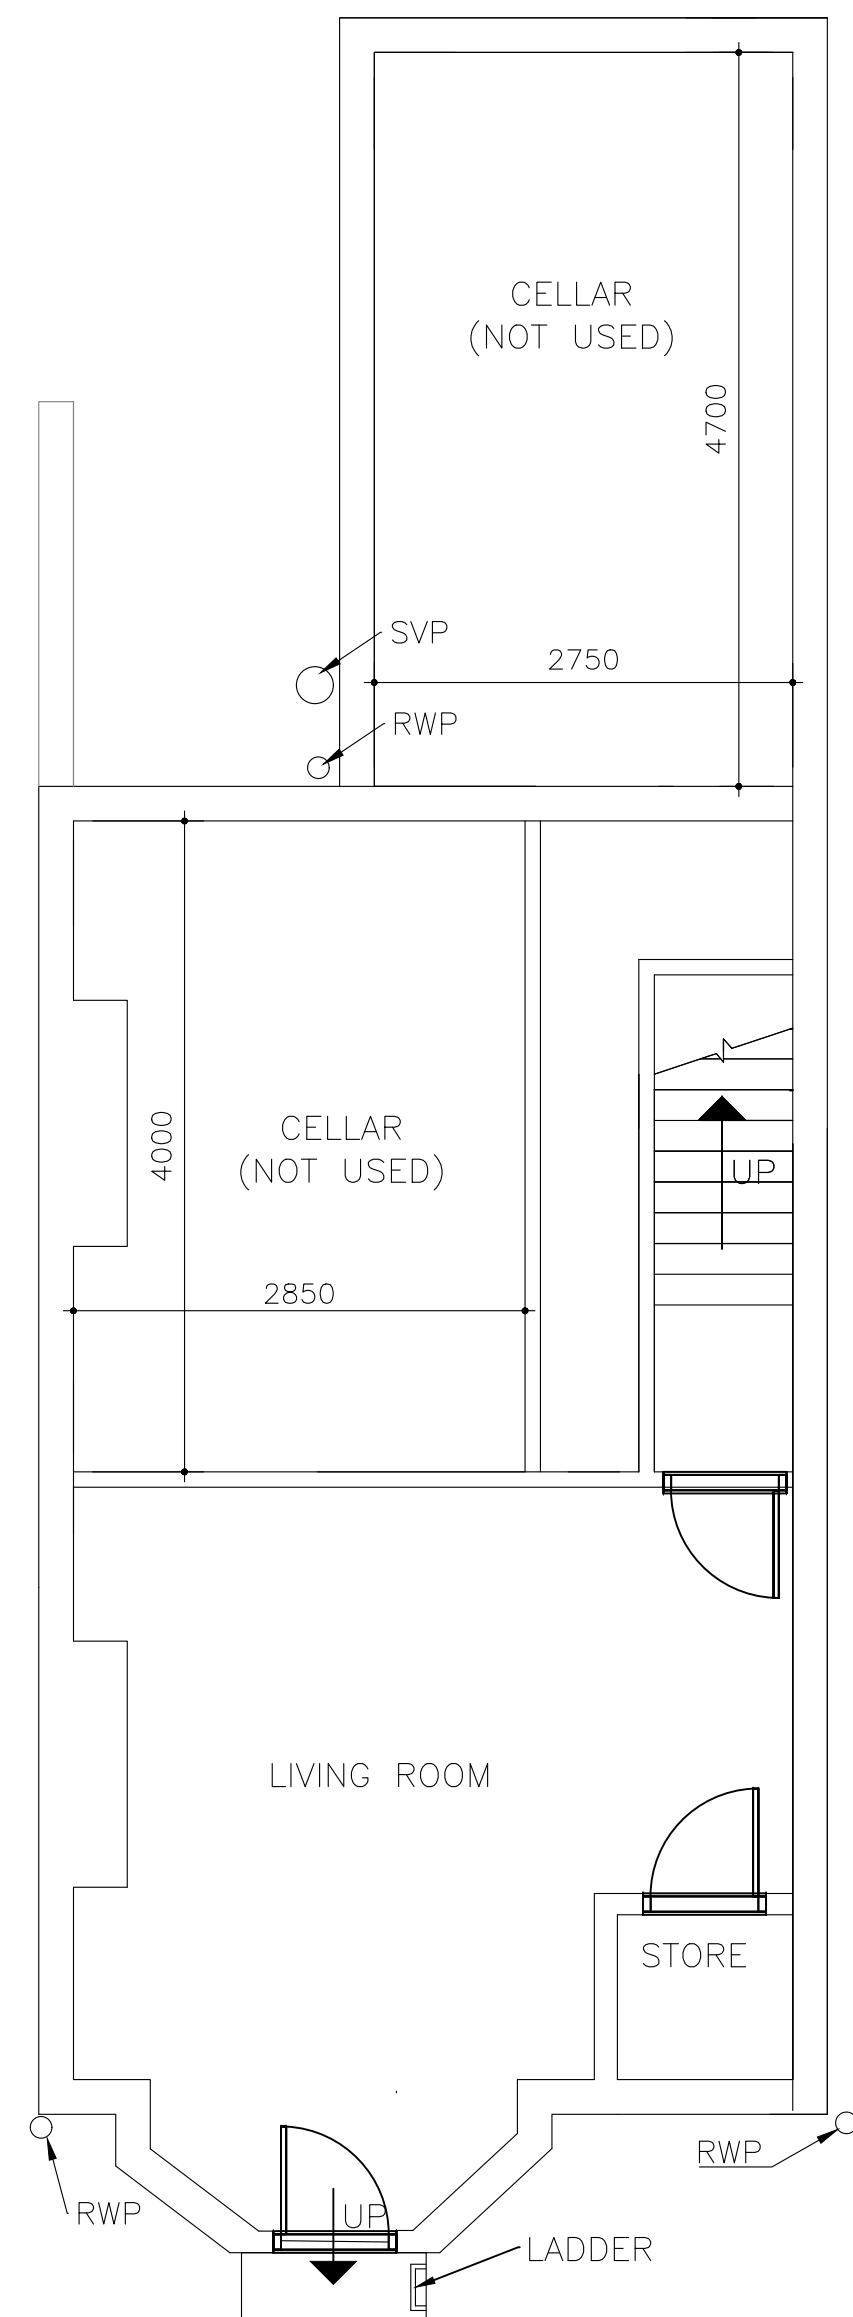


LOWER GROUND FLOOR AS EXISTING
SCALE 1:50@A1

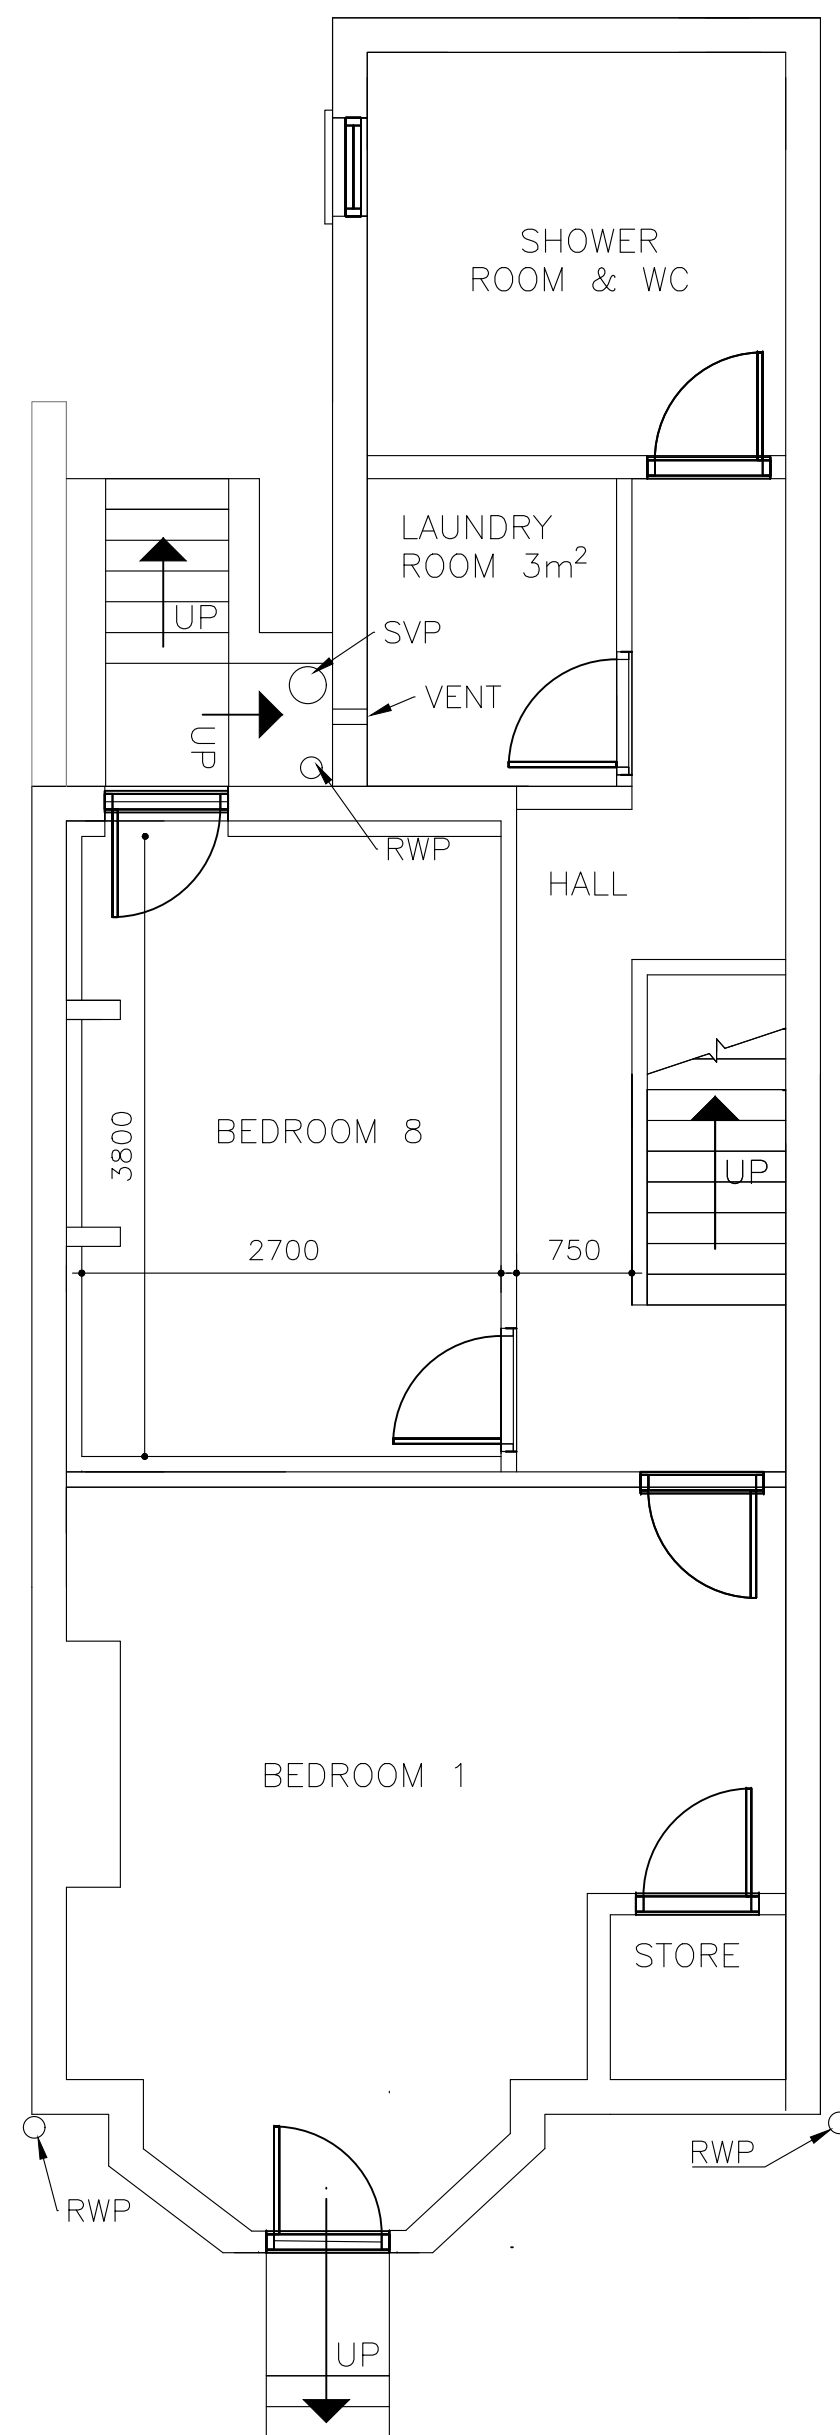


LOWER GROUND FLOOR AS PROPOSED
SCALE 1:50@A1

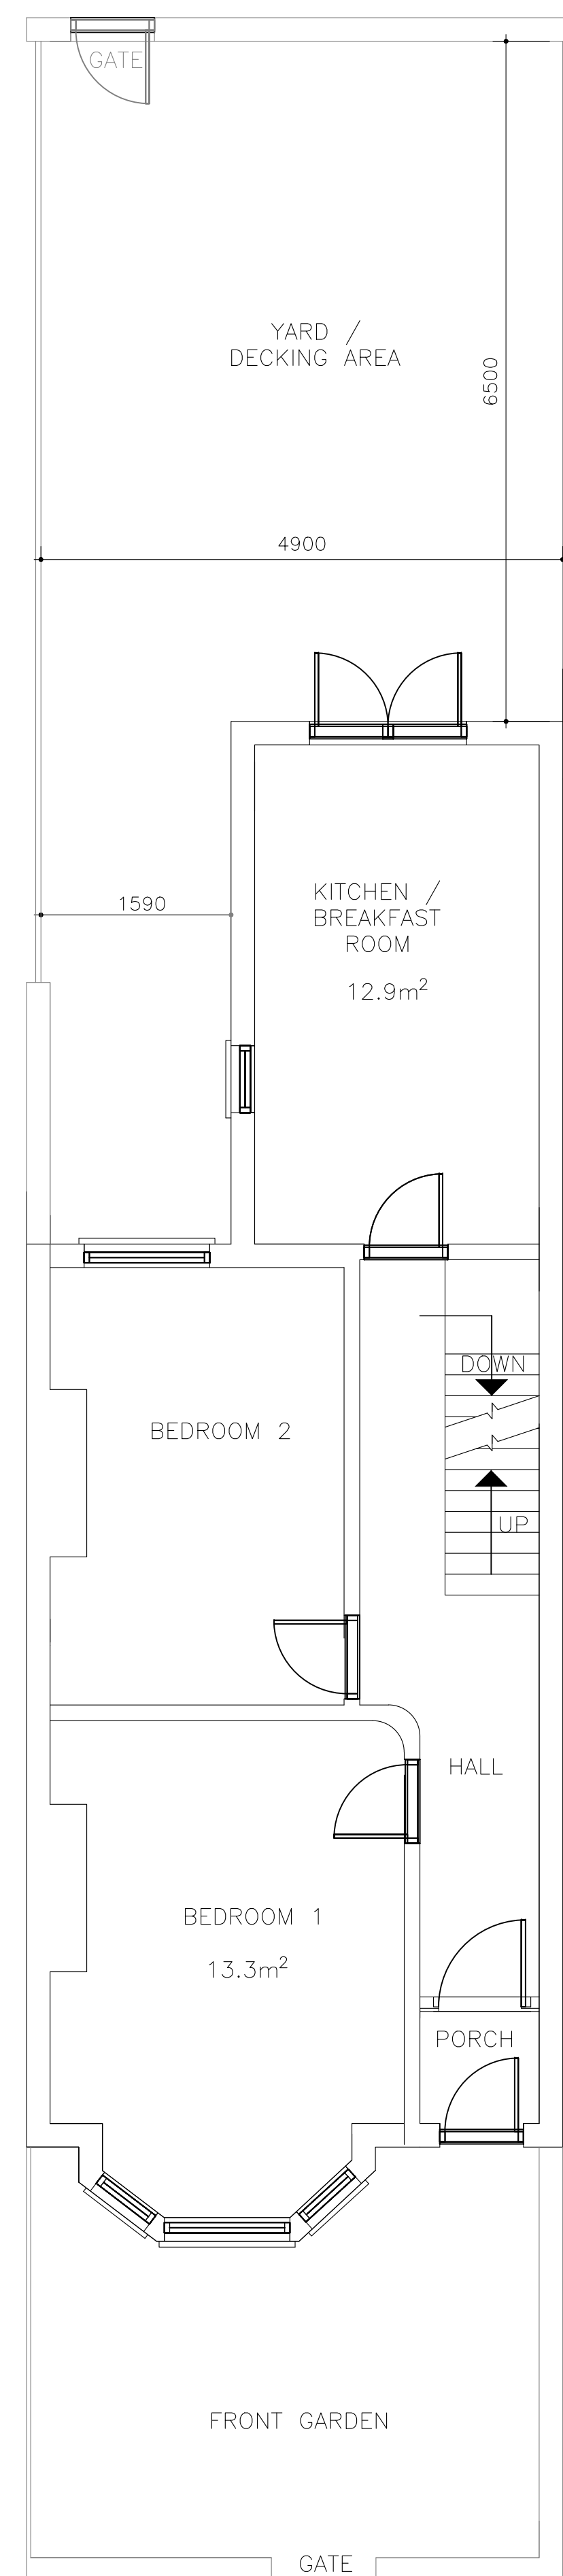


GROUND FLOOR AS EXISTING
SCALE 1:50@A1

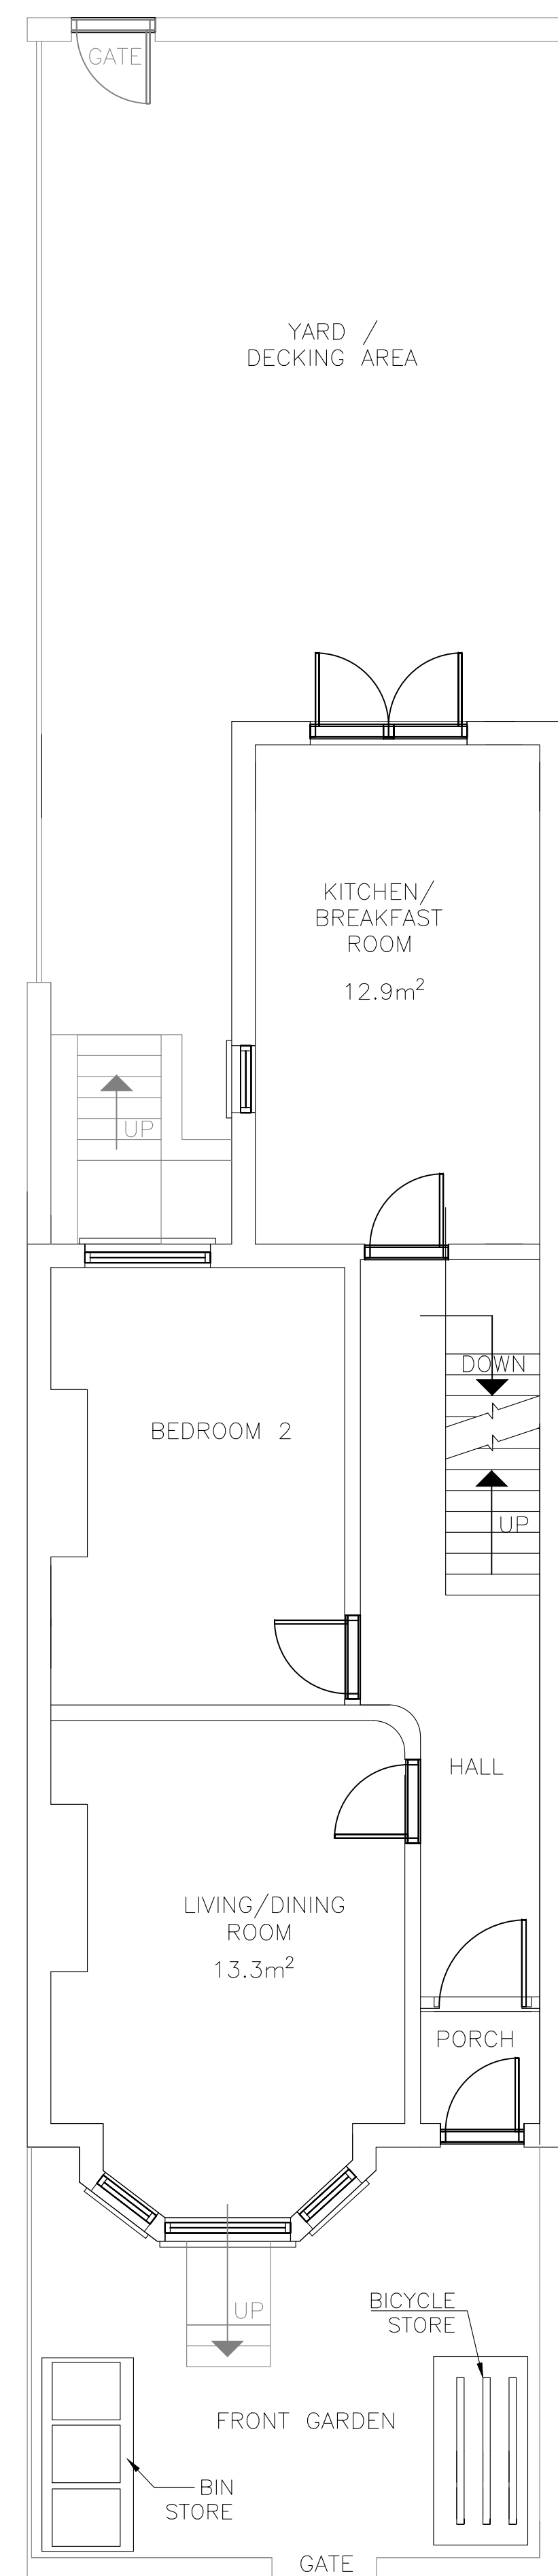

GROUND FLOOR AS PROPOSED
SCALE 1:50@A1

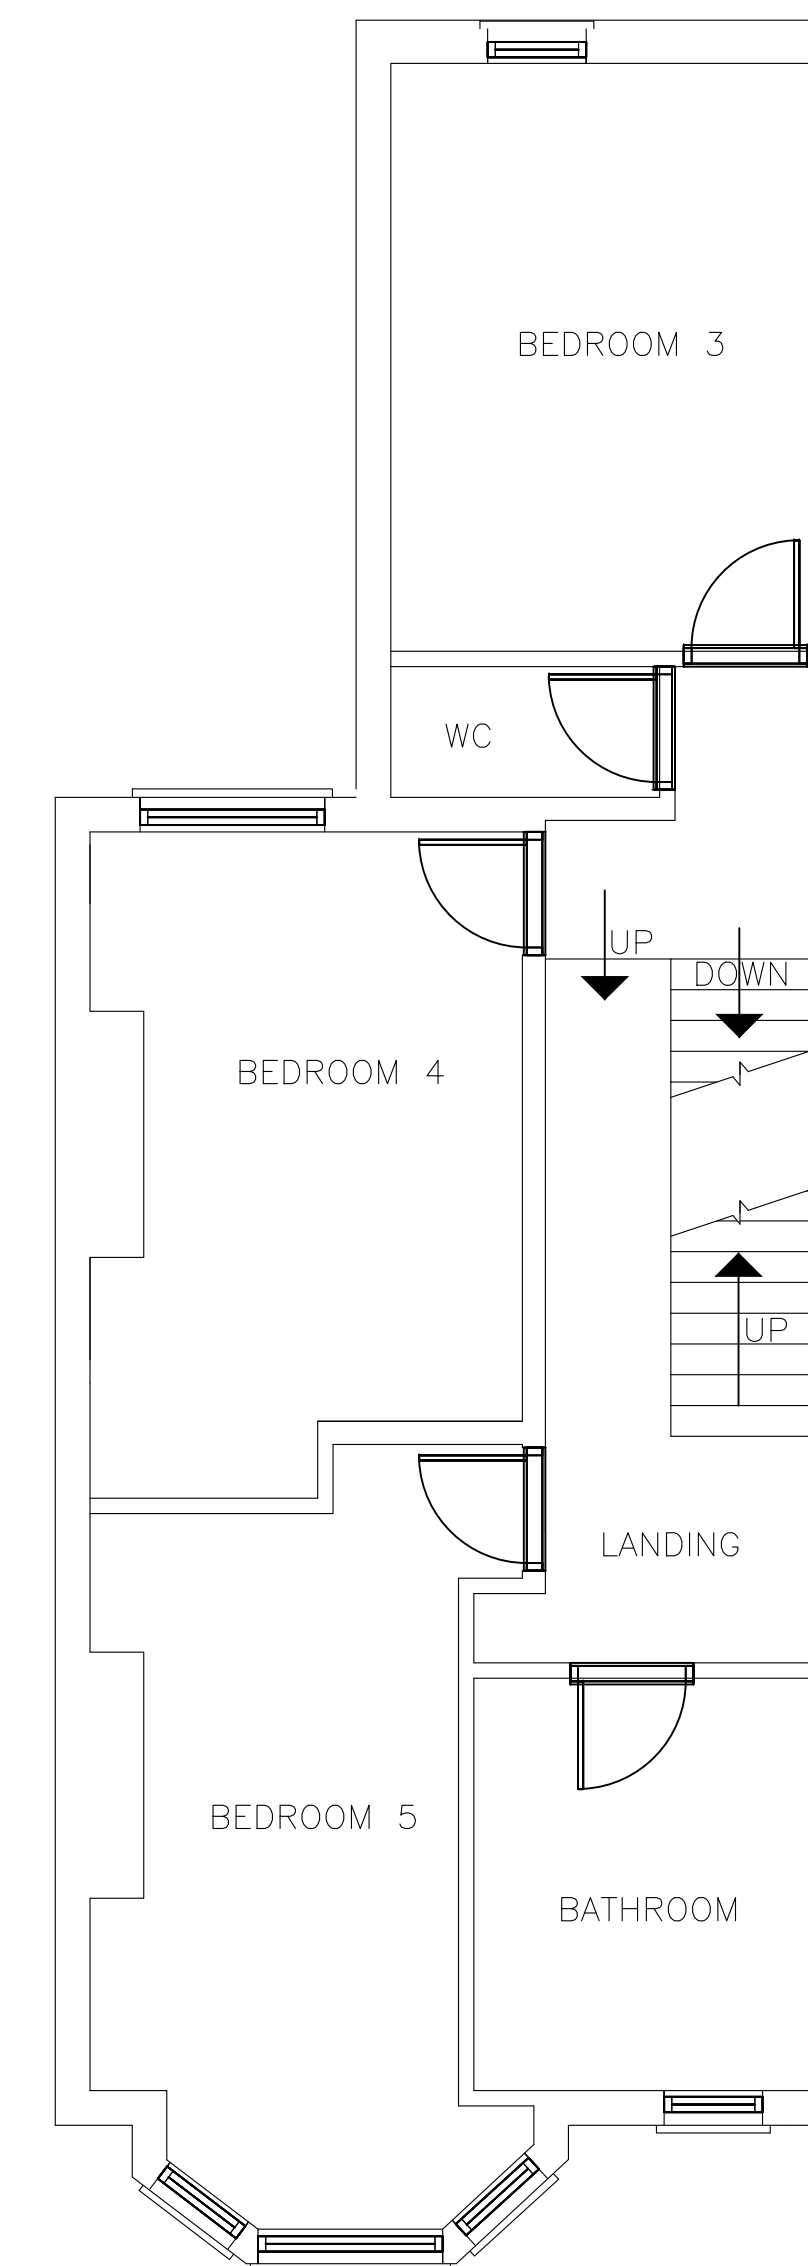

FIRST FLOOR AS EXISTING & AS
PROPOSED (NO CHANGE)
SCALE 1:50@A1

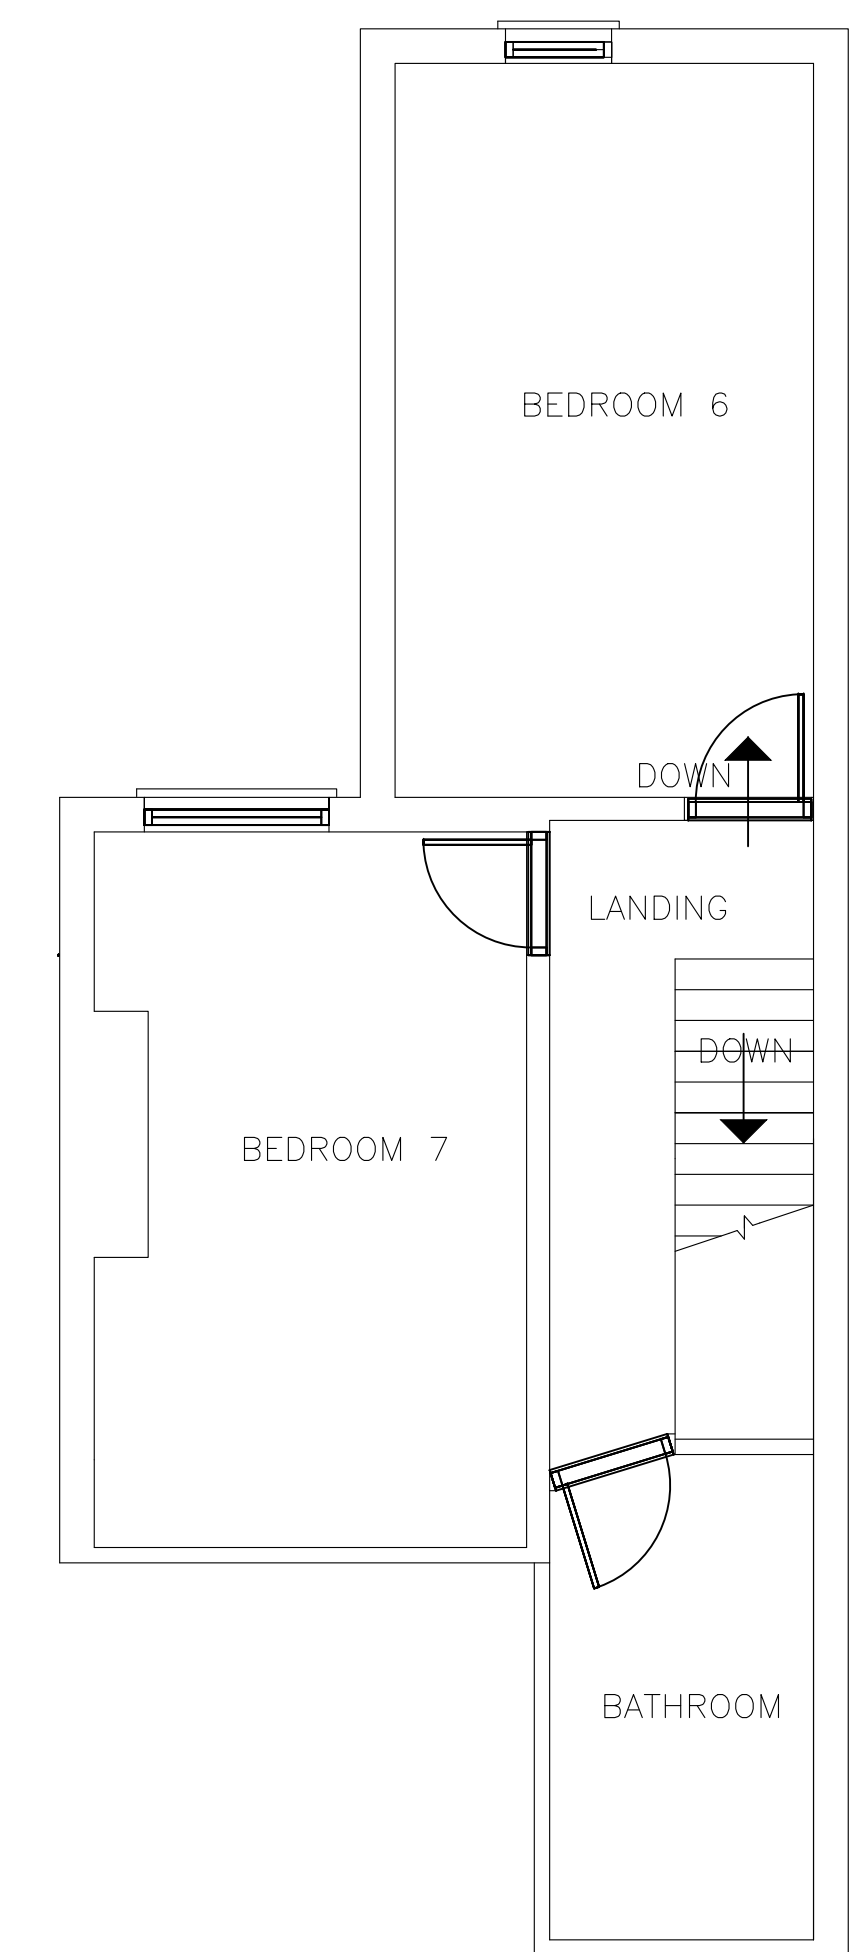

SECOND FLOOR AS EXISTING &
AS PROPOSED (NO CHANGE)
SCALE 1:50@A1

