


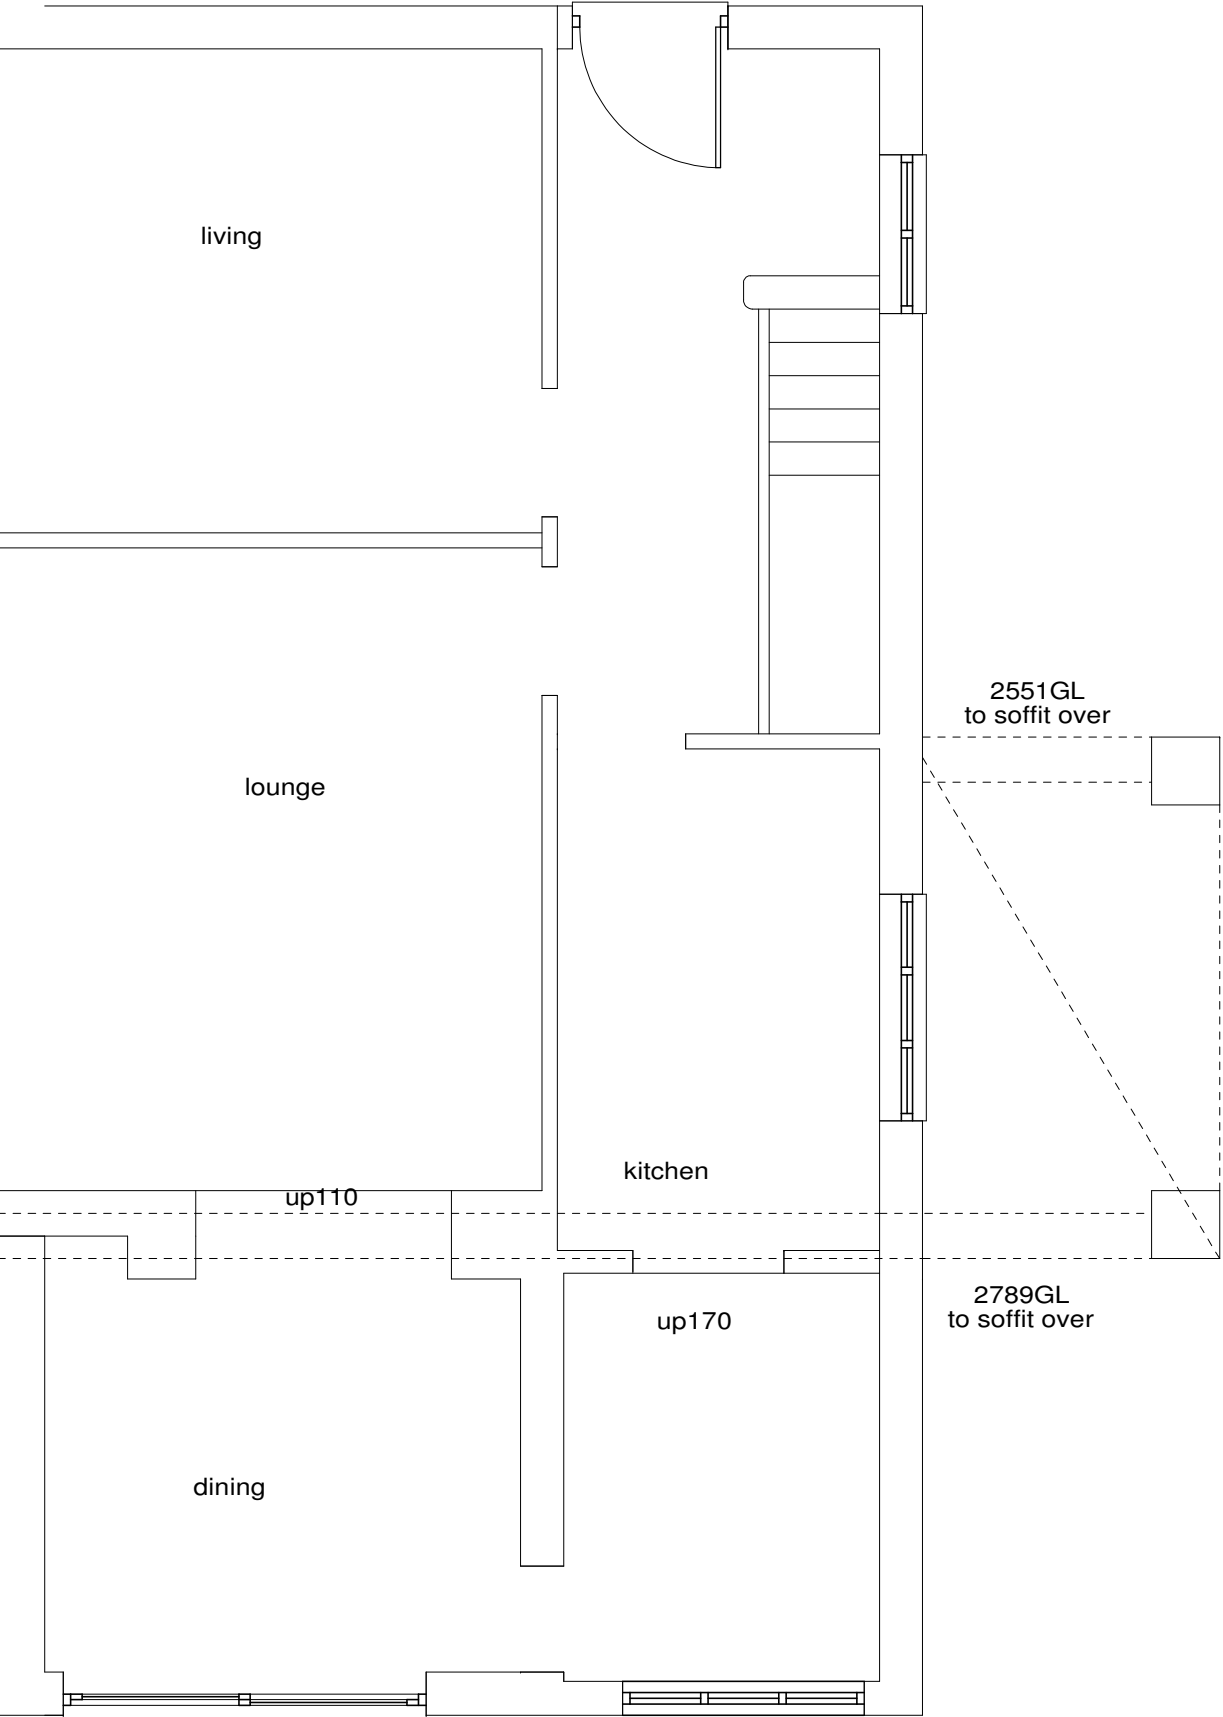

Plans prepared for
Local Authority approval
All dimensions to be
checked on site

A	-	-
	Date	Revisions

@copyright

Client

-

Job Title

-

49 Saddlewood Avenue
Manchester
M19 1QW

Drawing Title

-

Existing Plan

Scale

-

1:50 @ A3

Date

-

Drawn by

-

Drg No.

-

Rev.

-