


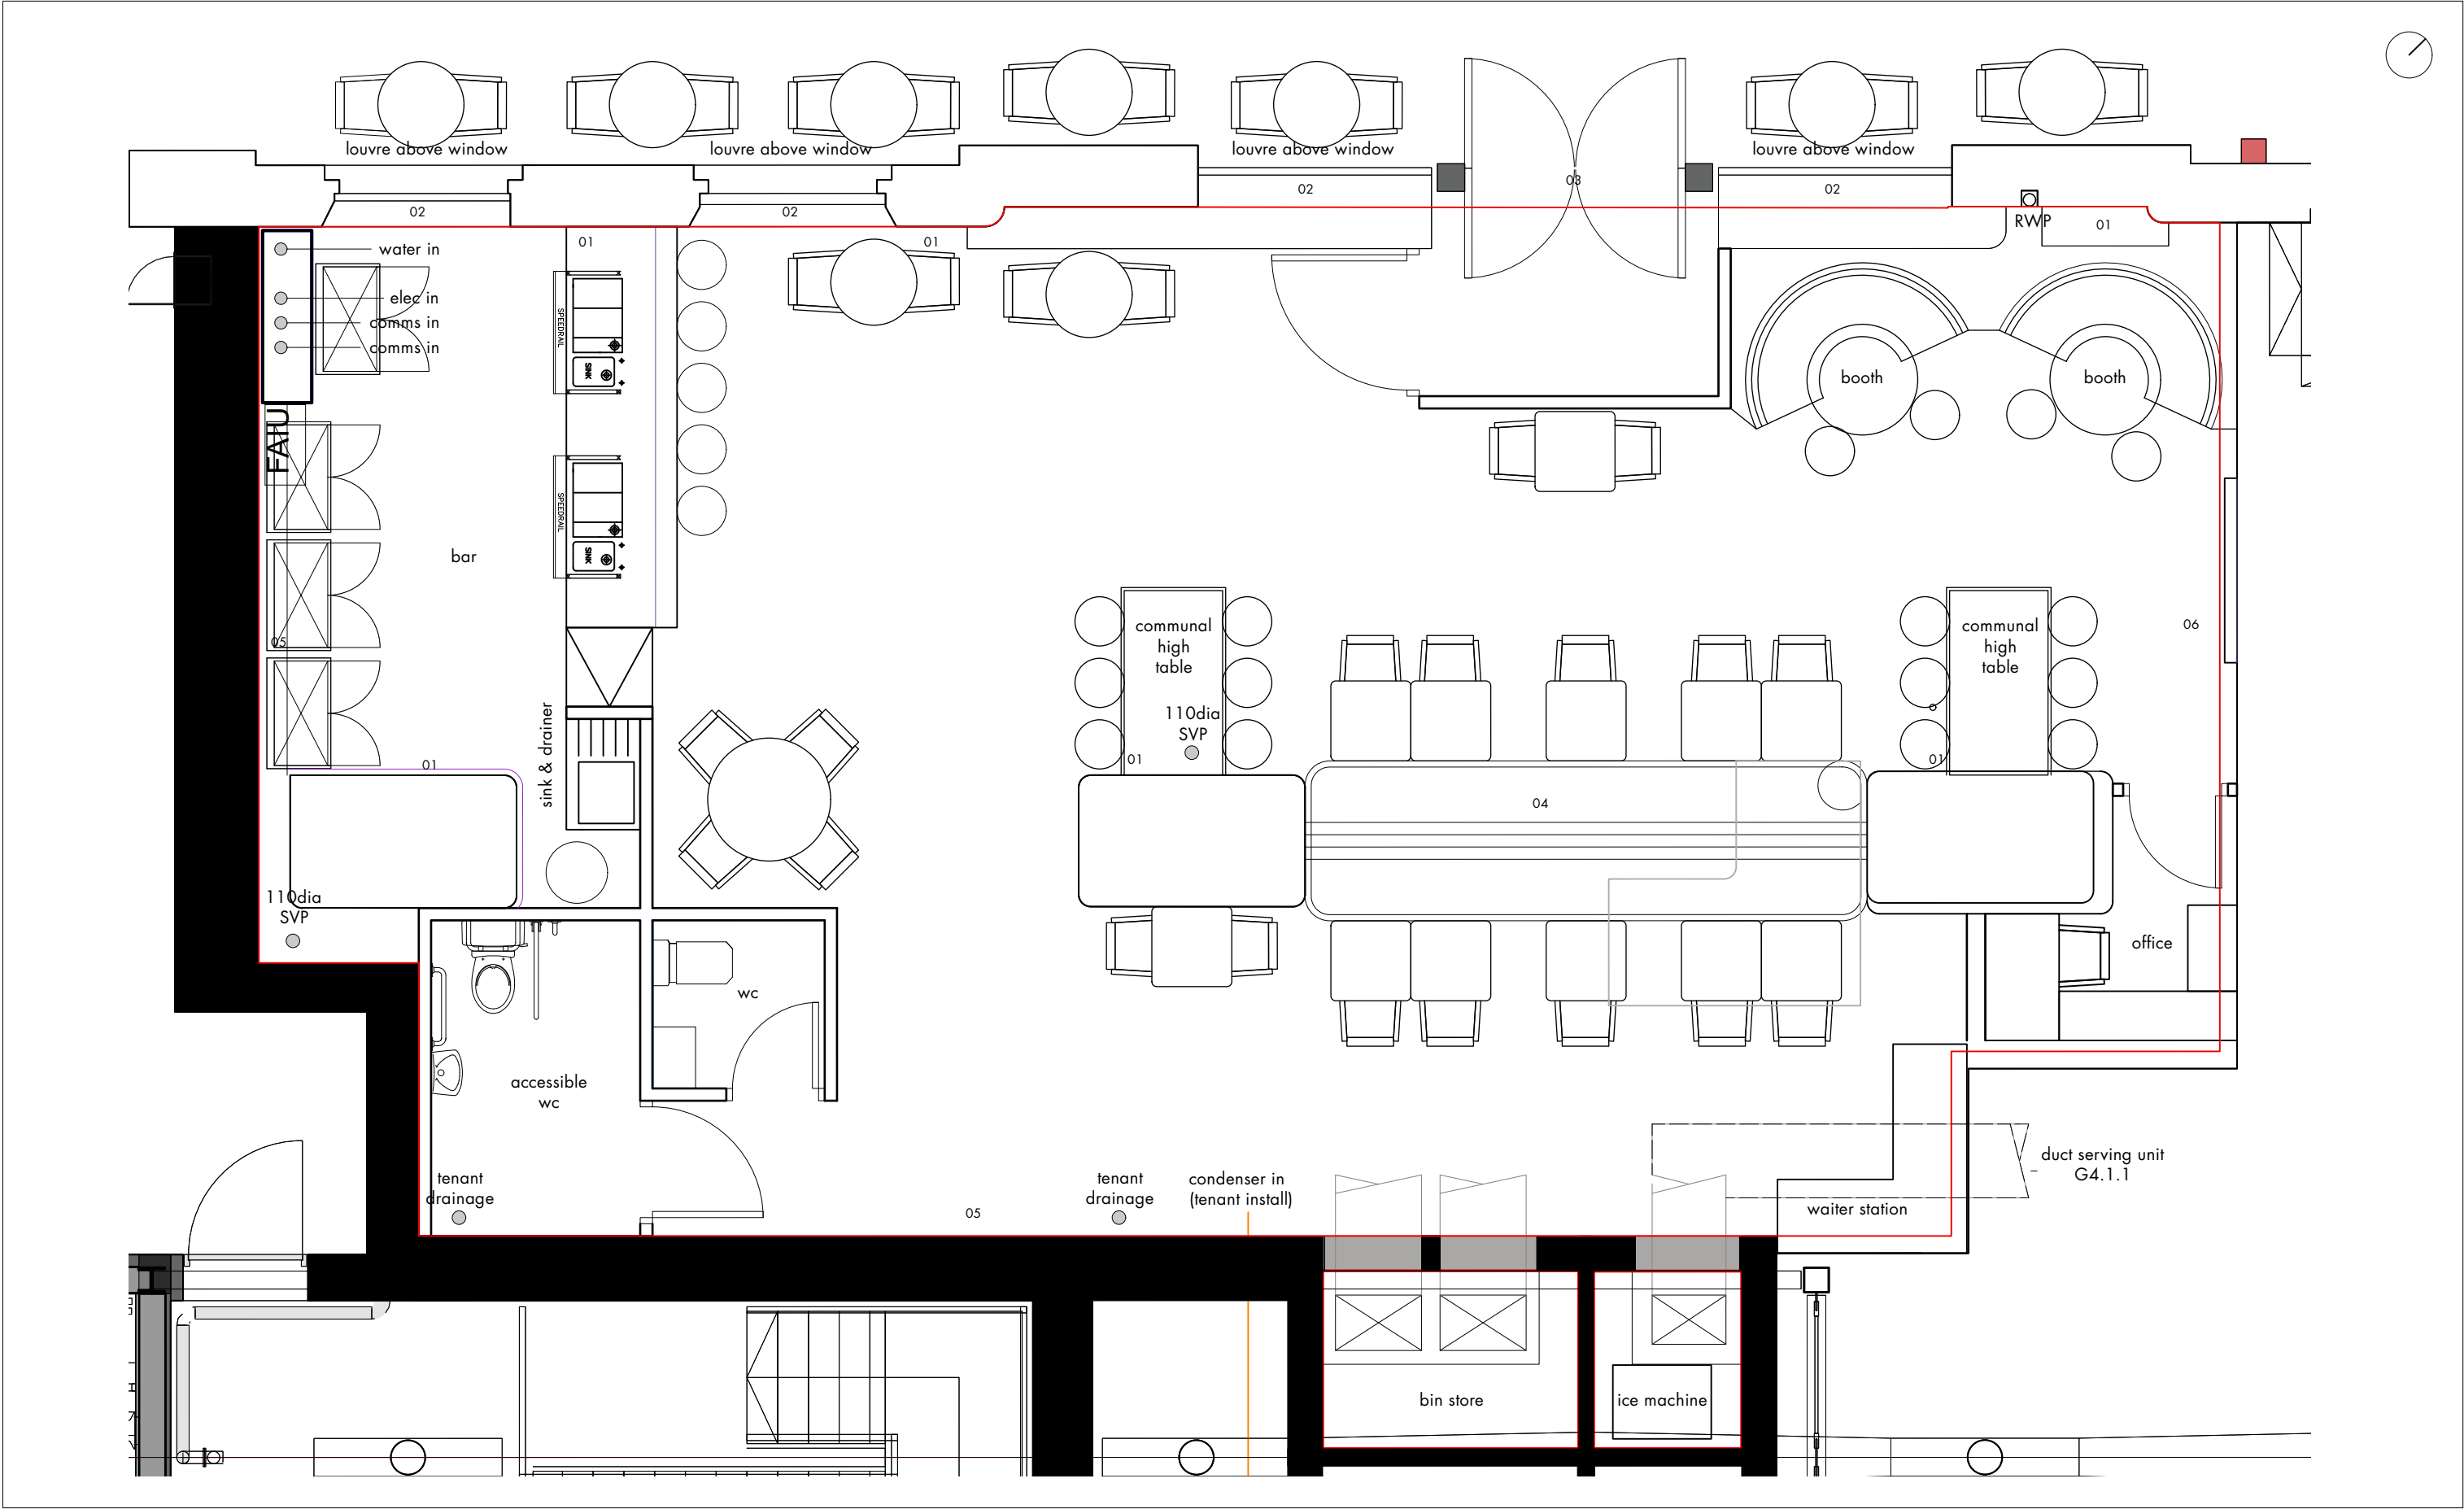

01 existing brickwork
02 window
03 commercial entrance door
04 overhead existing beam
05 blackwork wall
06 plasterboard wall

* red line - G4.2 commercial area 126sqm

• first issue
rev • description
20 12 22 • br • hw
issued • drawn • checked
0 0.5m 1m 1.5m 2m 2.5m
1:50 @ a3 scale bar measuring 5cm

shedkm
project kampus listed
client mount anvil
drawing number G4.2 SK05
scale 1:50 @ a3
status listed building application
redlight • ga plan

+44 (0)151 709 8211
+44 (0)207 253 8881