



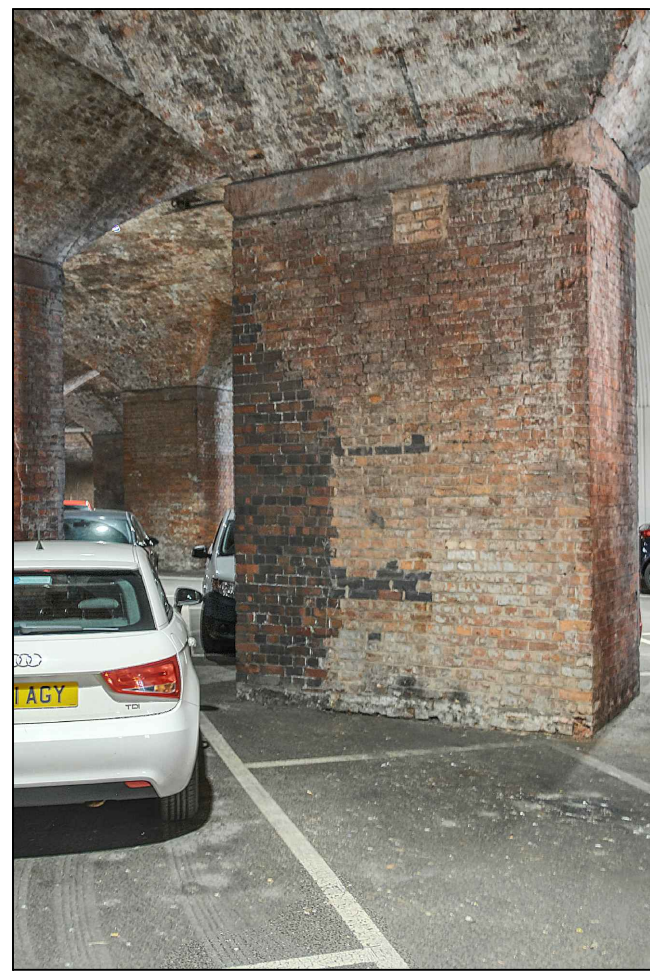


PERSPECTIVE VIEW G - EXISTING


APPLIES TO CAMERAS 24022, 24030, 24031, 24044, 24050, 24055 AND 24064

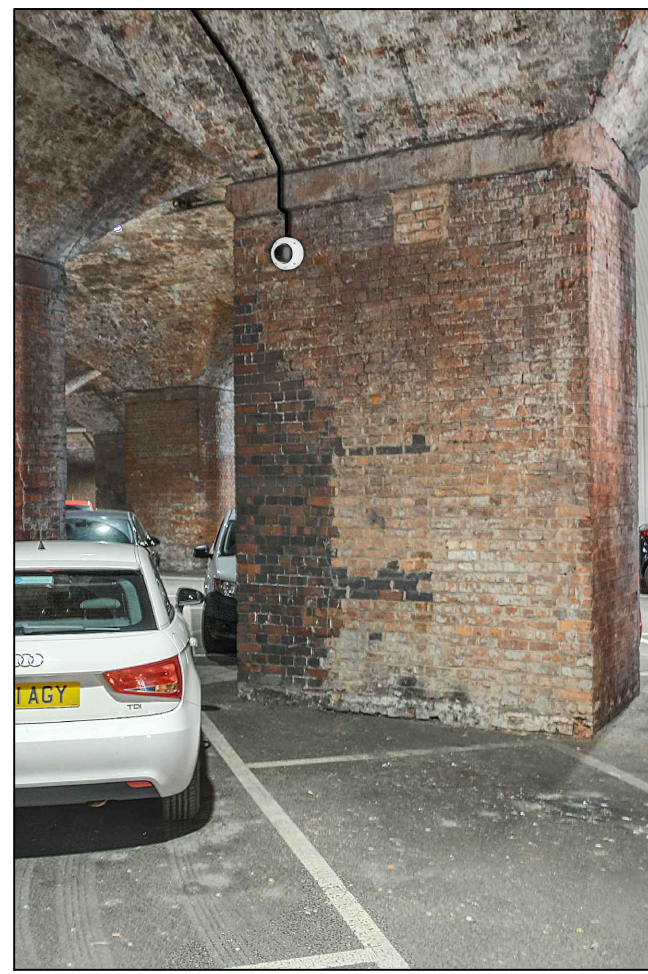

PERSPECTIVE VIEW G - PROPOSED

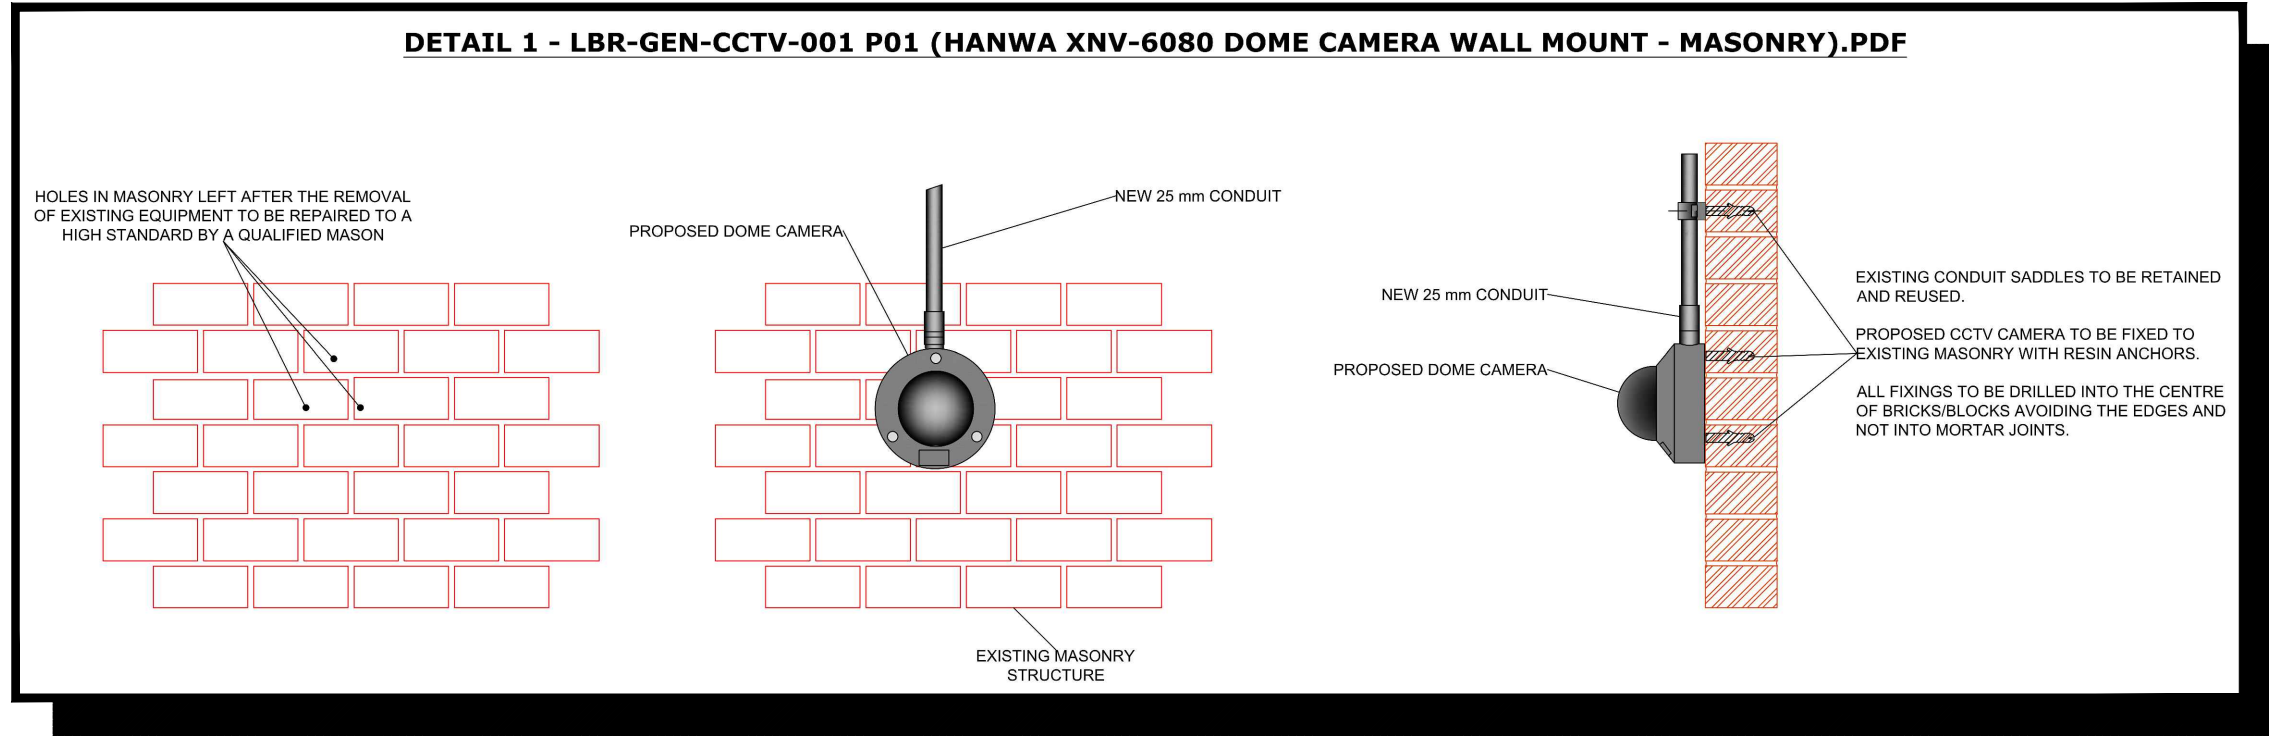


**FOR ENGINEERING DETAIL PLEASE REFER TO DETAIL 1 ON
MAN/NWR/LBR/PLAN/108000/Y641/LAYOUT 17 OF 20**

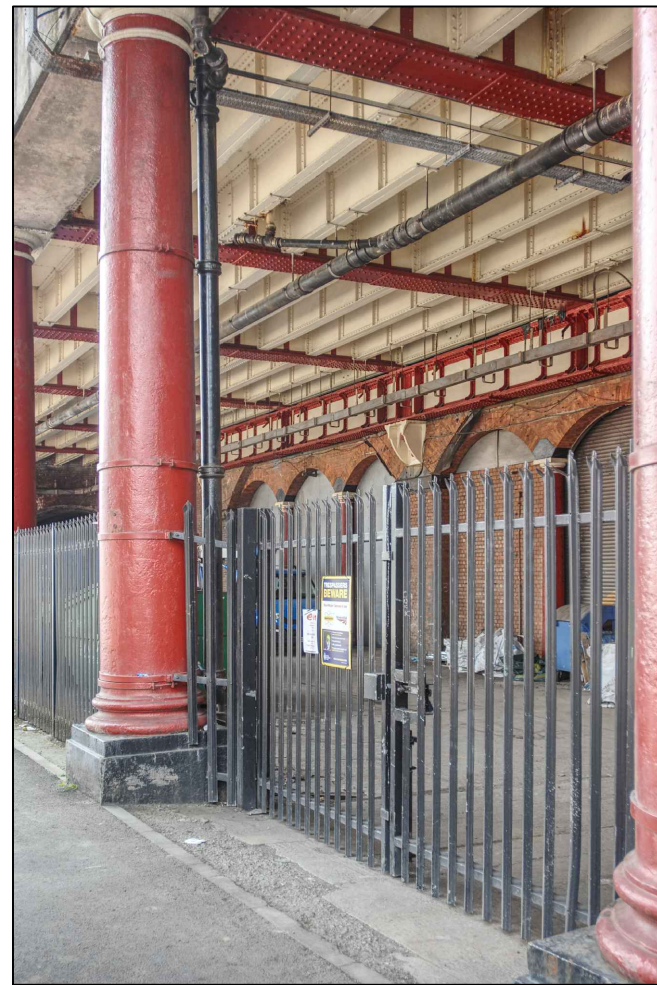


PERSPECTIVE VIEW H - EXISTING


APPLIES TO CAMERA 24086

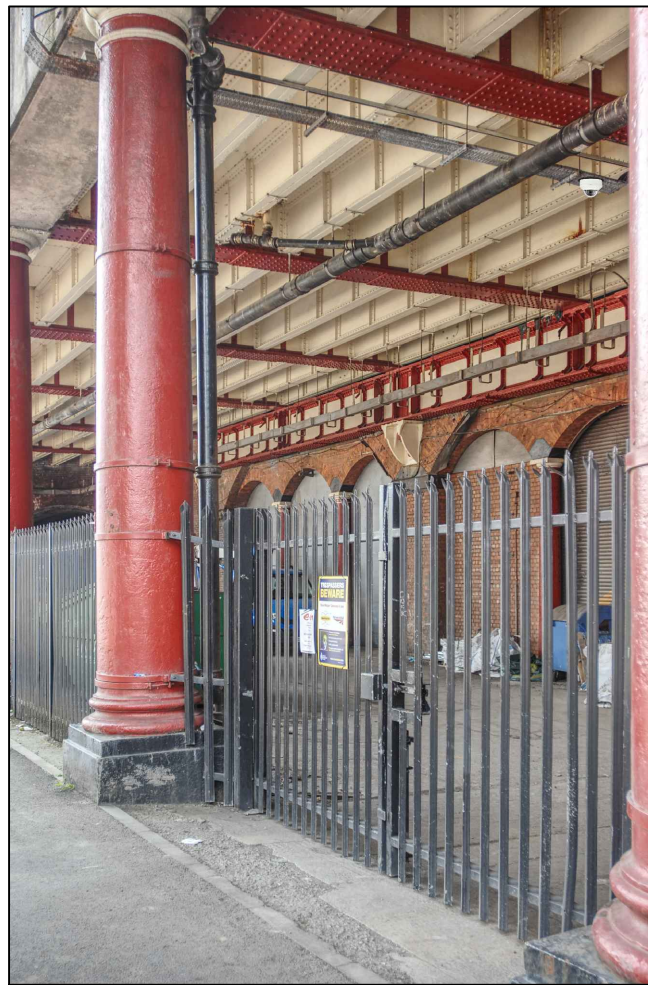


PERSPECTIVE VIEW H - PROPOSED

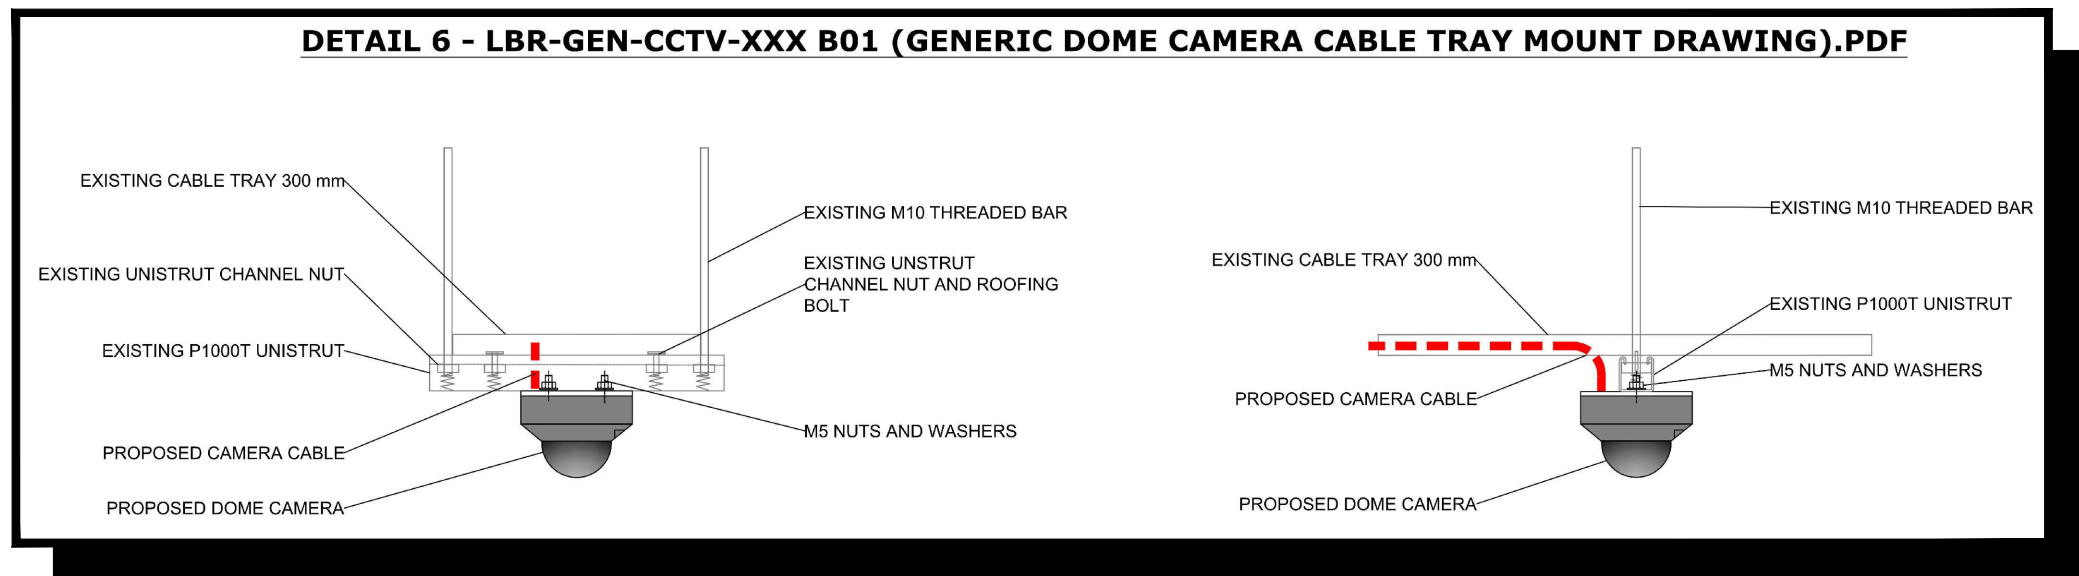


**FOR ENGINEERING DETAIL PLEASE REFER TO DETAIL 6 ON
MAN/NWR/LBR/PLAN/108000/Y641/LAYOUT 20 OF 20**

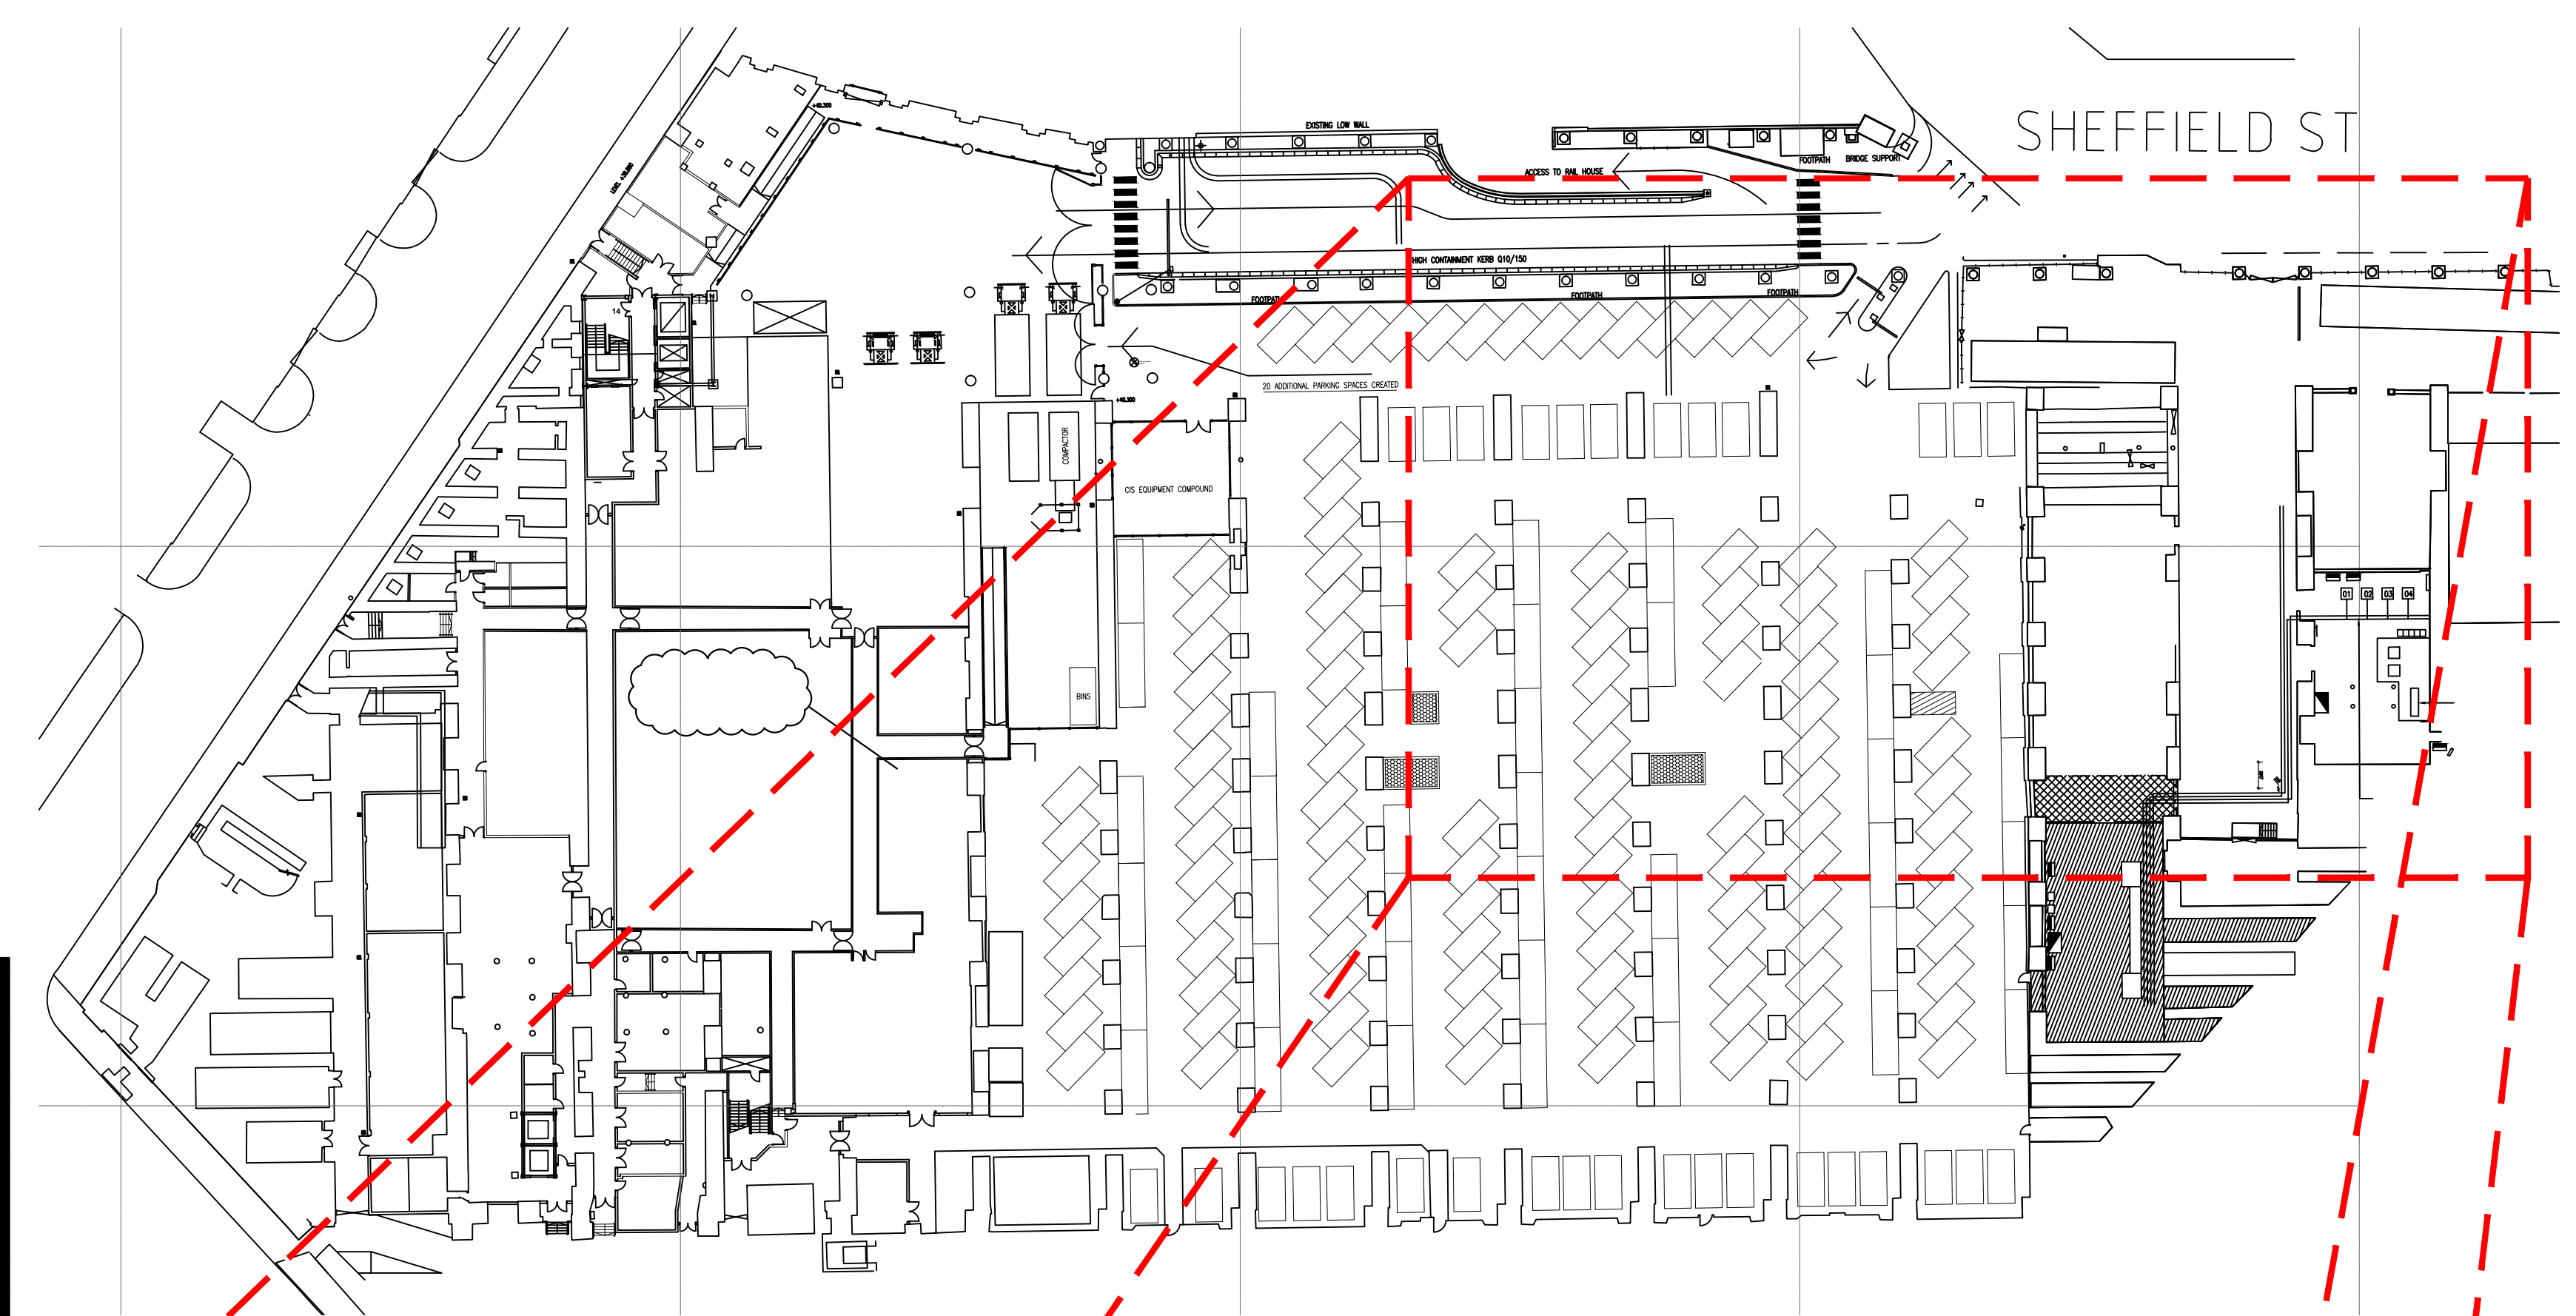

MANCHESTER PICCADILLY STATION LOCATION PLAN - SCALE 1:500

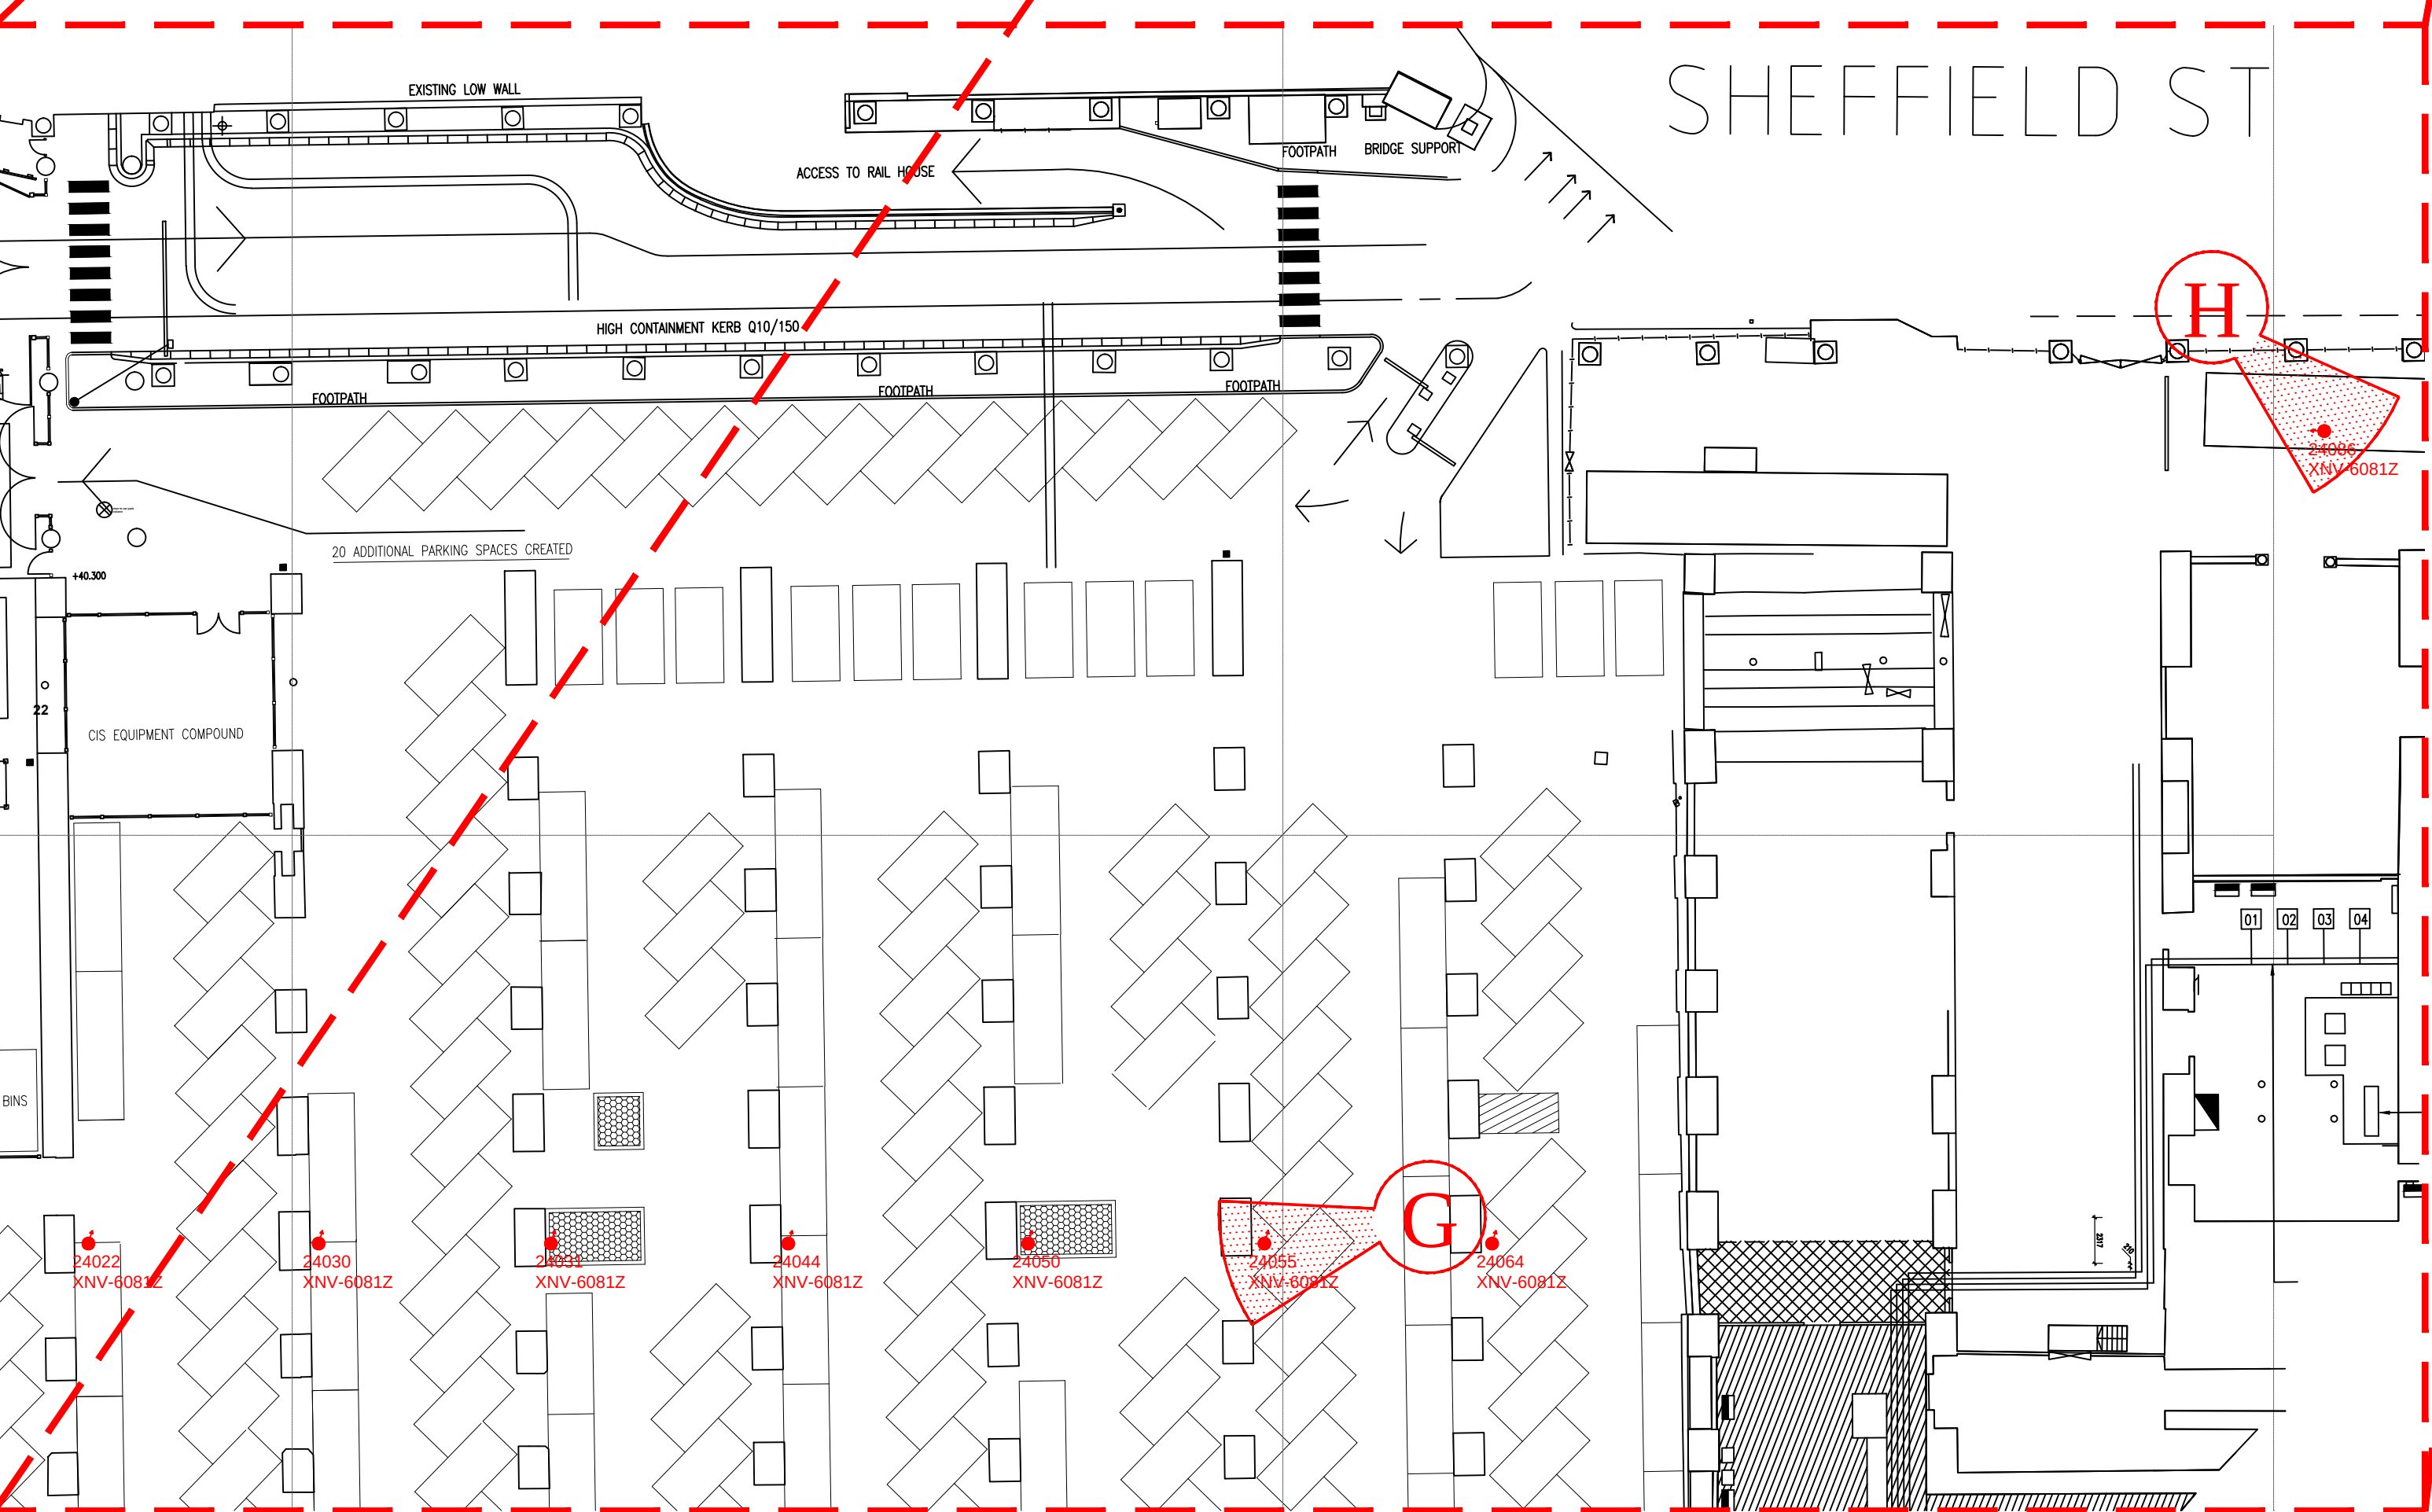

**MANCHESTER PICCADILLY STATION PLAN
UNDERCROFT - SCALE 1:300**

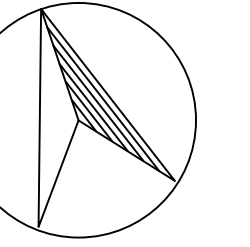

COLOUR KEY

EQUIPMENT IN BLACK -
DENOTES EXISTING EQUIPMENT
EQUIPMENT IN BLUE -
DENOTES EXISTING TO BE REPLACED
EQUIPMENT IN GREEN -
DENOTES EXISTING TO BE RECOVERED
EQUIPMENT IN MAGENTA -
DENOTES ENHANCED NWR EQUIPMENT
EQUIPMENT IN RED -
DENOTES NEW NWR EQUIPMENT

LEGEND

EXISTING NODE LOCATION
EXISTING FIXED/DOME CAMERA
EXISTING PTZ CAMERA

Rev	Date	Description of Revisions	JPT	CRC	Appr
P02	7/3/23	FOR LISTED BUILDING CONSENT	JPT	CRC	-
P01	29/7/21	FOR LISTED BUILDING CONSENT	JPT	CRC	-

Status DRAFT



Contractor
Linbrooke
People • Technology • Connectivity

Unit 3 & 4 Churchill Way
Chapeltown
Sheffield
S35 2PY

Project
NWR MANAGED STATIONS
SISS RENEWALS - 169779

Drawing Title
MANCHESTER PICCADILLY STATION
EQUIPMENT LOCATION VIEWS
NEW EQUIPMENT
STATION UNDERCROFT

Designed	J.Gatley	Sig		Date	28/5/21
Drawn	J.Tobin	Sig		Date	29/7/21
Checked	-	Sig		Date	-
Approved	-	Sig		Date	-
Scale	1:250	ELR & Mileage	CMP2		
Alternative Reference	N/A			Sheet	16 of 20
Drawing Number	MAN-NWR-LBR-PLAN-191000-Y641			Revision	P02

Sheet Size A1 594 x 841