




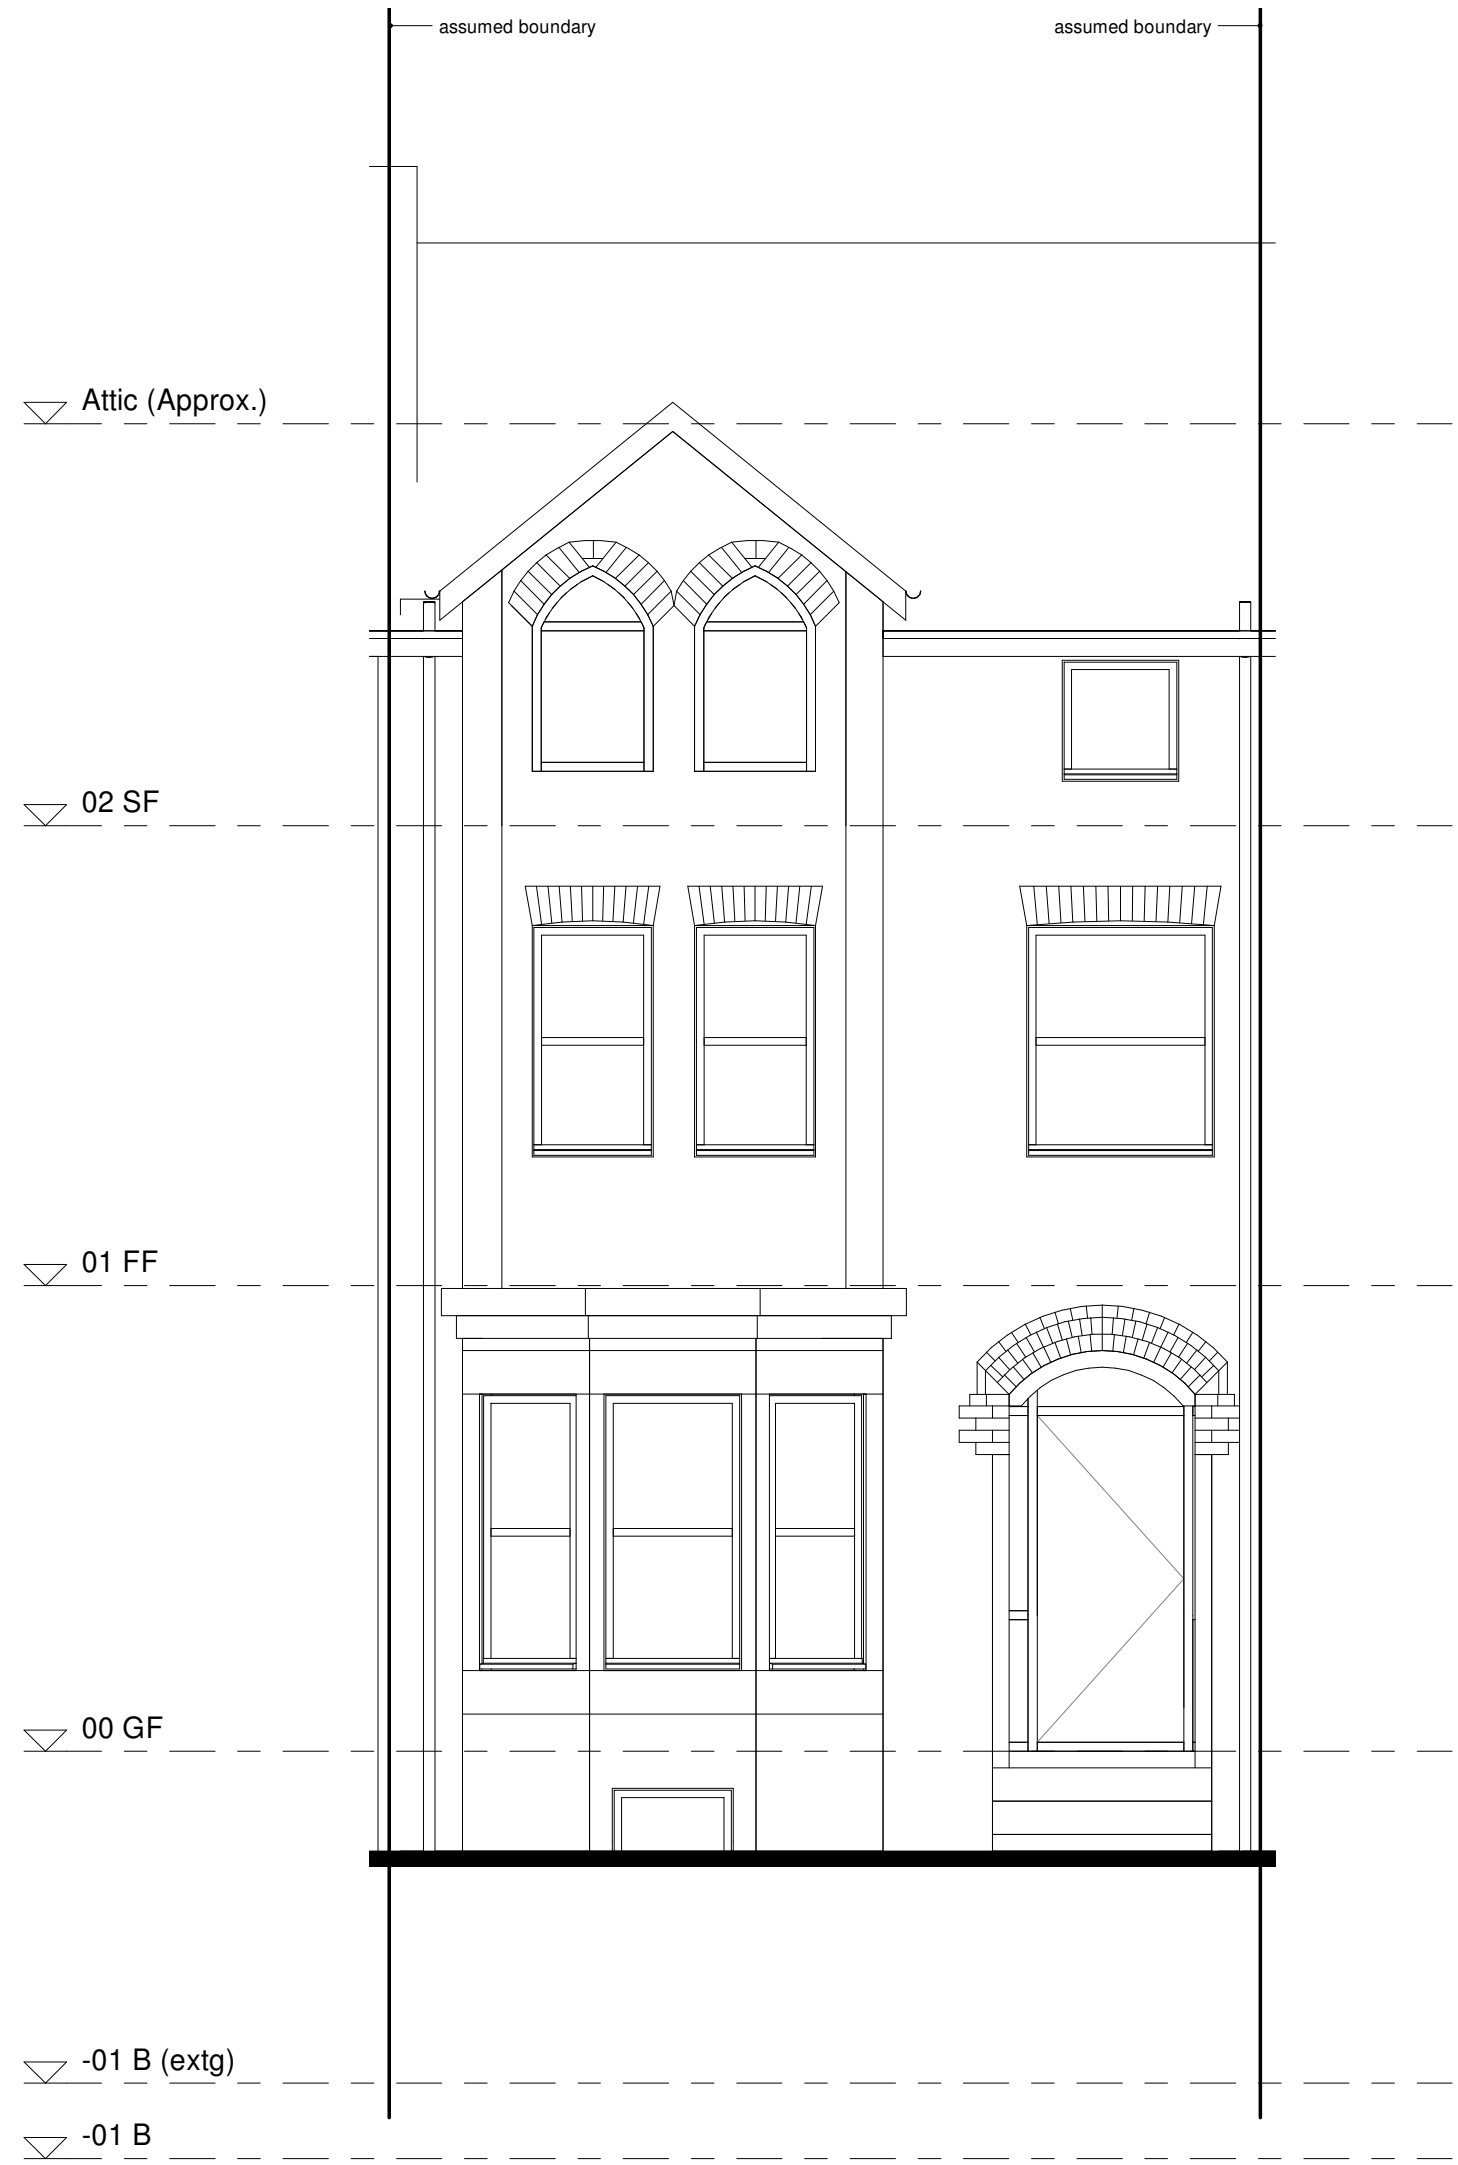

E1 Extg
scale 1 : 50

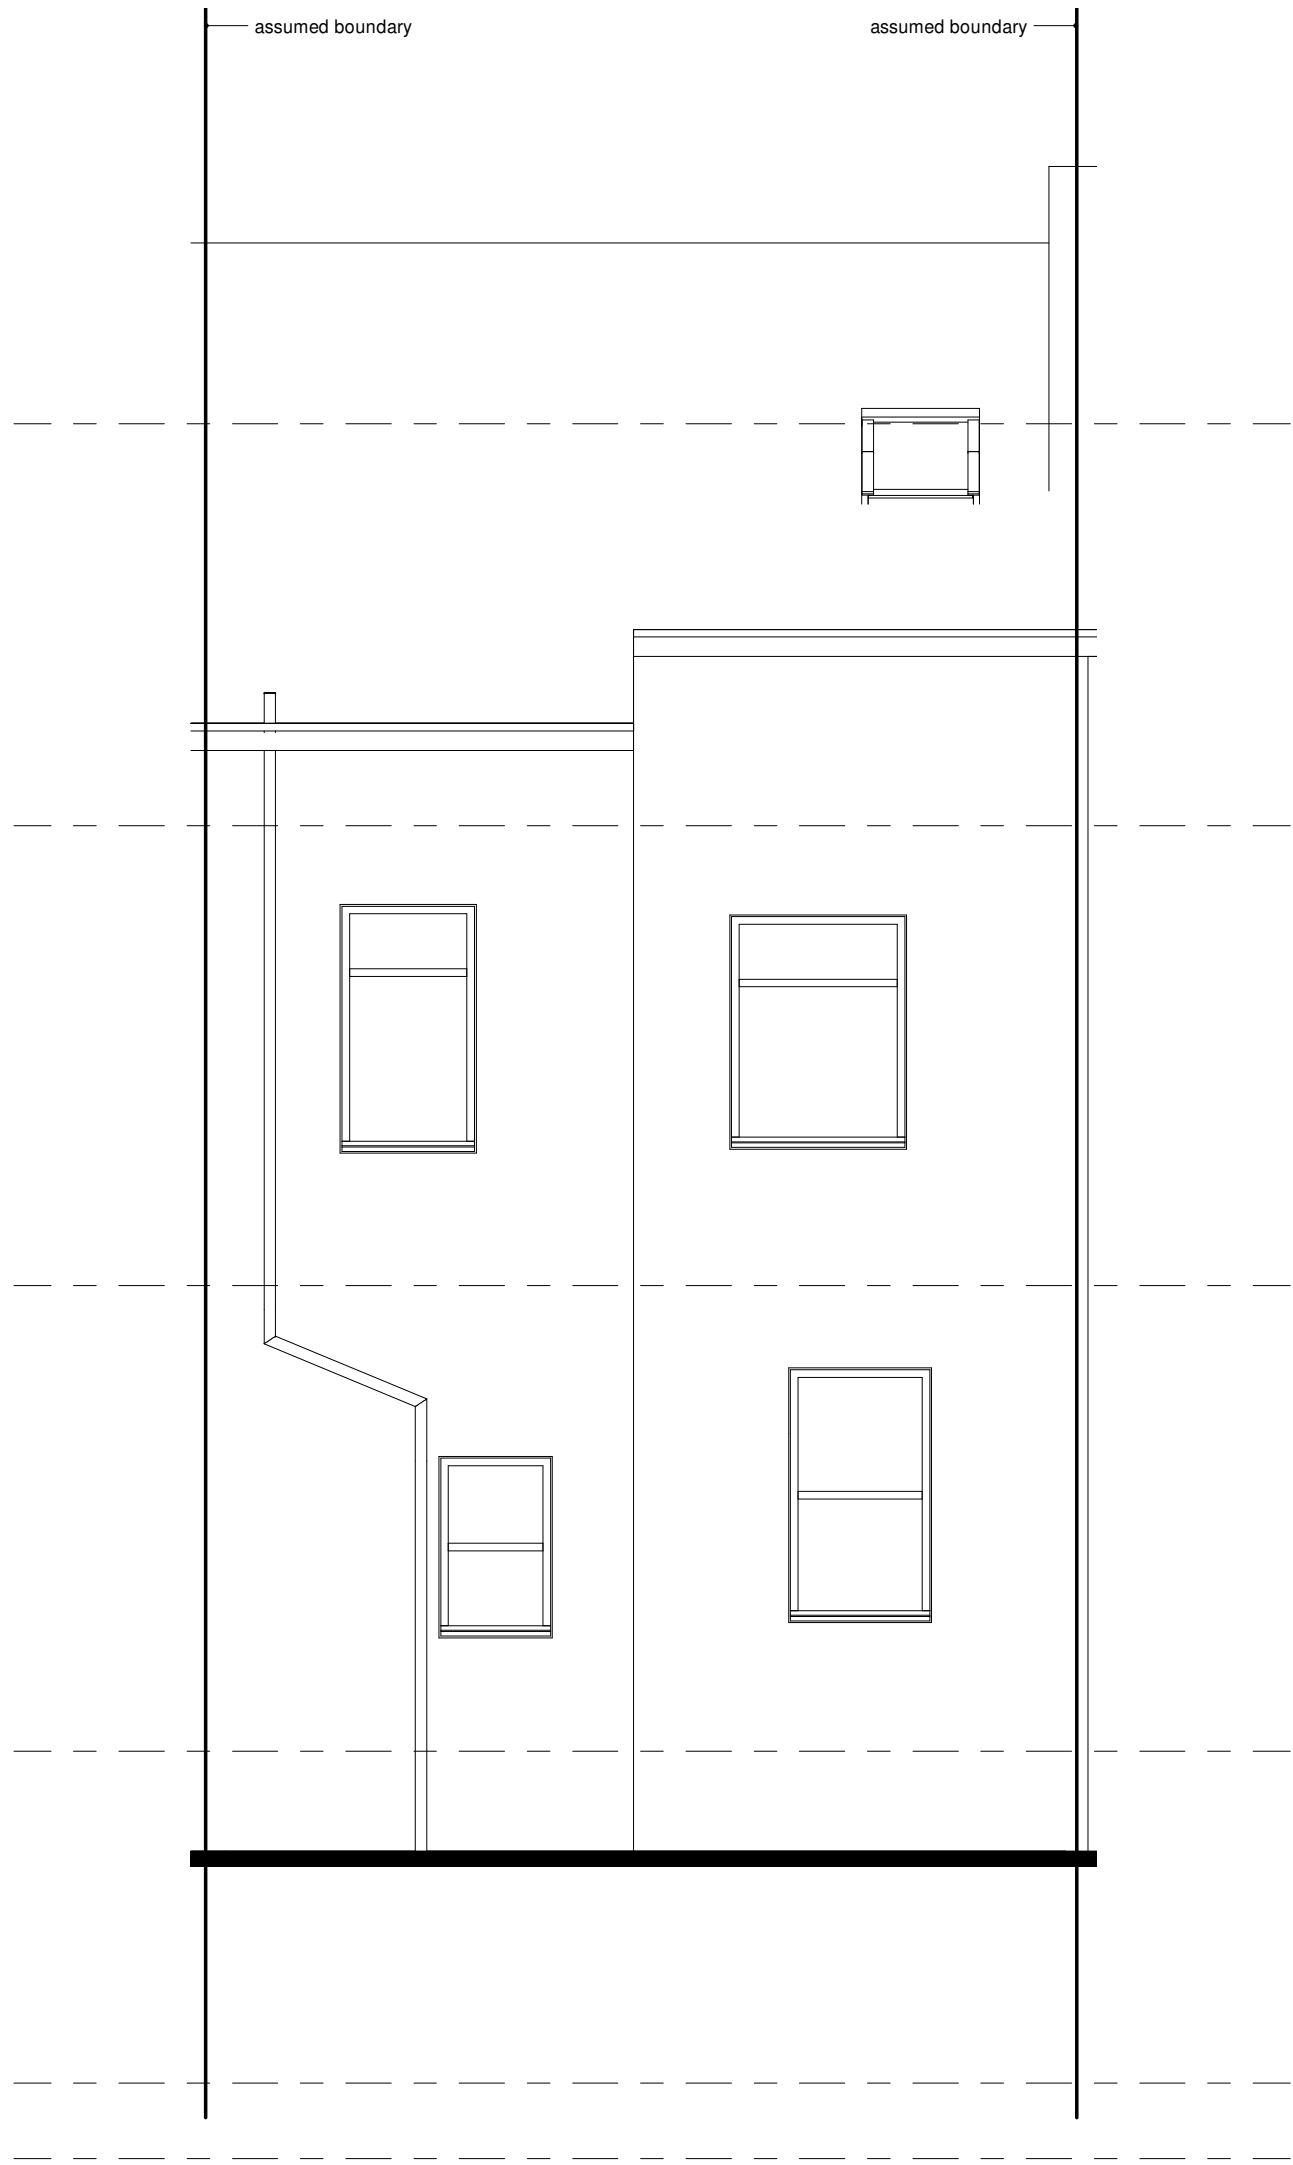

E3 Extg
scale 1 : 50

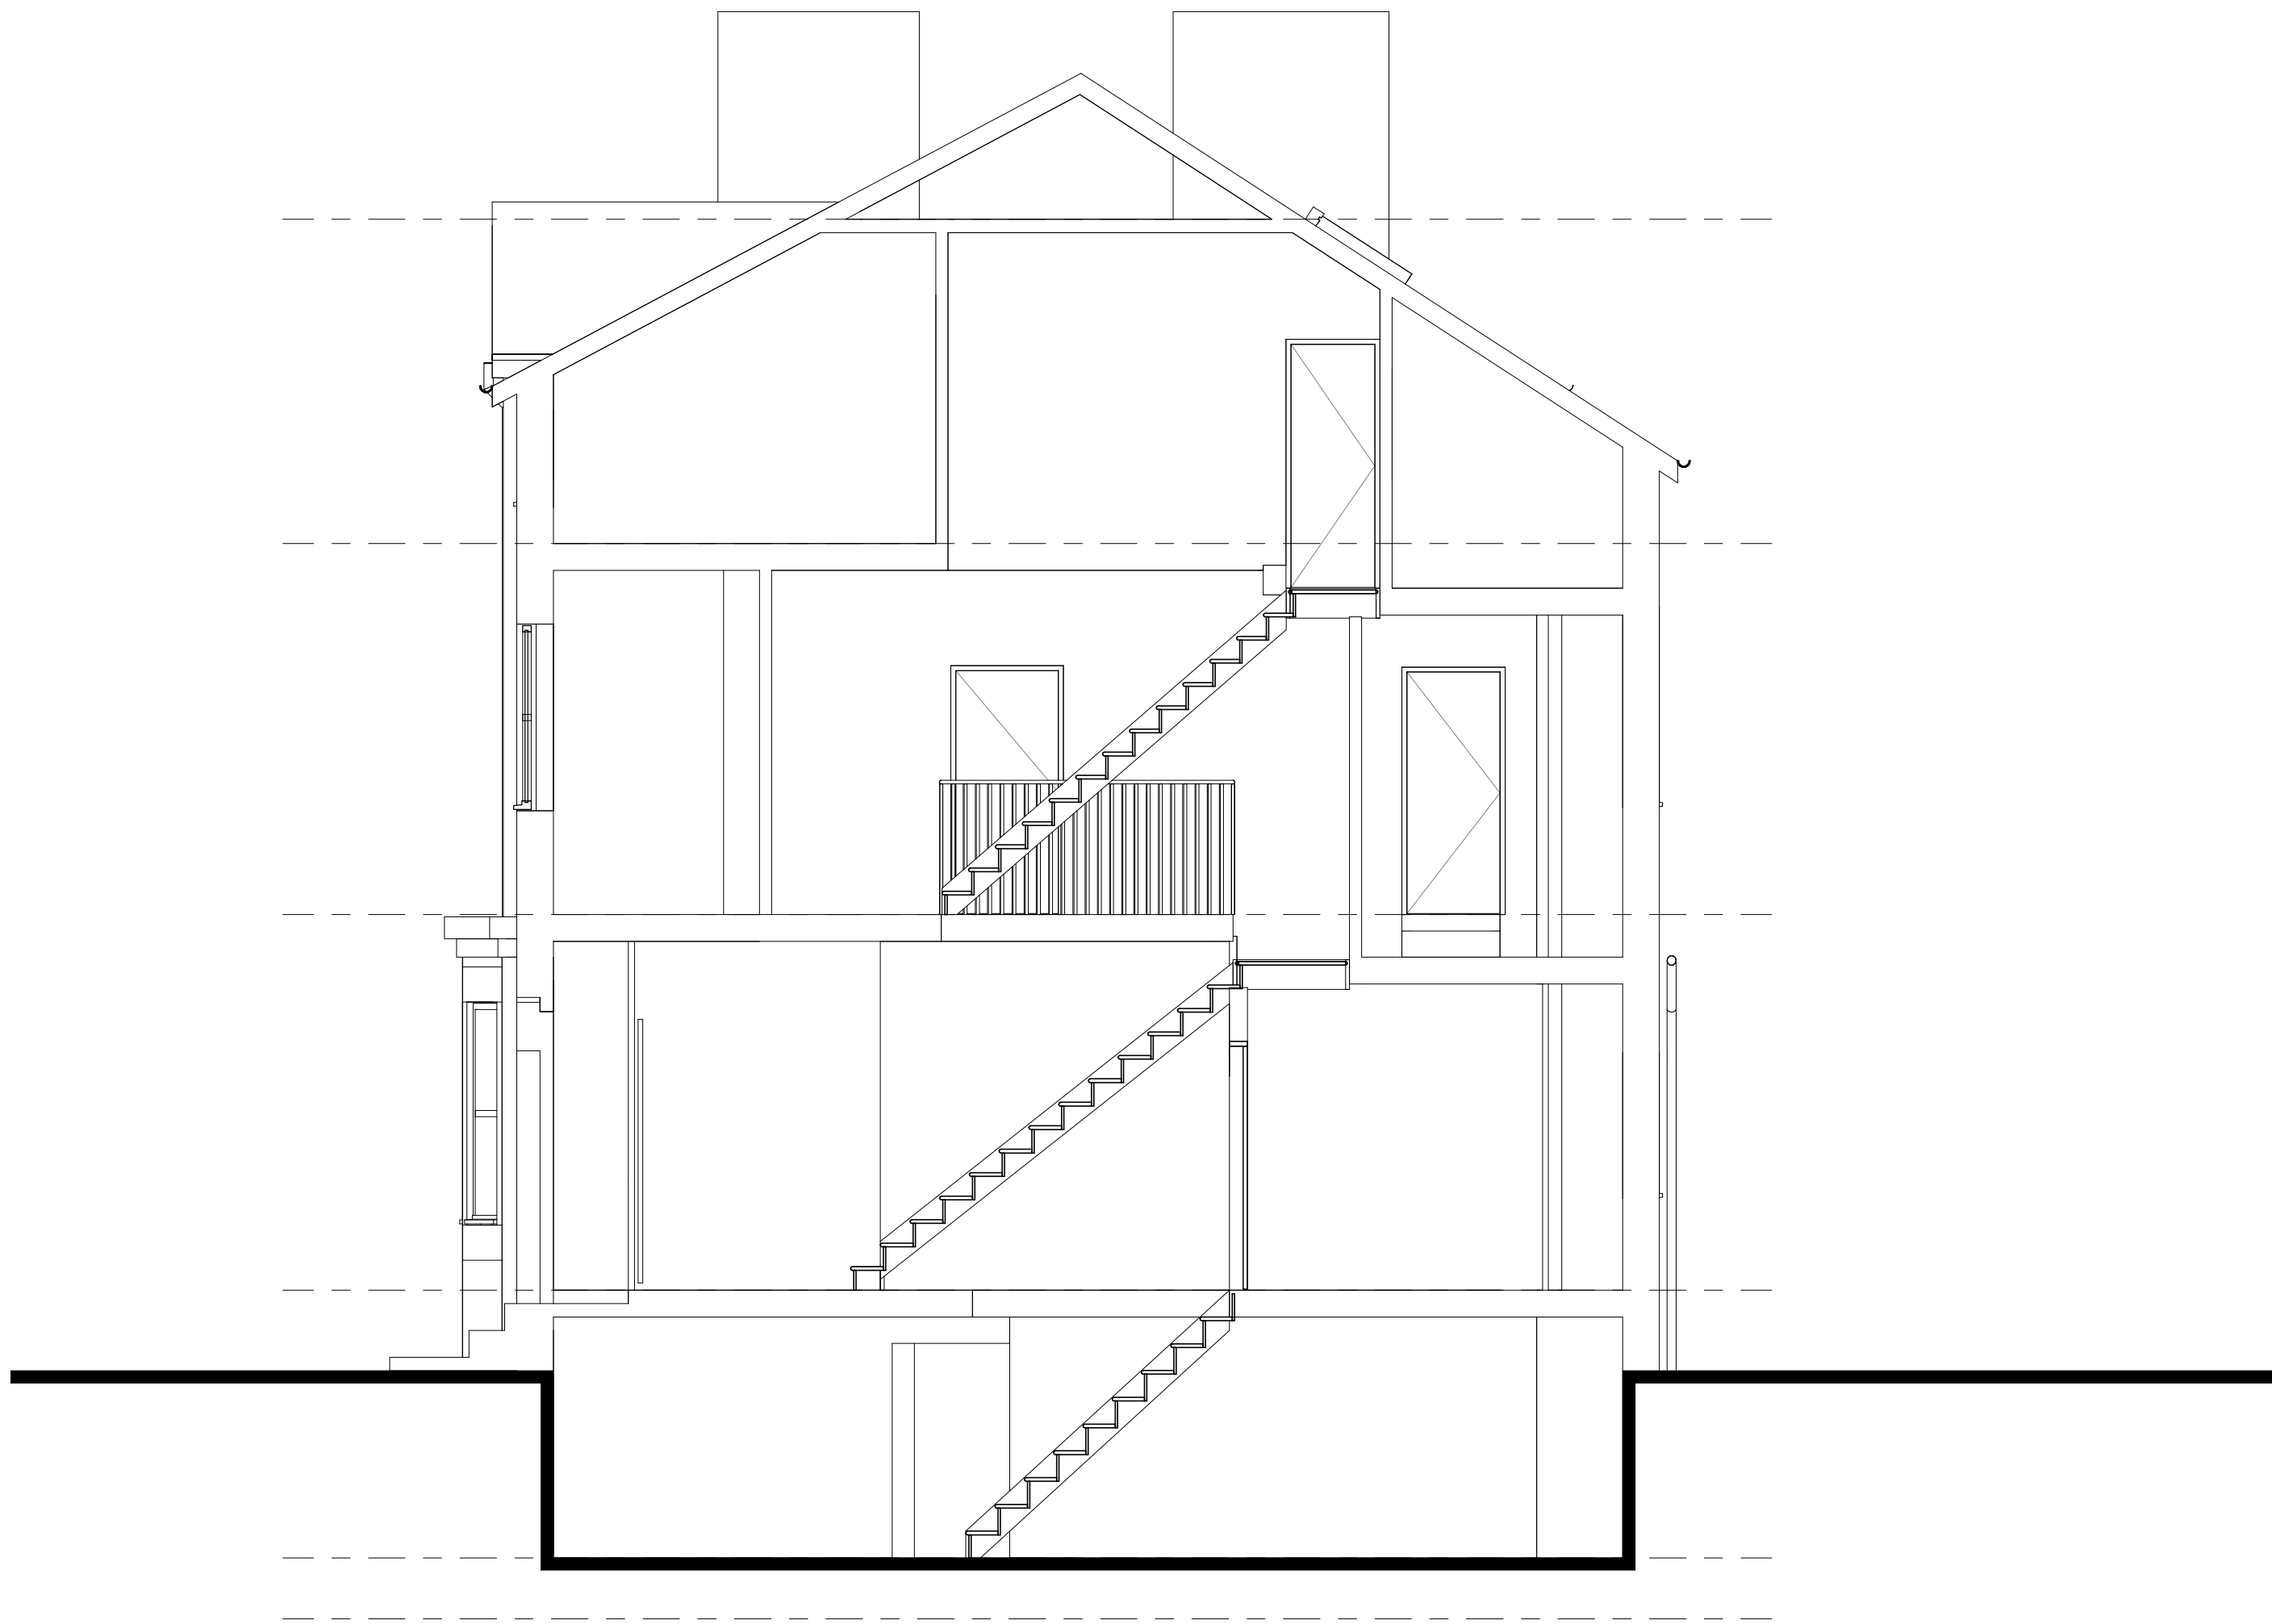

S1 (extg)
scale 1 : 50

0 1 2 3m
Scale 1:50