


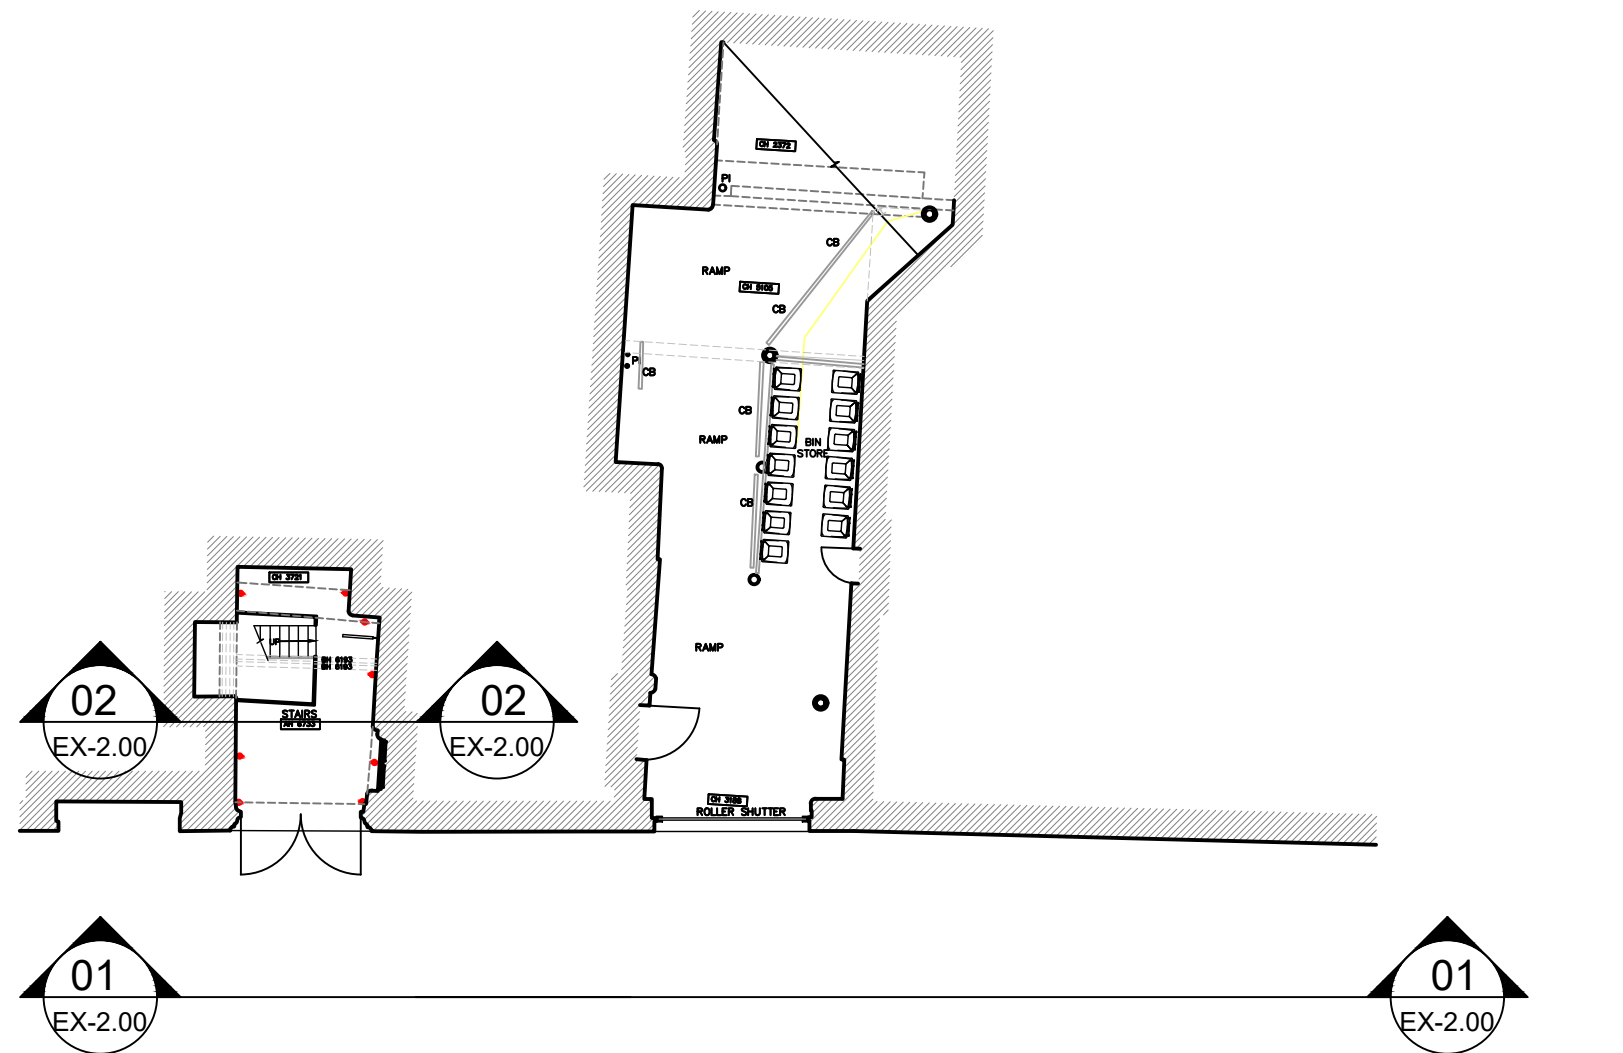

existing gates

existing vehicular access
down to basement level

01 Existing Elevation
EX-1.00 Jackson Row



original brick vaulted ceiling

original brick fabric

redundant air conditioning units

existing staircase, rail and balustrades

02 Proposed Internal Elevation behind entrance gates
EX-2.00

Notes:
1. Drawing used for the status indicated only.
2. All dimensions and setting out shall be checked and confirmed and any discrepancies to be reported to the Architect prior to commencement of any work.
3. All work and materials to be in accordance with current statutory legislation, relevant codes of practice and British Standards.
4. Drawing to be read in accordance with relevant consultants and sub-contractors drawings and specifications.

SITE BOUNDARY:
- Site boundary assumed and indicated as shown below OSMAP only
- Should exact clarification of boundary be required then a third party boundary professional must be appointed
- All Existing structures, sewers, gutters etc. to be within assumed boundary at all times

0 0.25 0.5 1 1.5 2 2.5 5m
scale 1:50

Revision	Comment	Date	Project	Title
A	Internal elevation added as per validation requirements	07.10.22	Lloyds House	Existing Elevations
-	Issue to planning	-		
Client	Drawing Status	Scale	Sheet	Date
Private Client	Planning	1:50	A1	Oct 2022
Drawing No.	Rev			
085-EX-2.00	A			

MORS + HARTE ARCHITECTS