


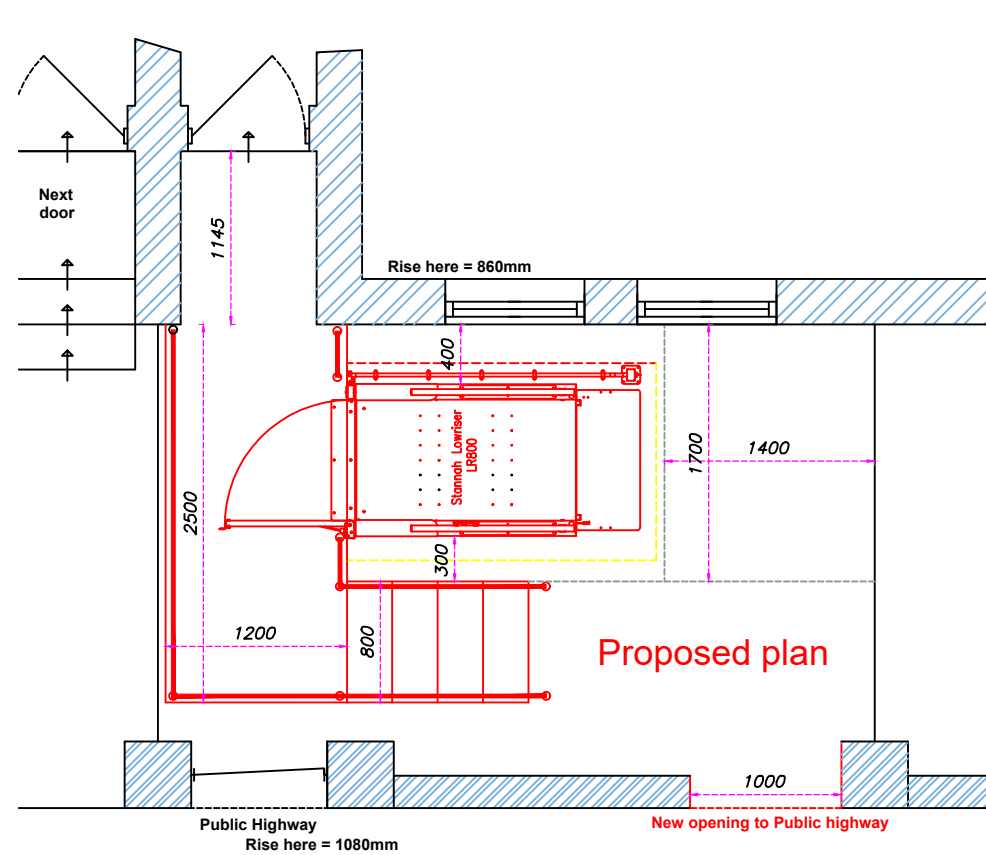


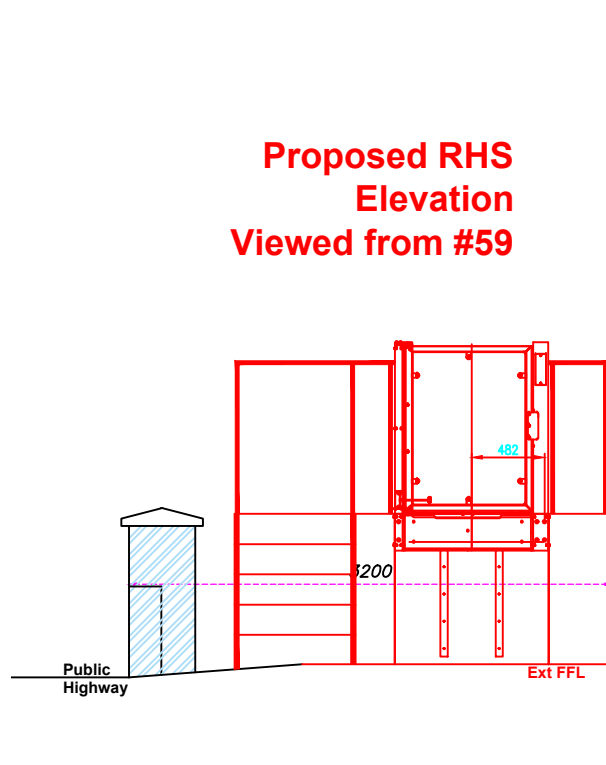

**Proposed RHS
Elevation
Viewed from #59**

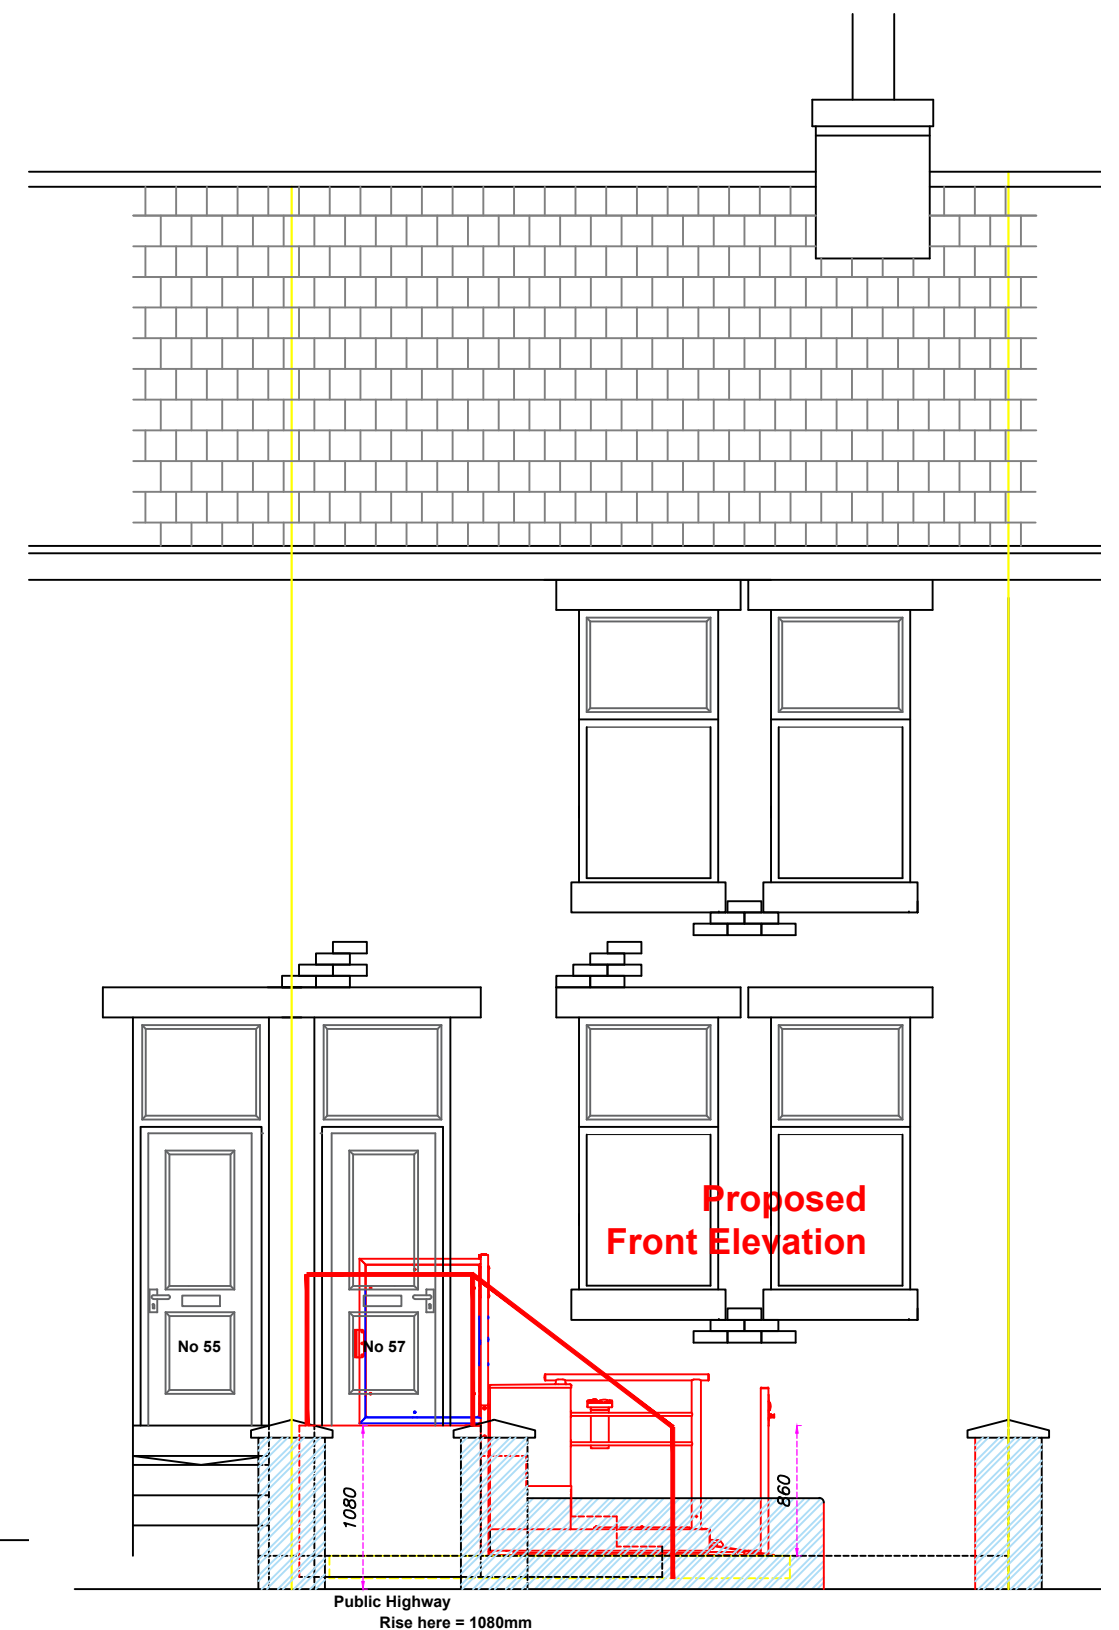

**Proposed RHS
Elevation
Viewed from #55**

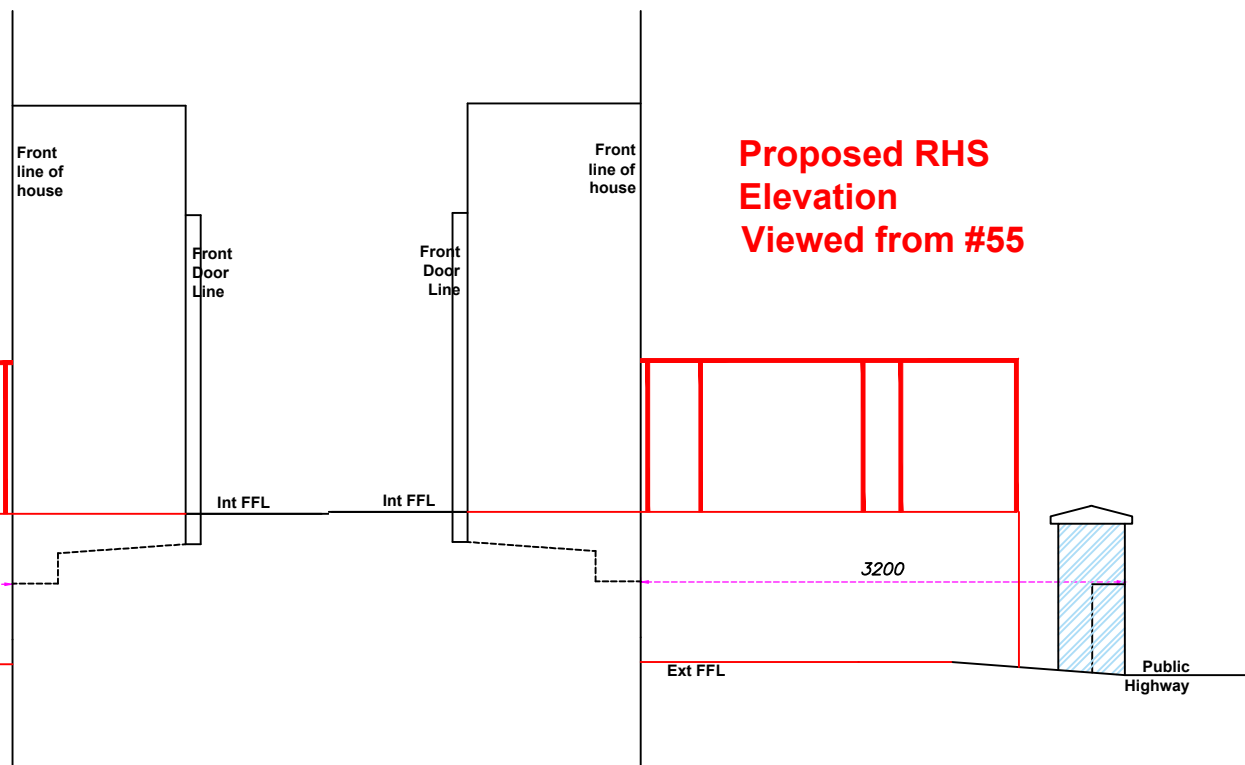

I agree to M.L.C.O.'s proposed plans
Signed
Date



**Manchester
Equipment &
Adaptations
Partnership**

Neil Brickles - Technical Officer.
Manchester Local Care Organisation.
Directorate for Children and Families.
Unit 1, 29 Poland St. Ancoats.
Manchester.
M4 6AZ
neil.brickles@manchester.gov.uk
Tel No : 0161 277 1704 - 07903 244482

Date:
21/12/2022

Scale / Paper:
1 : 50 @ A3

Revisions / Options

No.	Date.	Sig.

Project - Step Lift to Front Elevation.

June Prouse
57 Barnhill Street
Manchester
M14 4SX