


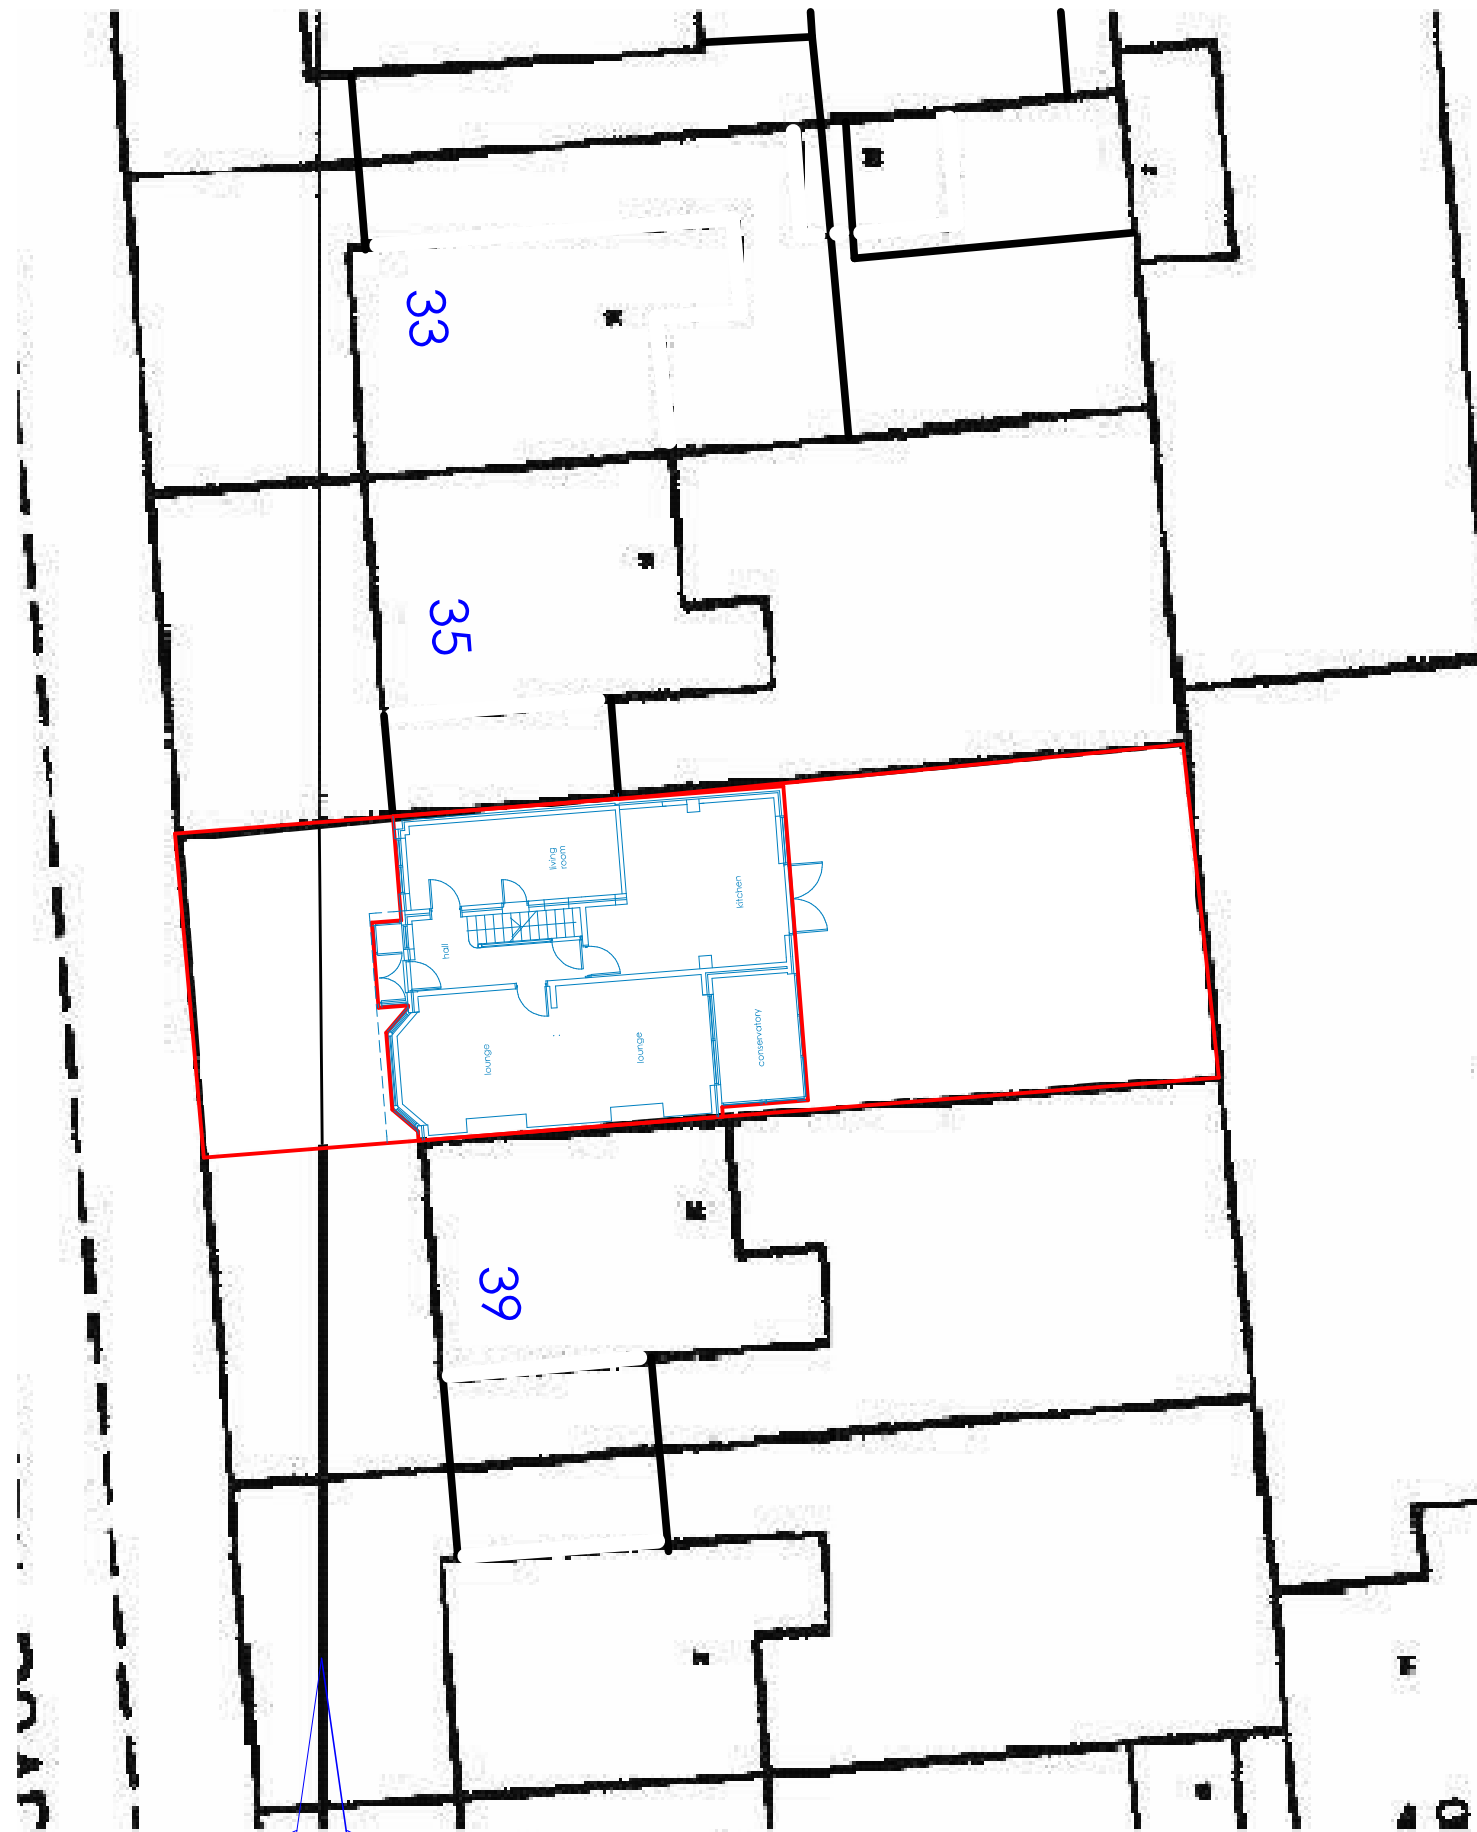


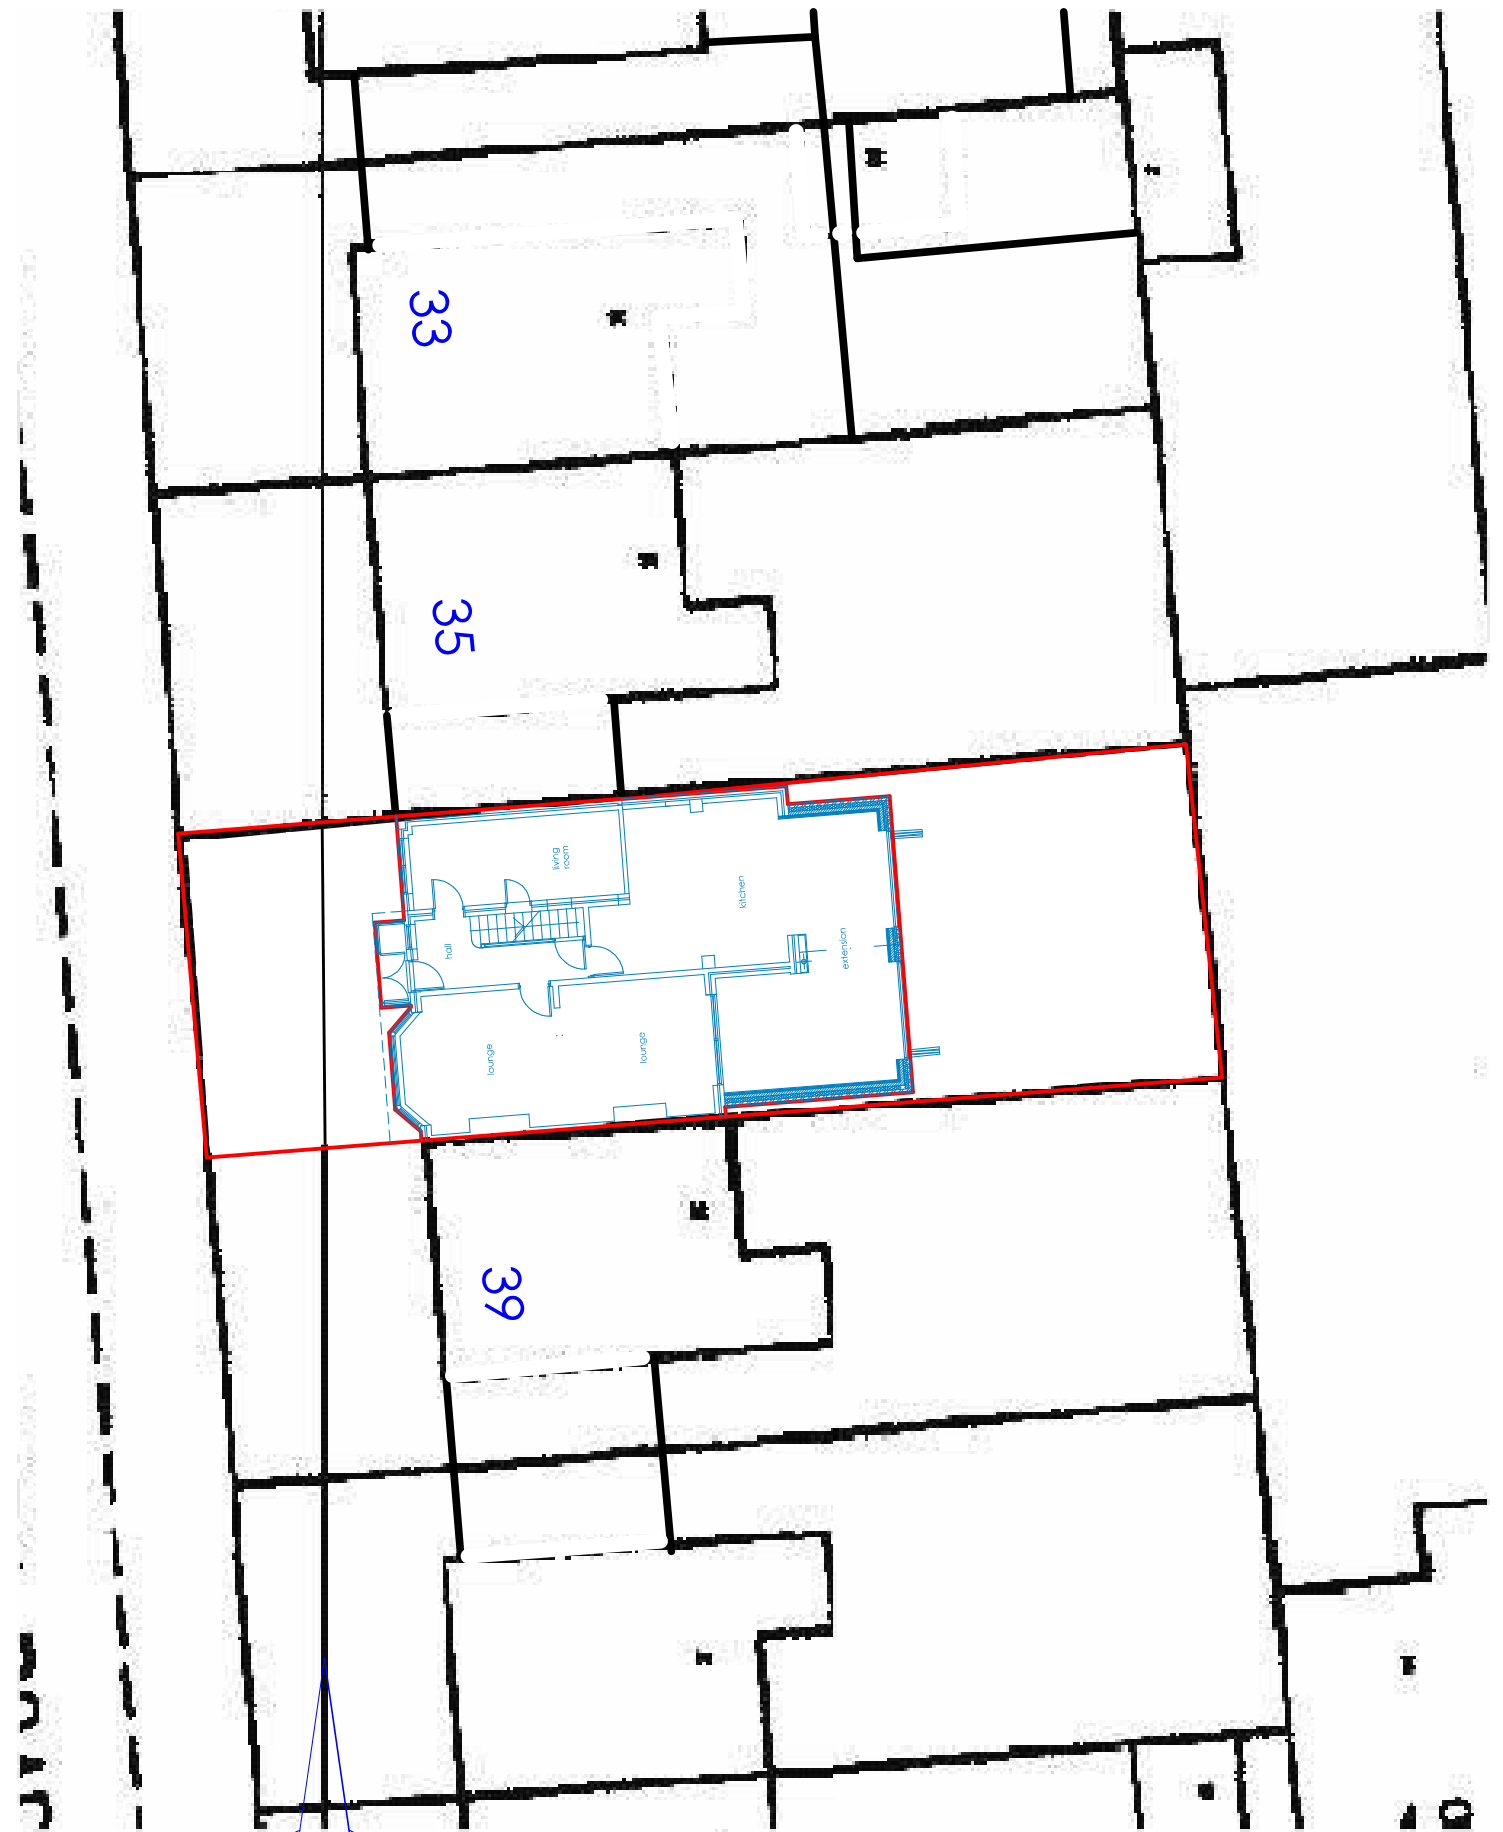


EXISTING

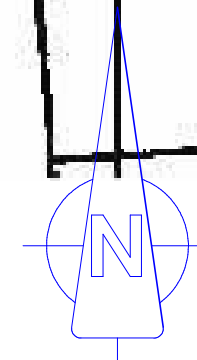

PROPOSED

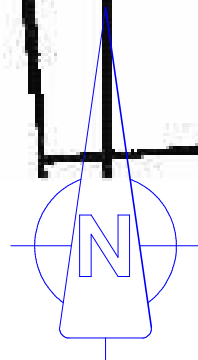

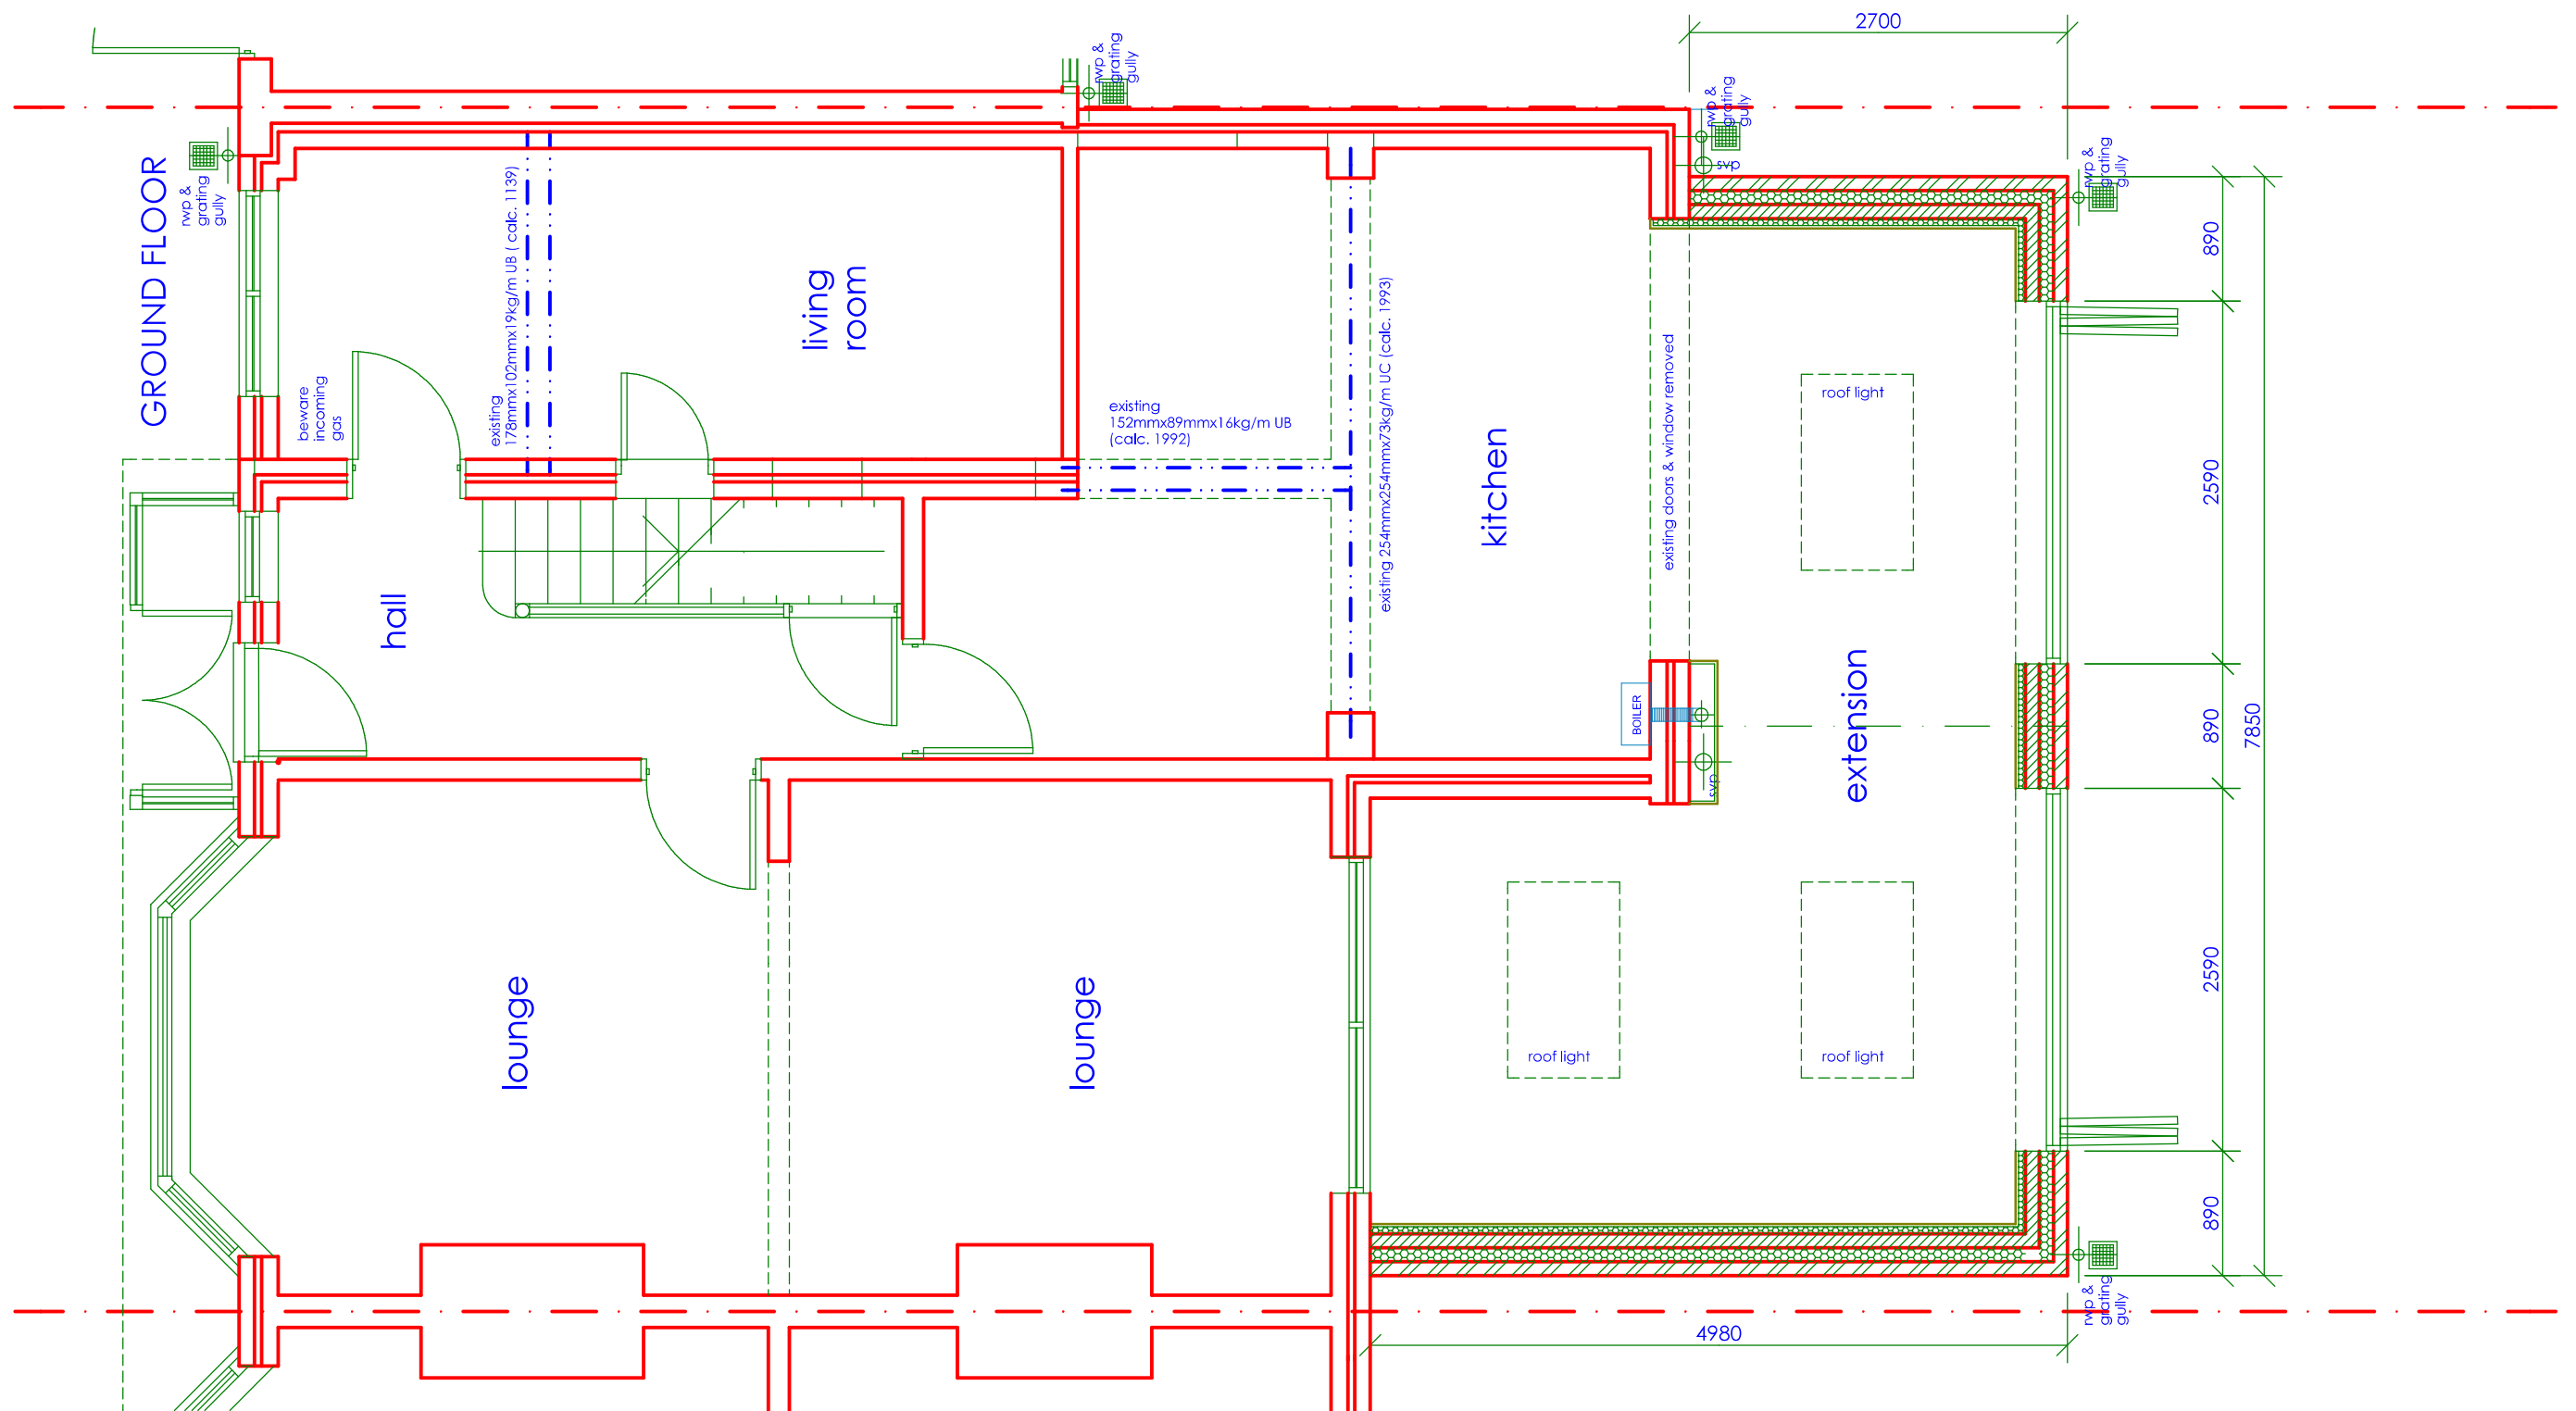


Contractor to obtain all necessary information and carry out all necessary investigations regarding position of underground services in vicinity of works prior to excavations


The contractor(s) are responsible for checking all dimensions and existing features on site prior to fabrication, manufacture or construction of the works




Scale: all dimension in mm unless otherwise stated

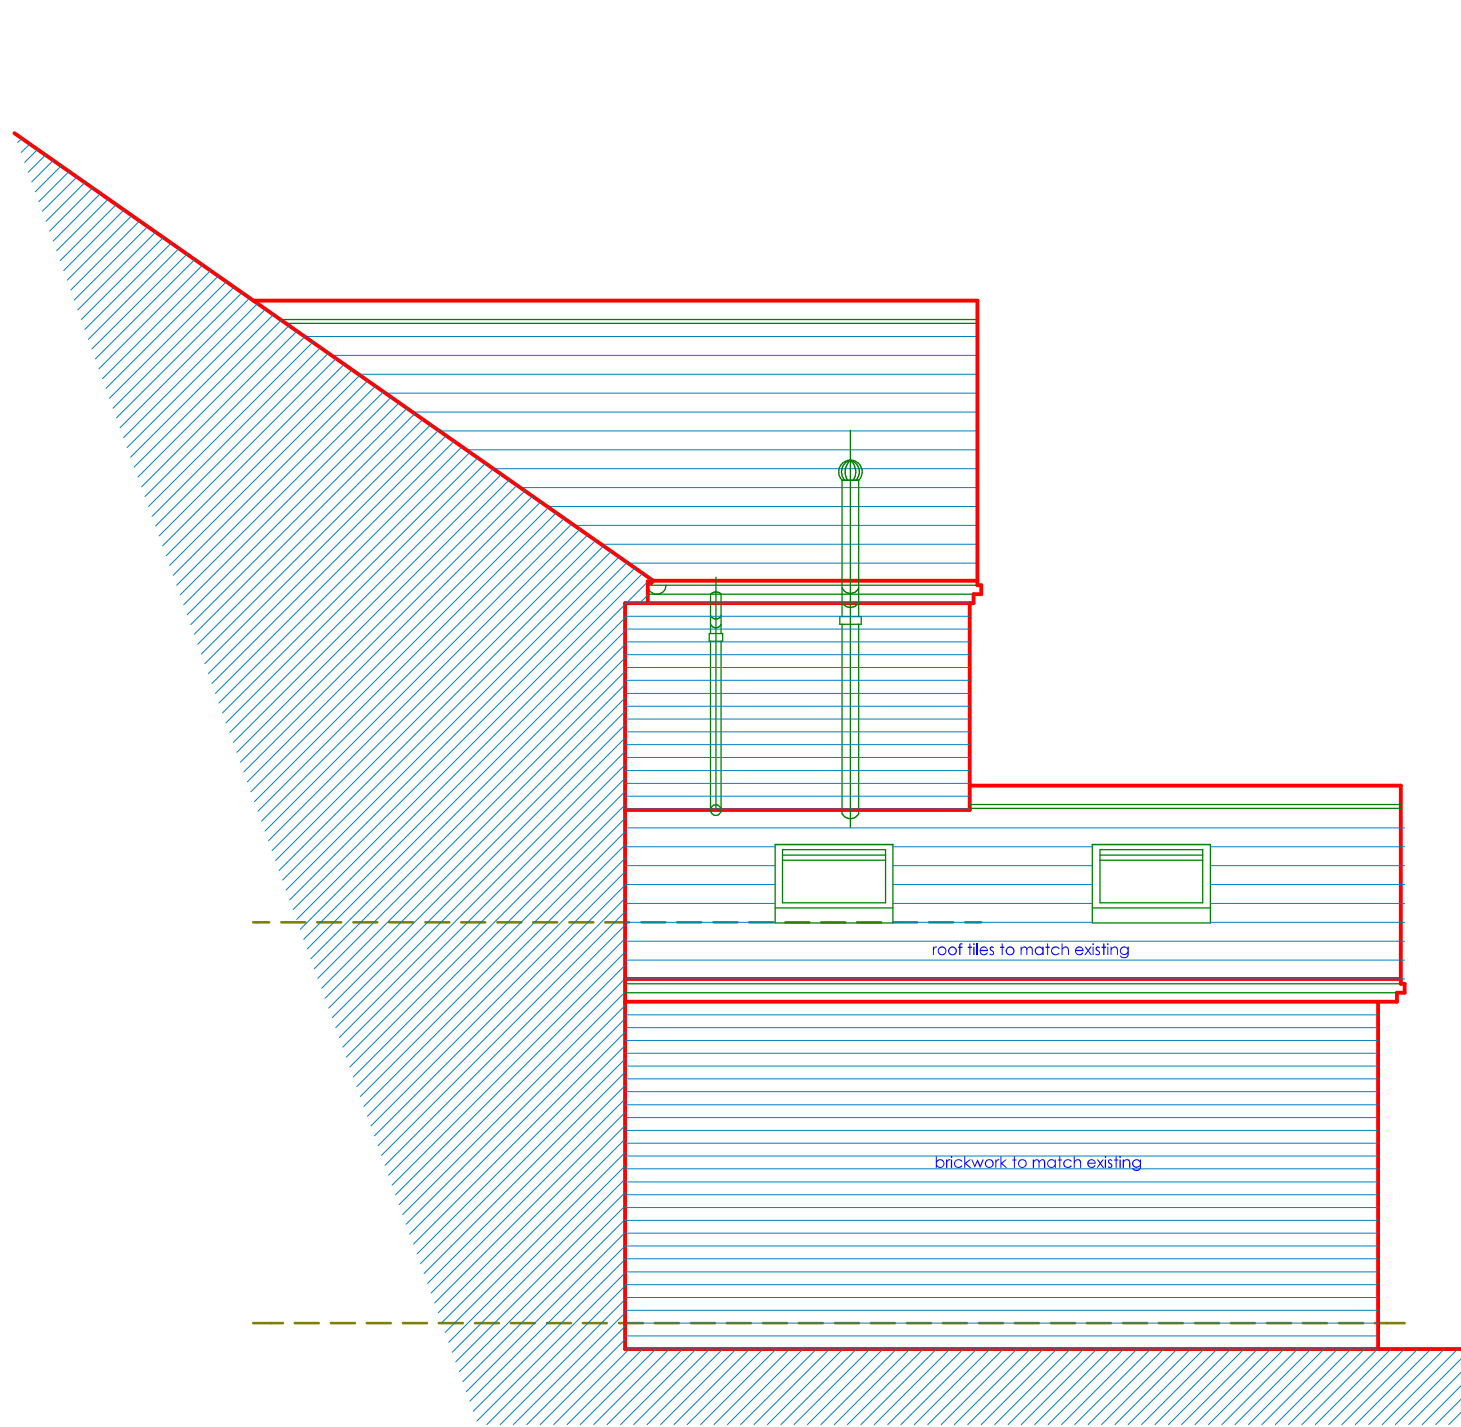

SIDE

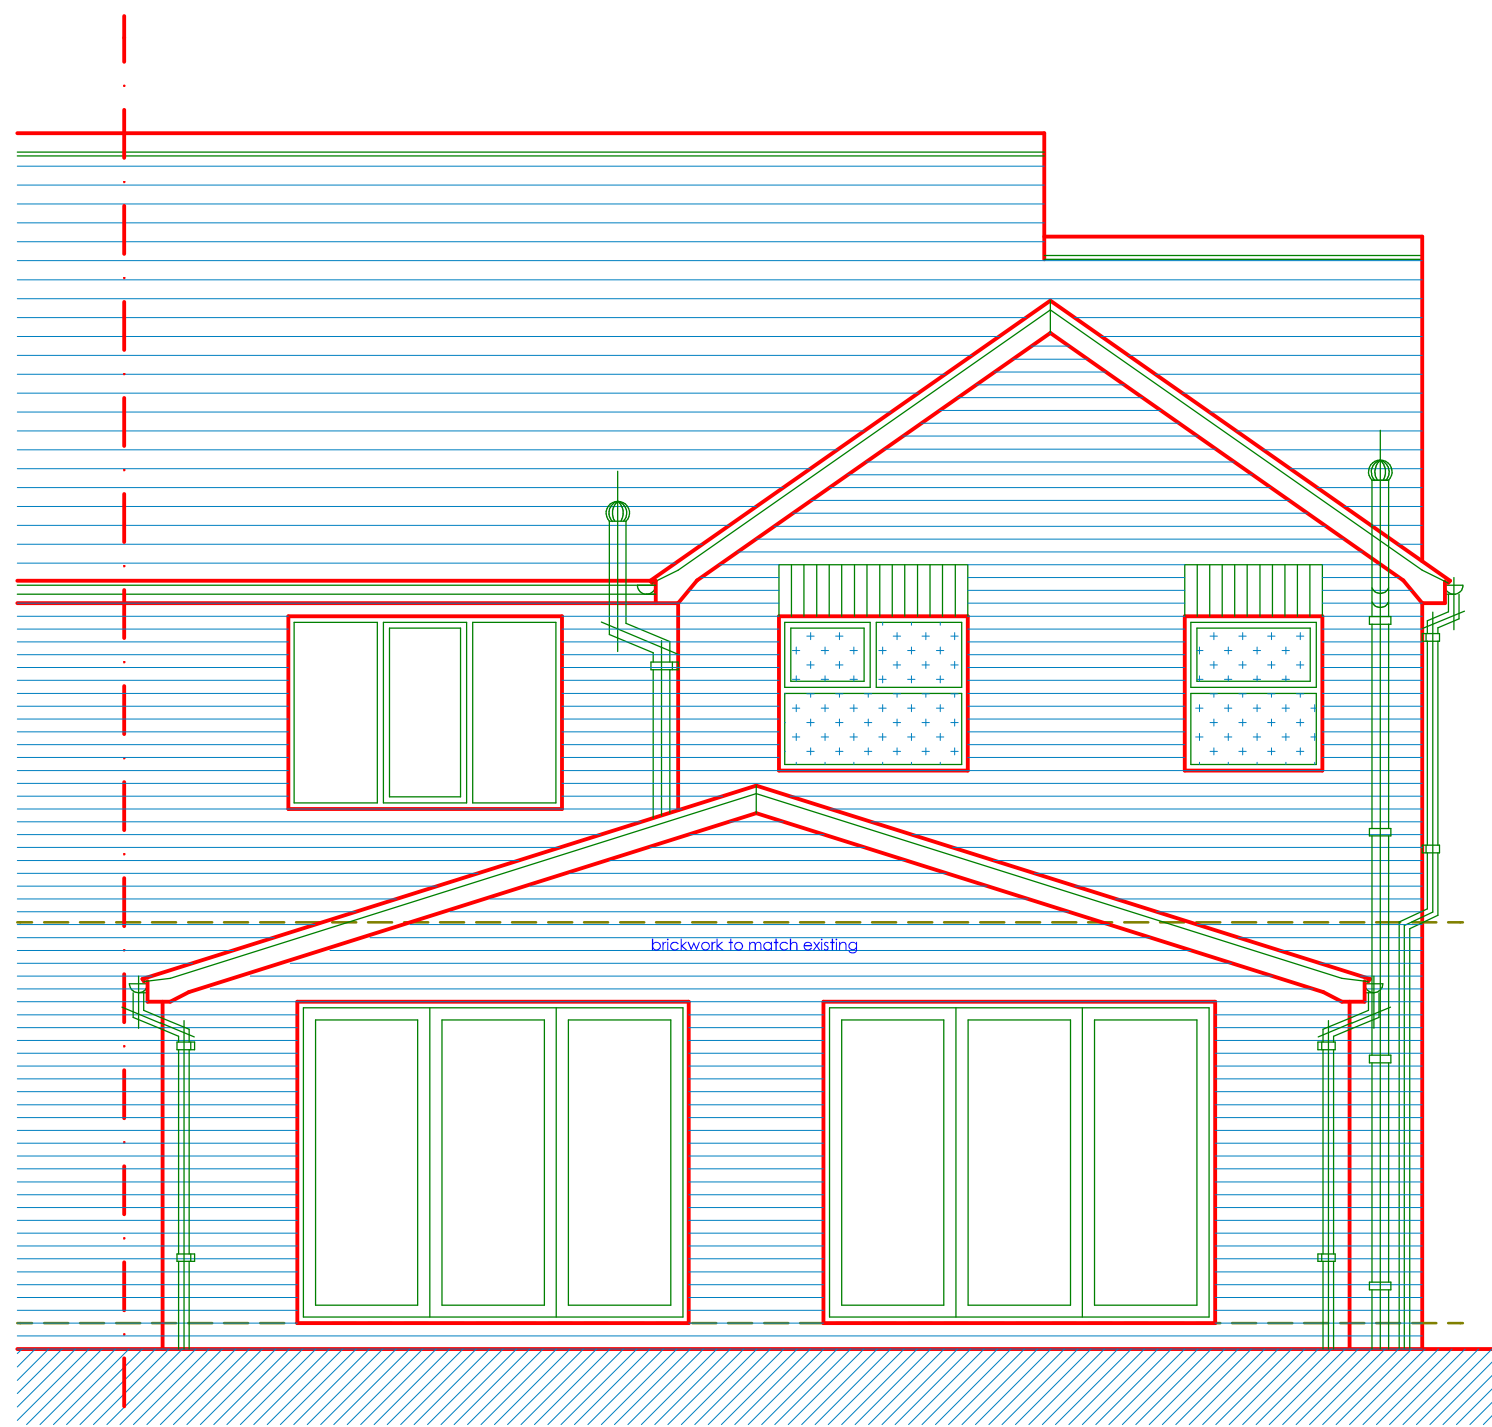

REAR

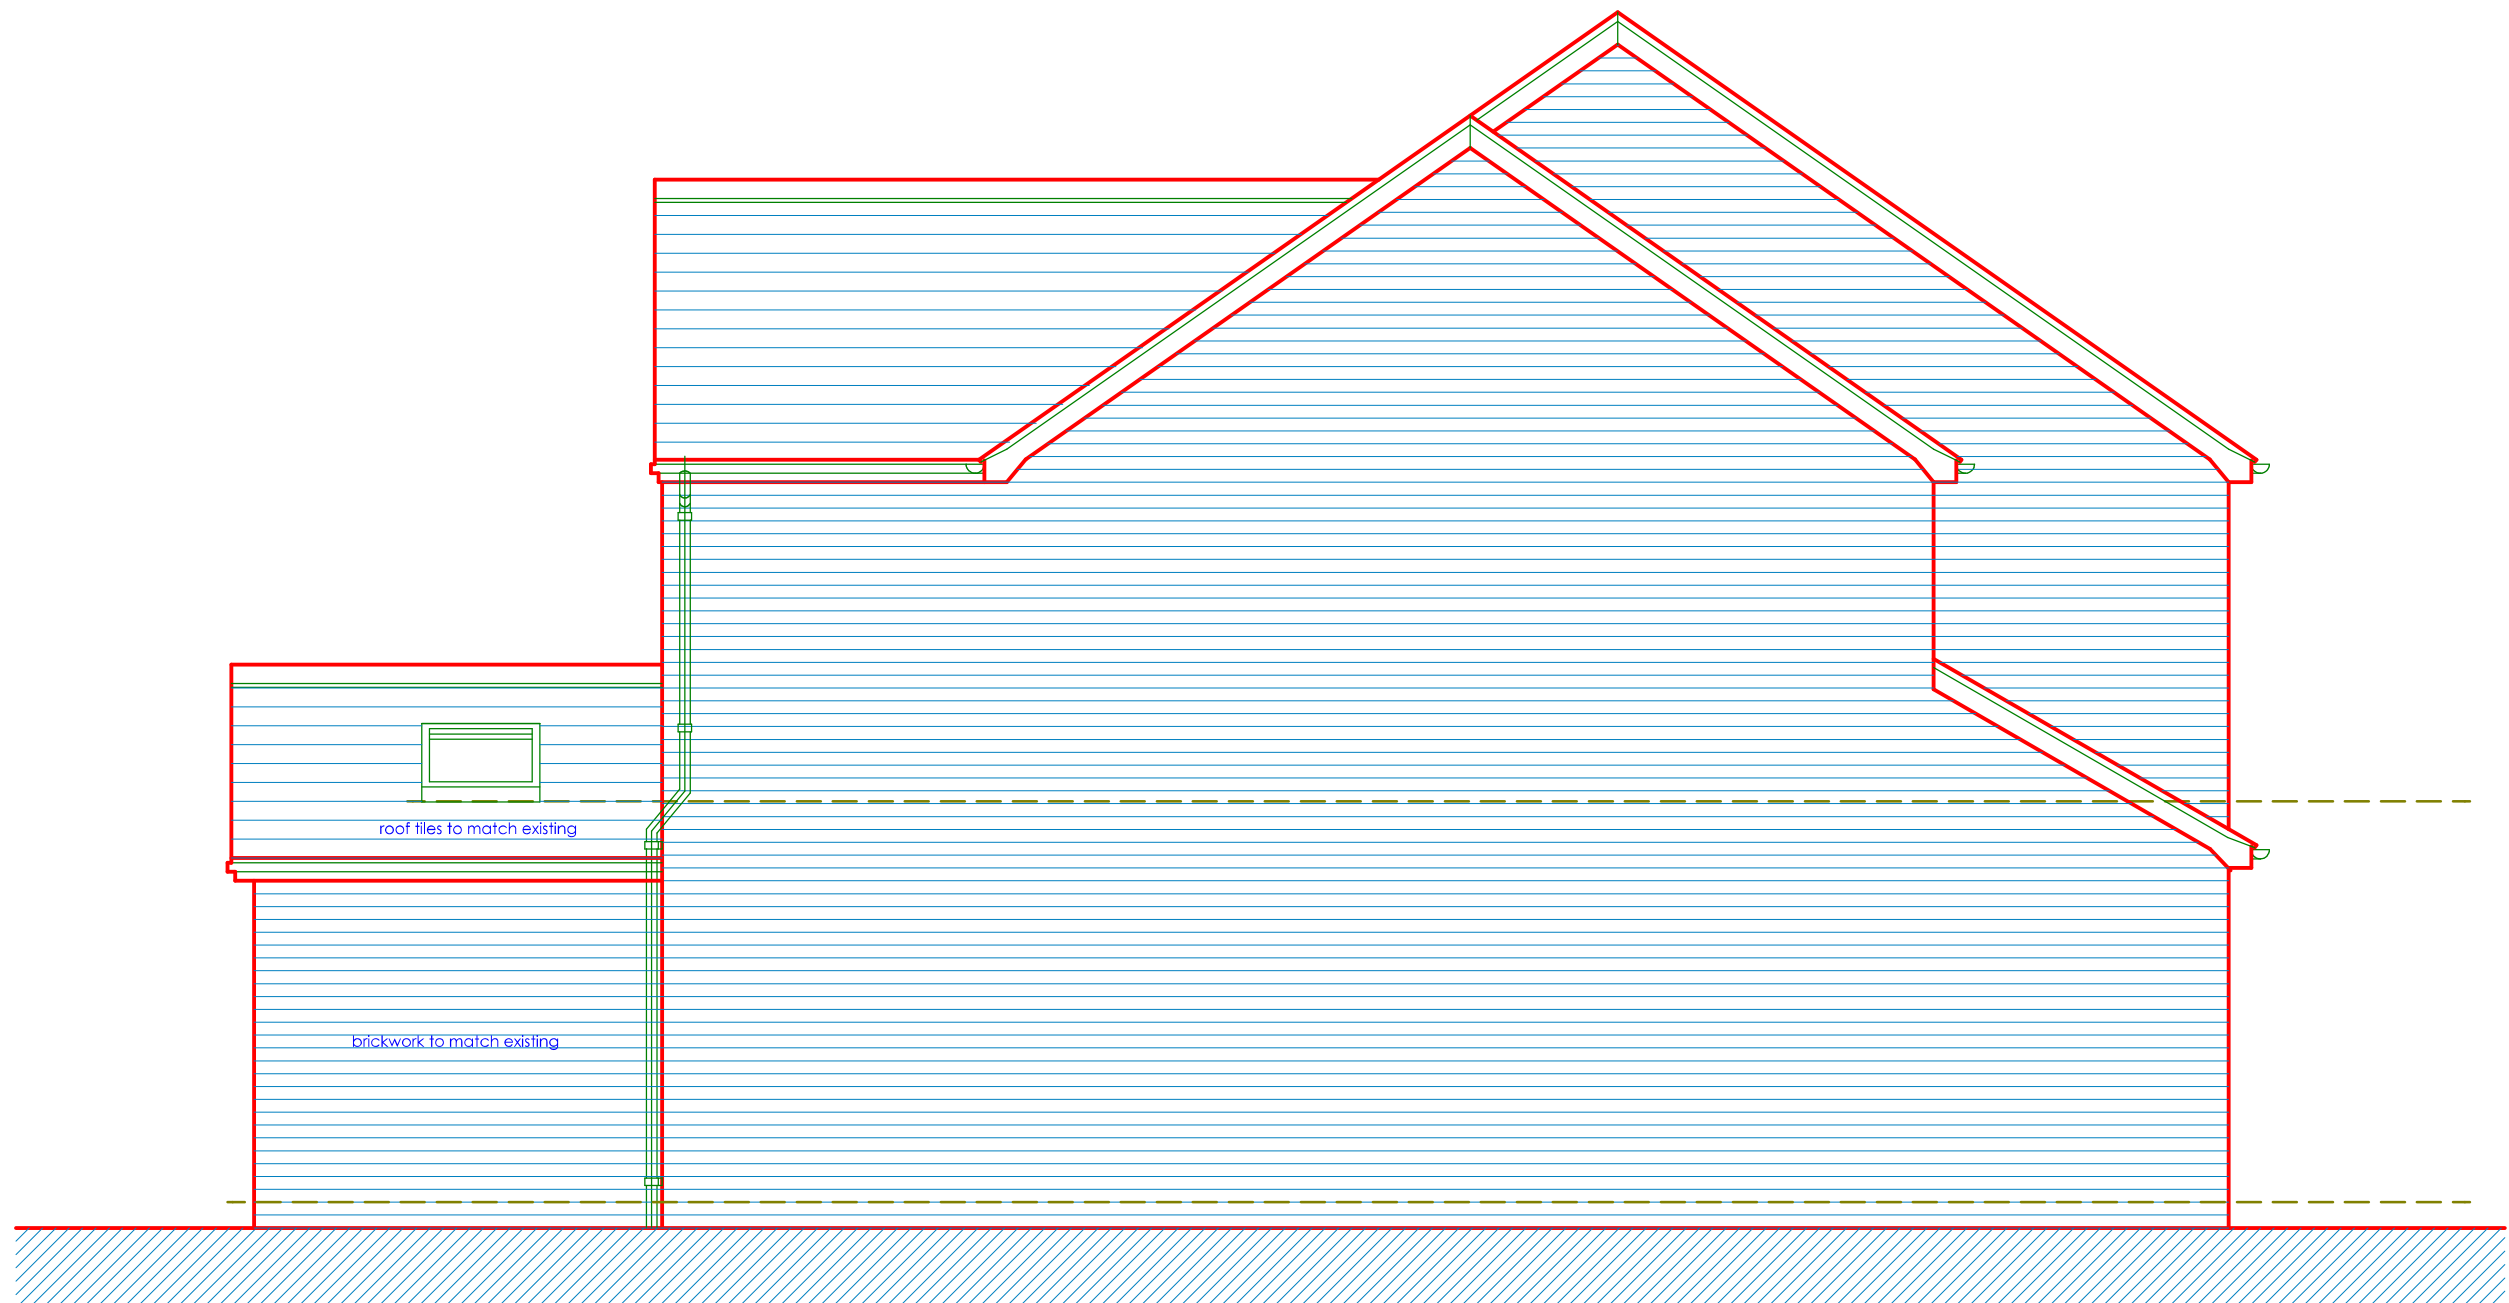



SIDE

Contractor to obtain all necessary information
and carry out all necessary investigations
regarding position of underground services
in vicinity of works prior to excavations

The contractor(s) are responsible for checking all
dimensions and existing features on site prior to
fabrication, manufacture or construction of the works



Scale: all dimension in mm unless otherwise stated

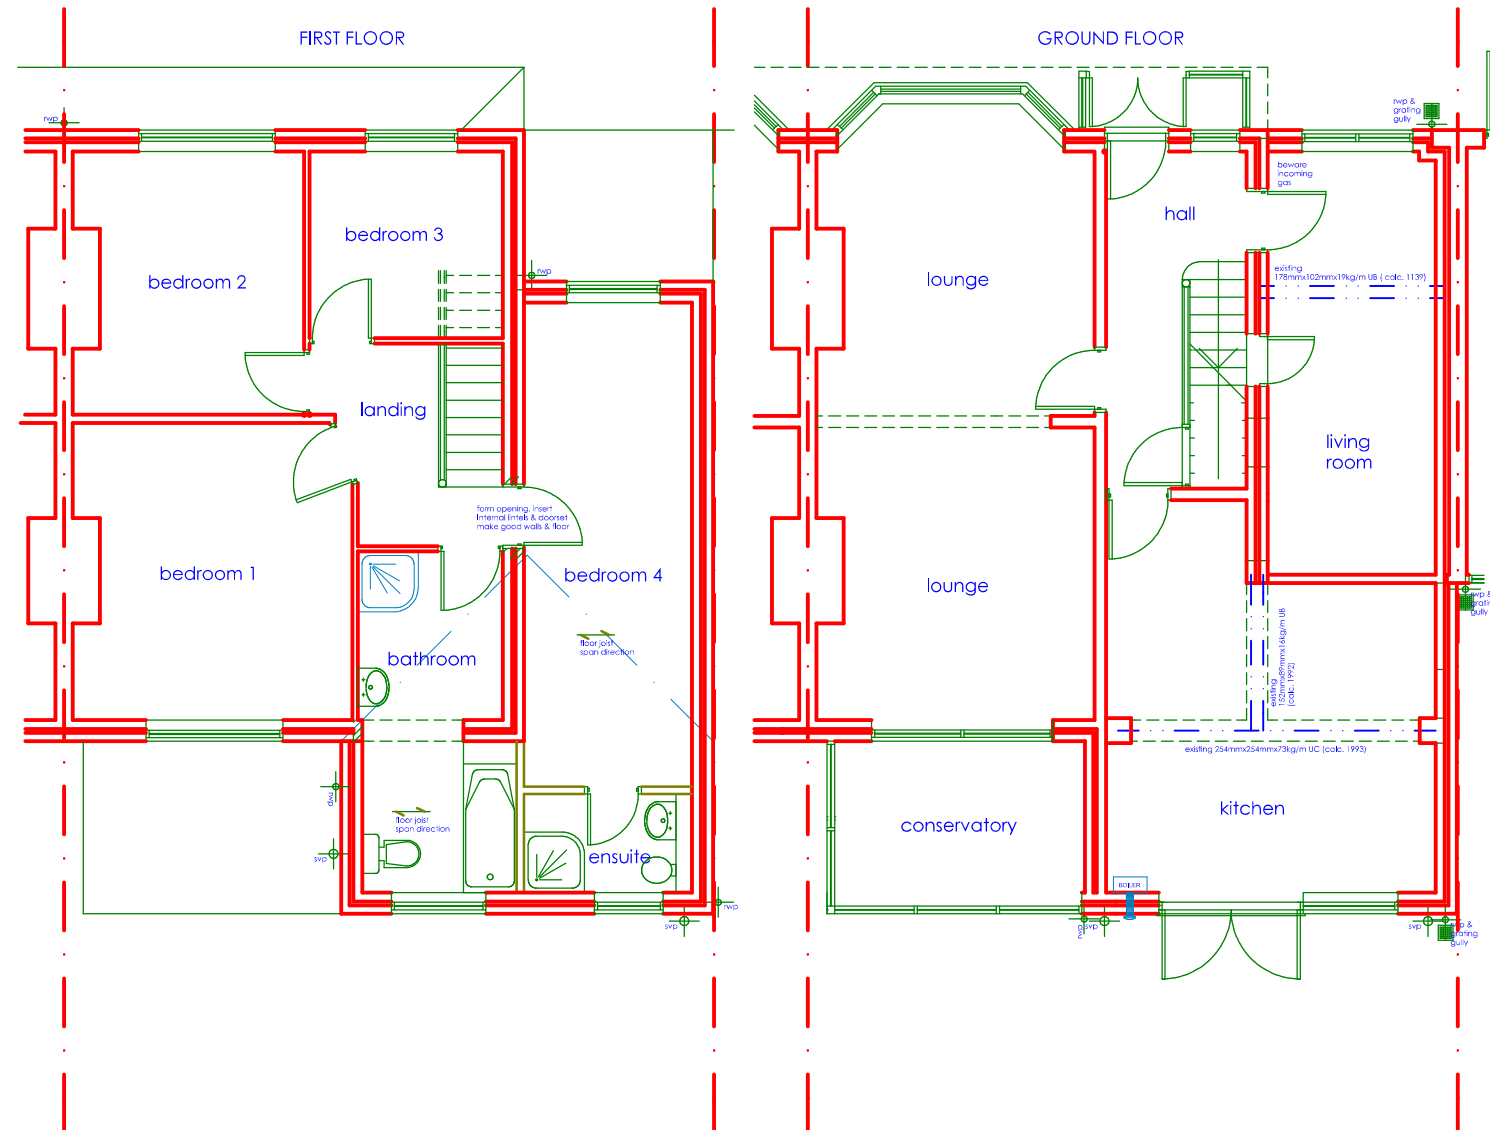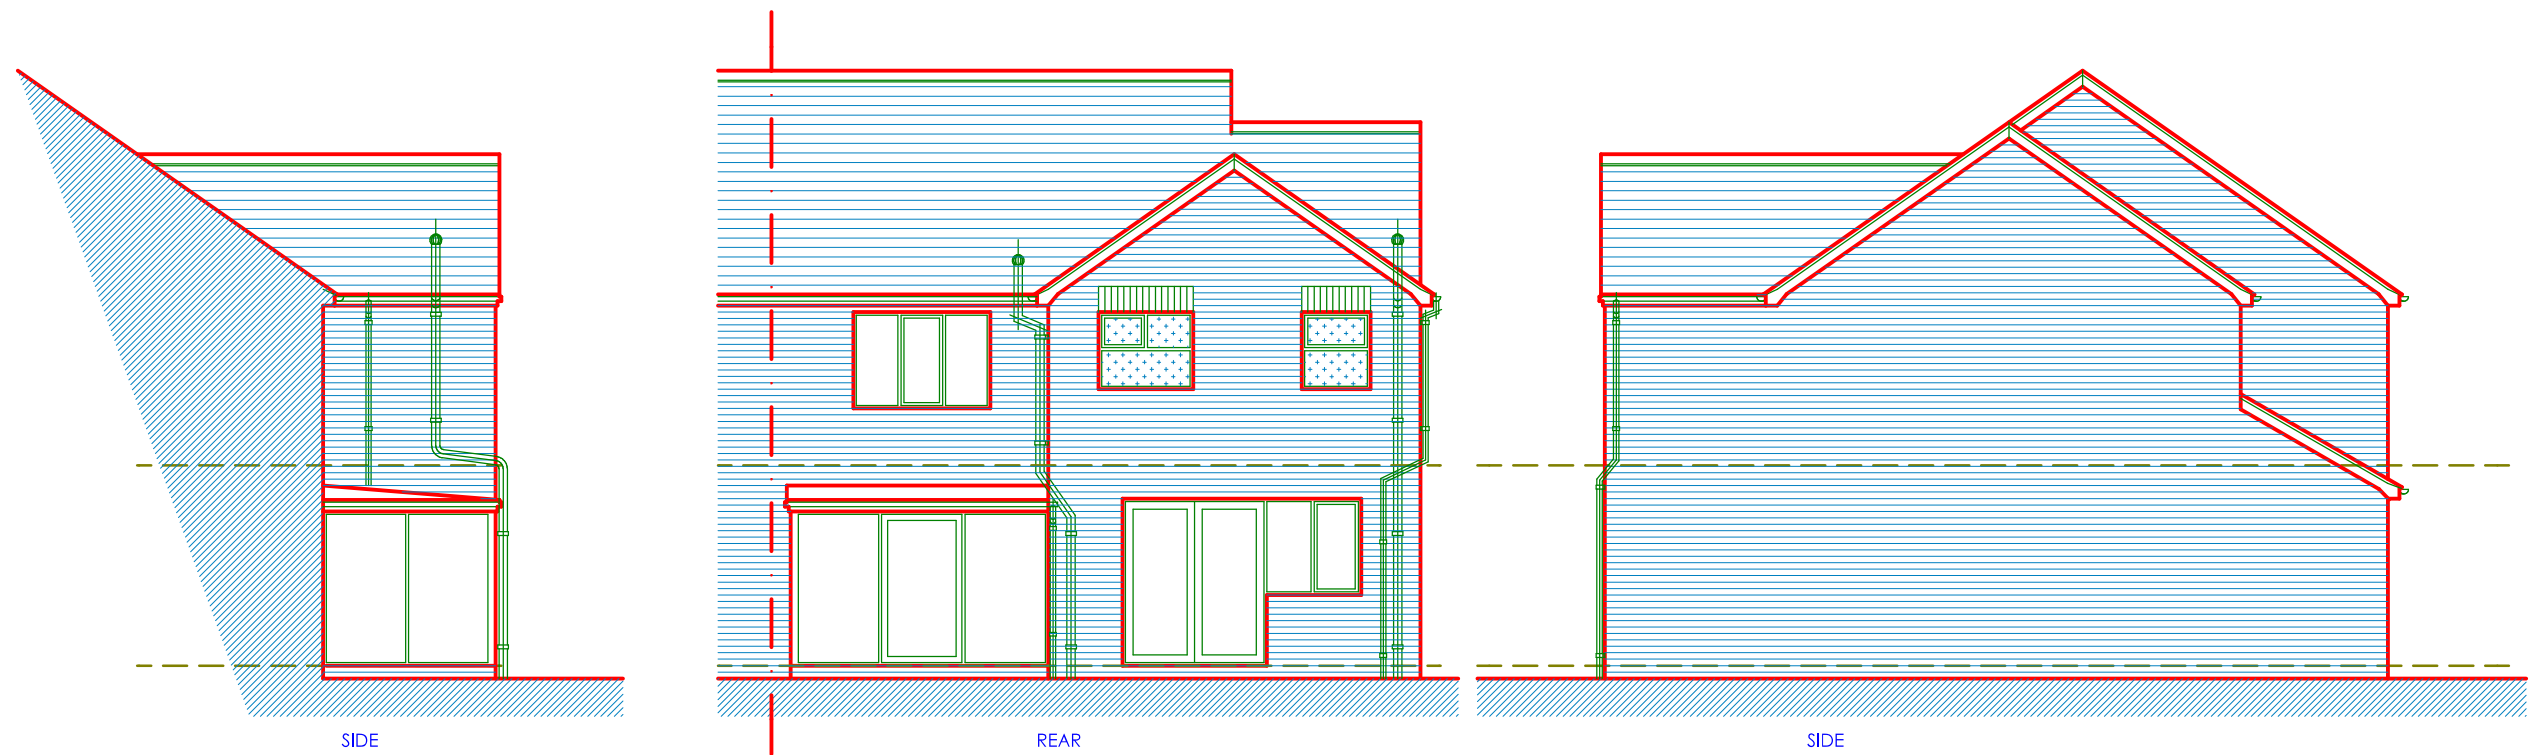

The contractor(s) are responsible for checking all dimensions and existing features on site prior to fabrication, manufacture or construction of the works

1:100 when printed @ A3 size



Scale: all dimension in mm unless otherwise stated