


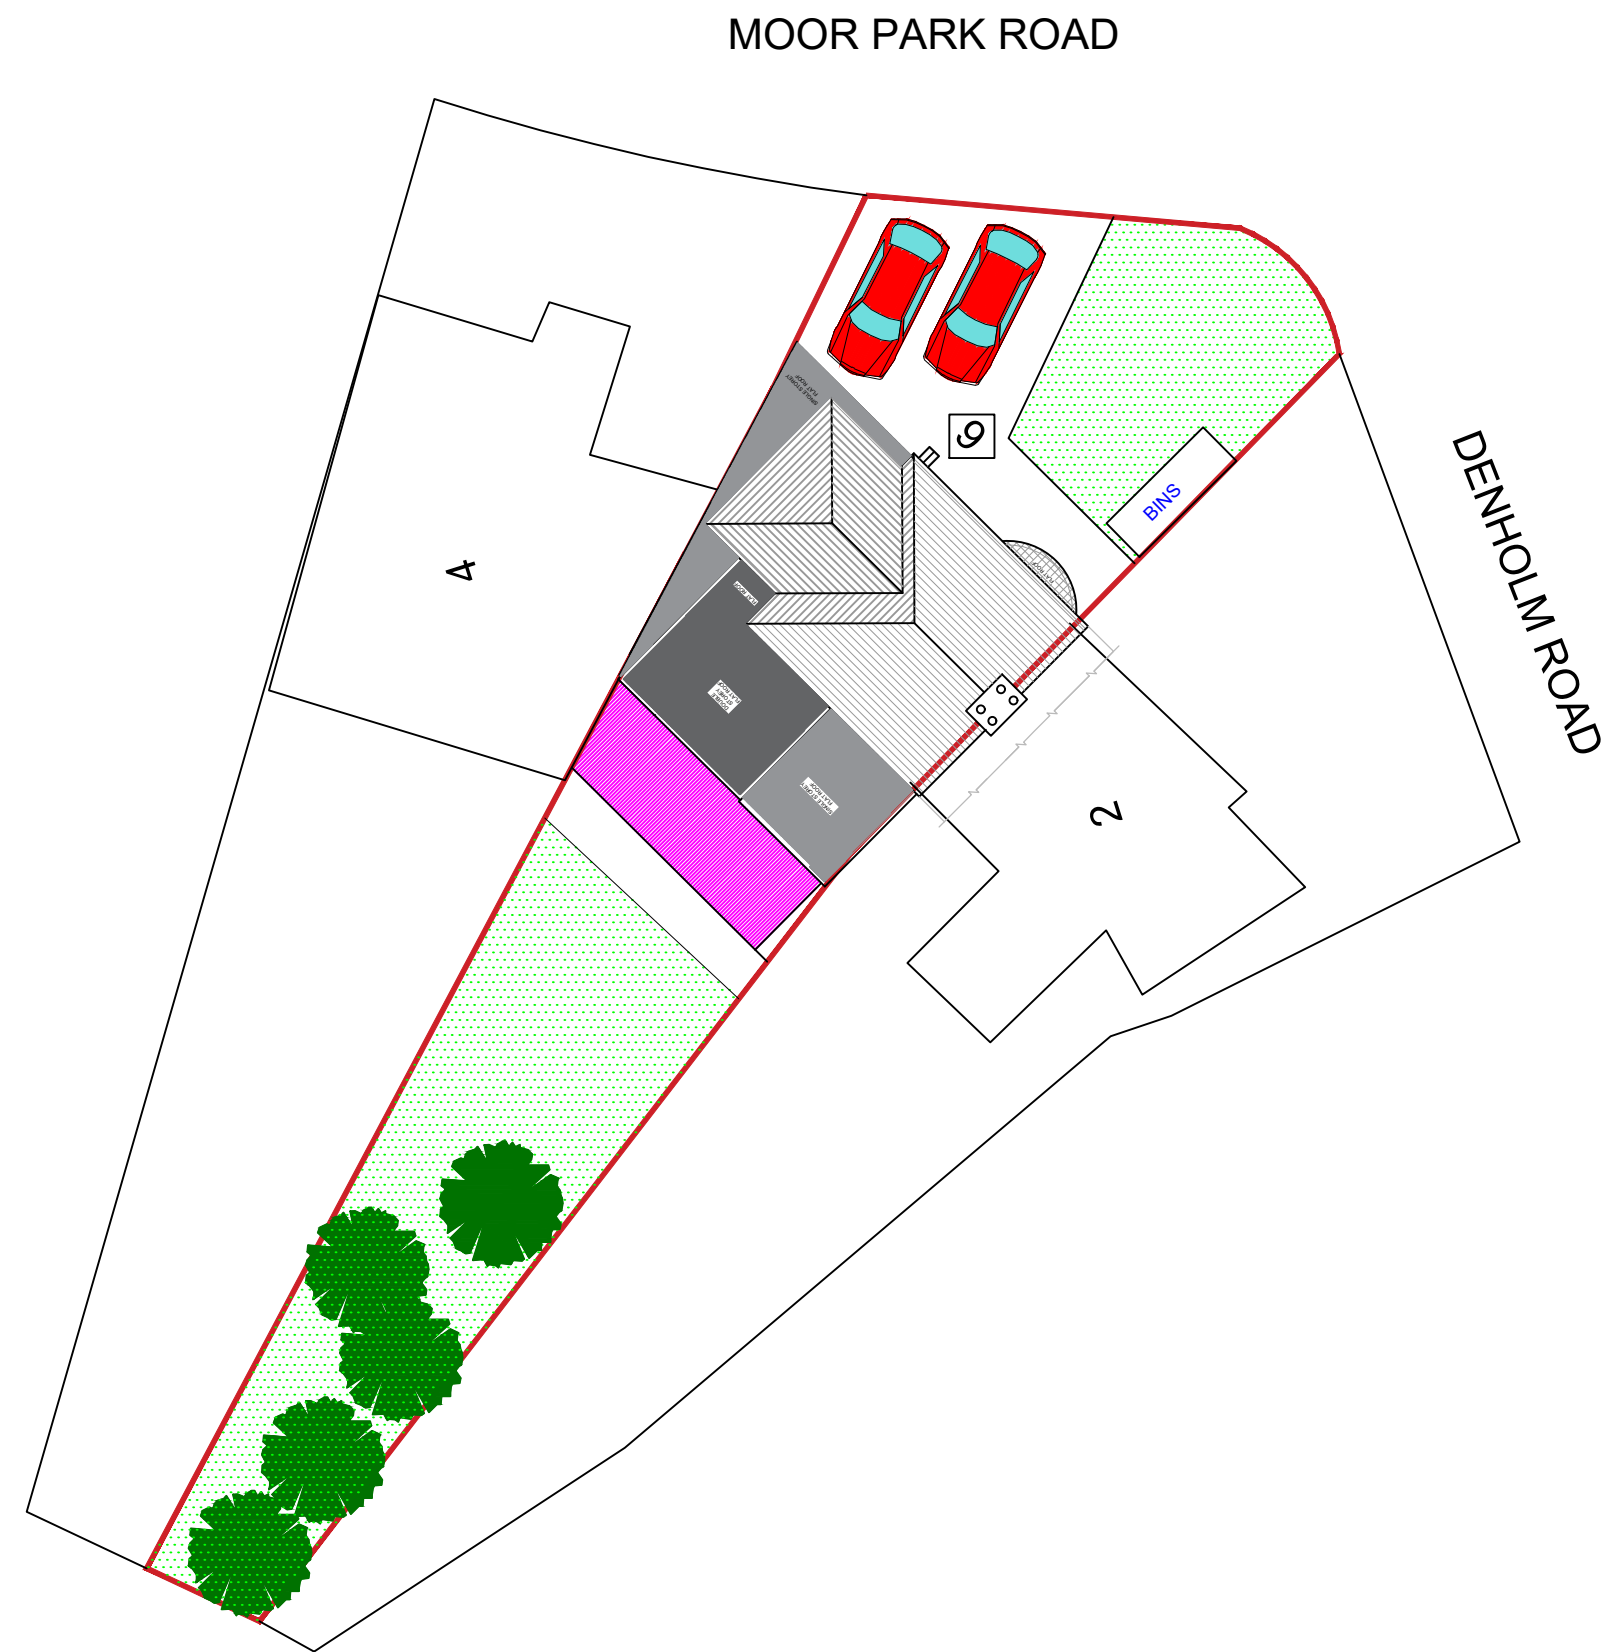

EXTENSION @
6 MOOR PARK RD
DIDSBURY

**BARRY CULLEN
ARCHITECTURE LTD**
email: barrycullenarchitecture@gmail.com
mob: 07851262695

