



Section C-C1

1:150 @ A1

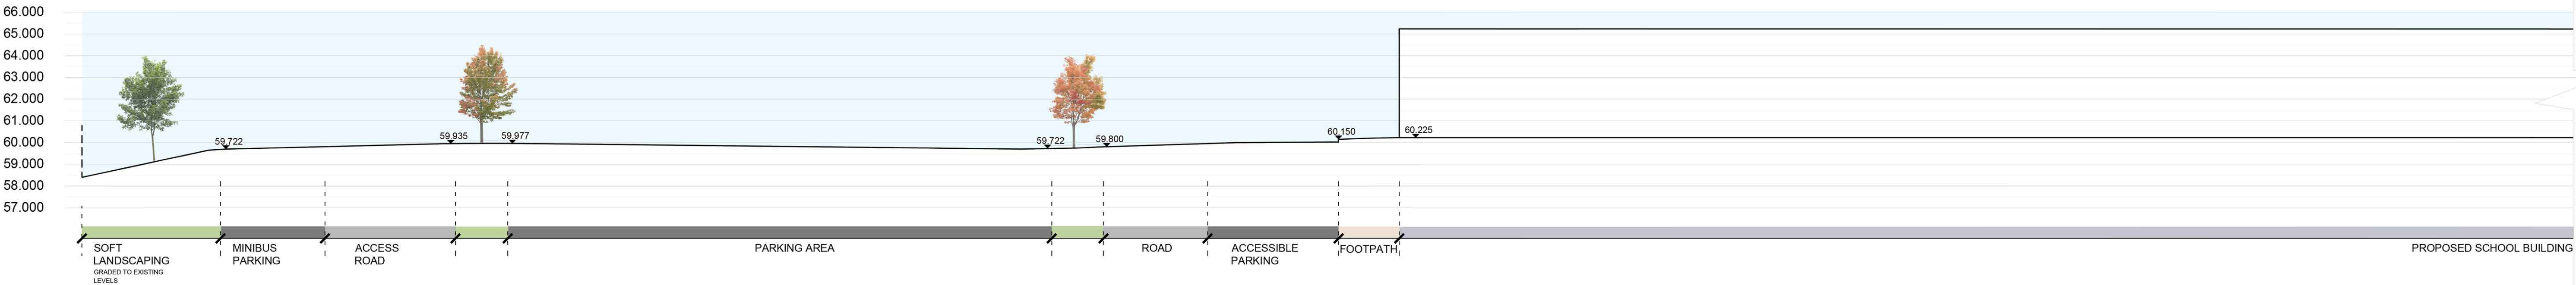


Section C1-C2

1:150 @ A1

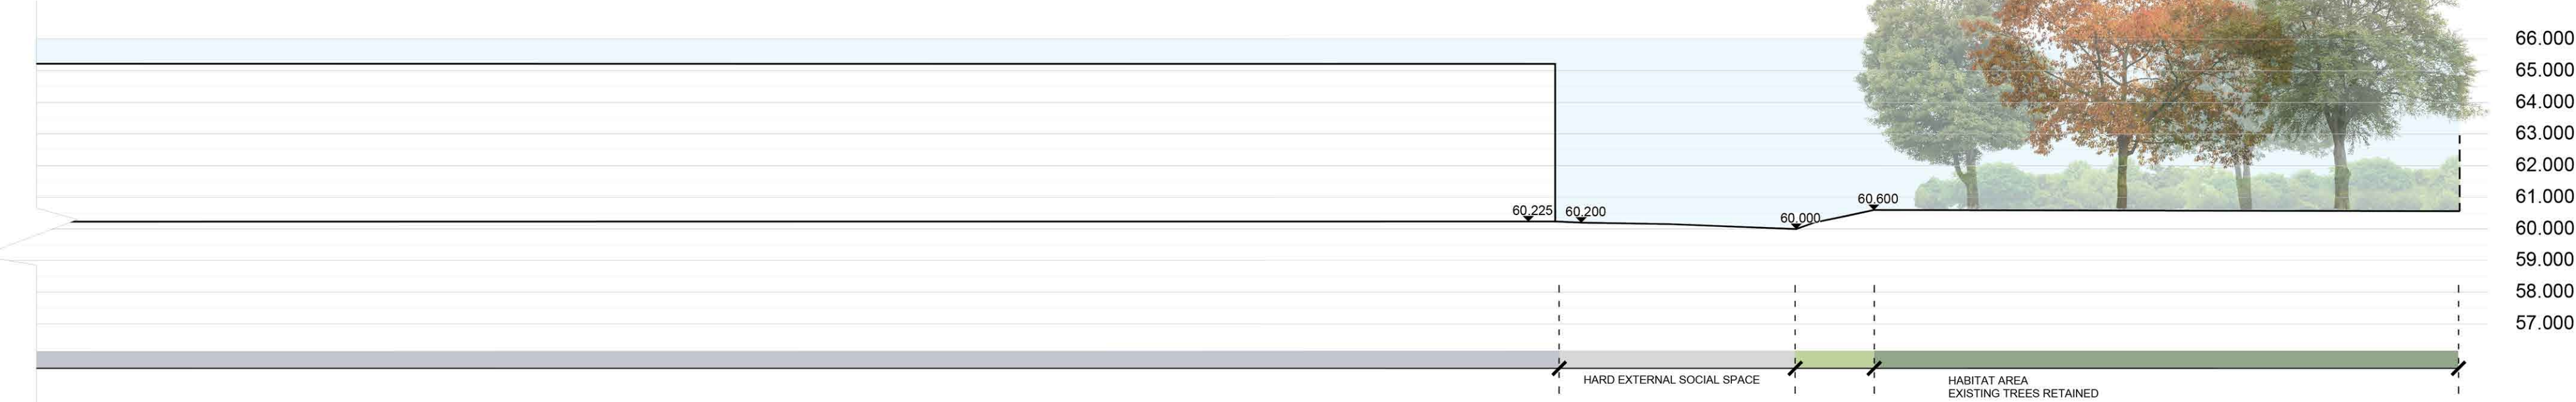


KEY PLAN @ 1:1500

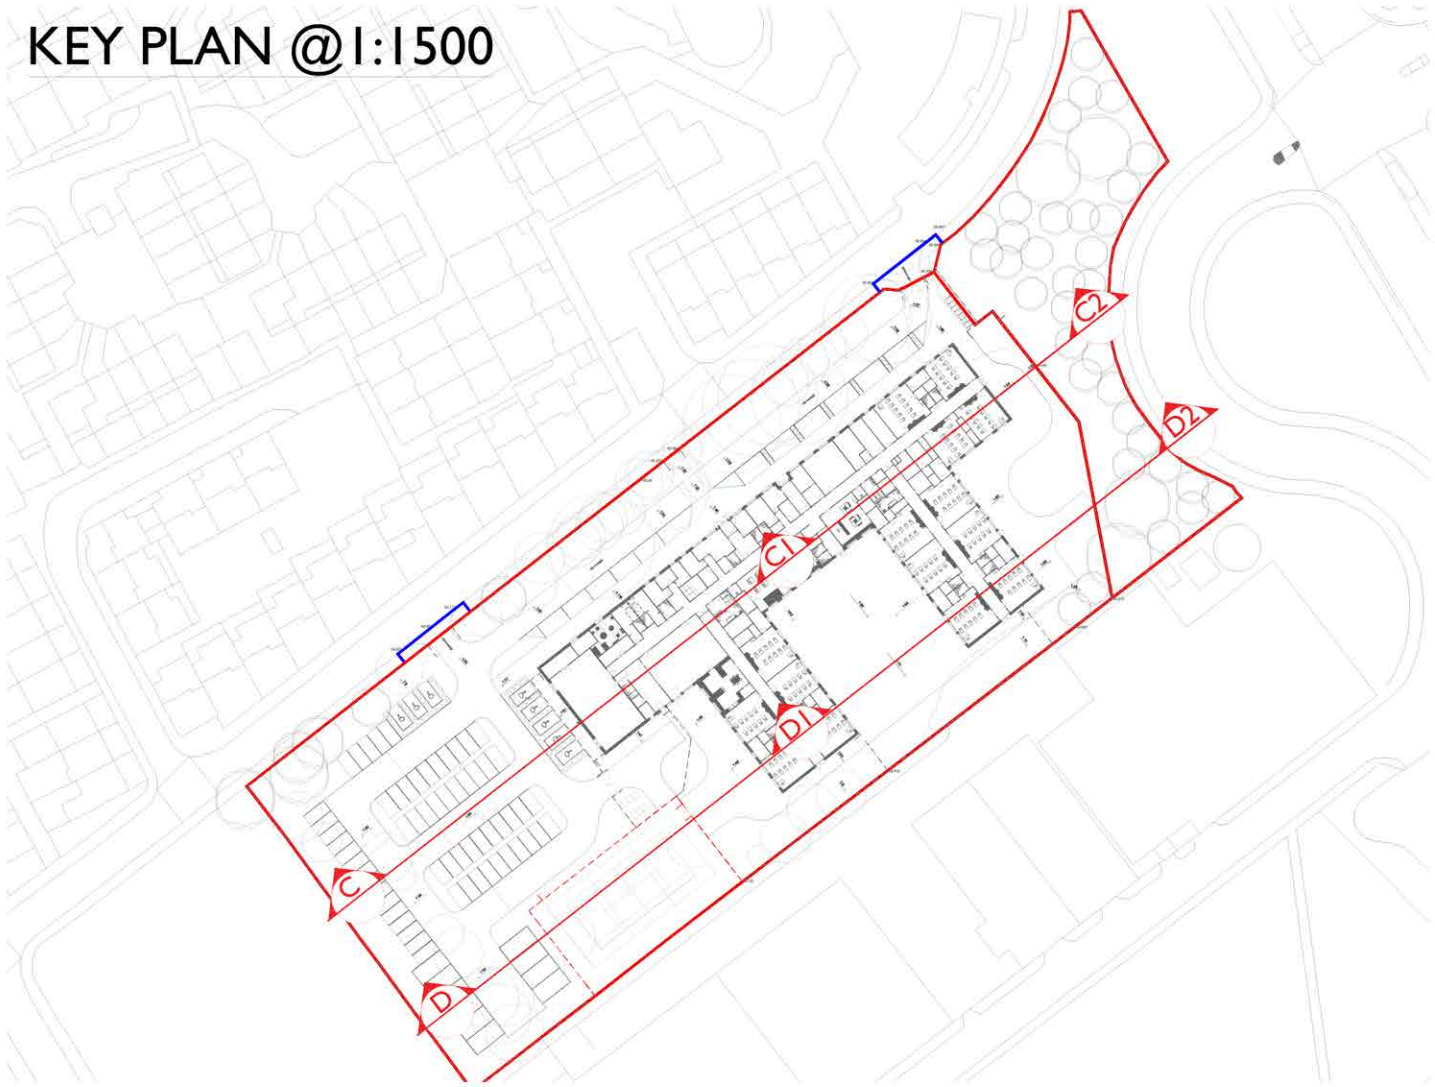


Section D1-D2

1:150 @ A1

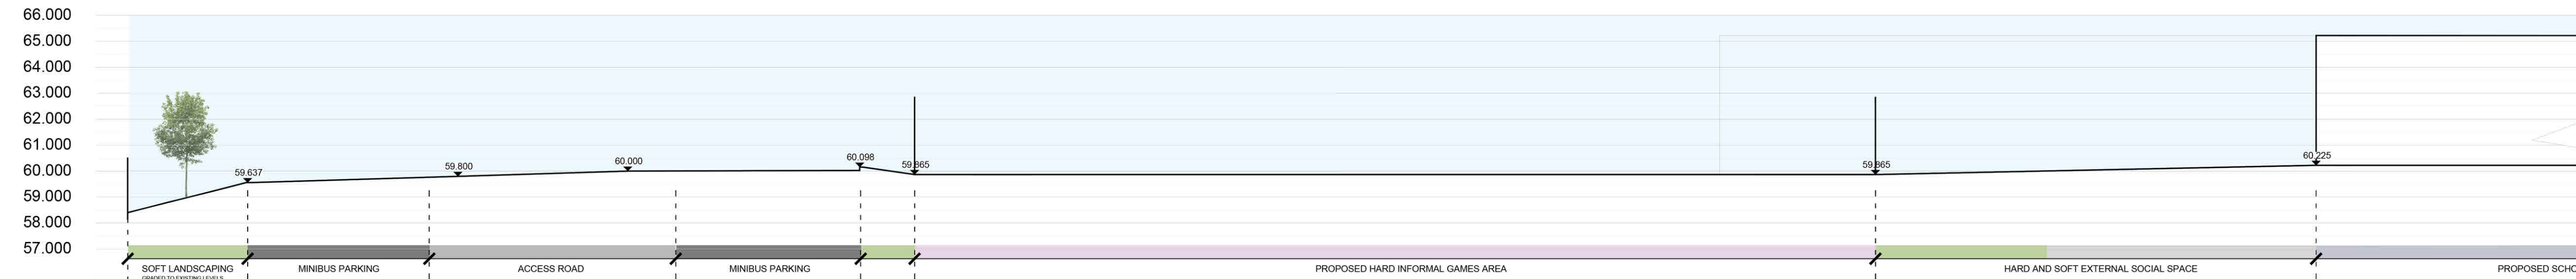

Section D2-D3

1:150 @ A1

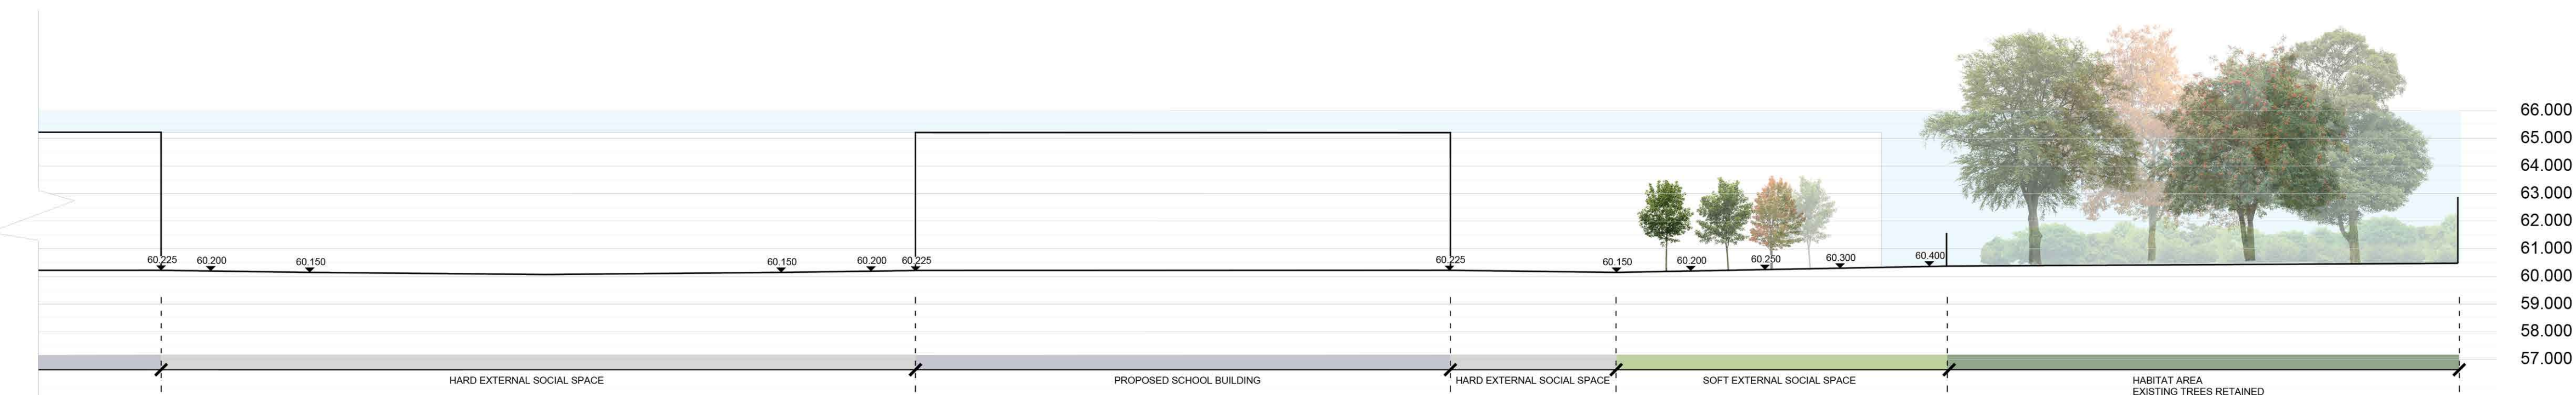

DEP LANDSCAPE ARCHITECTURE LTD

2 COMMERCIAL STREET
MANCHESTER, M15 4RQ
T: 0161 2419878
E: info@dep.co.uk
W: www.dep.co.uk

Client
ISG / MCC

Project
Varley Street School

Description
Landscape Sections C + D

Status
S3

Job number
5155

Scale
1:150 @ A1

Drawn
AH

Date
02.03.23

Drawing number
VAR-DEP-XX-XX-DR-L-00006 P03

Copyright DEP Landscape Architecture Ltd

All levels and dimensions to be checked on site by contractor prior to commencement; Any variations to be reported to the client. This drawing is to be read in conjunction with all others relating to the project and all information derived accordingly; any anomalies to be reported to the client. Do not scale from this drawing. Use figured dimensions only. Work shown on this drawings to be carried out in accordance with current British Standards and Codes of Practice.

© Copyright to DEP Landscape Architecture Limited. The information shown on this drawing shall not be reproduced or copied in any form without prior written consent from DEP Landscape Architecture Limited.