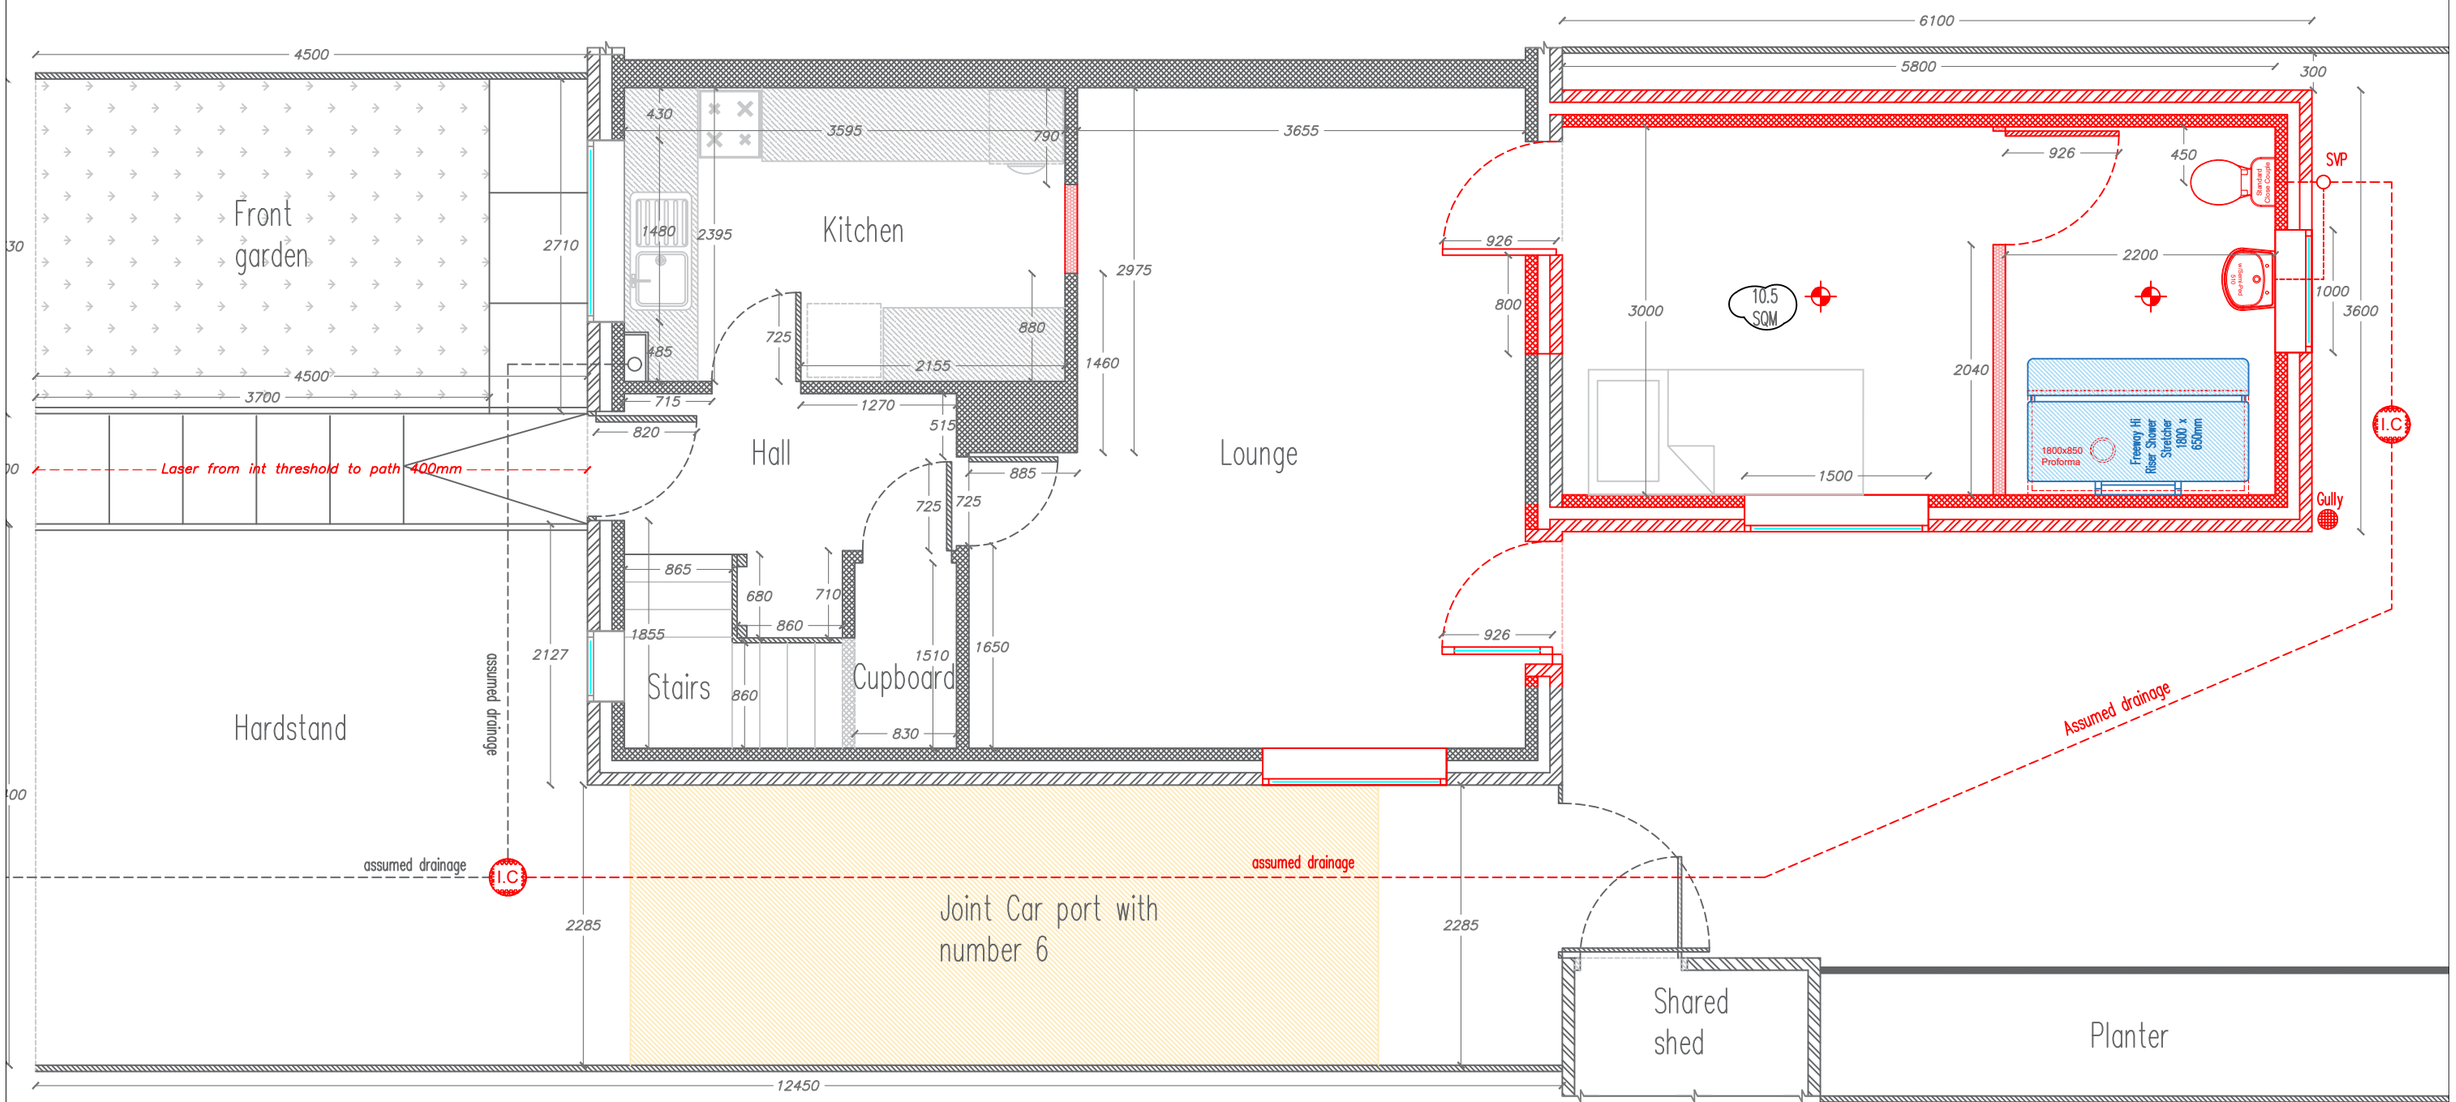


Manchester Equipment & Adaptations Partnership Technical Officer Service 29 Poland St, Unit 1 Ancoats, Manchester, M4 6AZ	Applicants name: Mohammed Hussain Property address: 8 Walden Close Withington Manchester M14 7ET	Revisions: **REV SS -**	Drawn By: Shaun Stephenson Scale: **1:50**	Date:01/08/2022 Paper Size: **A3**

Manchester Equipment & Adaptations Partnership