


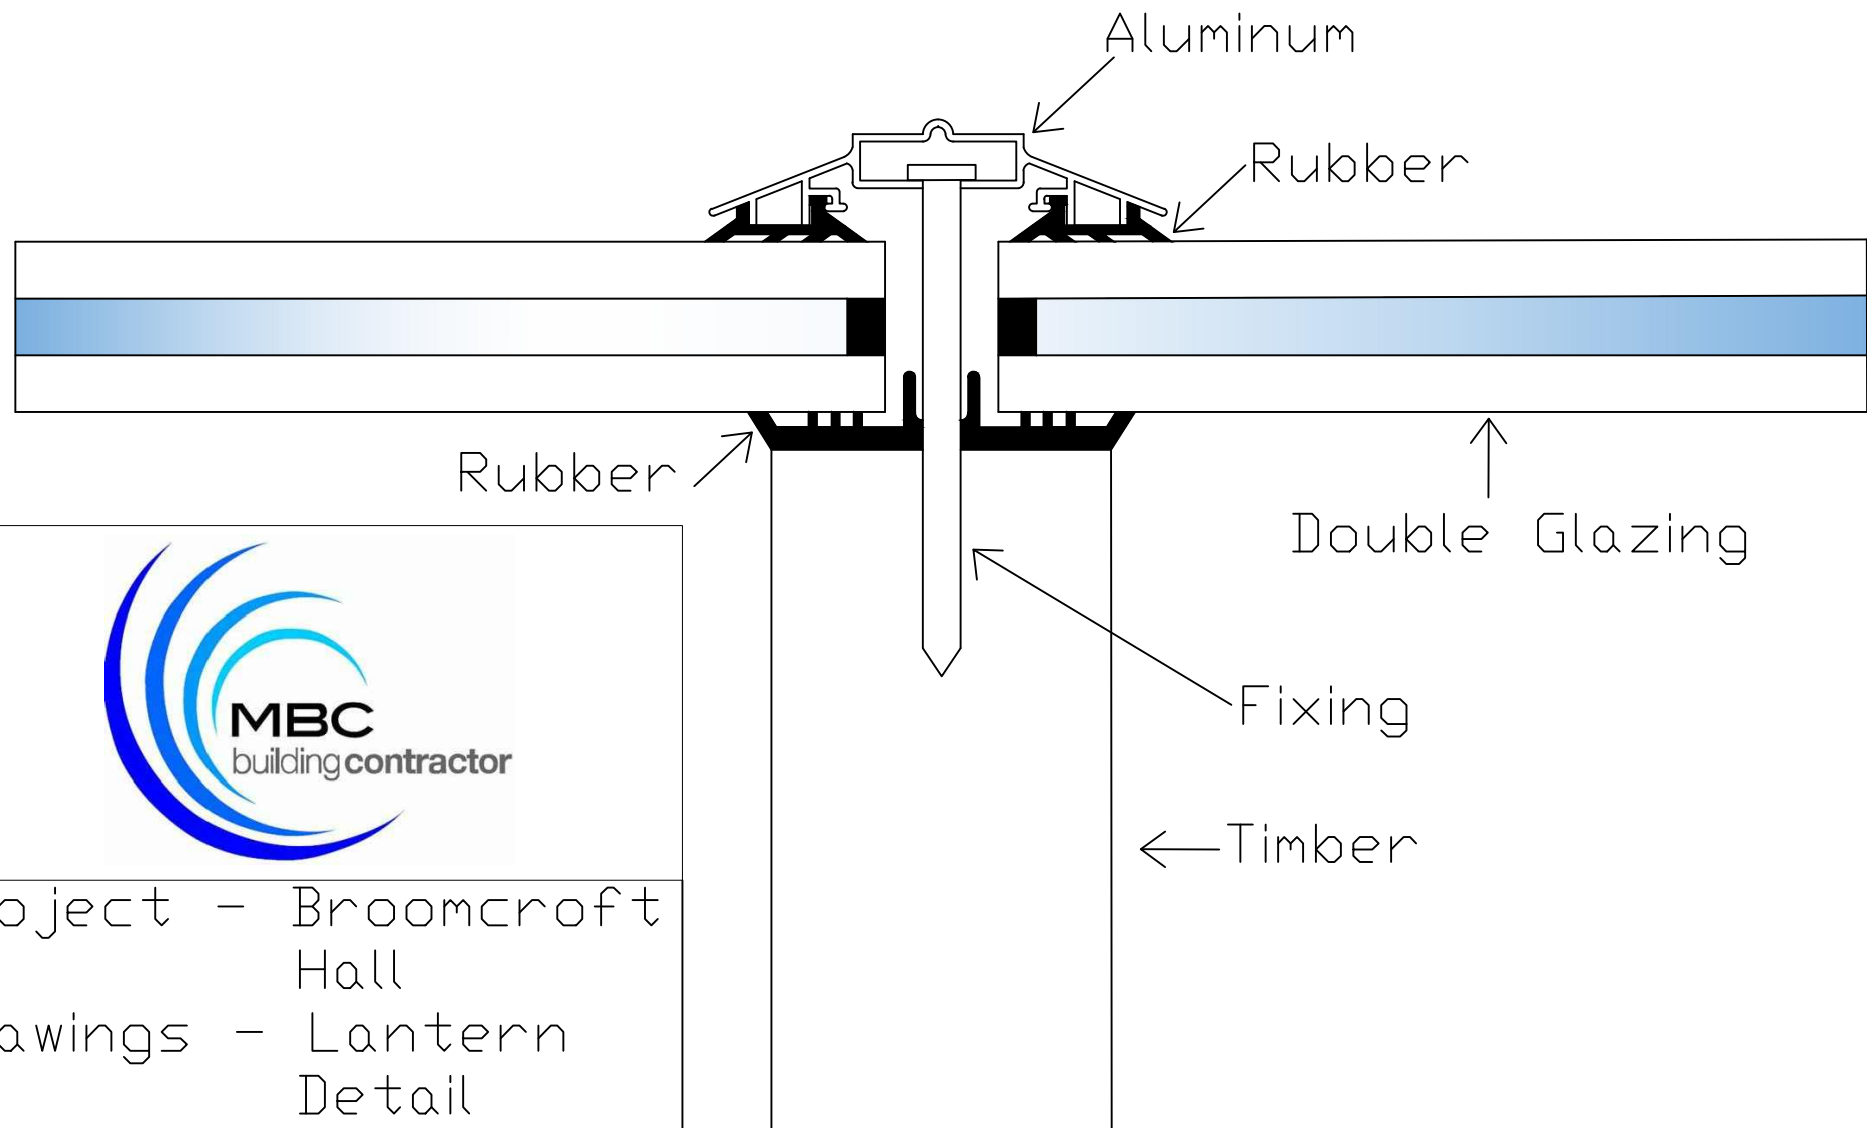

Project - Broomcroft  
Hall

Drawings - Lantern  
Detail

Scale - 1:1 (A4)

Ref - MBC002/16/03/23