

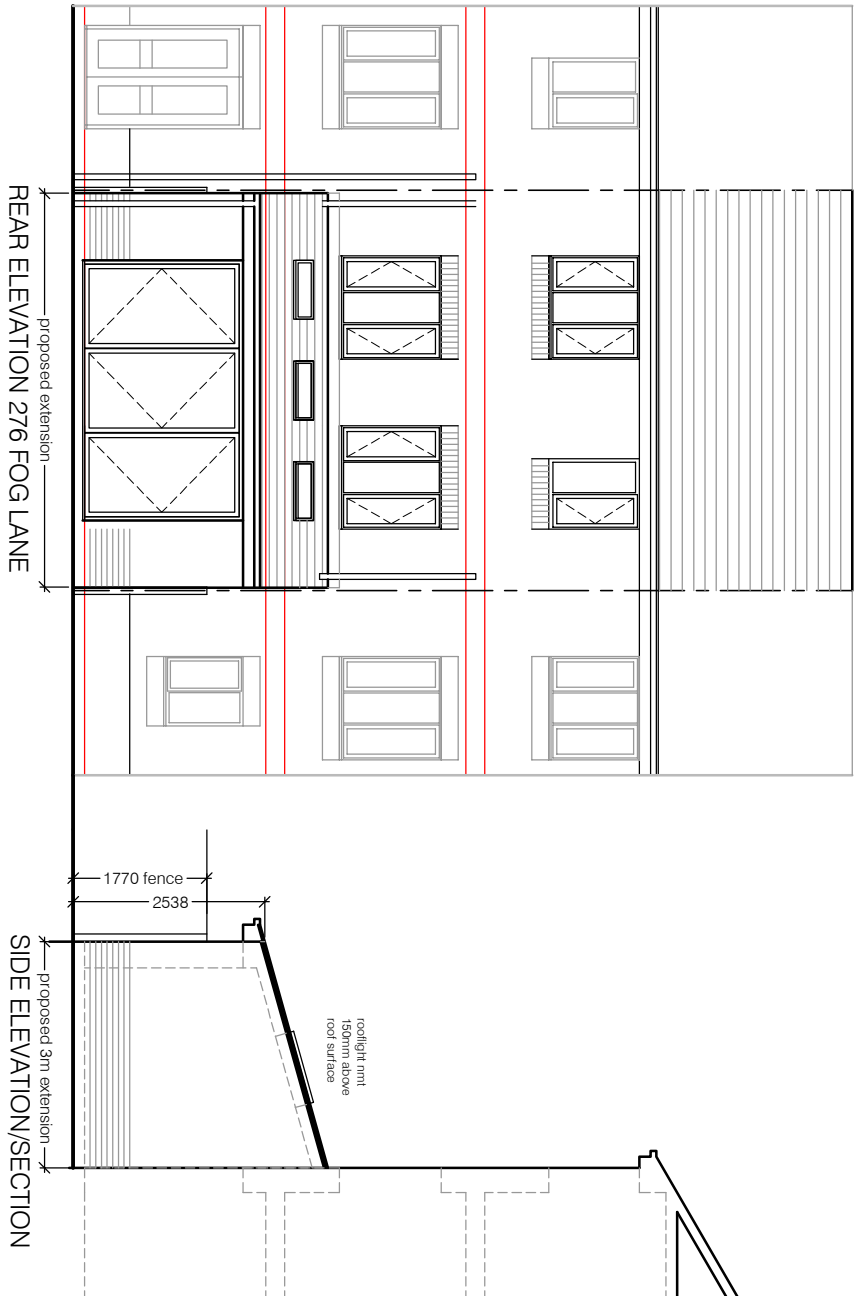


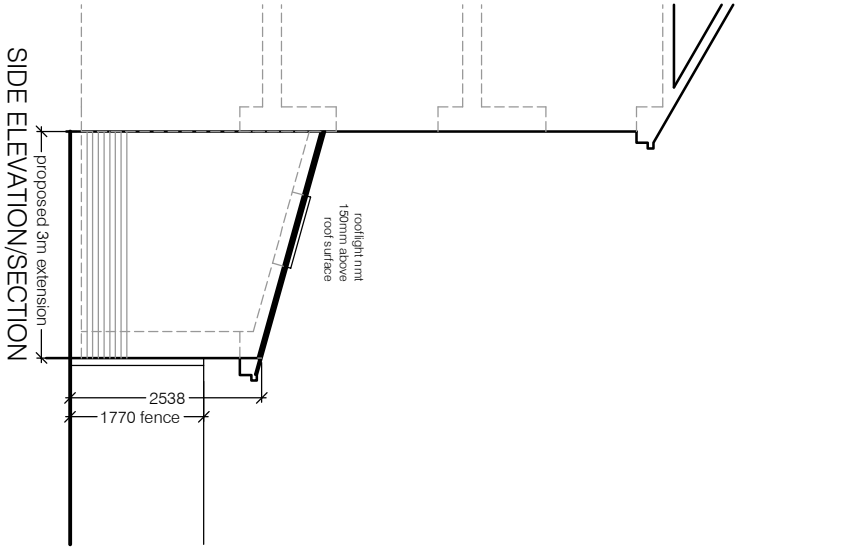

PROPOSED ELEVATIONS 1:100

- Proposed external materials:
- Dark Grey Clay tiled roof.
 - Red multi facing brick to external walls
 - Plain red facing brick soldier/brand coursing
 - White upvc framed d/g windows
 - Black upvc rainwater goods
 - White upvc soffits fascias and bargeboards

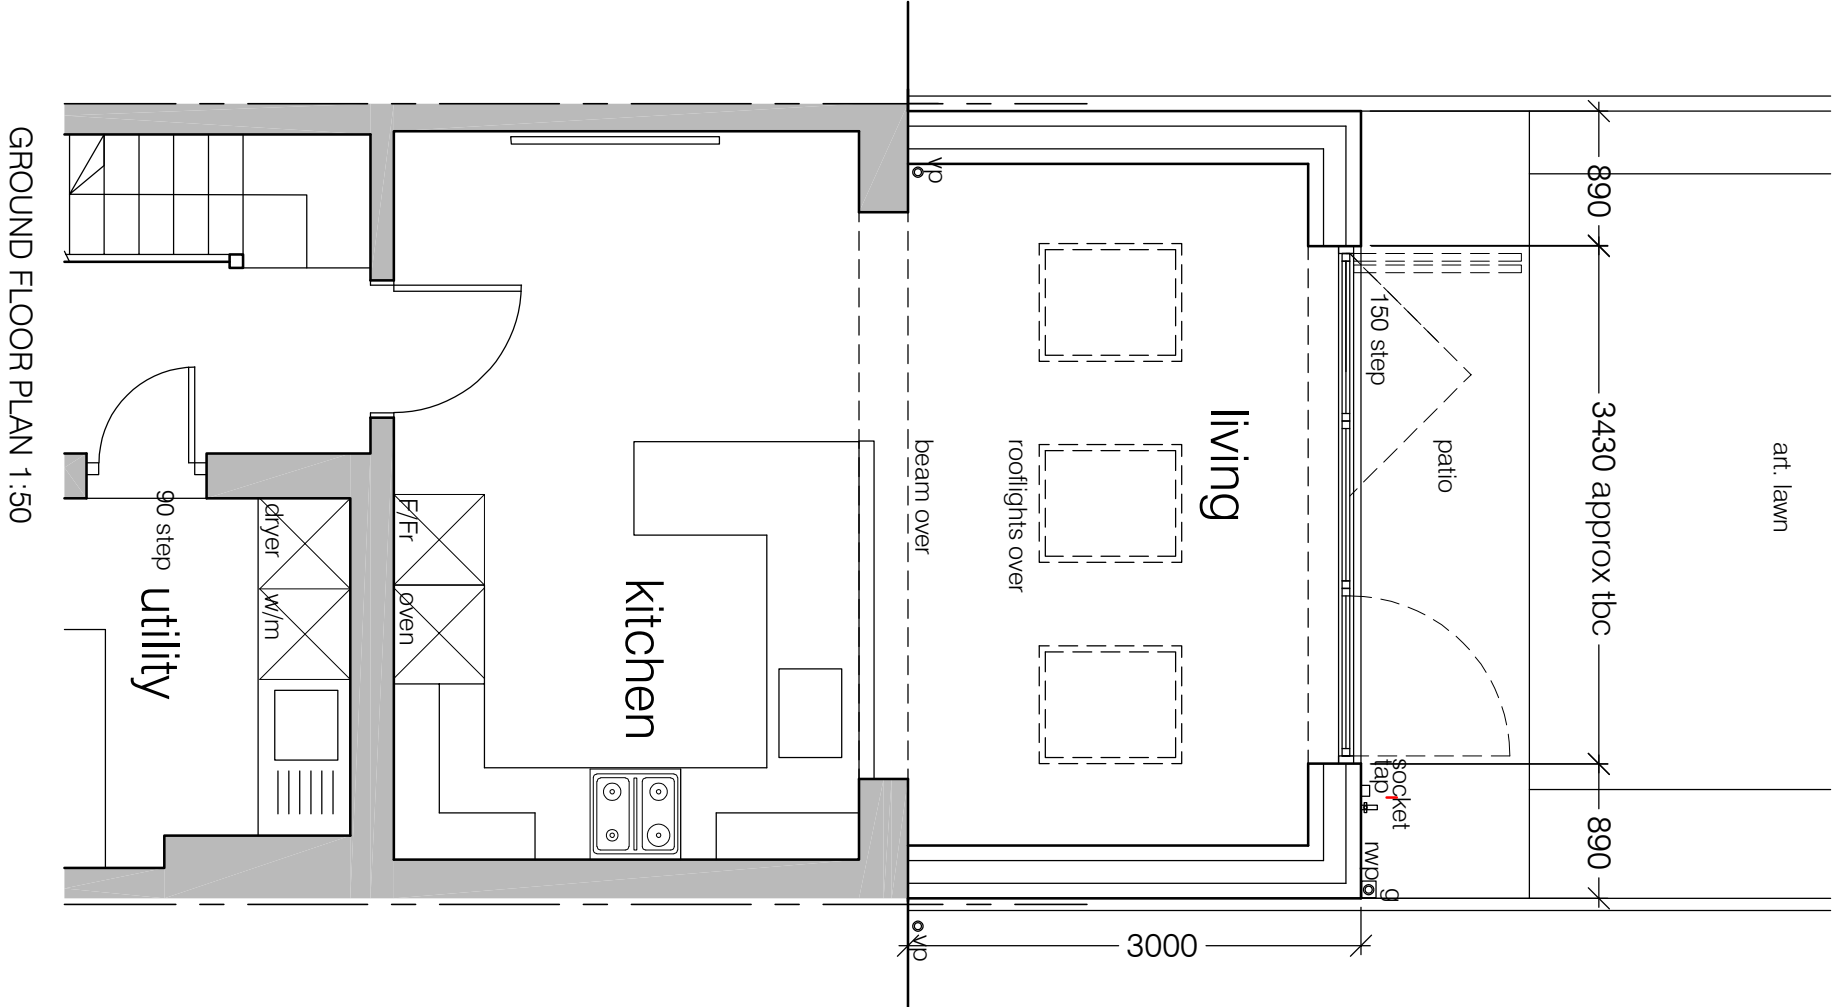