



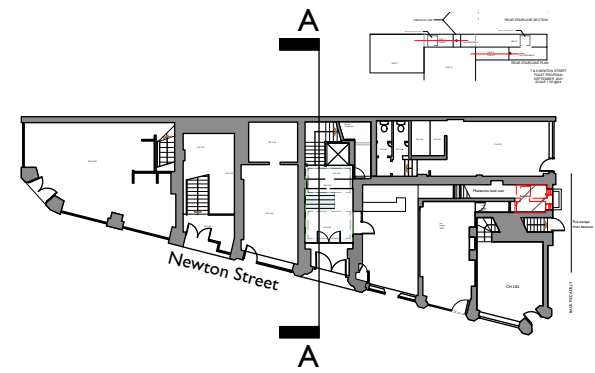

COPYRIGHT OF ATELIER MB LTD
DO NOT SCALE FROM THIS DRAWING
DIMENSIONS TO BE CHECKED ON SITE

- Existing
- Proposed
- Existing Historic Fabric to be Removed
- Existing Non-Historic Fabric to be Removed

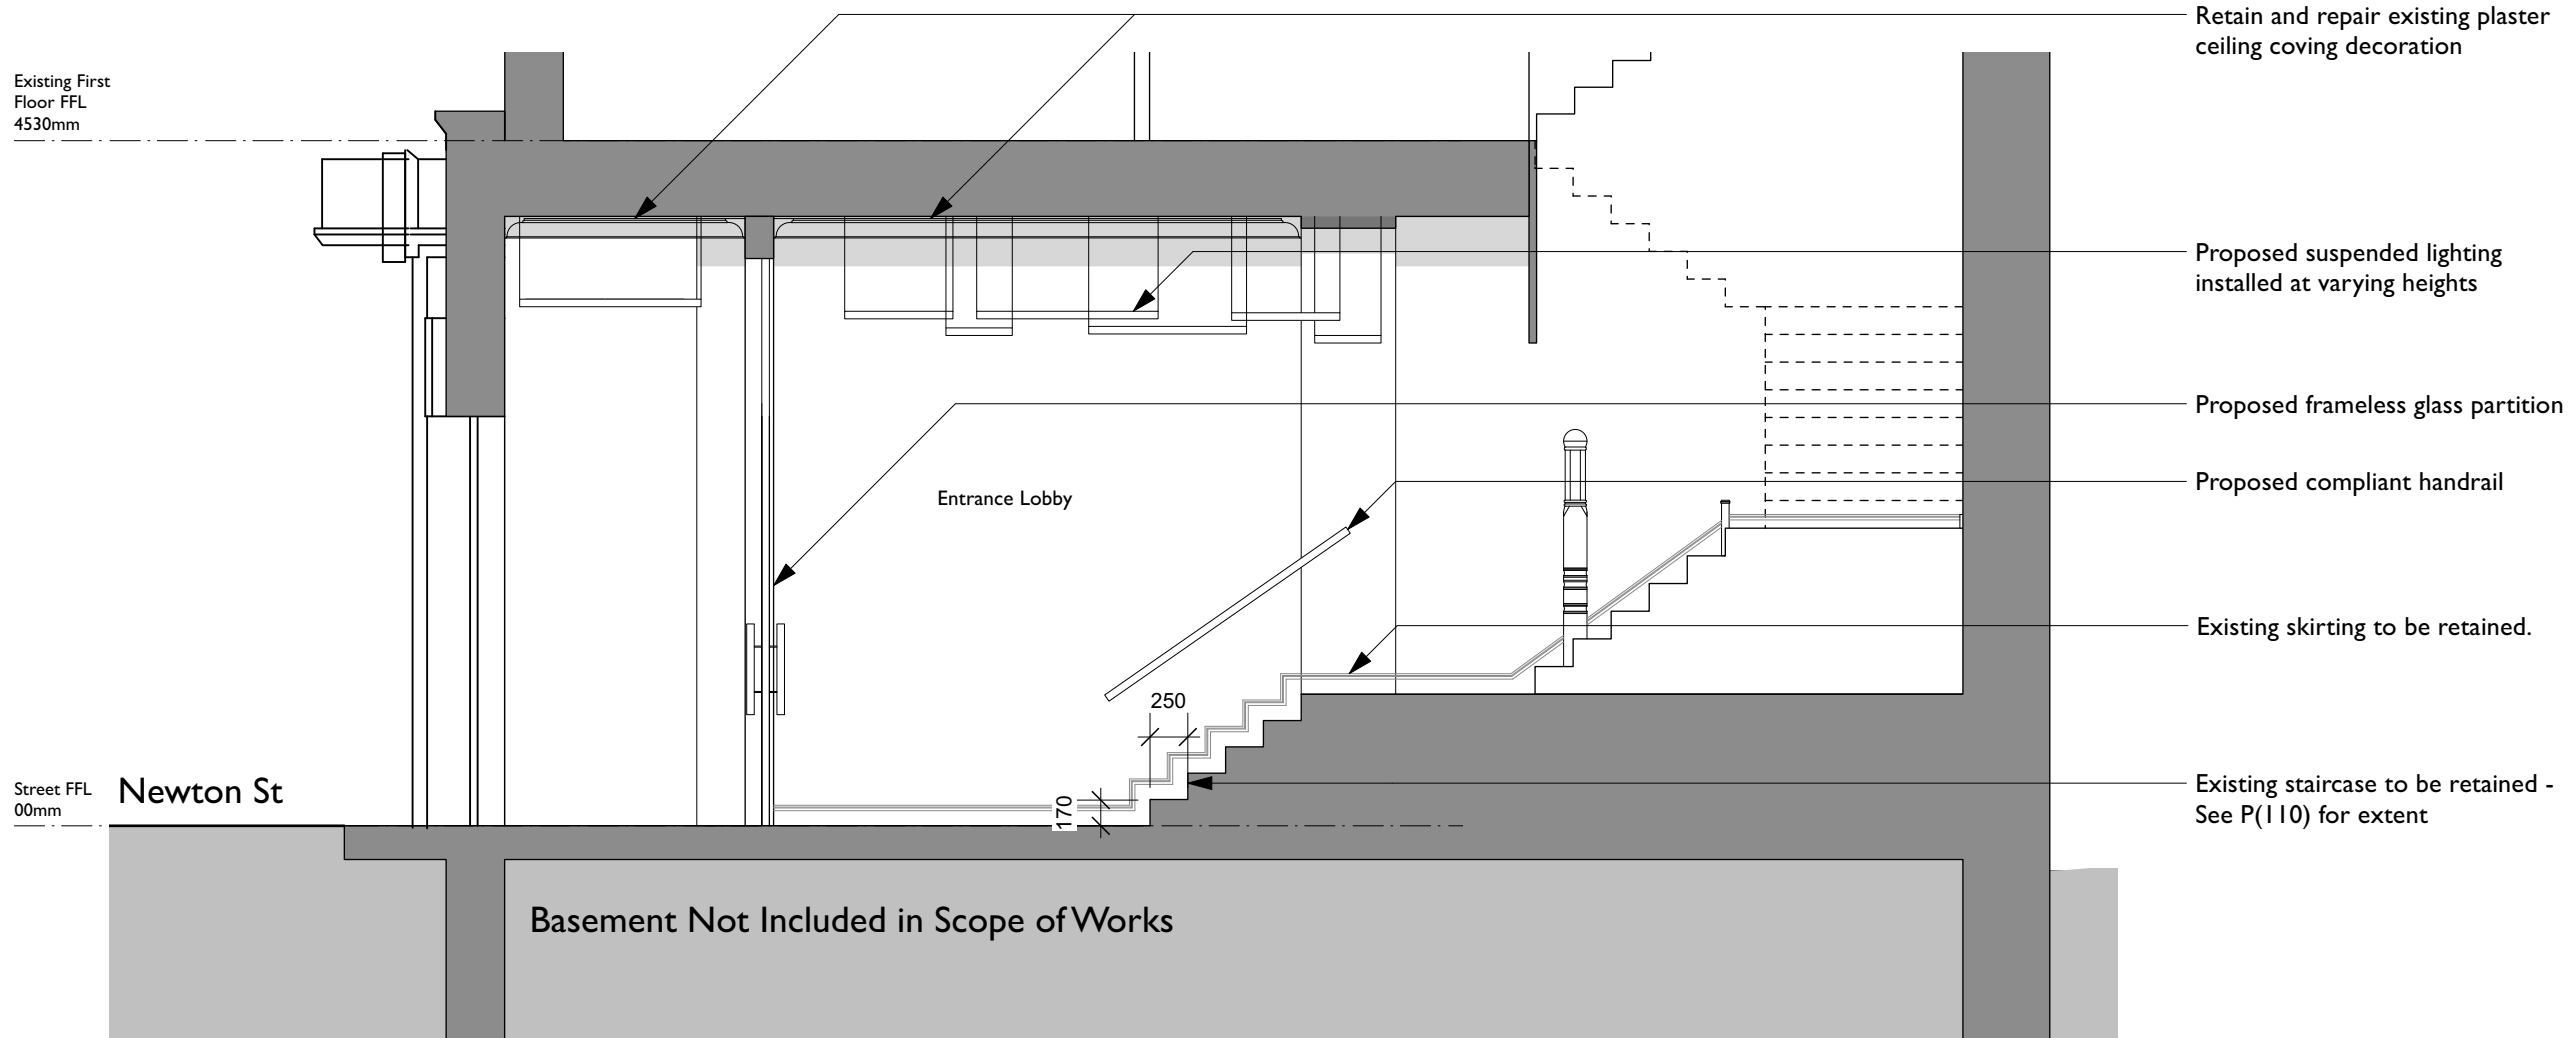

Section AA Scale 1:100

Rev Note DRN CHK

St Margarets, Manchester
For Charlotte Street Estates

Ground Floor Lobby
Section AA

scheme	1907
drwg no.	P(330)
revision	

scale	1:100 @ A3
date first drawn	May 2022
drawn	RG

SK sketch E existing P proposed T tender C construction FI final issue

www.ateliermb.co.uk
t 0161 236 0051
e architect@ateliermb.co.uk