



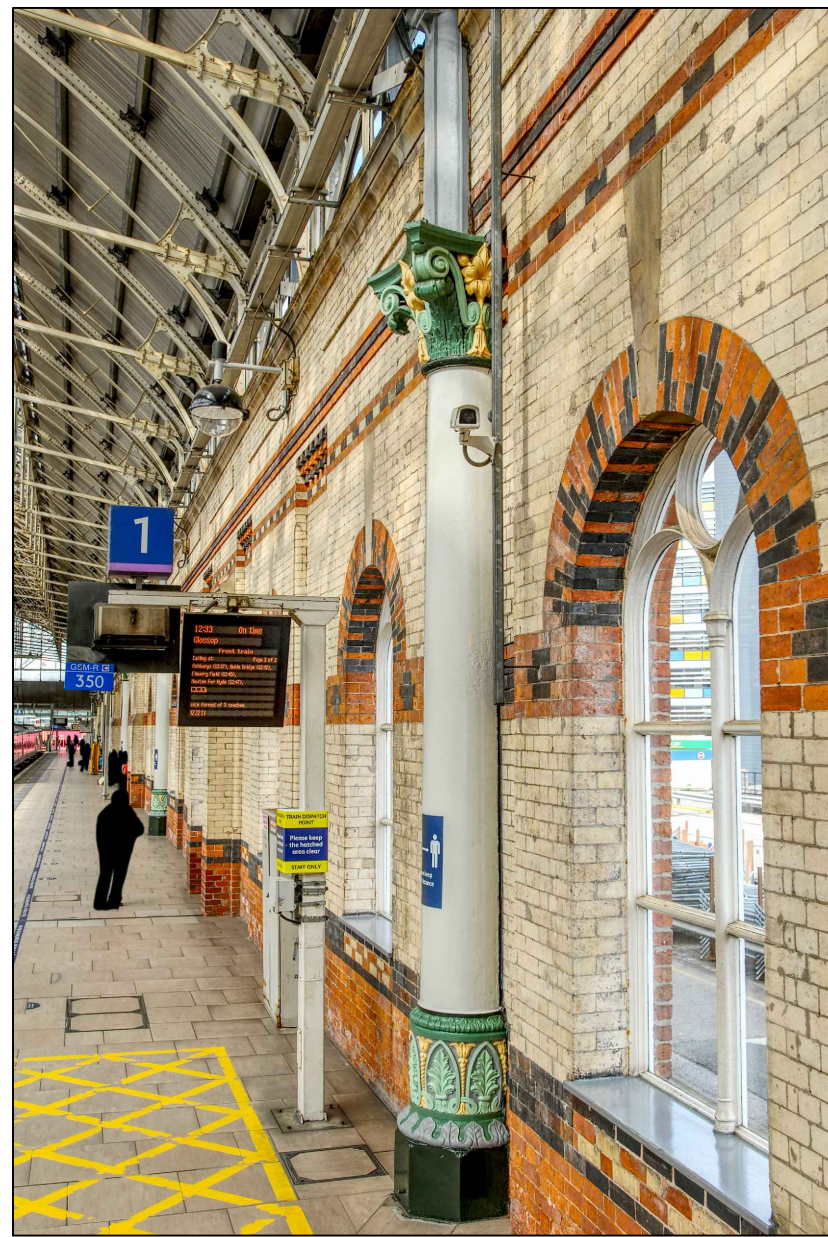


PERSPECTIVE VIEW B - EXISTING
APPLIES TO CAMERA 24073

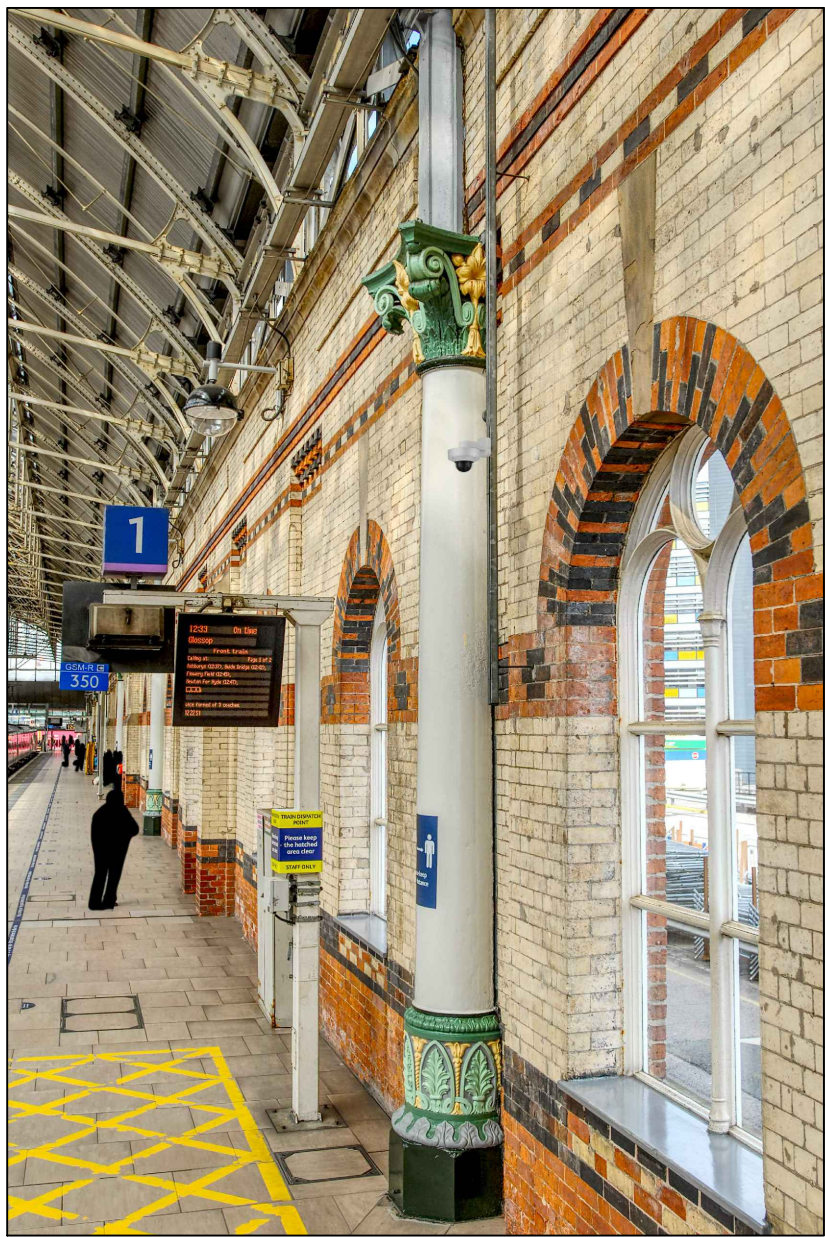

PERSPECTIVE VIEW B - PROPOSED


DETAIL 4 - LBR-GEN-CCTV-017 P01 (GENERIC DOME CAMERA UNISTRUT MOUNT SBP-300WM).PDF

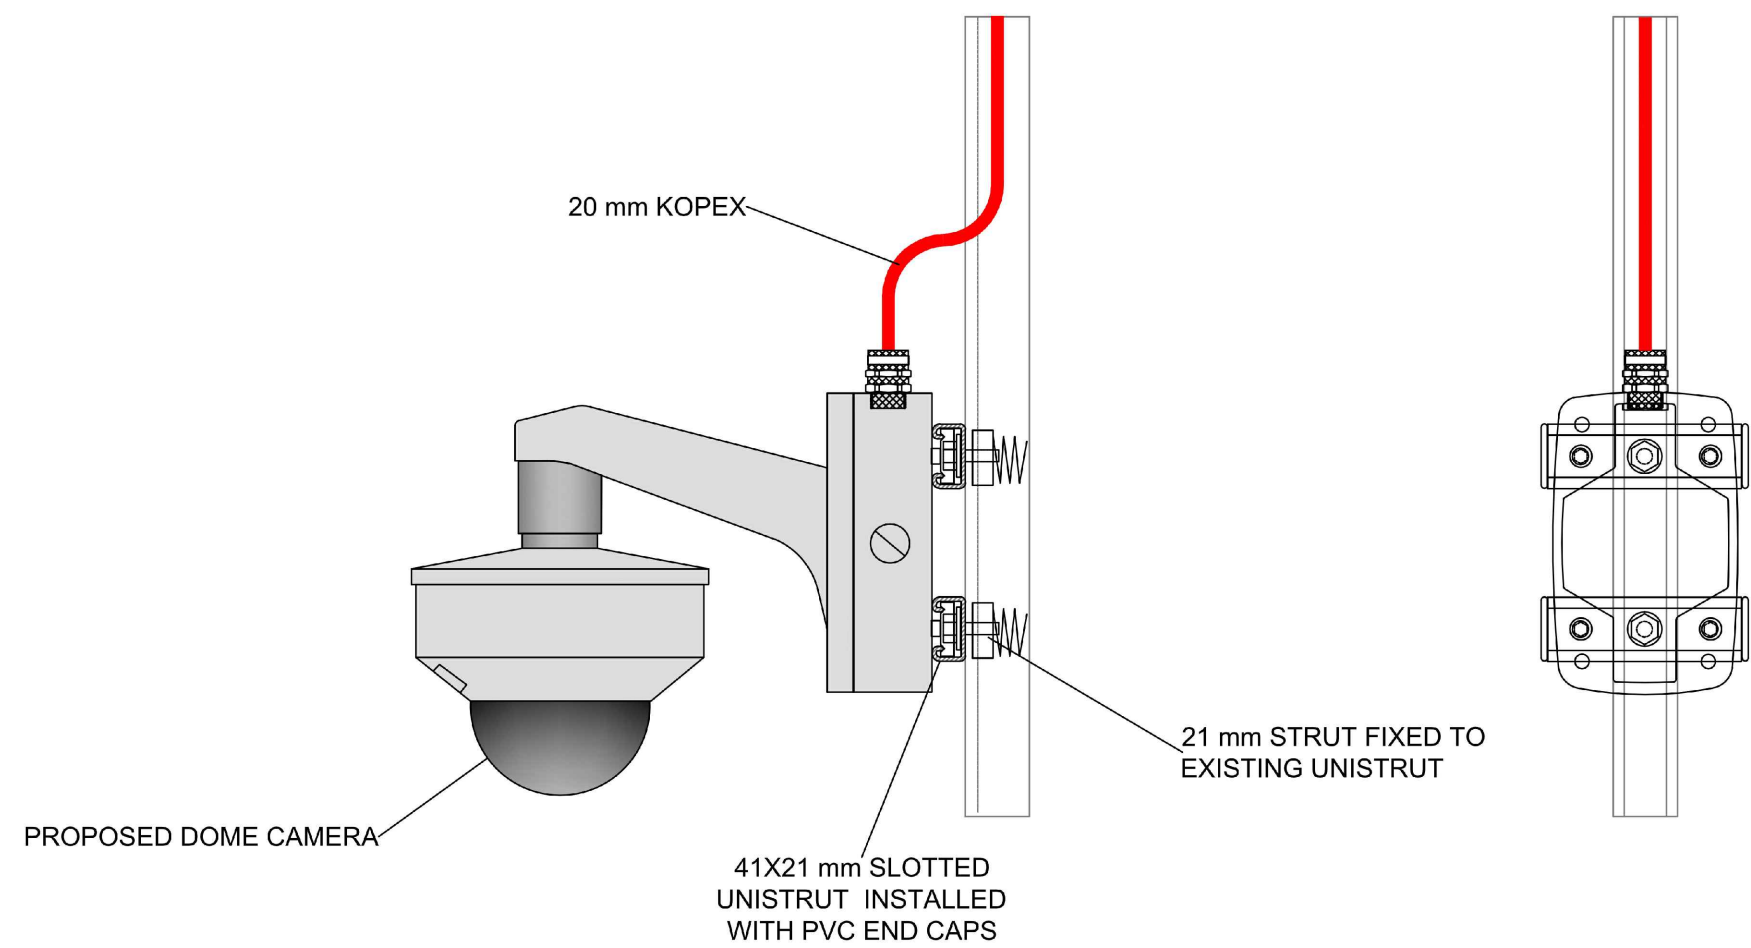


NOTES

1. NEW CCTV CAMERA MOUNTING BRACKETS TO BE FINISHED IN WHITE TO MATCH THE PROPOSED CCTV CAMERAS.


**FOR ENGINEERING DETAIL PLEASE REFER TO DETAIL 4 ON
MAN/NWR/LBR/PLAN/108000/Y641/LAYOUT 19 OF 20**

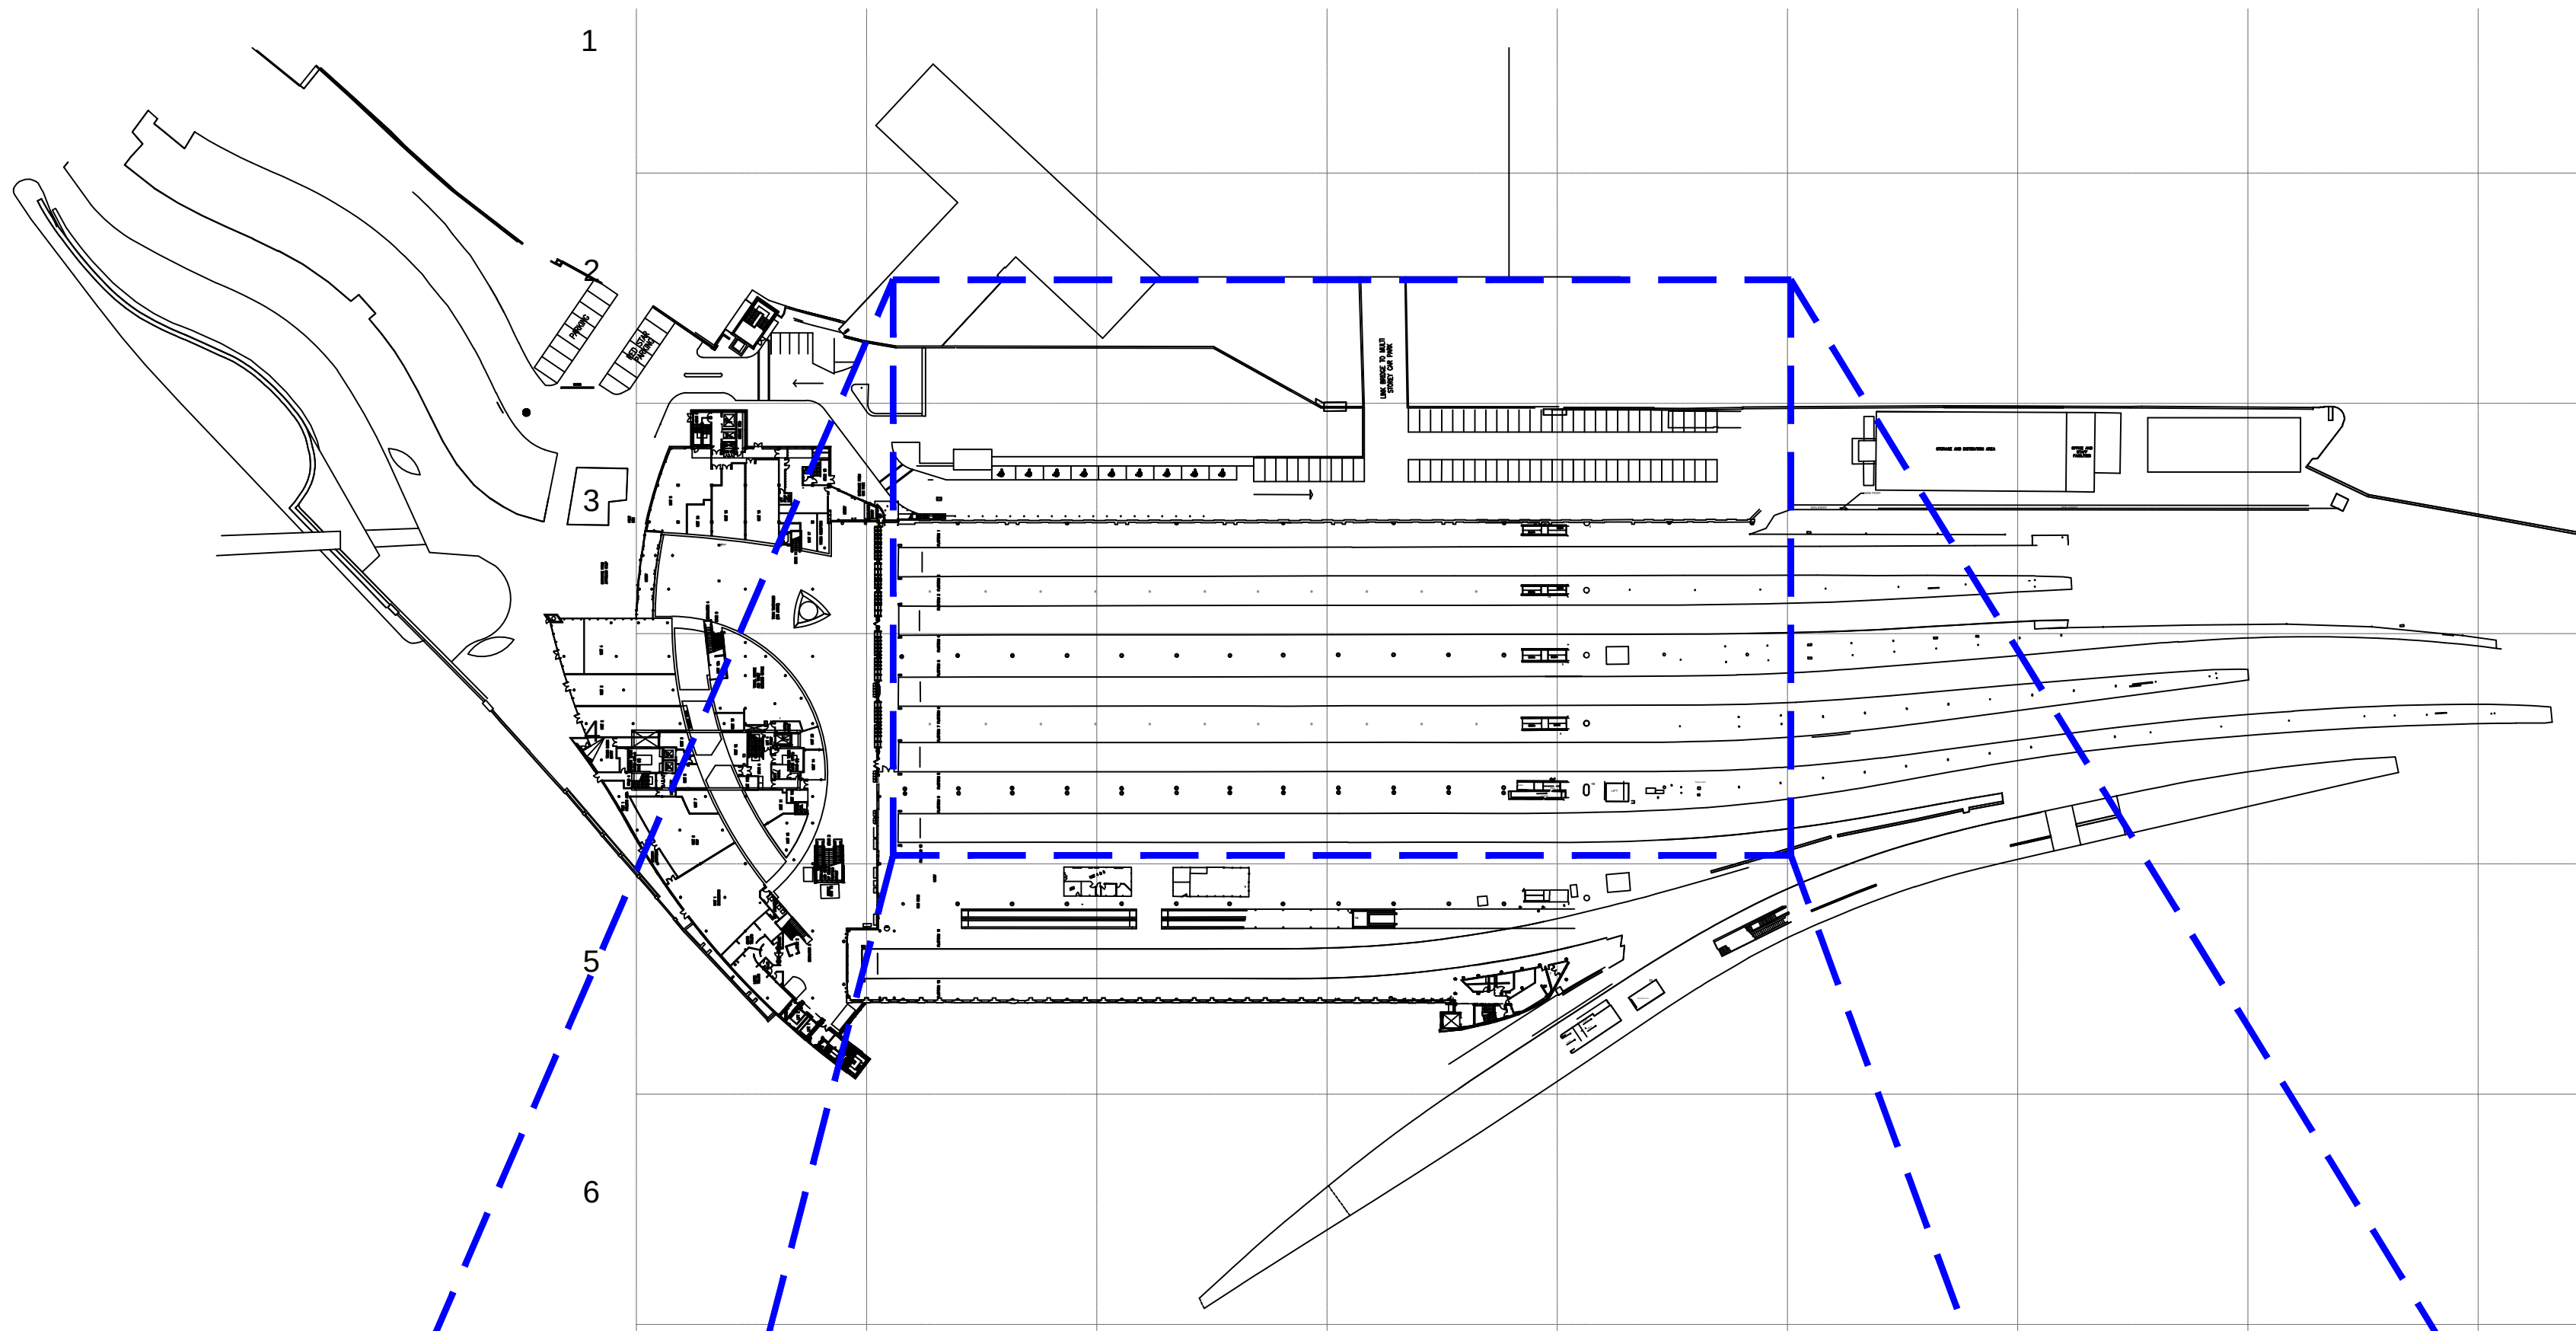

MANCHESTER PICCADILLY STATION LOCATION PLAN - SCALE 1:1250

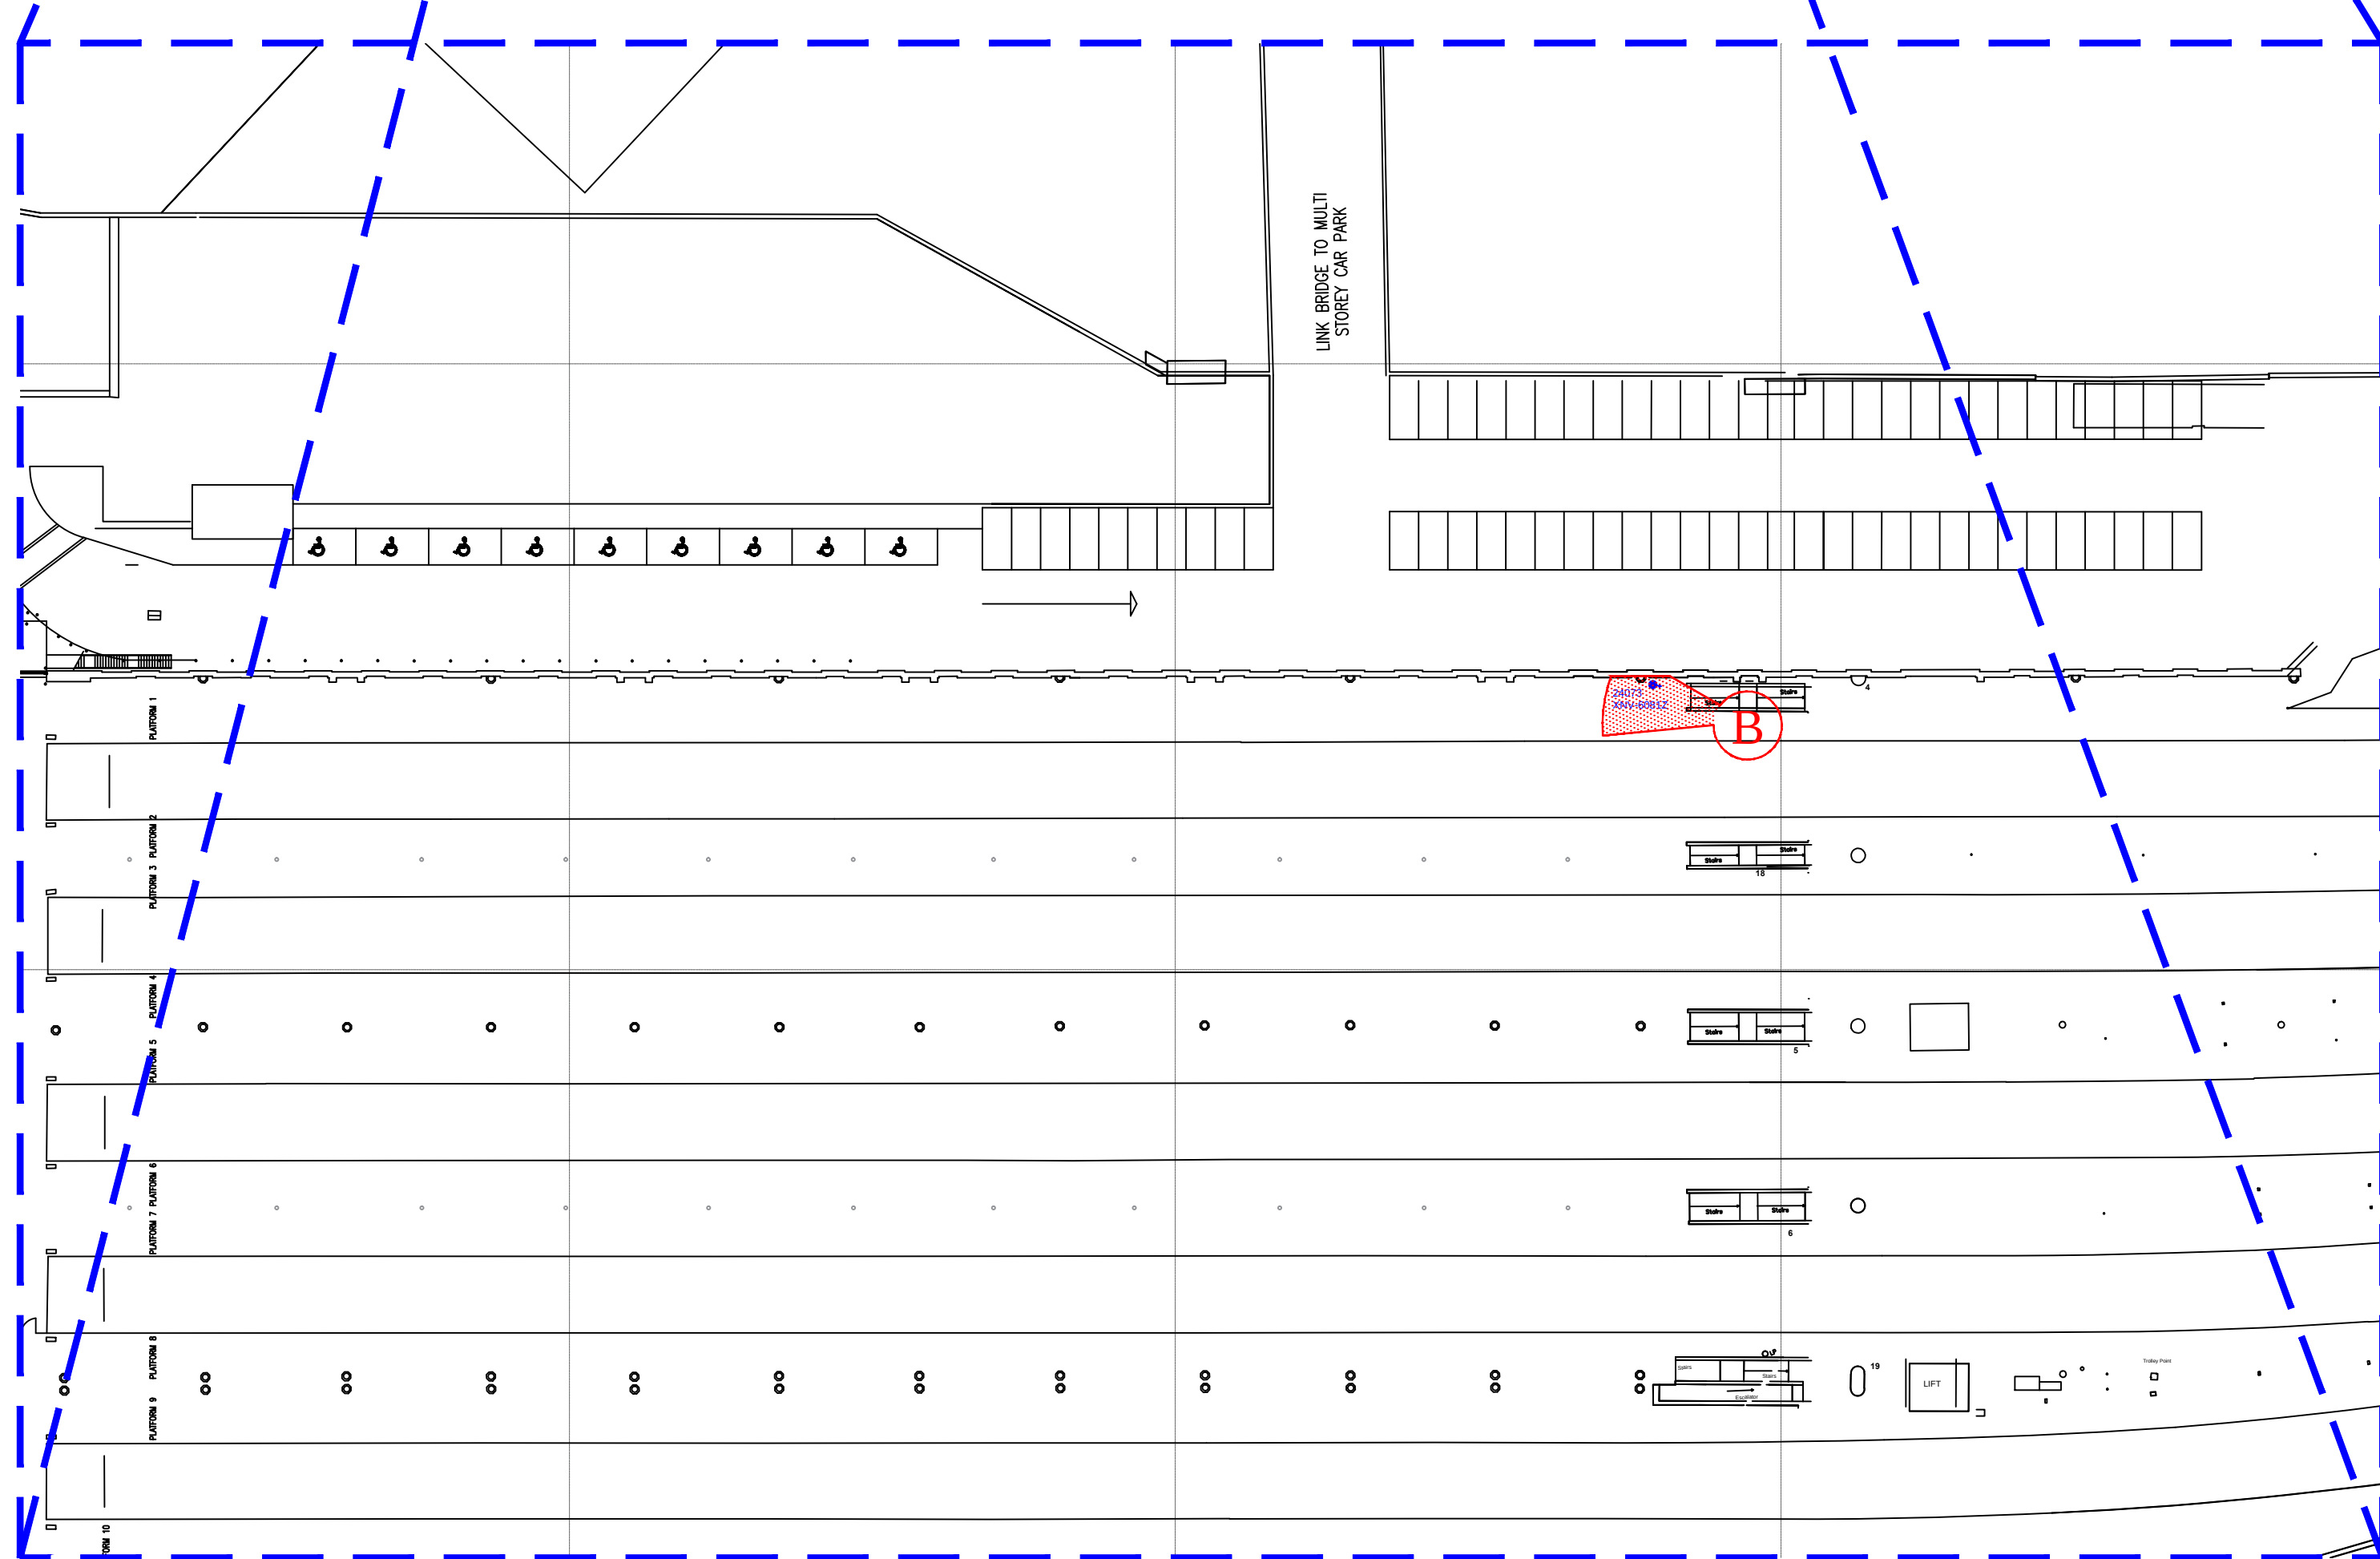

**MANCHESTER PICCADILLY STATION PLAN
PLATFORM 1 - SCALE 1:500**

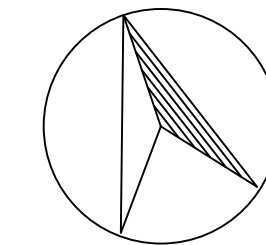

COLOUR KEY

EQUIPMENT IN BLACK -
DENOTES EXISTING EQUIPMENT
EQUIPMENT IN BLUE -
DENOTES EXISTING TO BE REPLACED
EQUIPMENT IN GREEN -
DENOTES EXISTING TO BE RECOVERED
EQUIPMENT IN MAGENTA -
DENOTES ENHANCED NWR EQUIPMENT
EQUIPMENT IN RED -
DENOTES NEW NWR EQUIPMENT

LEGEND

EXISTING NODE LOCATION
EXISTING FIXED/DOME CAMERA
EXISTING PTZ CAMERA

P02	7/3/23	FOR LISTED BUILDING CONSENT	JPT	CRC	-
P01	29/7/21	FOR LISTED BUILDING CONSENT	JPT	CRC	-
Rev	Date	Description of Revisions	Drawn	Checked	Appr

Status DRAFT



Contractor
Linbrooke
People • Technology • Connectivity

Unit 3 & 4 Churchill Way
Chapeltown
Sheffield
S35 2PY

Project
NWR MANAGED STATIONS
SISS RENEWALS - 169779

Drawing Title
MANCHESTER PICCADILLY STATION
EQUIPMENT LOCATION VIEWS
EQUIPMENT TO BE REPLACED
PLATFORM 1

Designed	J.Gatley	Sig	Date	28/5/21
Drawn	J.Tobin	Sig	Date	29/7/21
Checked	-	Sig	Date	-
Approved	-	Sig	Date	-
Scale	1:500	ELR & Mileage	CMP2	
Alternative Reference	N/A	Sheet	7 of 20	
Drawing Number	MAN-NWR-LBR-PLAN-191000-Y641	Revision	P02	

Sheet Size A1 594 x 841