



AS EXISTING ELEVATION A

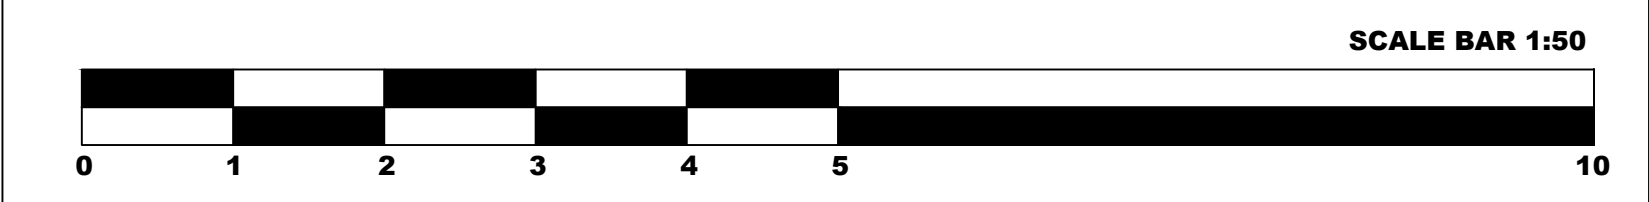

AS PROPOSED ELEVATION A

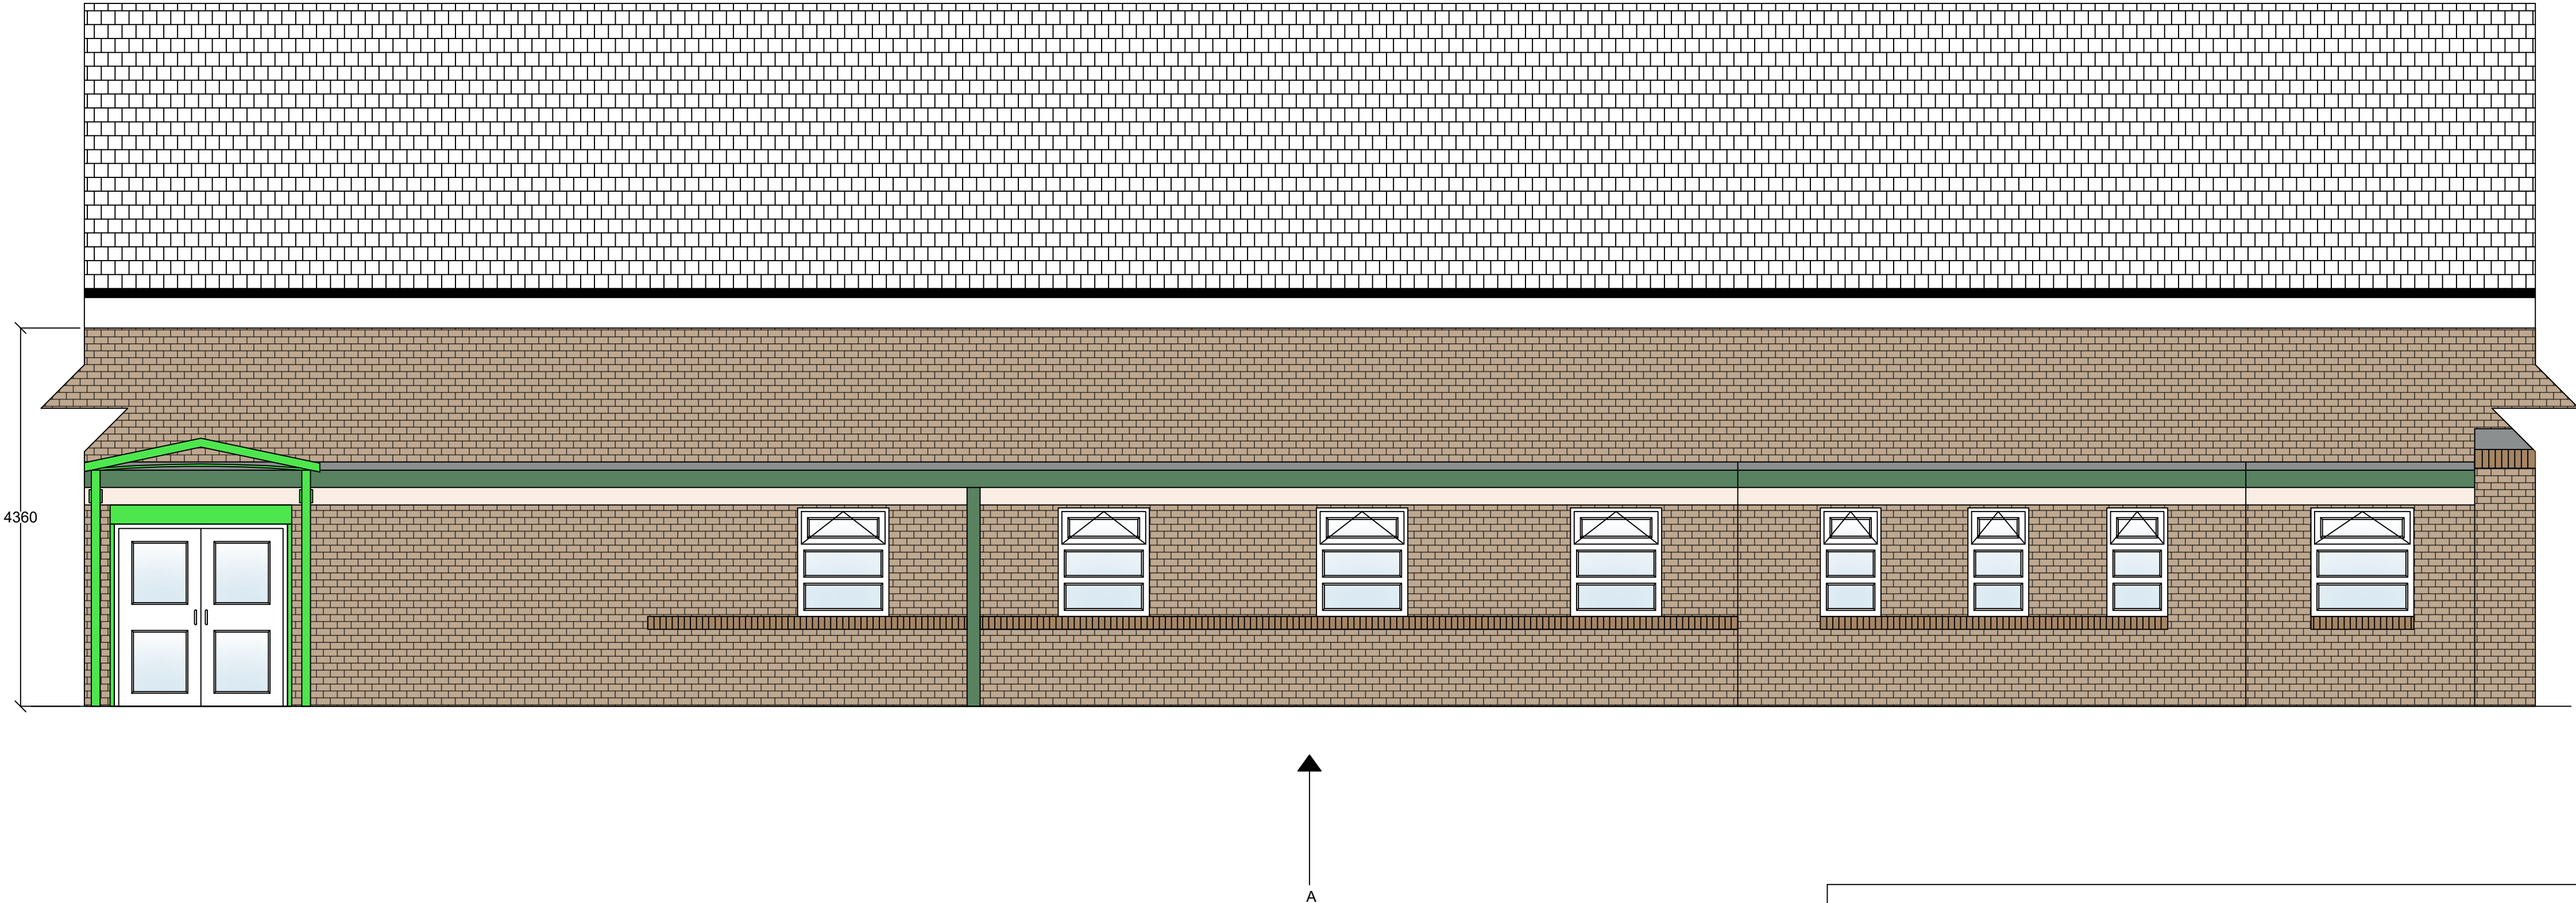

Note:
Contractor is to verify all dimensions and levels on site prior to site works commencement. Under no circumstances are any dimensions or levels to be scaled from this drawing number for the purpose of manufacturing components. Contractor to report any discrepancies to the Designer.

EXISTING MATERIALS KEY:

- 1 Brick external masonry.
- 2 Concrete blockwork.
- 3 Timber framed windows (White).
- 4 Timber doors (White).
- 5 Aluminium doors (White).
- 6 Corrugated metal roof covering.
- 7 Pitched slate roof covering.
- 8 Stainless steel powder coated entrance canopy (Green).

REVISION		DESCRIPTION		DATE
--		PLANNING		MAR 23
SCALE	1:50		SIGNATURE	DATE
		DRAWN	TI	MAR 23
ORIGINAL SIZE	A1	CHECKED	MB	MAR 23
		APPROVED	MB	MAR 23
This drawing is copyright and may not be reproduced or made use of unless expressly agreed by M Bradbury Consulting Ltd				
CLIENT				
St. Margaret Mary's RC Primary School St. Margaret's Road New Moston Manchester M40 0JE				
PROJECT				
Demolition of Existing Pre-Fab Concrete Kitchen / Dining Structure				
 59 Wilmslow Road, Handforth, Cheshire, SK9 3EN WEB: www.bradbury-consulting.co.uk TEL: 01625 522 209				
TITLE				
AS EXISTING & PROPOSED ELEVATION A				
JOB NUMBER				
2022.013				
DRAWING NUMBER				
PL04				