





OUTBUILDING SIDE ELEVATION

OUTBUILDING SIDE ELEVATION

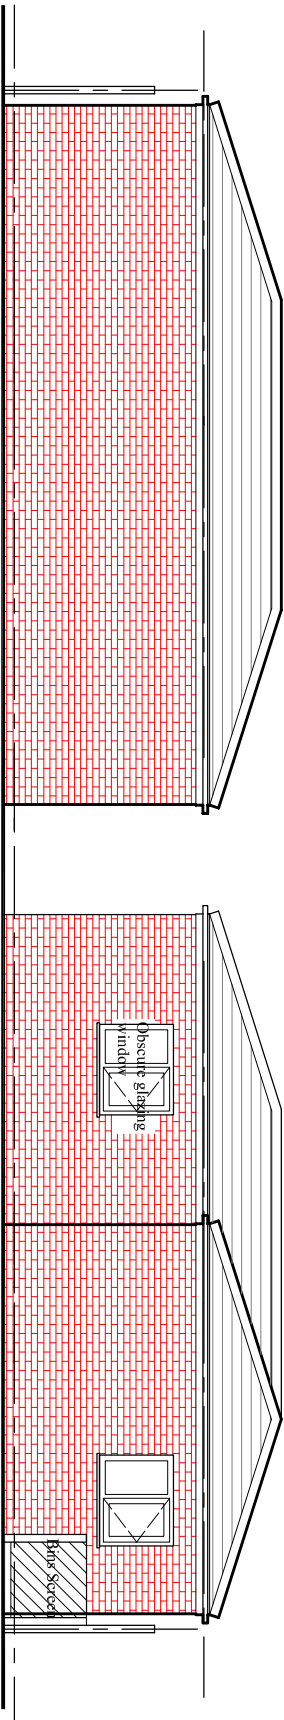

OUTBUILDING REAR ELEVATION

OUTBUILDING FRONT ELEVATION

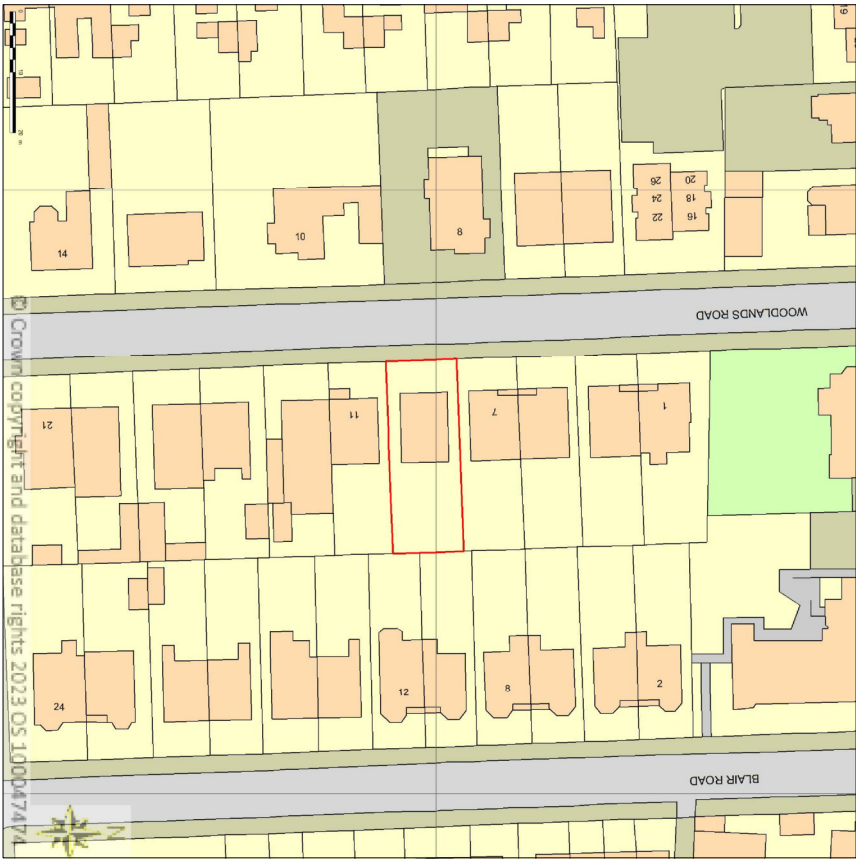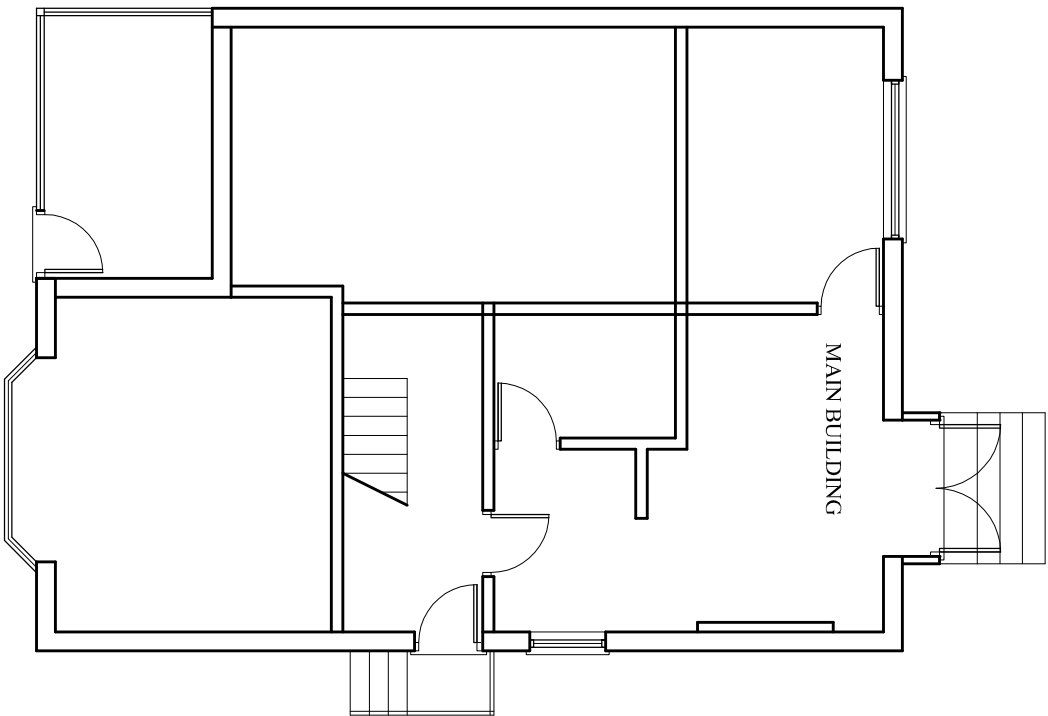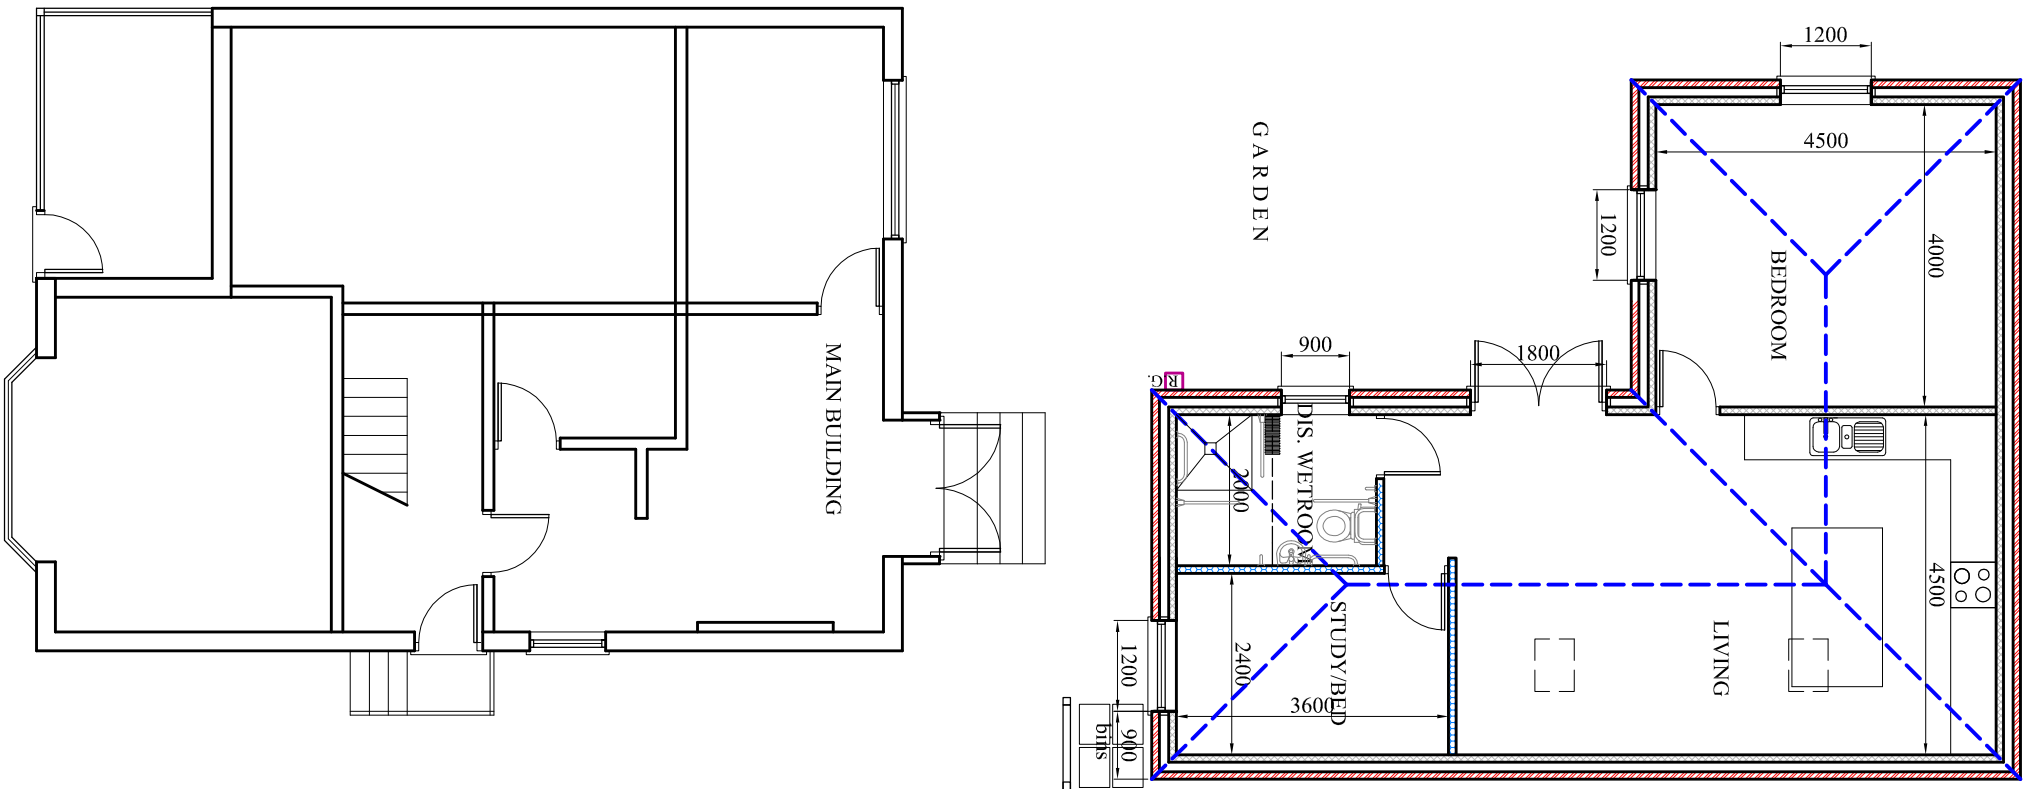

LOCATION PLAN 1:1250