


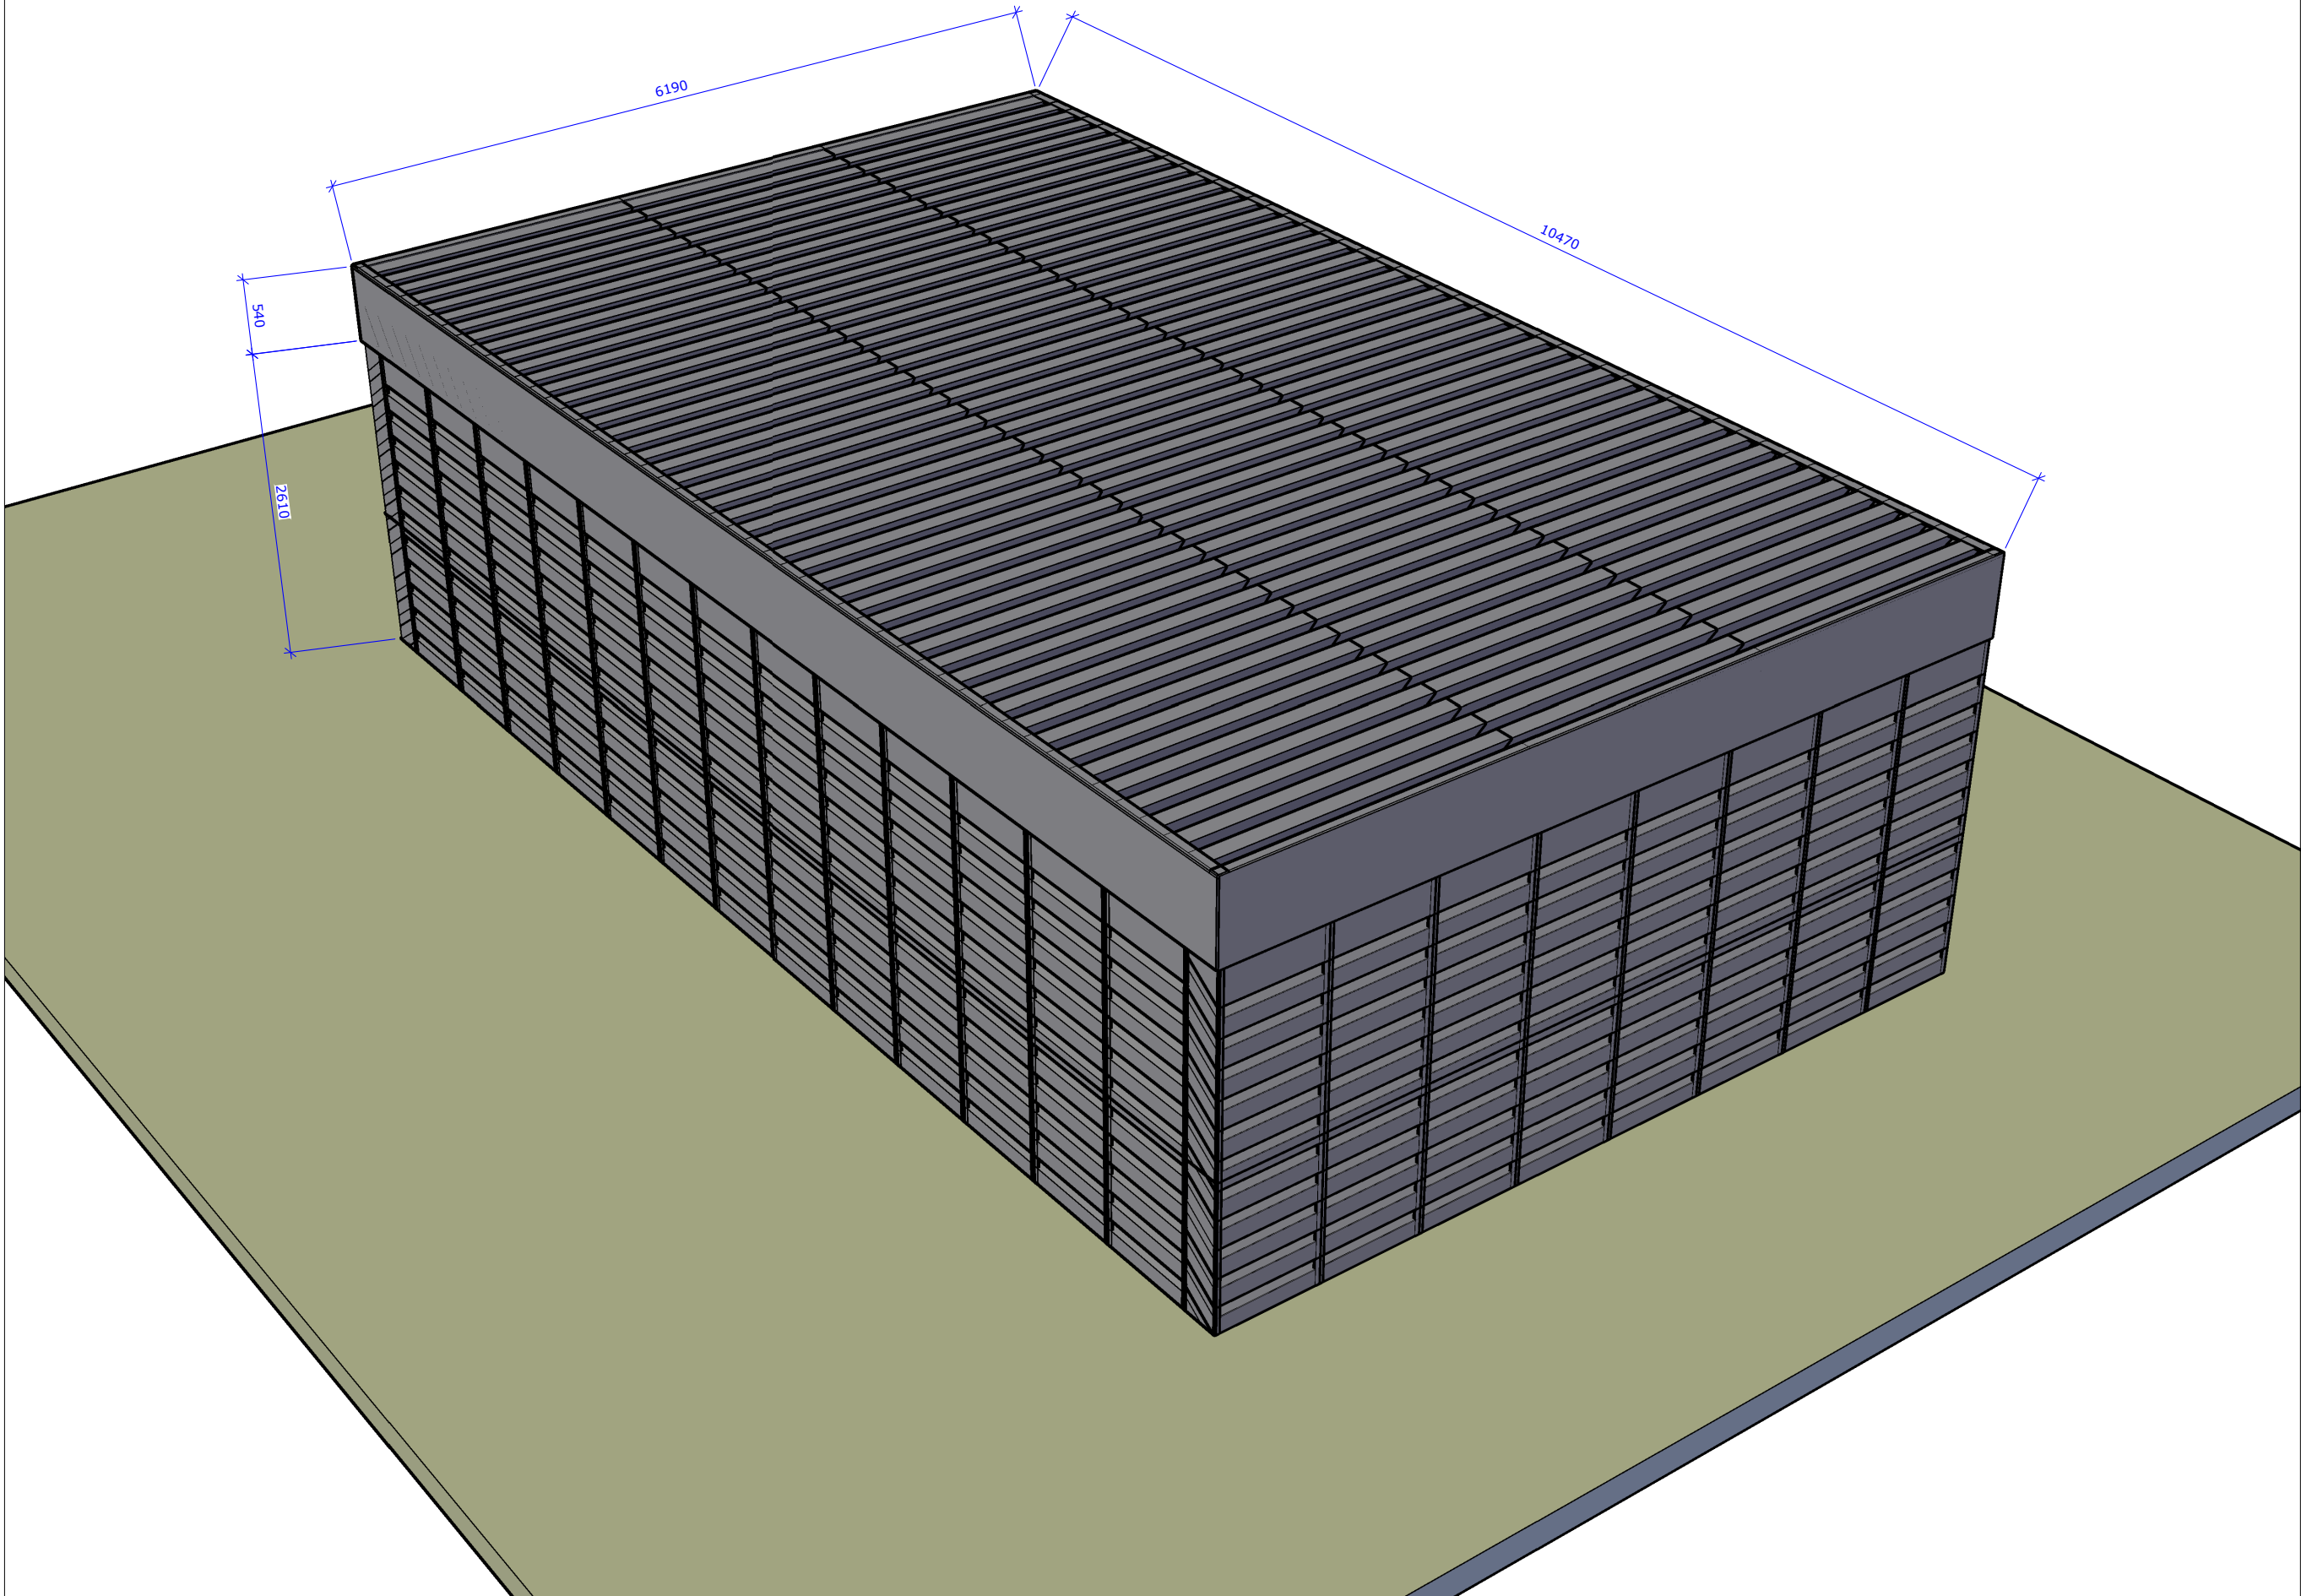



Landmark House,
Station Road,
Hook, Hants.
RG27 9HA
Tel: 01256 766207
www.noico.co.uk
sales@noico.co.uk

COPYRIGHT © 2023
This drawing is supplied under the express condition
that it is not communicated to any other person without
the written permission of Noico Limited.

Projection:


Third Angle

A First issue

Client:

File no.

Project

Title
Option 1

Drawing No.	Rev. A
-------------	-----------

Date	Sheet A3	Drawn SJA
------	-------------	--------------