



Proposed Ground Floor Layout

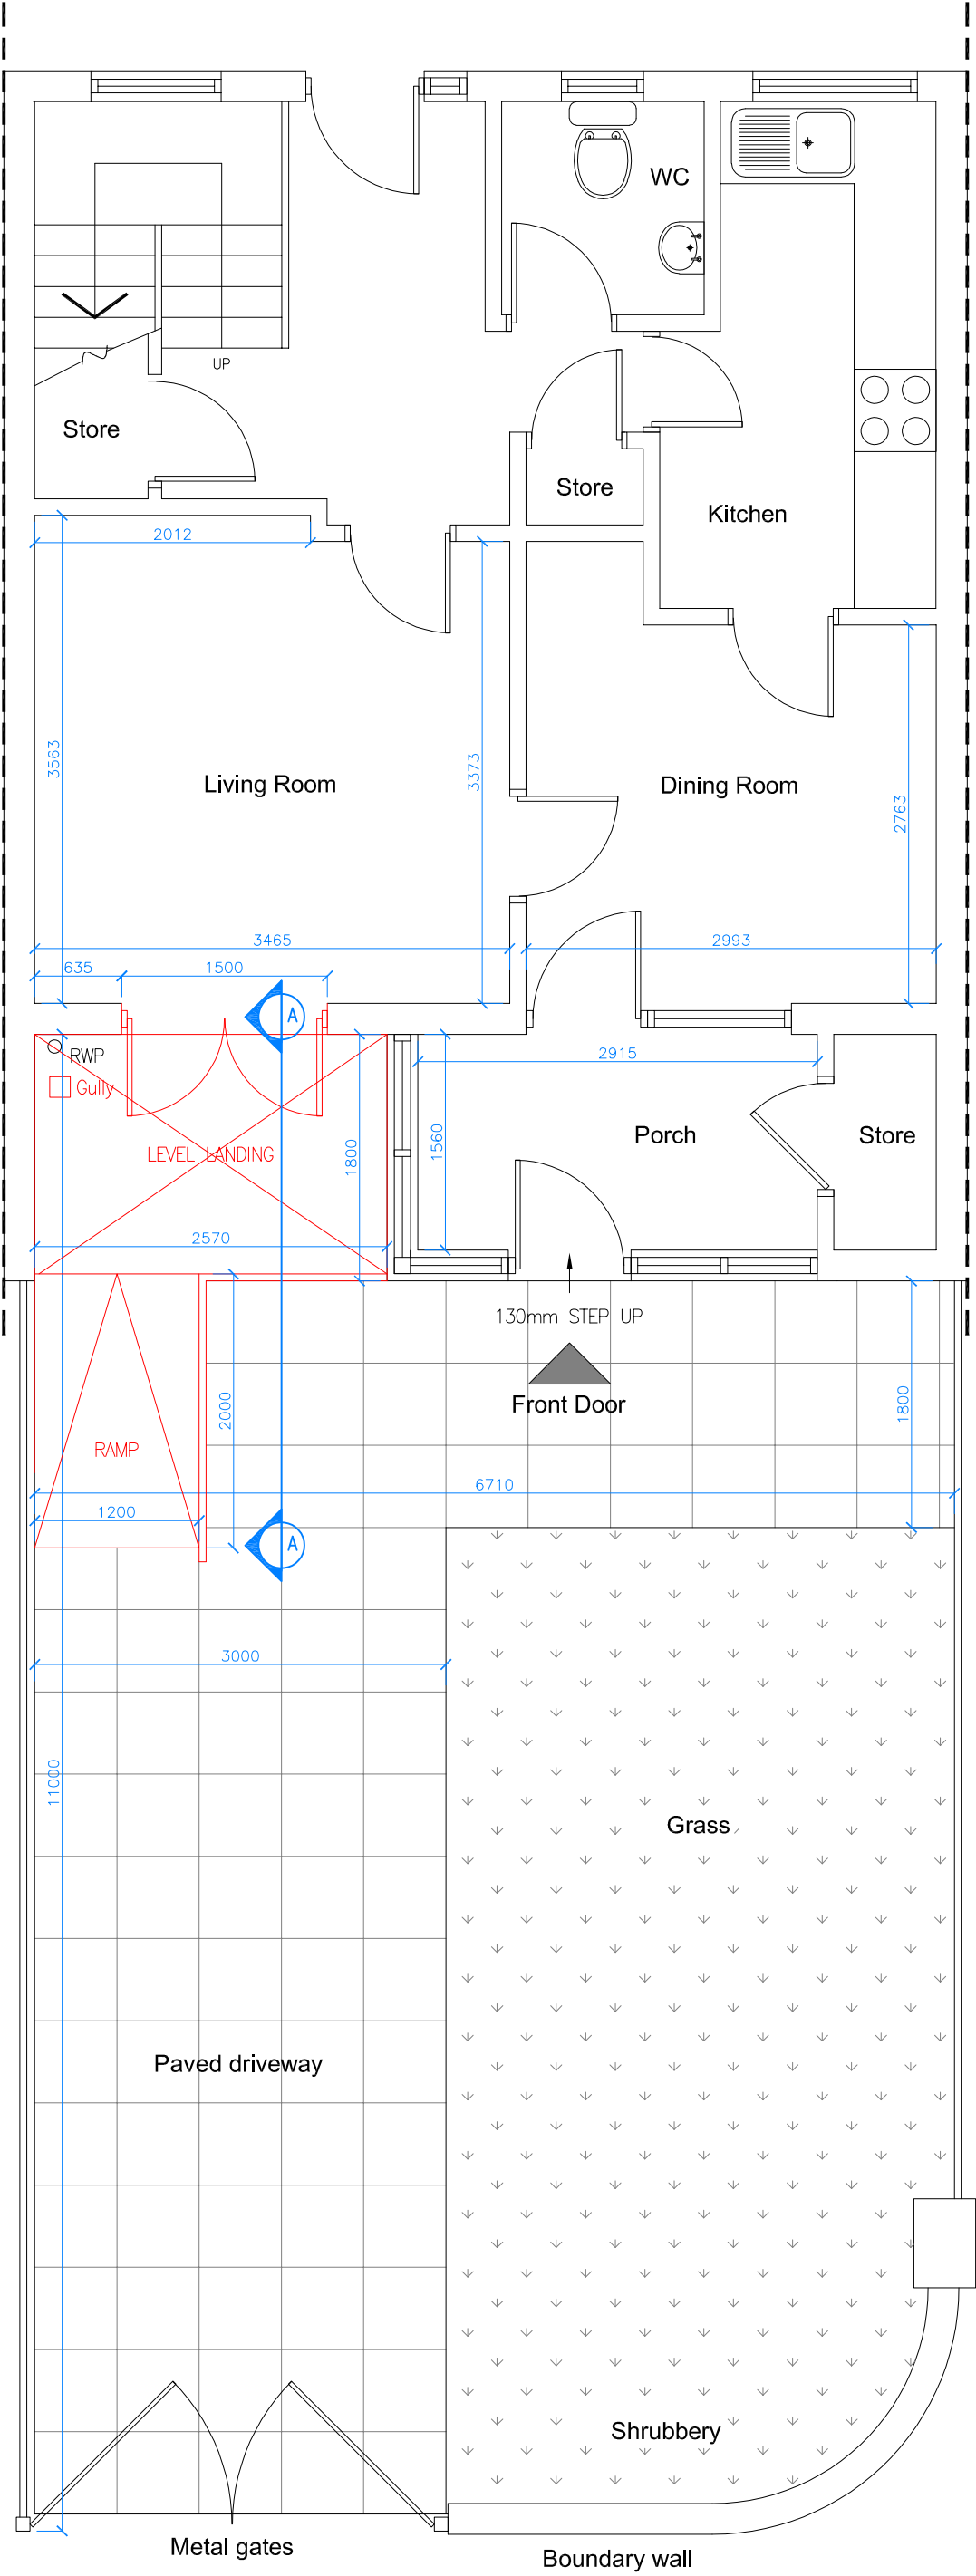

Schedule of Proposed Works:

- Remove living room window and widen existing opening.
- Install patio doors opening on to level landing.
- Install ramp with 1:12 gradient up to level landing.
- Set existing gully into new level landing

Elevation Detail A-A

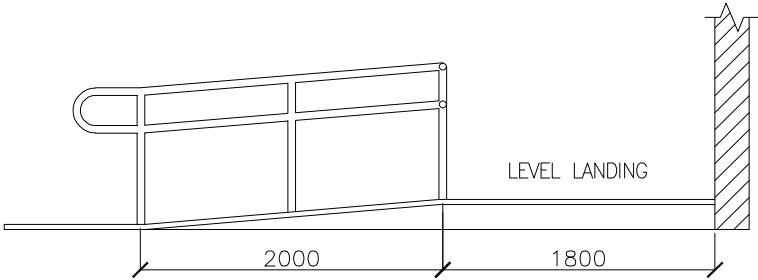

A	AMENDED TO LATEST COMMENTS	25.10.22	AU	AU
REV	DESCRIPTION	DATE	BY	CHK
Project: 31 Fairman Street, Manchester				
Drawing Title: Proposed Ground Floor and Front Garden Layout				
Drawing No.: 204-002				
Scale @ A3 1:50	Revision: A	Status:	Drawn By: AU	Date: 05/09/22