


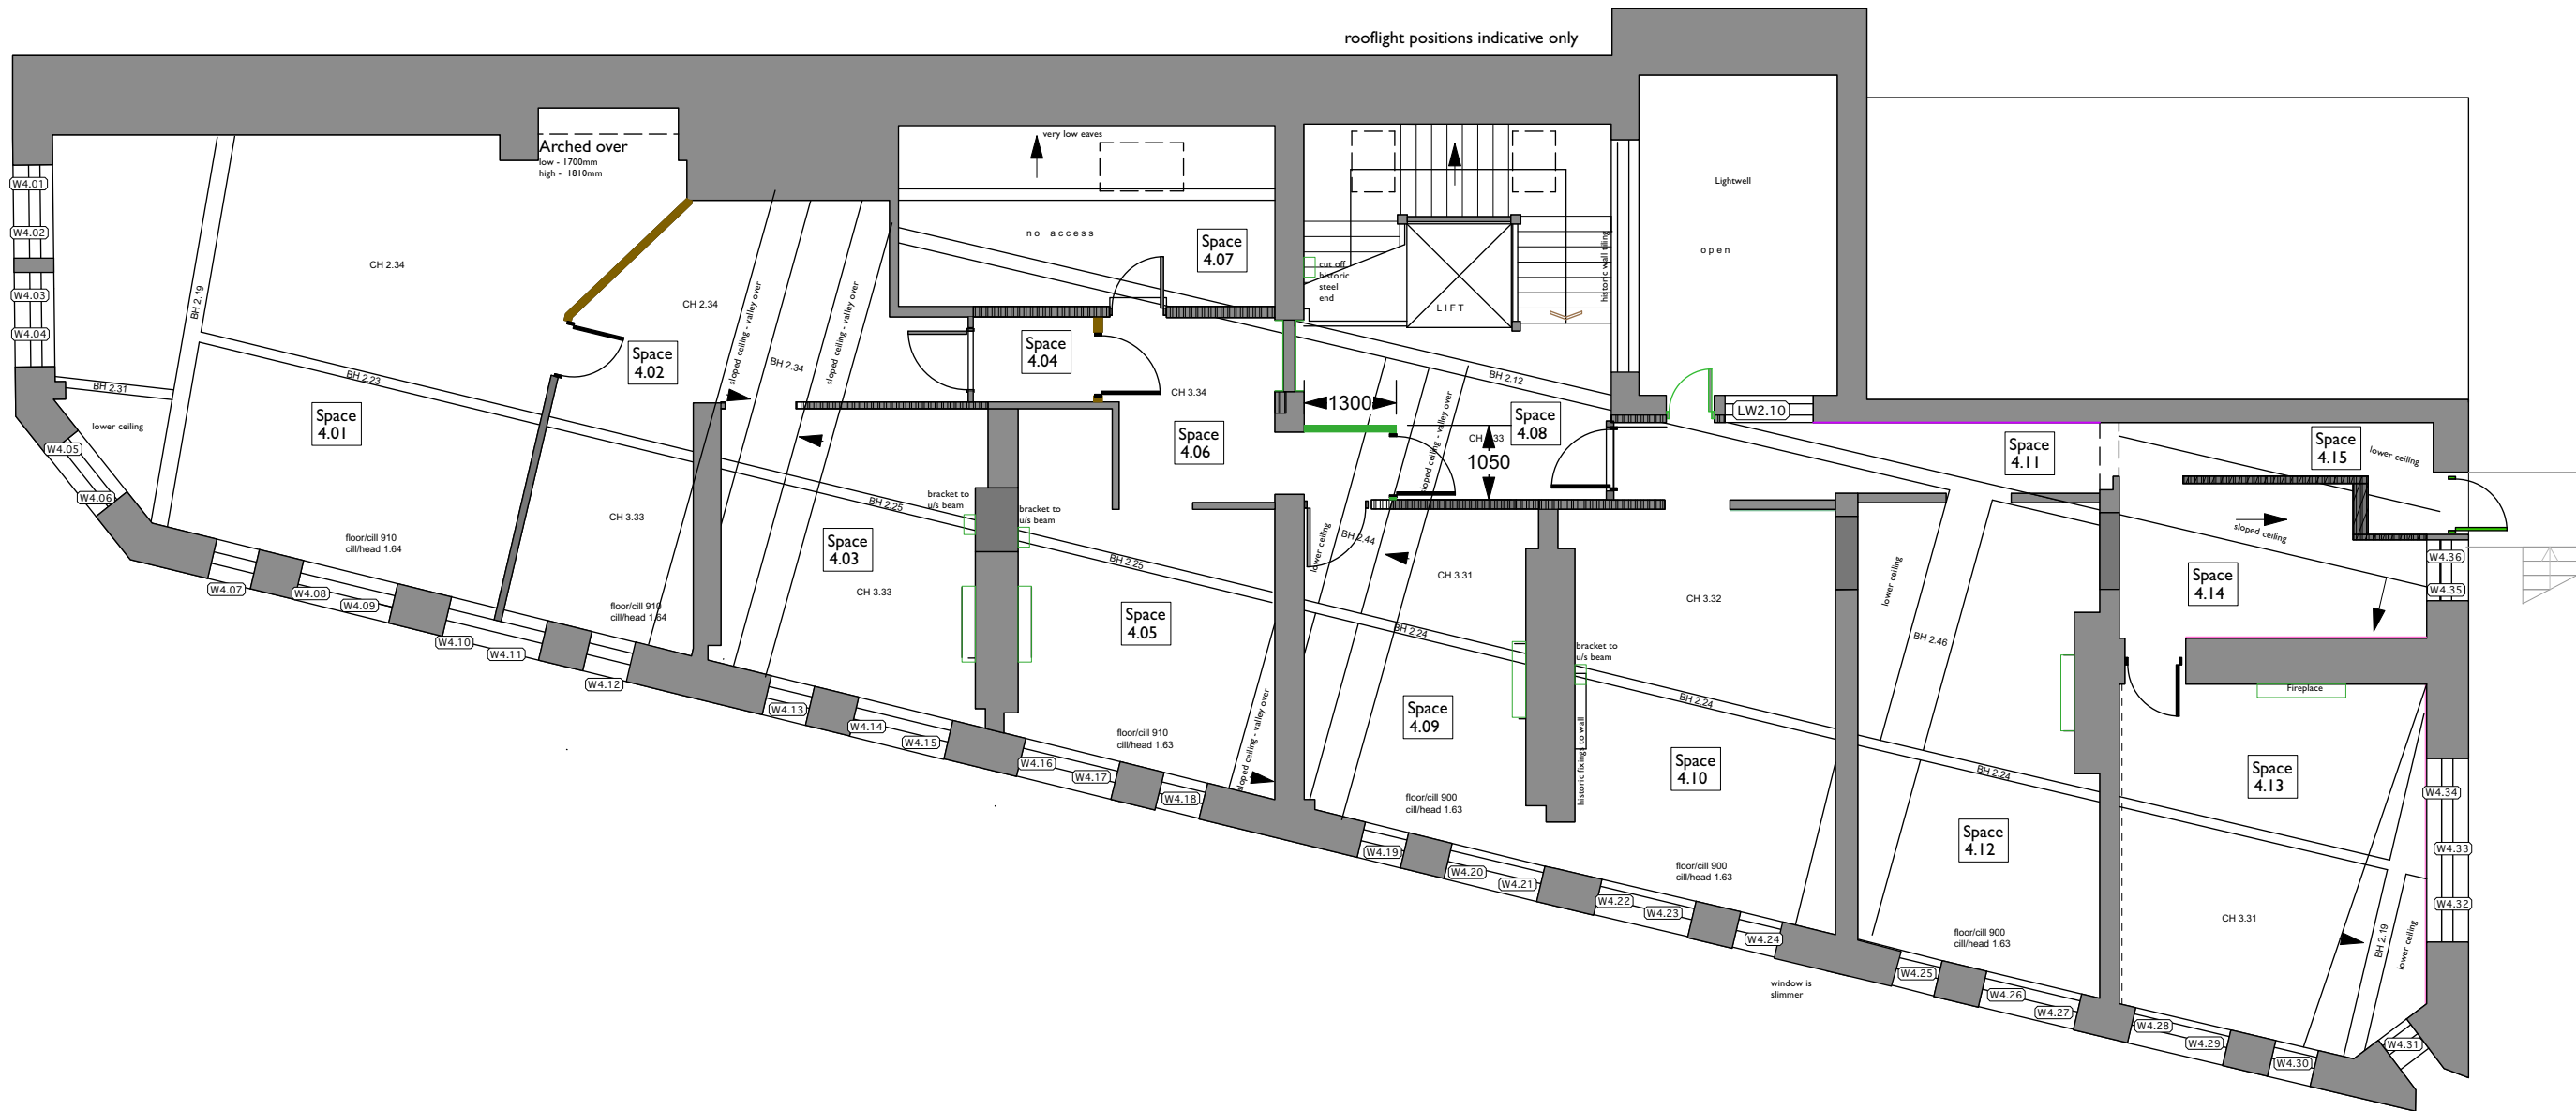

- | | |
|---|--|
|  | Existing |
|  | Proposed |
|  | Existing to be Removed (contemporary) |
|  | Existing to be Removed (circa 1930s) |
|  | Existing to be Removed (pre 1930s) |
|  | Historic panelled wall - circa C19th |
|  | Historic panelled wall - circa 1930s |
|  | Historic coving shown indicatively |
|  | Existing door (historic) |
|  | Existing door (non historic) |
|  | Existing door (type tbc) |
|  | NB additional features not picked up by survey - positions not measured. |
|  | Direction of ceiling fall |

NB: All cornice positions shown
 indicatively only
 All windows - replacement steel
 frame, some louvred

Modified Skirting
Non-original
75mm skirting

kirtings:
 .01 - Tall
 .11 - 40mm as all panelled wall

	Note	DRN CHK
--	------	---------

St Margarets, Manchester
For Eastern Green Ltd

4th Floor Reflective Ceiling Plan

scheme	1907
drwg no.	E(153)
revision	

scale	1:100 @ A3
date first drawn	March 23
drawn	RG

sketch **E** existing **P** proposed **T** tender **C** construction **FI** final issue

www.ateliermb.co.uk
0161 236 0051
architect@ateliermb.co.uk