

All site dimensions to be verified by the contractor on site prior to work commencing

Do not scale from this drawing
Only work to written dmentions

Notes

Refer to detail notes

Client

Katie Niemz

Job Title

23 Patterson Avenue
Chorlton-cum-Hardy
Manchester, M21 9NB

Drawing Title

Existing Landscape Survey

Drawing Number

20220822/INW1827/22

Drawn by:


WB




Date:

February 2023


Scale @ A4:

1:100

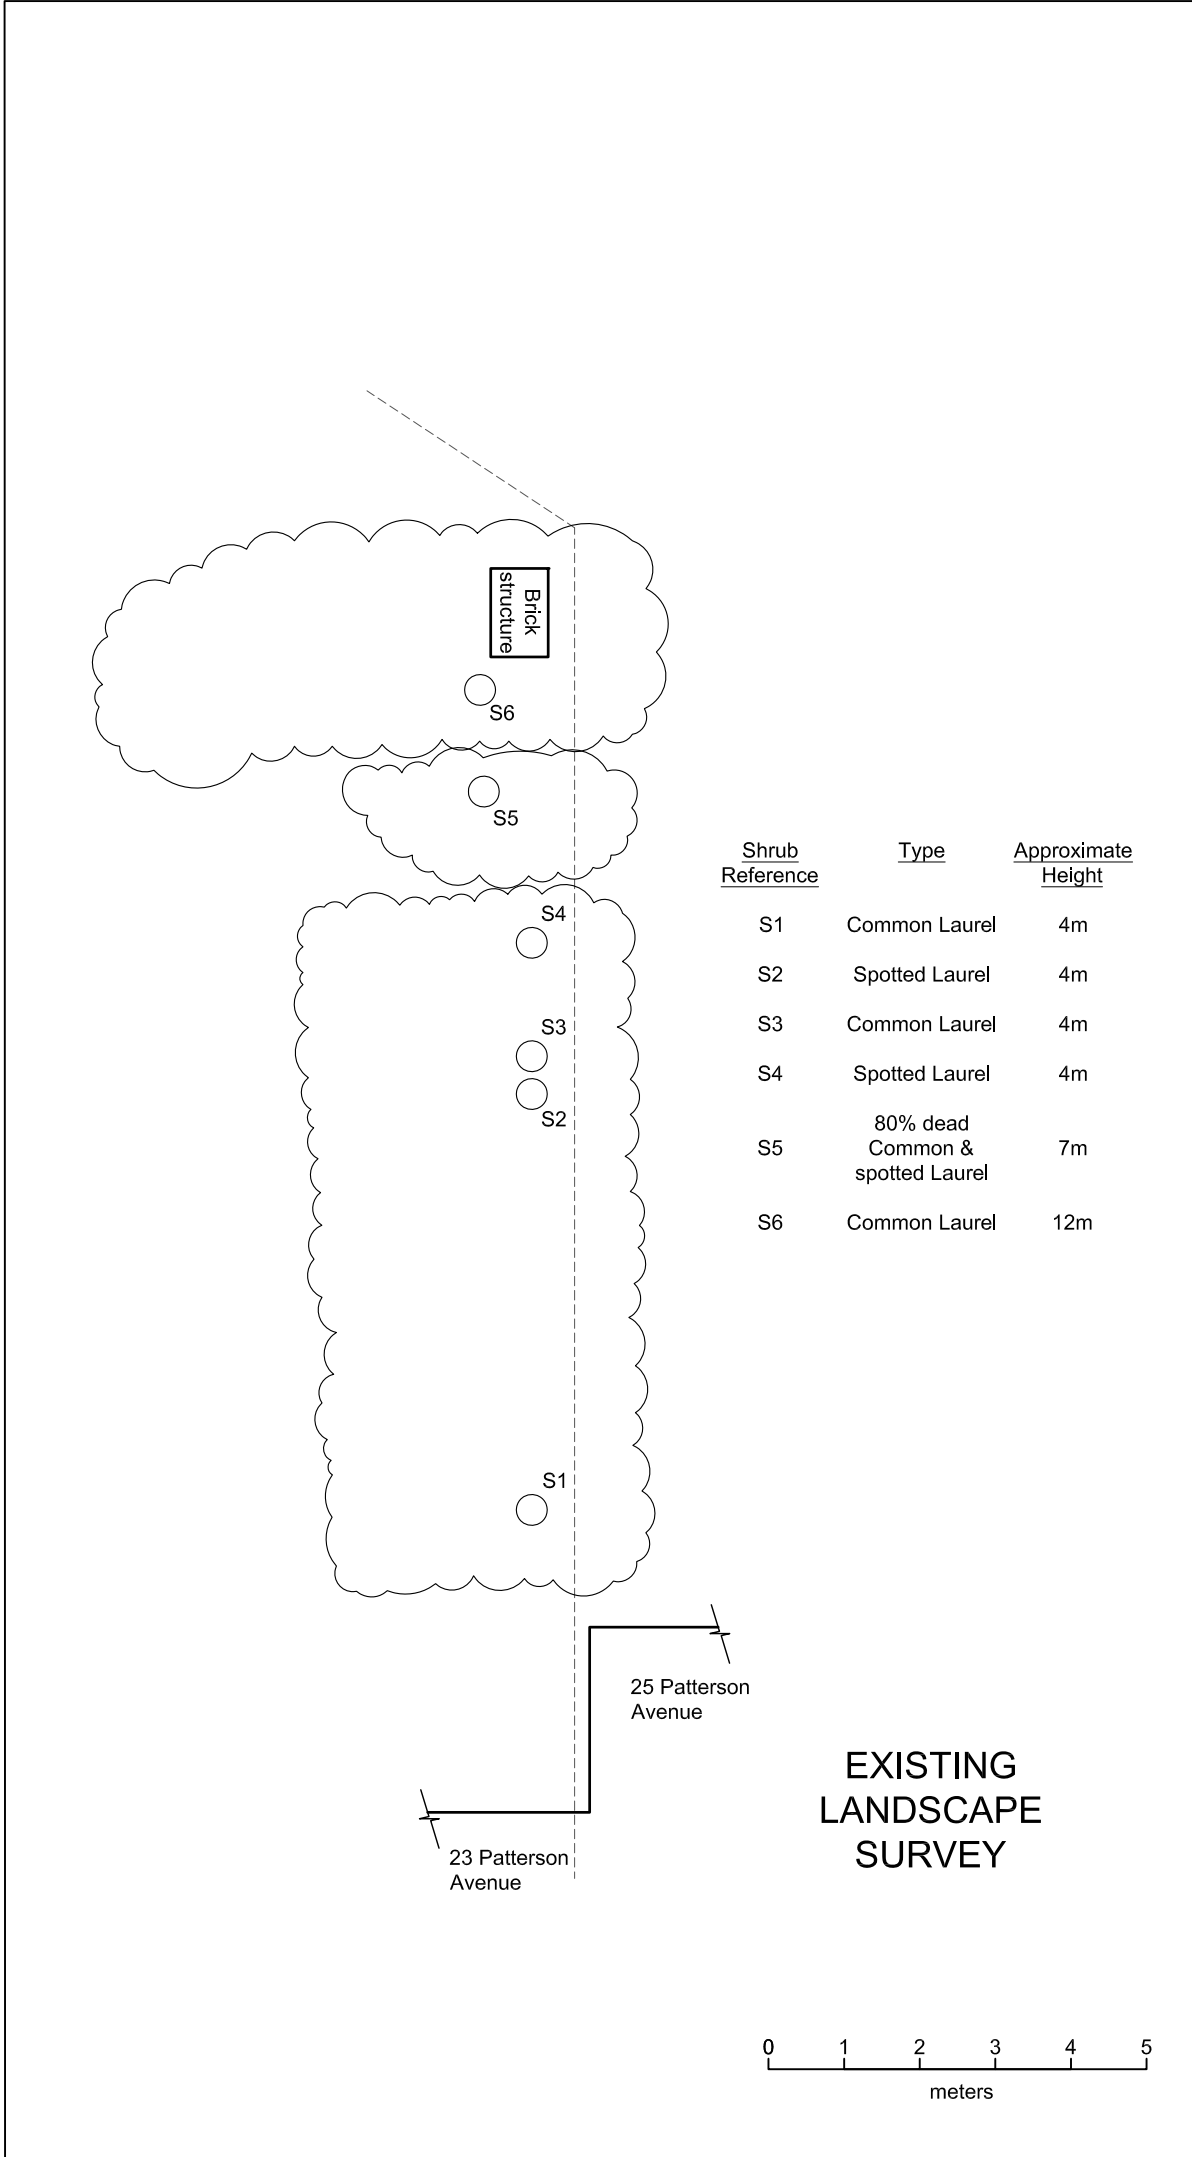

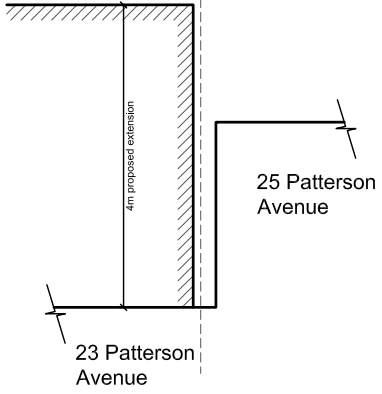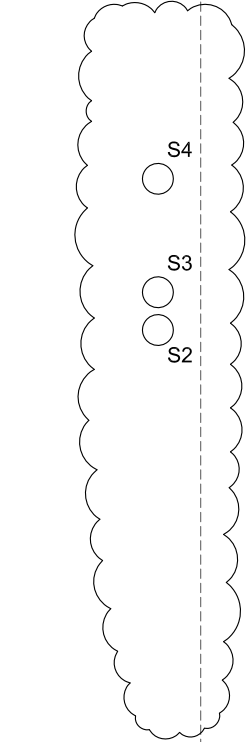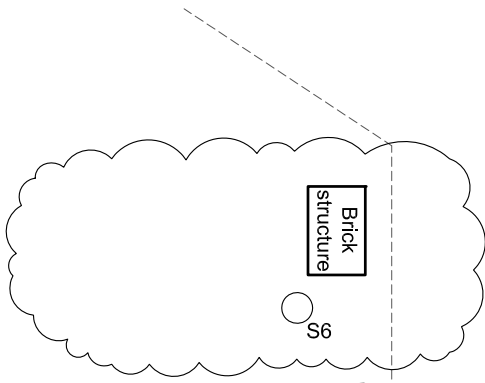

<u>Shrub Reference</u>	<u>Proposed Works</u>
S1	Shrub removed
S2	Shrubs to be reduced in height & width
S3	
S4	
S5	Shrub 80% dead removed
S6	Reduced in height & width

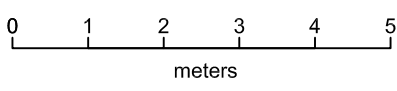

All site dimensions to be verified by the contractor on site prior to work commencing

Do not scale from this drawing
Only work to written dmentions

Notes

Refer to detail notes

Client	Katie Niemz
Job Title	23 Patterson Avenue Chorlton-cum-Hardy Manchester, M21 9NB
Drawing Title	Proposed Landscape Survey
Drawing Number	20220822/INW1827/23
Drawn by:	WB
Date:	February 2023
Scale @ A4:	1:100