


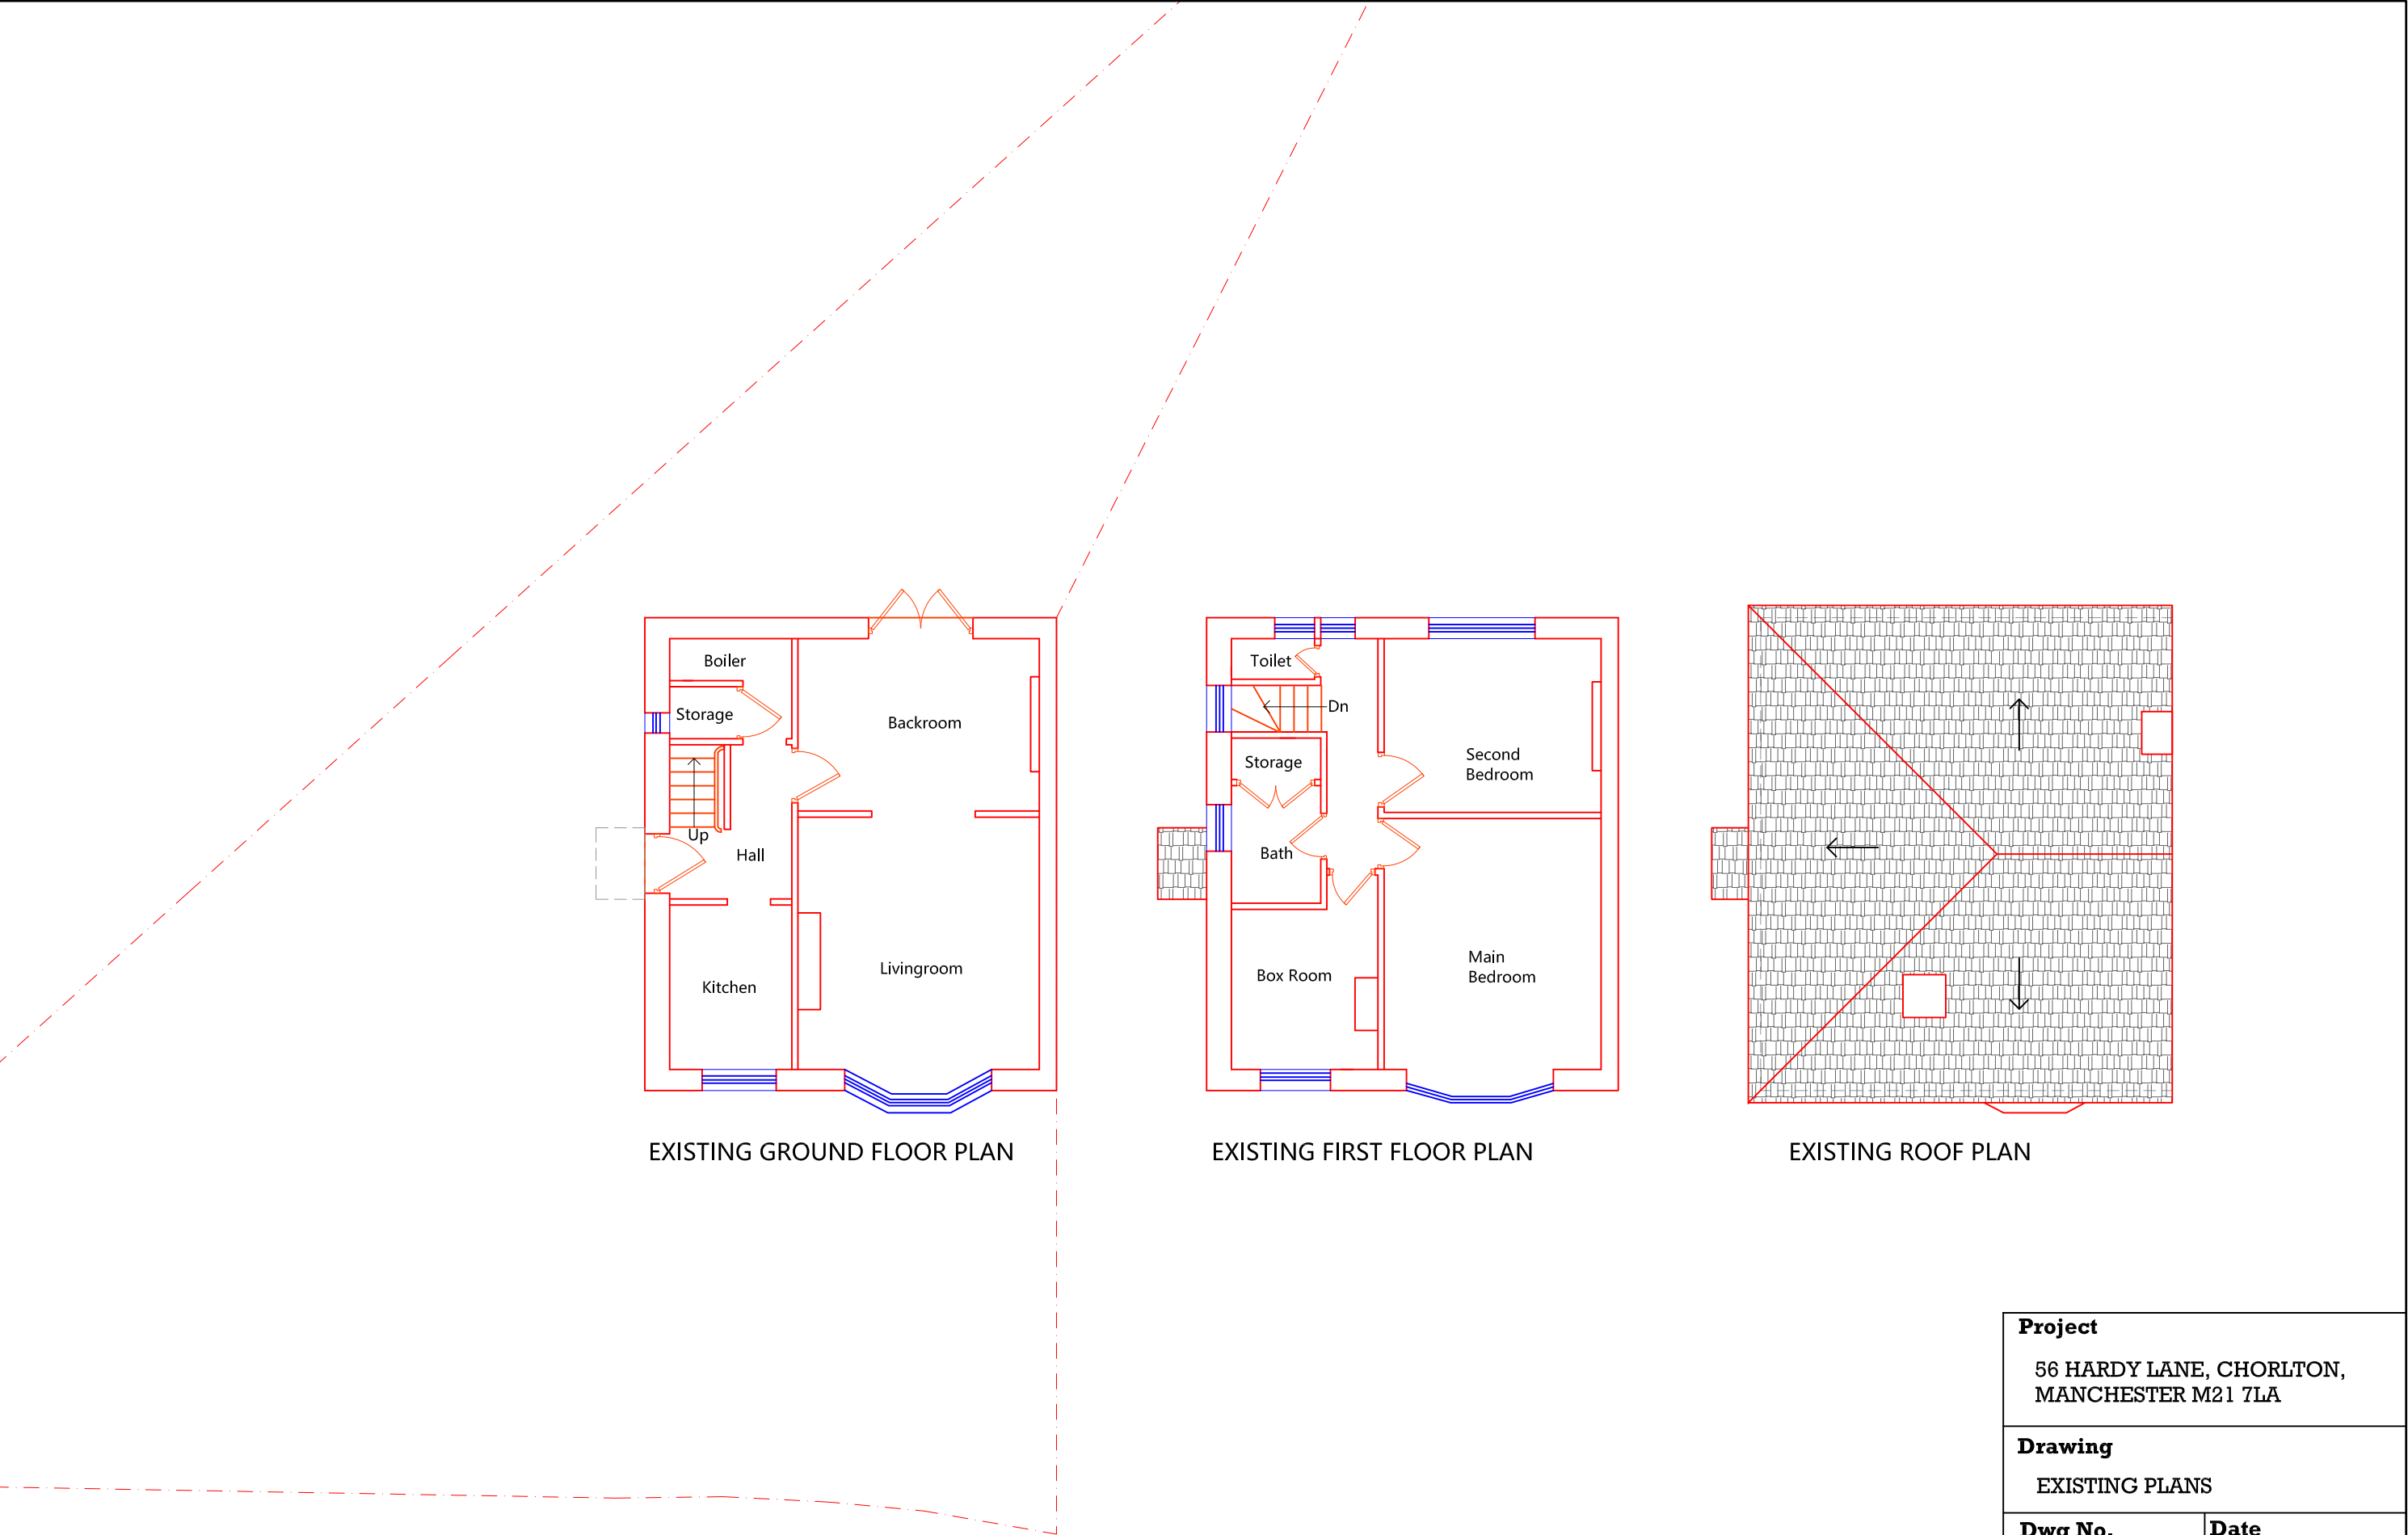

Project 56 HARDY LANE, CHORLTON, MANCHESTER M21 7LA	
Drawing EXISTING PLANS	
Dwg No. 101	Date JULY 2022
Scale @ A3 1:100	