


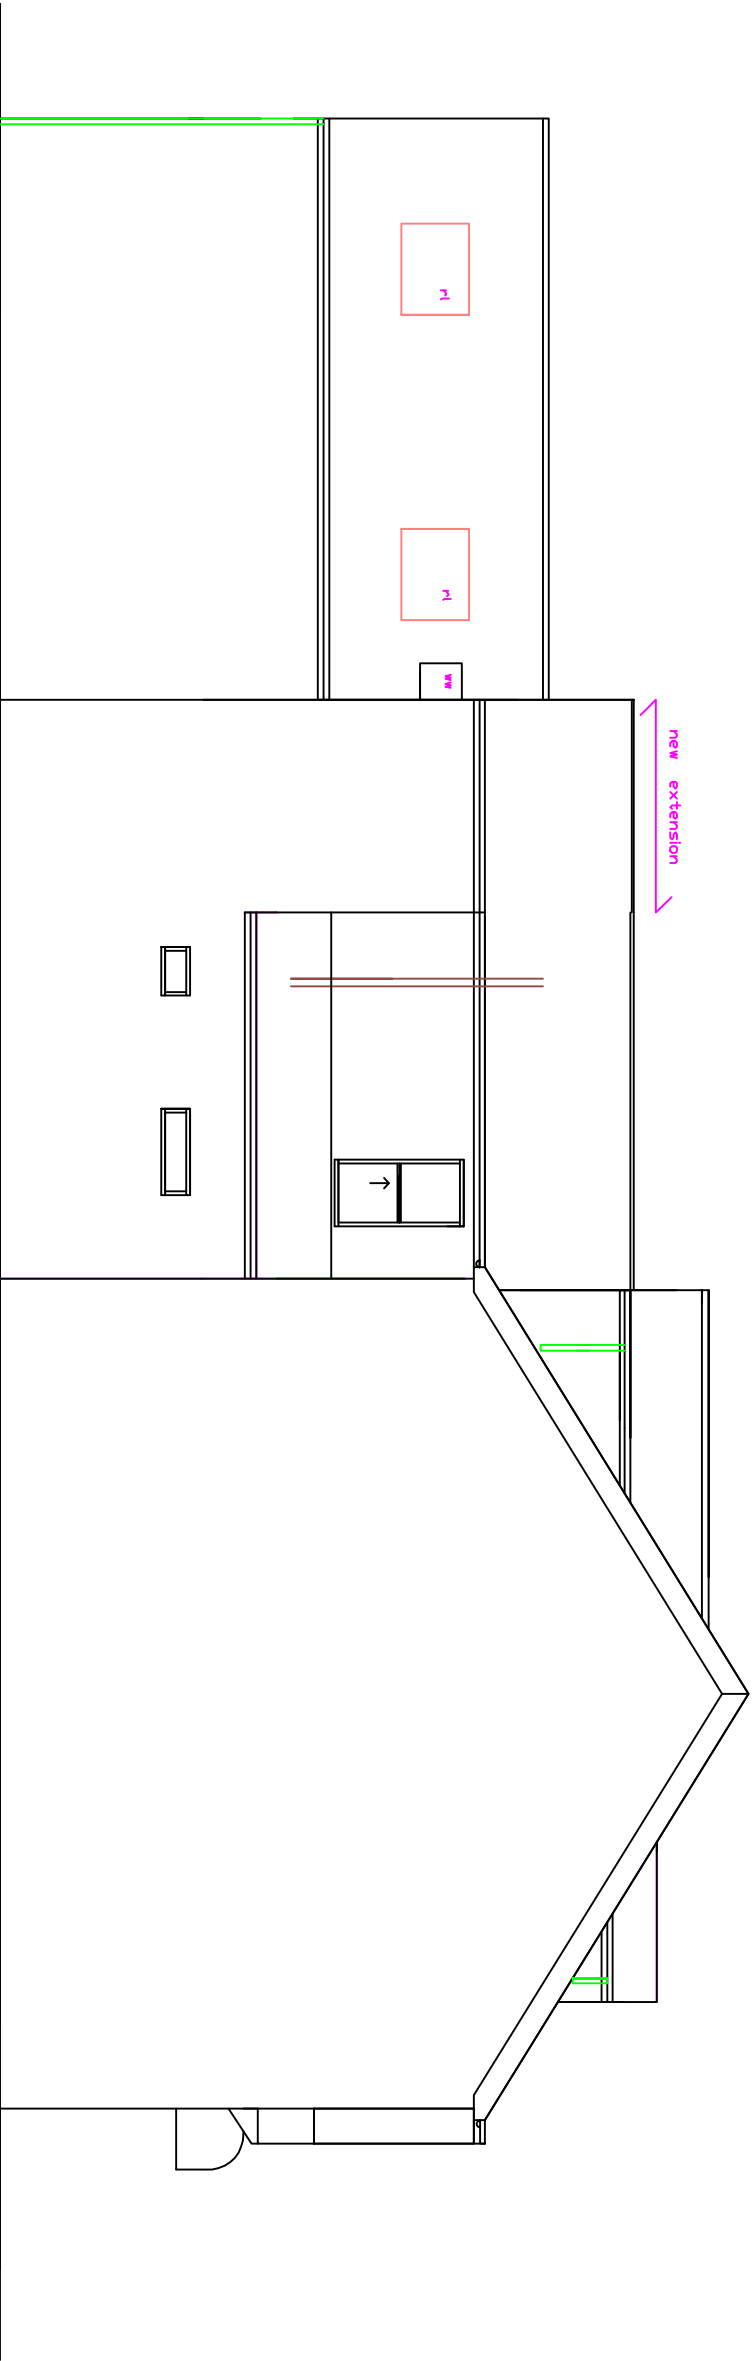

PROPOSED
SIDE
VIEW B
1:100

Date	Rev
------	-----

PLEASE DO NOT SCALE OF THIS
DRAWING TAKE ALL DIMENSIONS ON
SITE
(builders Note)
Do not start any works until
all the approvals have been
obtained.
Any discrepancy to be reported
to Plans Drawn as soon as
possible.

client:

AMIT GOMAR,
MGS STORES,
220,POB LANE ,
FALLOWFIELD,
MANCHESTER,
M20 680
TEL 0161 4457740

drawing title:

SIDE AND REAR FIRST
FLOOR EXTENSIONS WITH
INTERNAL ALTERATIONS AND
EXTRA ACCOMMODATION
TO THE FIRST AND SECOND
FLOOR AREA
WITH FRONT AND REAR
DORMERS

project:

MANCHESTER CITY
COUNCIL
PLANNING AND BUILDING
CONTROL

PLANS DRAWN

tel.no

07952934281
07856609593

email

Bawin terbottom
@aol.com

www.Plansforproperty.com
www.plansdrawn.org

drawn:

DRW

date:

DECEMBER, 2022

project no.

FL 220

drw. no.

36

A3paper