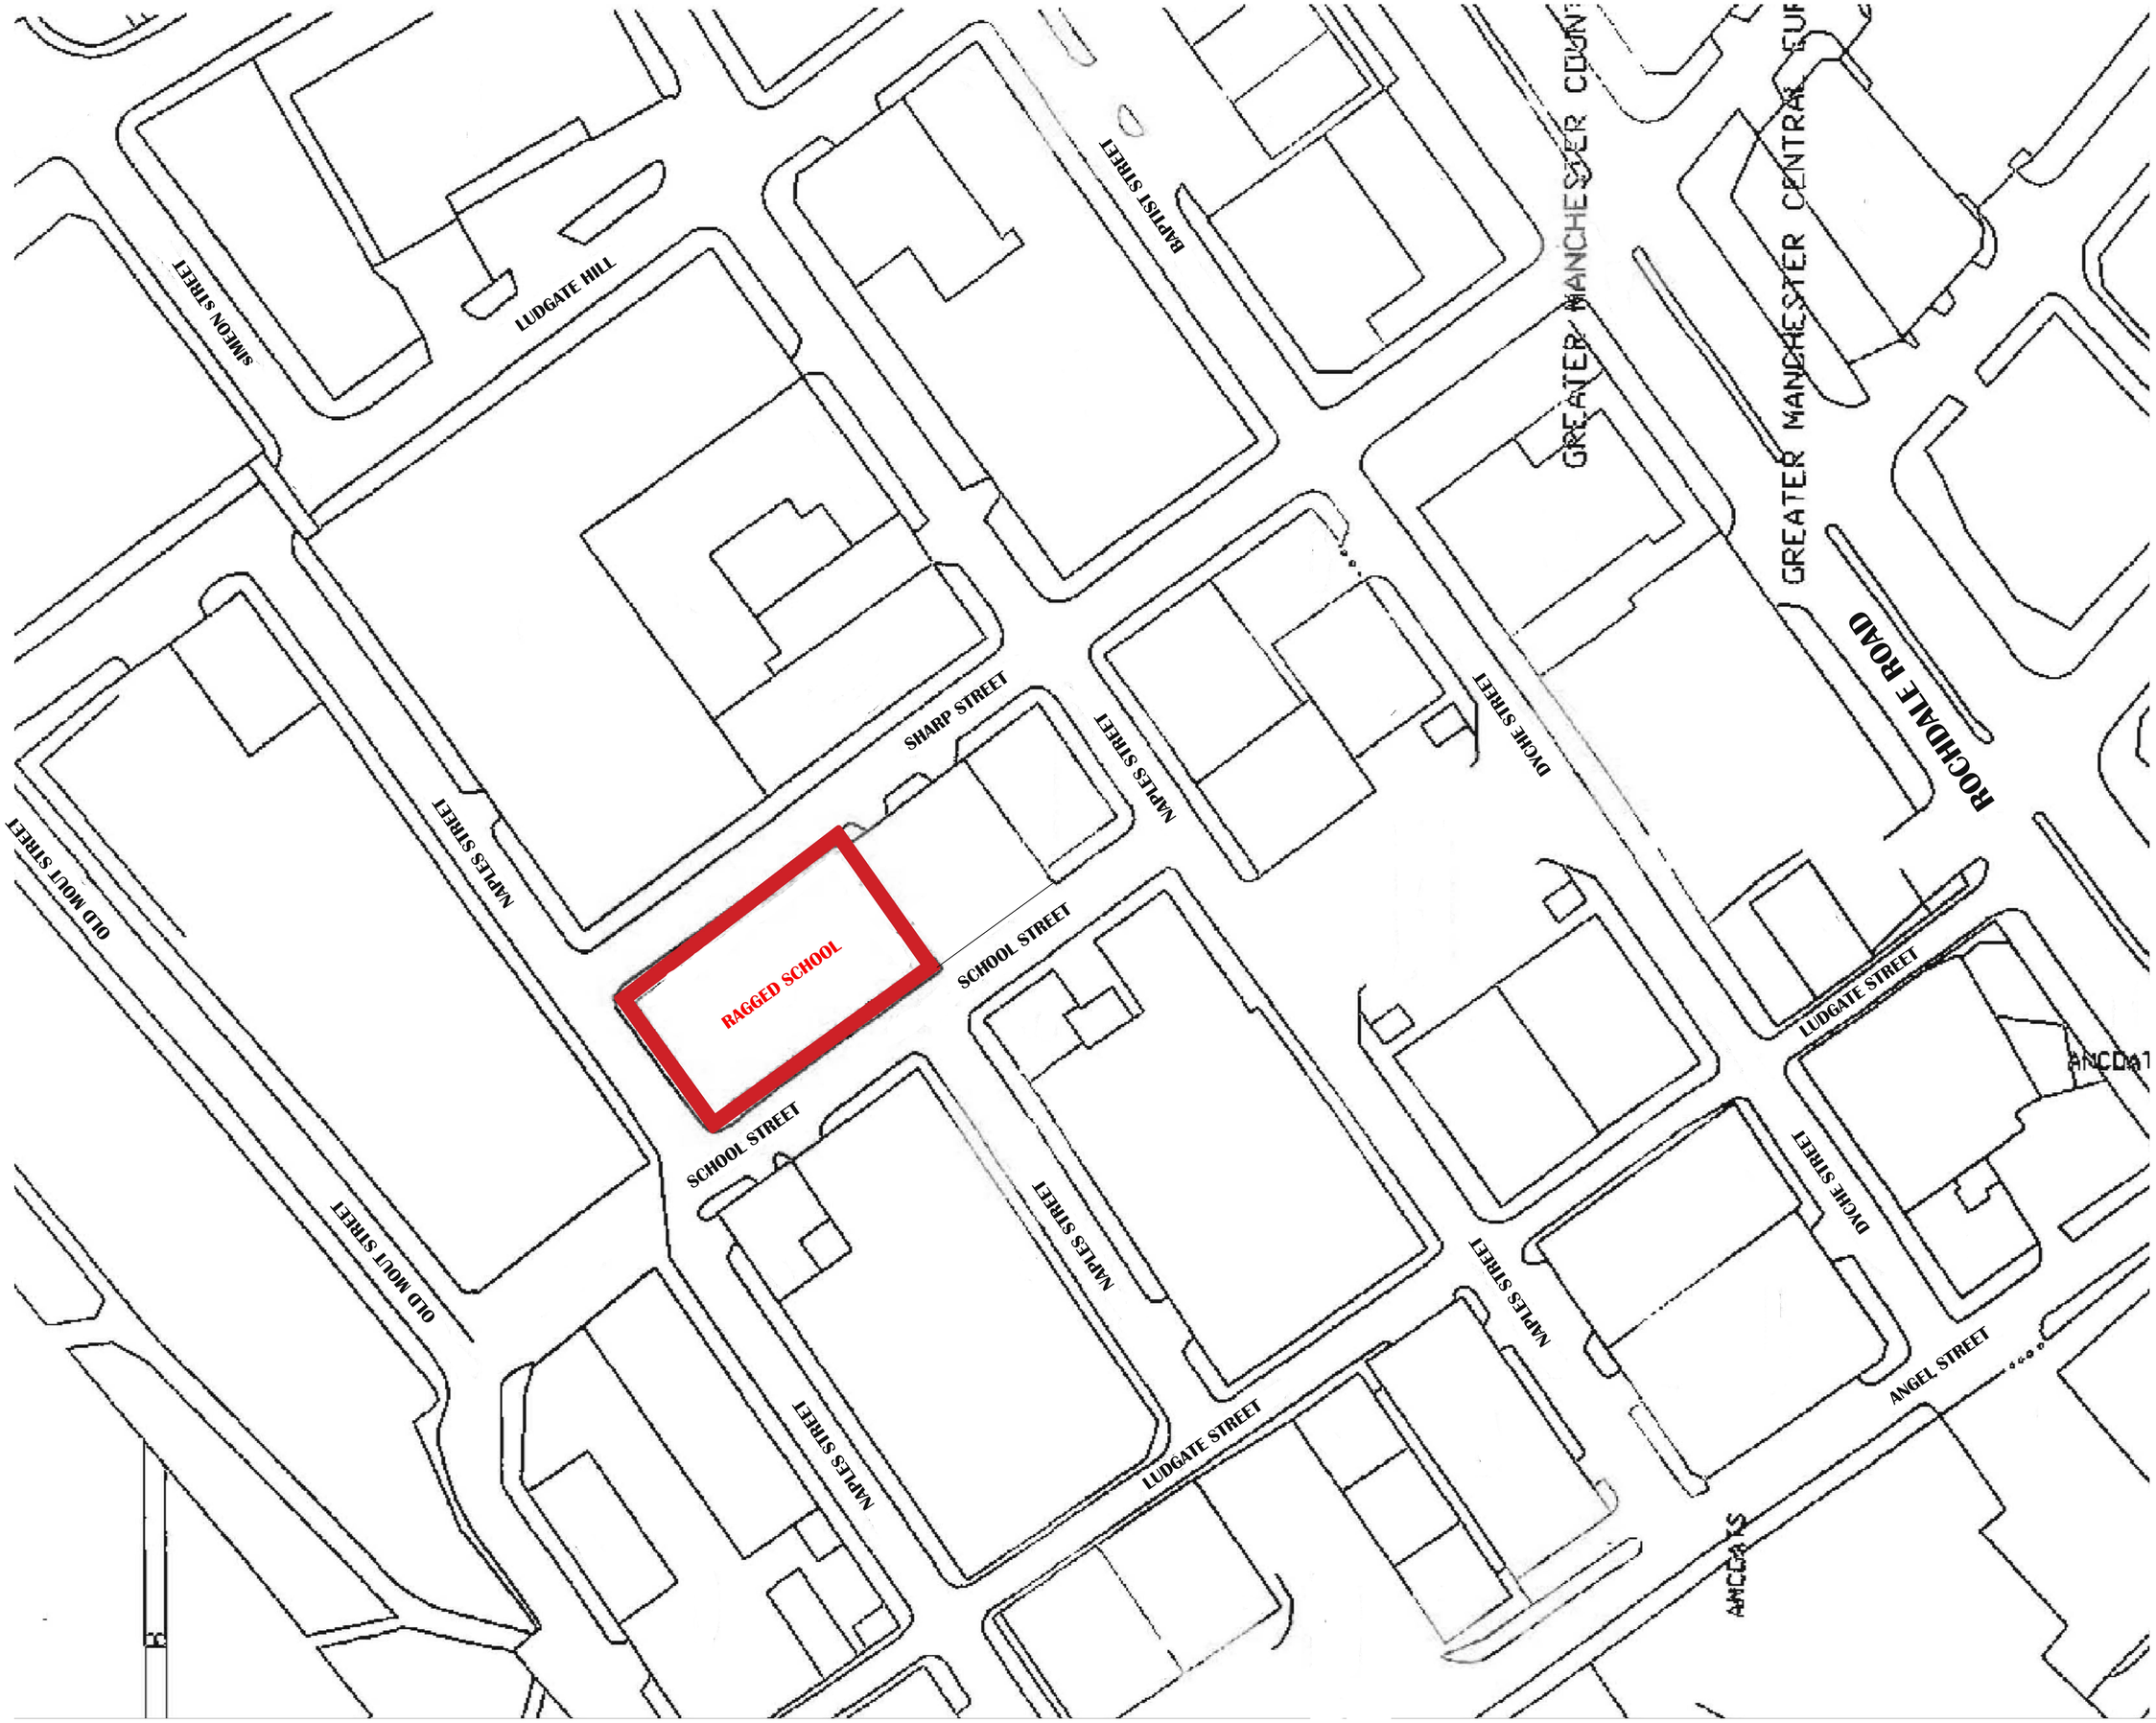

Notes

The Contractor is to check all dimensions and conditions on site before commencing. Do not scale from this drawing.

This drawing remains the copyright of FAIRHURSTS DESIGN GROUP.

Scale Bars TO BE USED ONLY AS GUIDANCE

1:100	mm	1000	3000	6000		
1:200	mm	5000	6000			
1:500	M	5	15	25		
1:1250	M	10	30	50	70	

KEYPLAN

NORTH

Rev	Description	By	Date

Project Status	Drawing Status
Stage 2	Heritage approval

This information, whether drawn or as a data file, is copyright and issued strictly for use on the project for which it is provided

Client / Project

Equator

School Street
The Ragged school

Drawing

LOCATION PLAN

Date	08/09/22	Scale	1 : 200 @ A1
3D DoCref		Drawn By	ALS
		Checked	SL

Manchester:
55 King Street
Manchester M2 4LQ
+44 (0)161 831 7300

Southampton:
Manor Park
Minstead
Southampton SO43 7FY
+44 (0)23 8081 7900

Cambridge:
CB1 Business Centre
20 Station Road
Cambridge CB1 2JD
+44 (0)1223 803 868

www.fairhursts.com

FDG
fairhursts design group

BIS Ref	FDG Ref	Status	Rev
	7735-08-100	Heritage approval	