


New extension

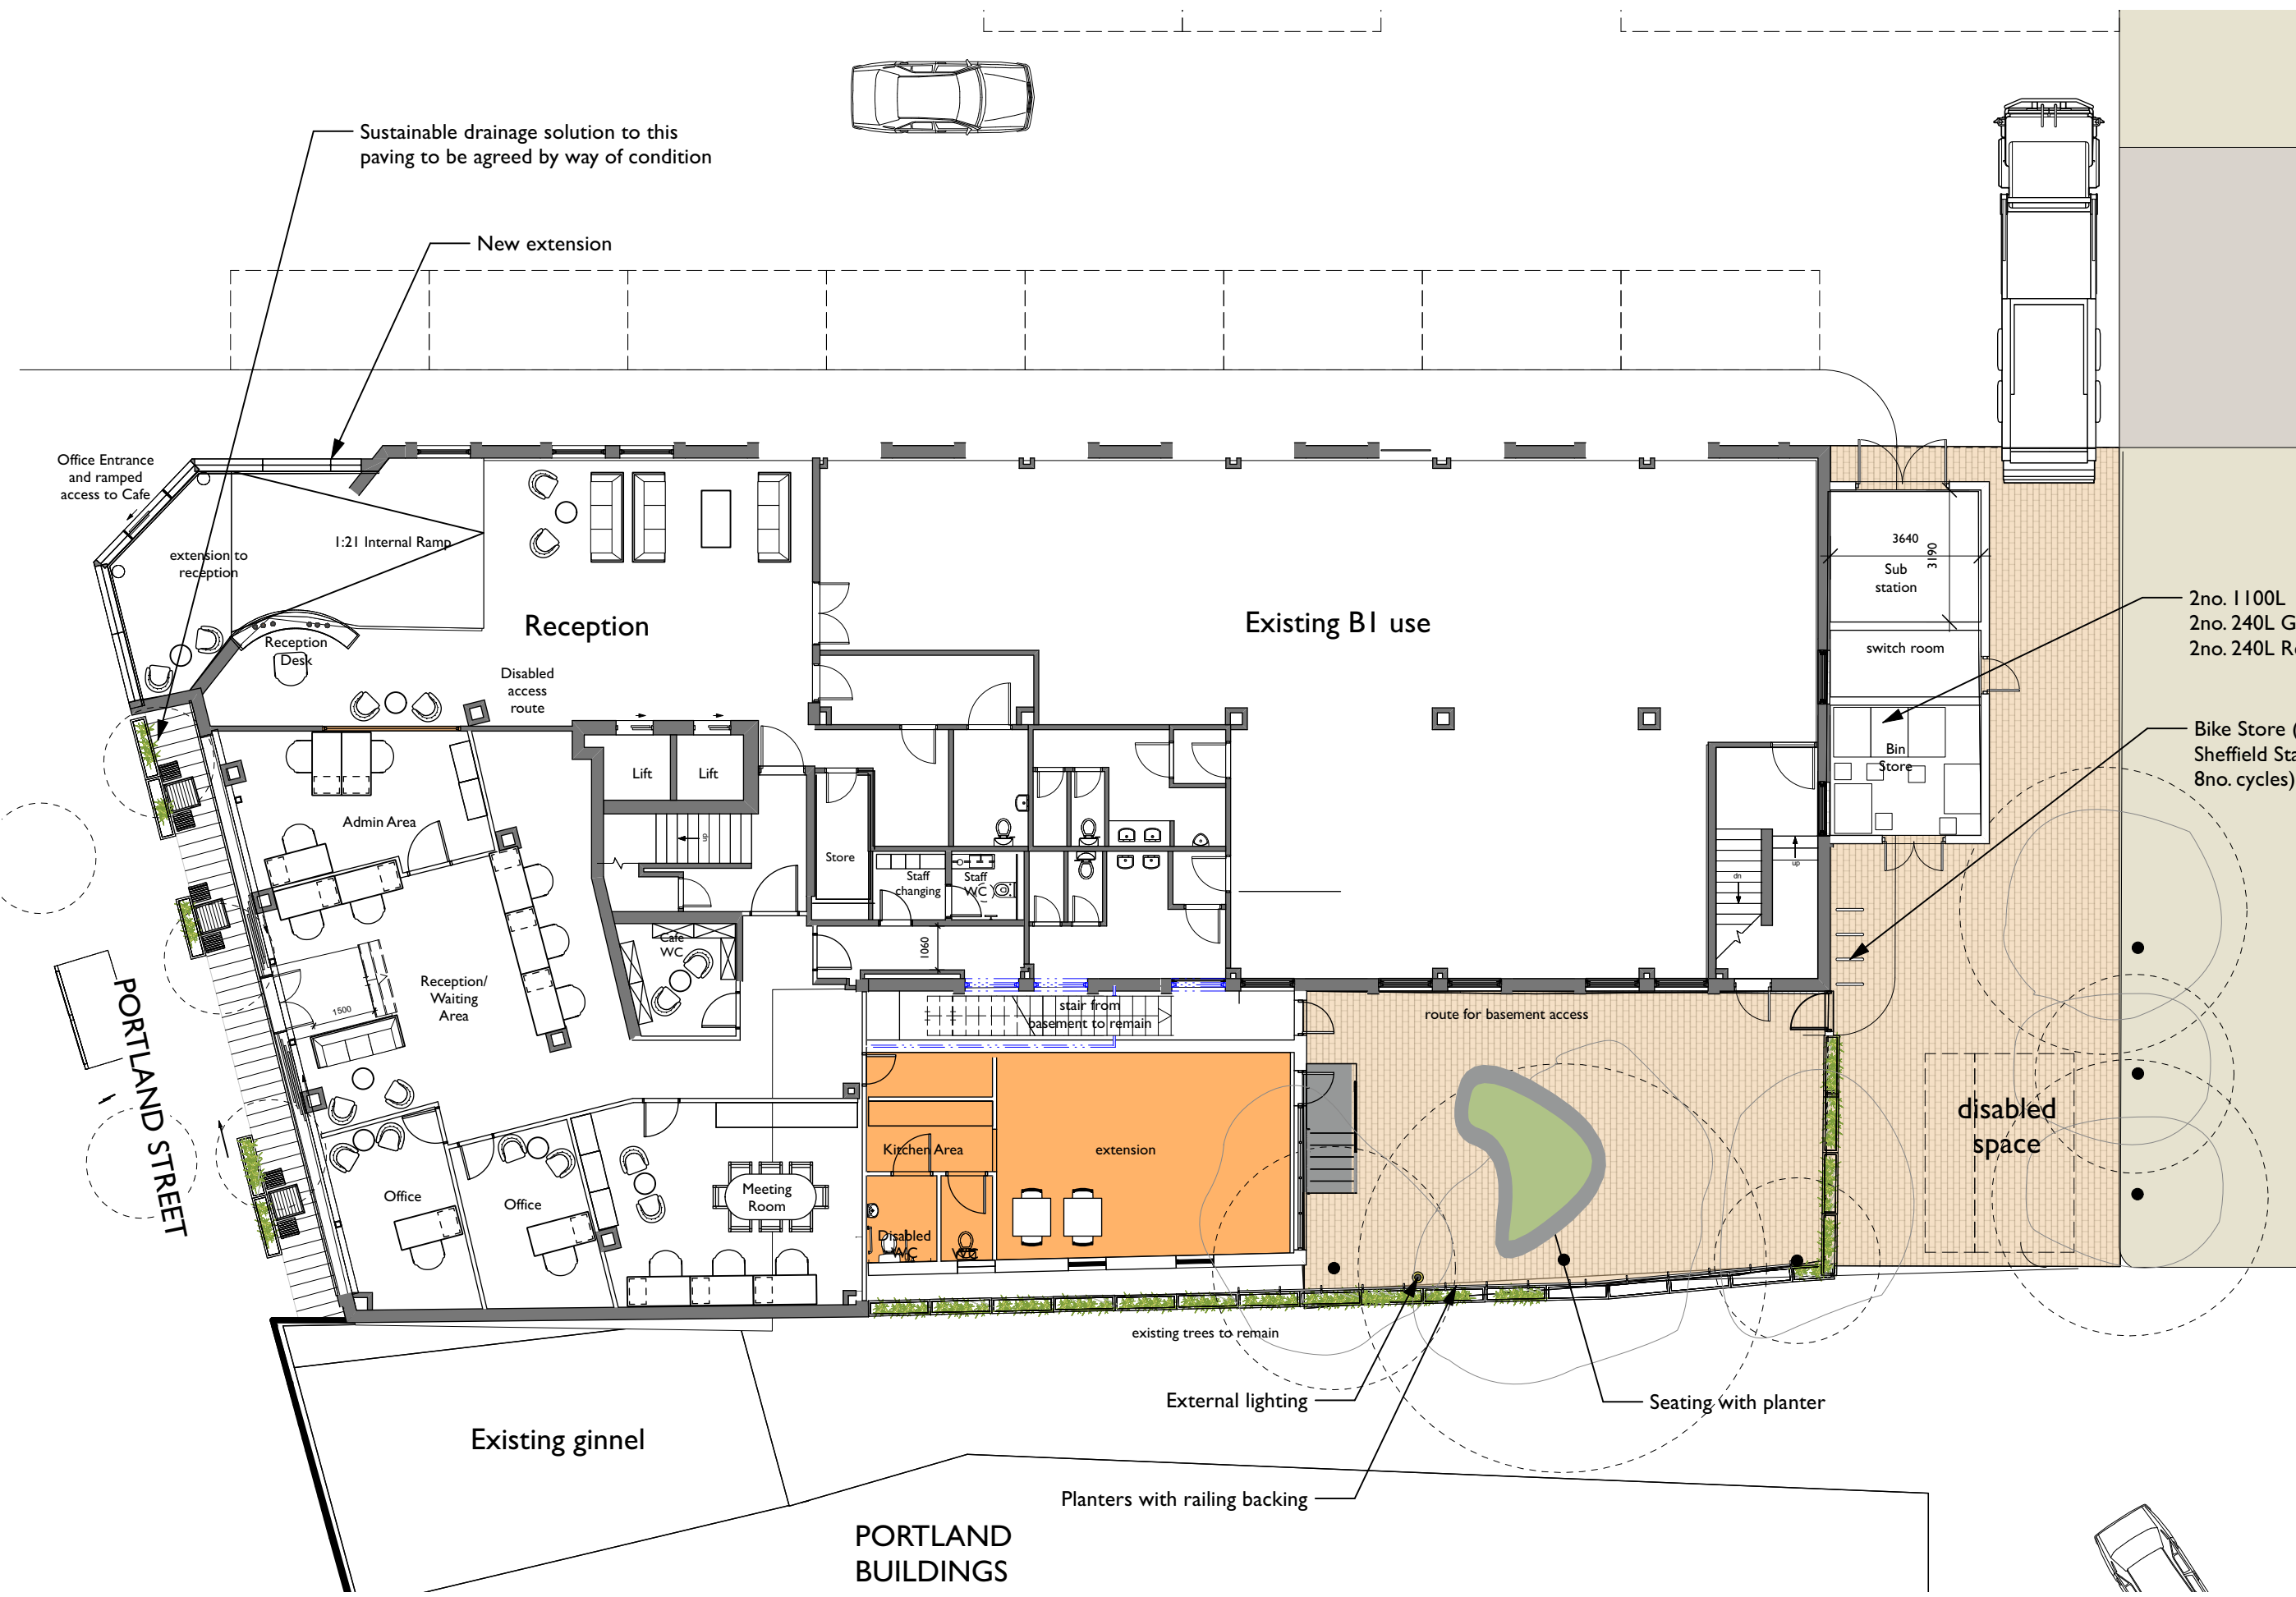

2no. 1100L Eurobins
2no. 240L General Waste
2no. 240L Recycle

Bike Store (4no.
Sheffield Stands for
8no. cycles)

J	07/02/2023	Substation added, extension block revised following planner's comments	RJD
I	05/08/2022	Steps moved	RJD
H	29/07/2022	Steps added to rear extension	RJD
G	21/07/2022	Bike store revised	RJD
F	18/07/2022	Rear external space amended	RJD
E	06/07/2022	Layout amended, rear extension extended to enclose staircase	RJD
D	06/05/2022	Tree at front entrance moved, internal layout amended	RJD AB
C	31/03/2022	Furniture removed, labeling amended	RJD AB
B	29/03/2022	Entrance moved laterally	RJD AB
A	01/02/2022	Cafe extension removed, outdoor seating and planters added	RJD AB
Rev		added bin store moved; main entrance moved	DRN CHK

125 Portland Street, Manchester

Proposed Ground Floor Plan

scheme	1877
drwg no.	T(100)
revision	J

scale	1:150 @ A3
date first drawn	Dec 2021
drawn	RJD

SK sketch E existing P proposed T tender C construction FI final issue

www.ateliermb.co.uk
t 0161 236 0051
e architect@ateliermb.co.uk