


A	20.03.23	Sign no. 1 changed from banner to backlit 3d tree + house' icon.	RG	RG
Rev.	Date	Description	By	Appr.

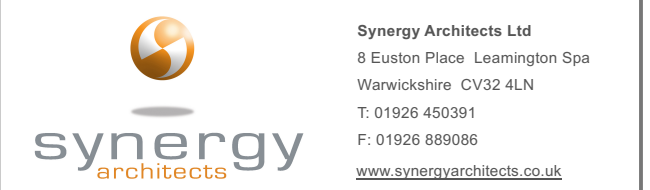

Project **TREEHOUSE HOTEL
MANCHESTER**

Document reference	SIGNAGE
Status	PLANNING

Drawing

**Proposed Elevation
Victoria Bridge Street**

Scale 1:200 @ A1	Date 24/01/23	By RG	Approved DB
Synergy Job No. SA813	Synergy Drawing No. S.05	Revision A	

Copyright Synergy Architects Limited. The information contained in this document may not be used, reproduced or distributed, in whole or in part, without the written consent of Synergy Architects. Only parties to which this document has been intentionally issued by Synergy Architects may use the information. Synergy Architects will not accept responsibility for any consequence of its unauthorised use.