




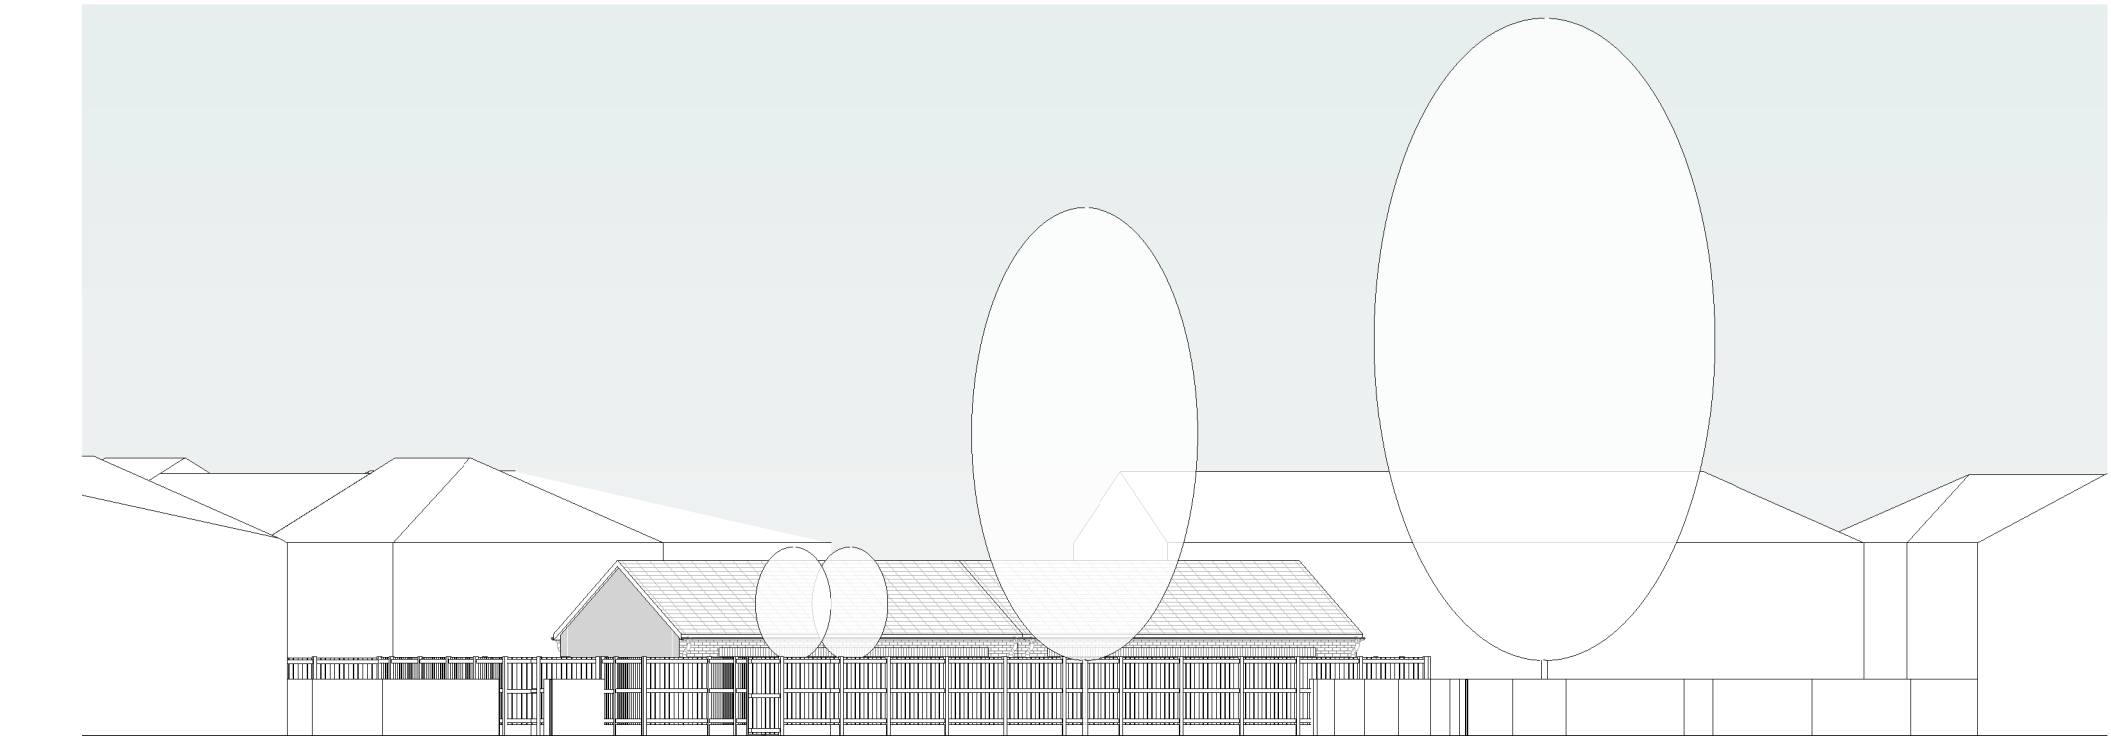


1.1 East
1 : 200

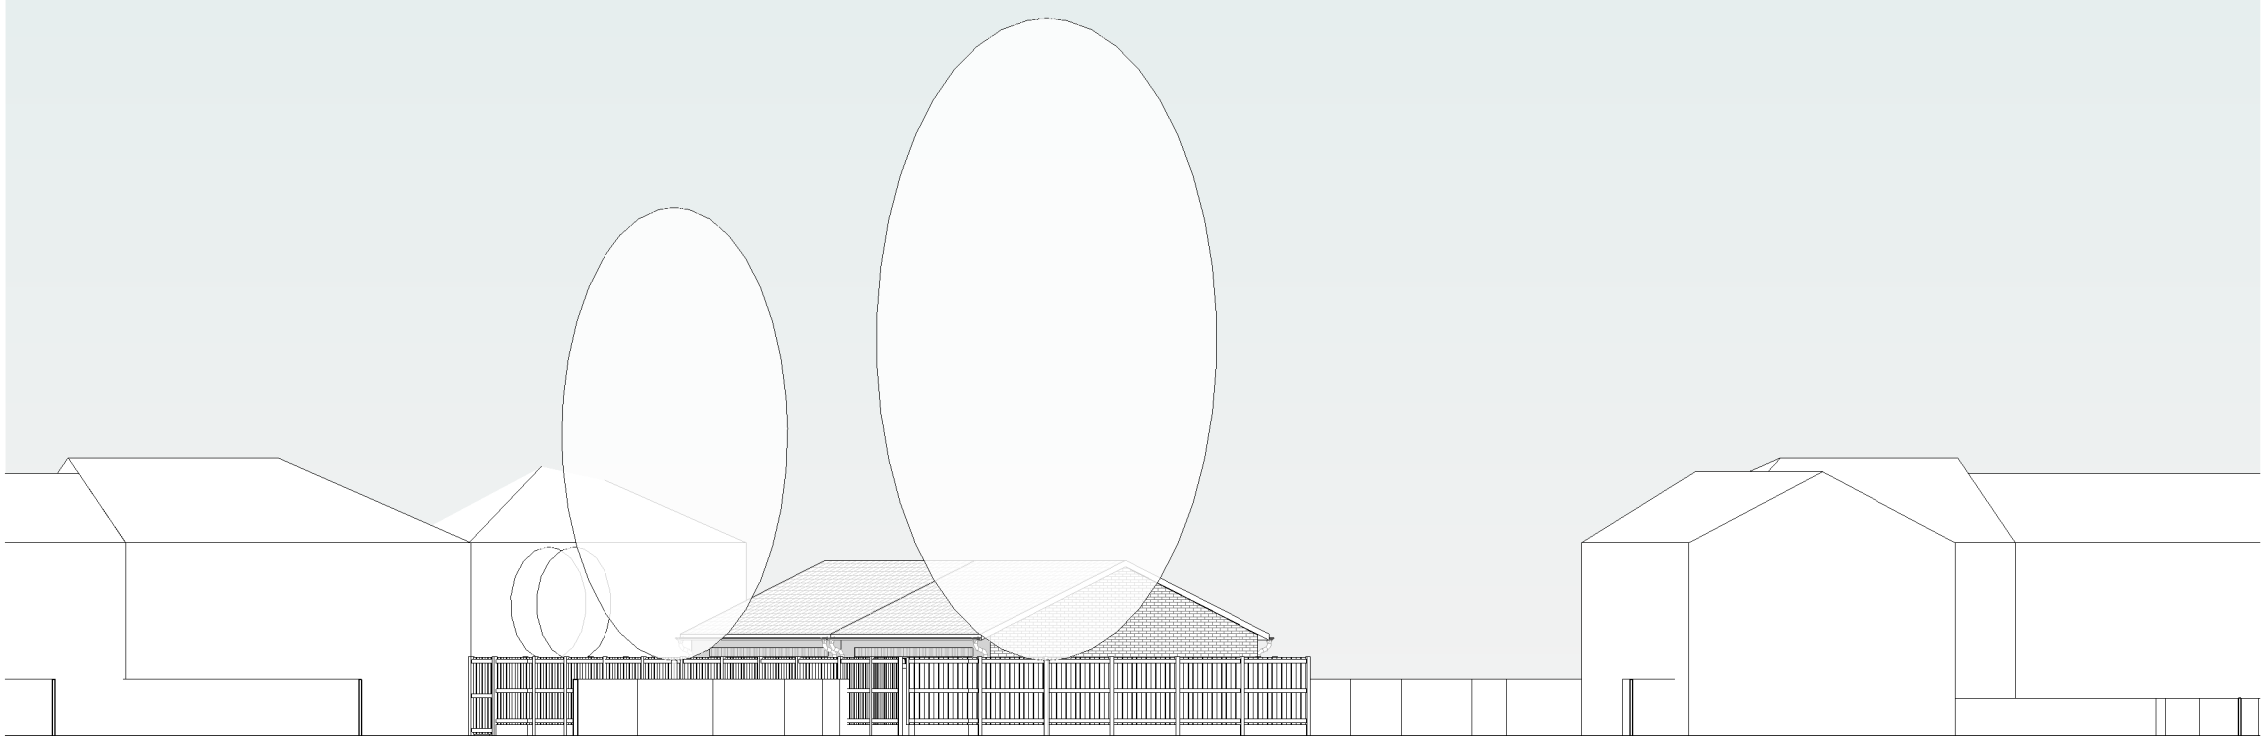


1.2 North
1 : 200

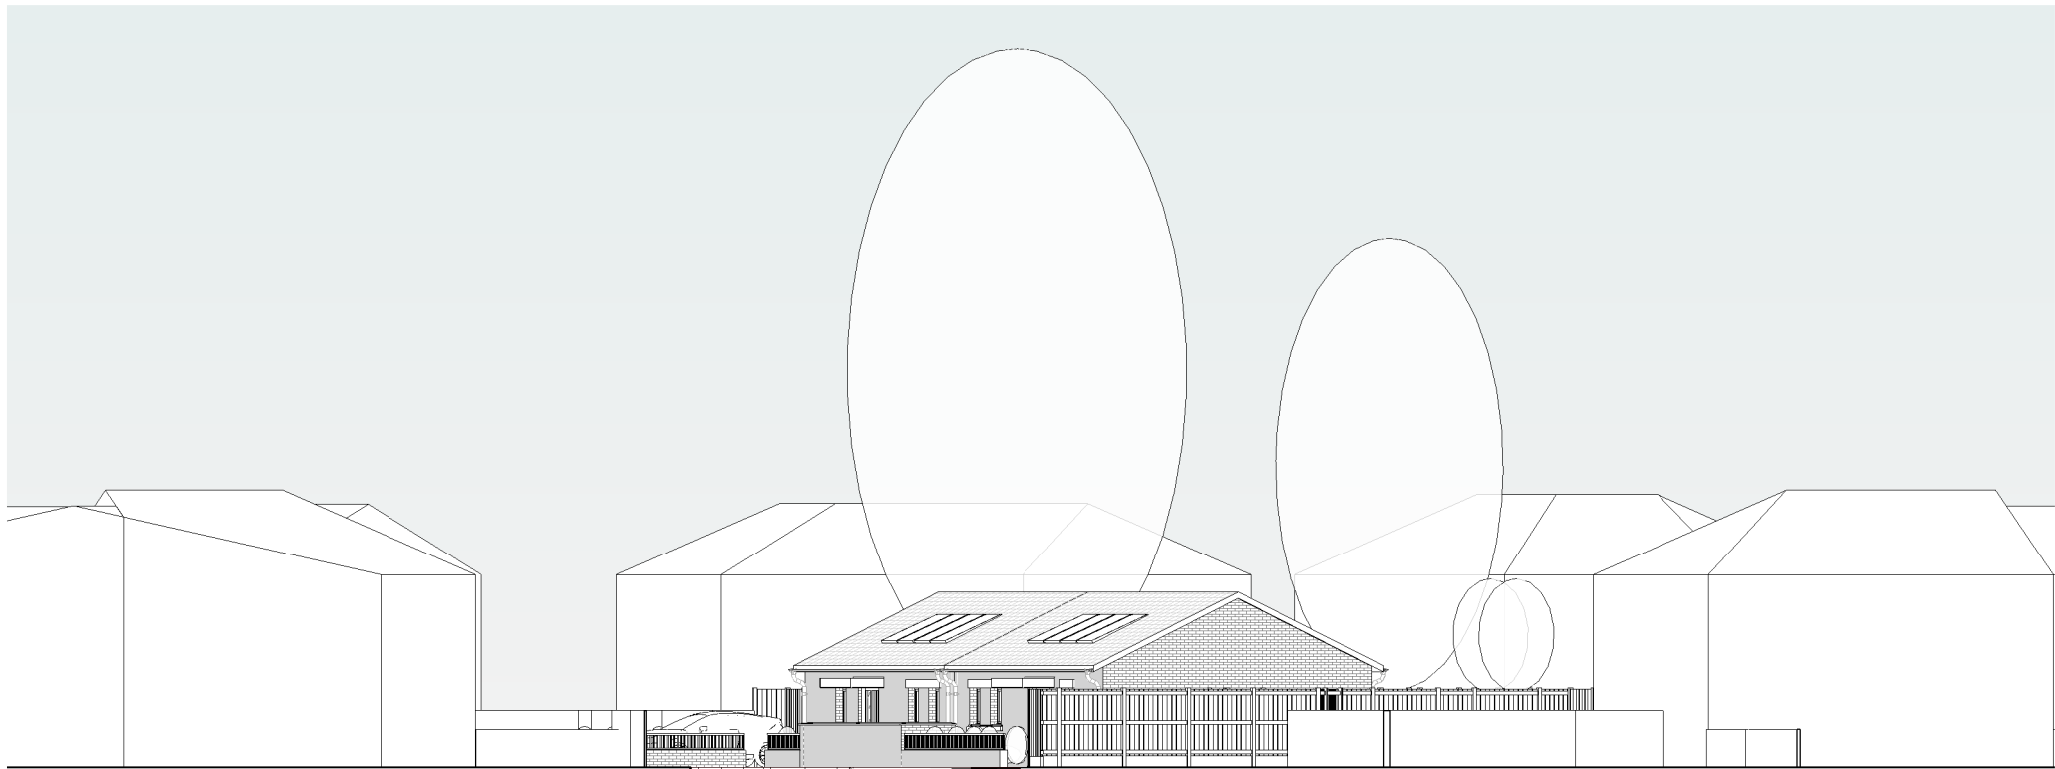


1.3 South
1 : 200

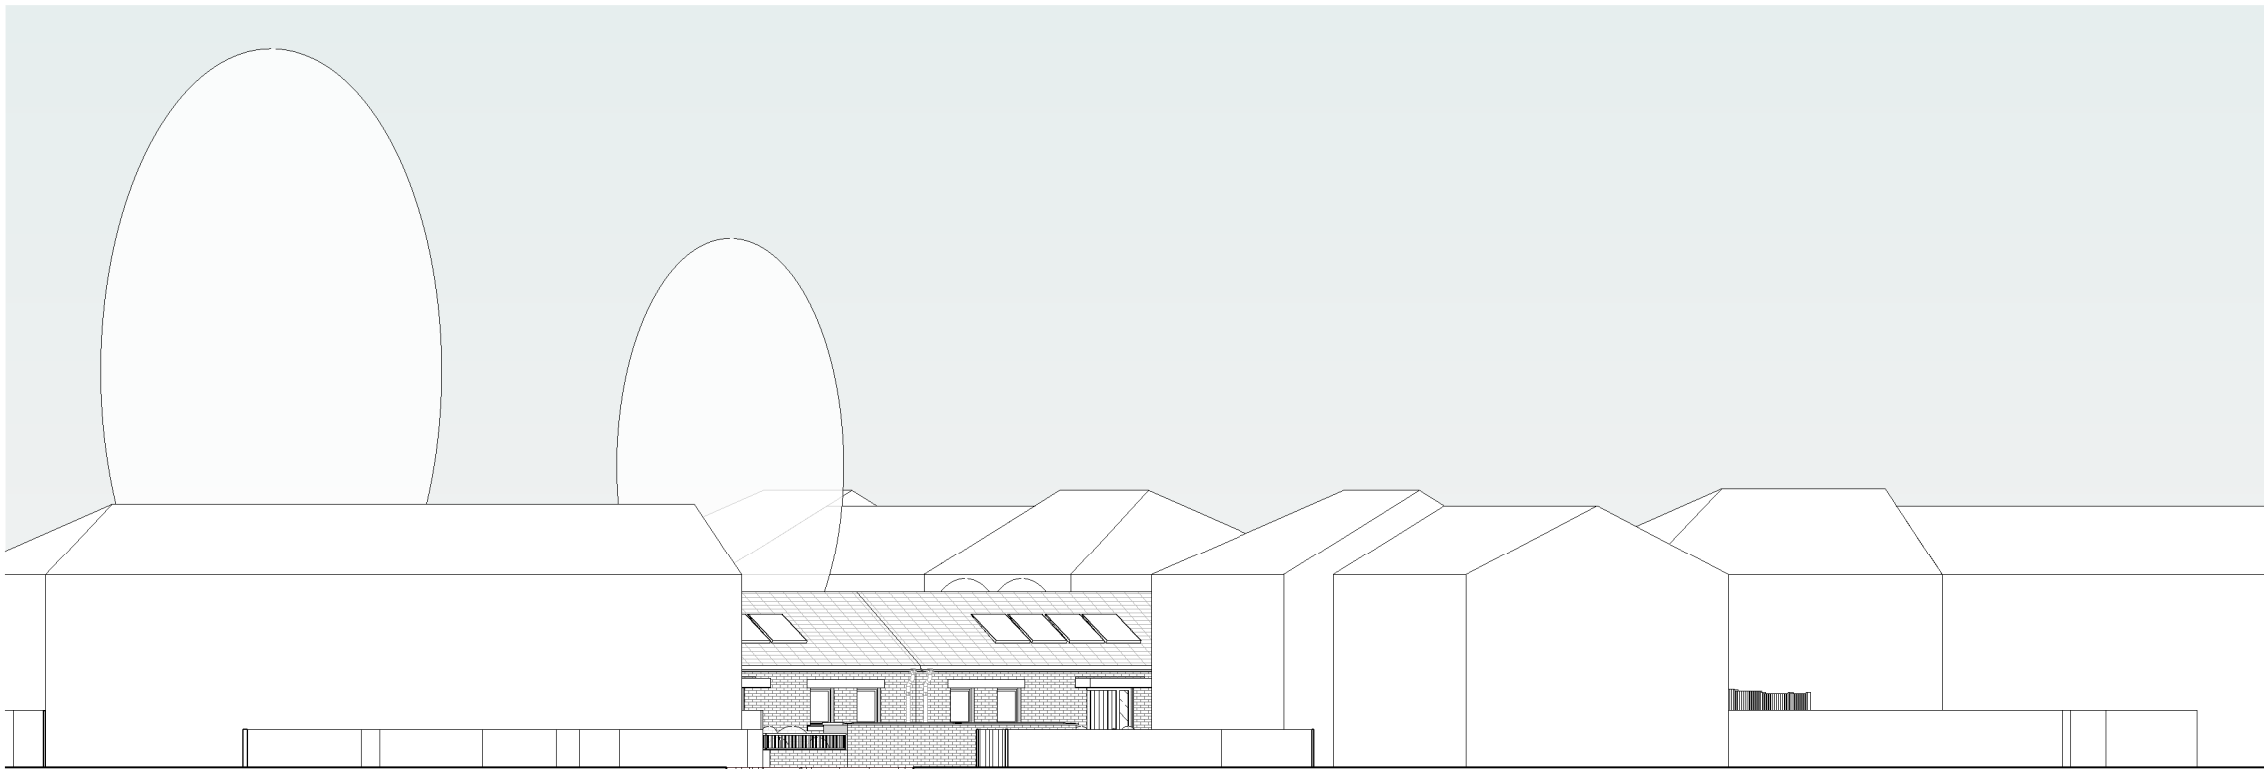

1.4 West
1 : 200

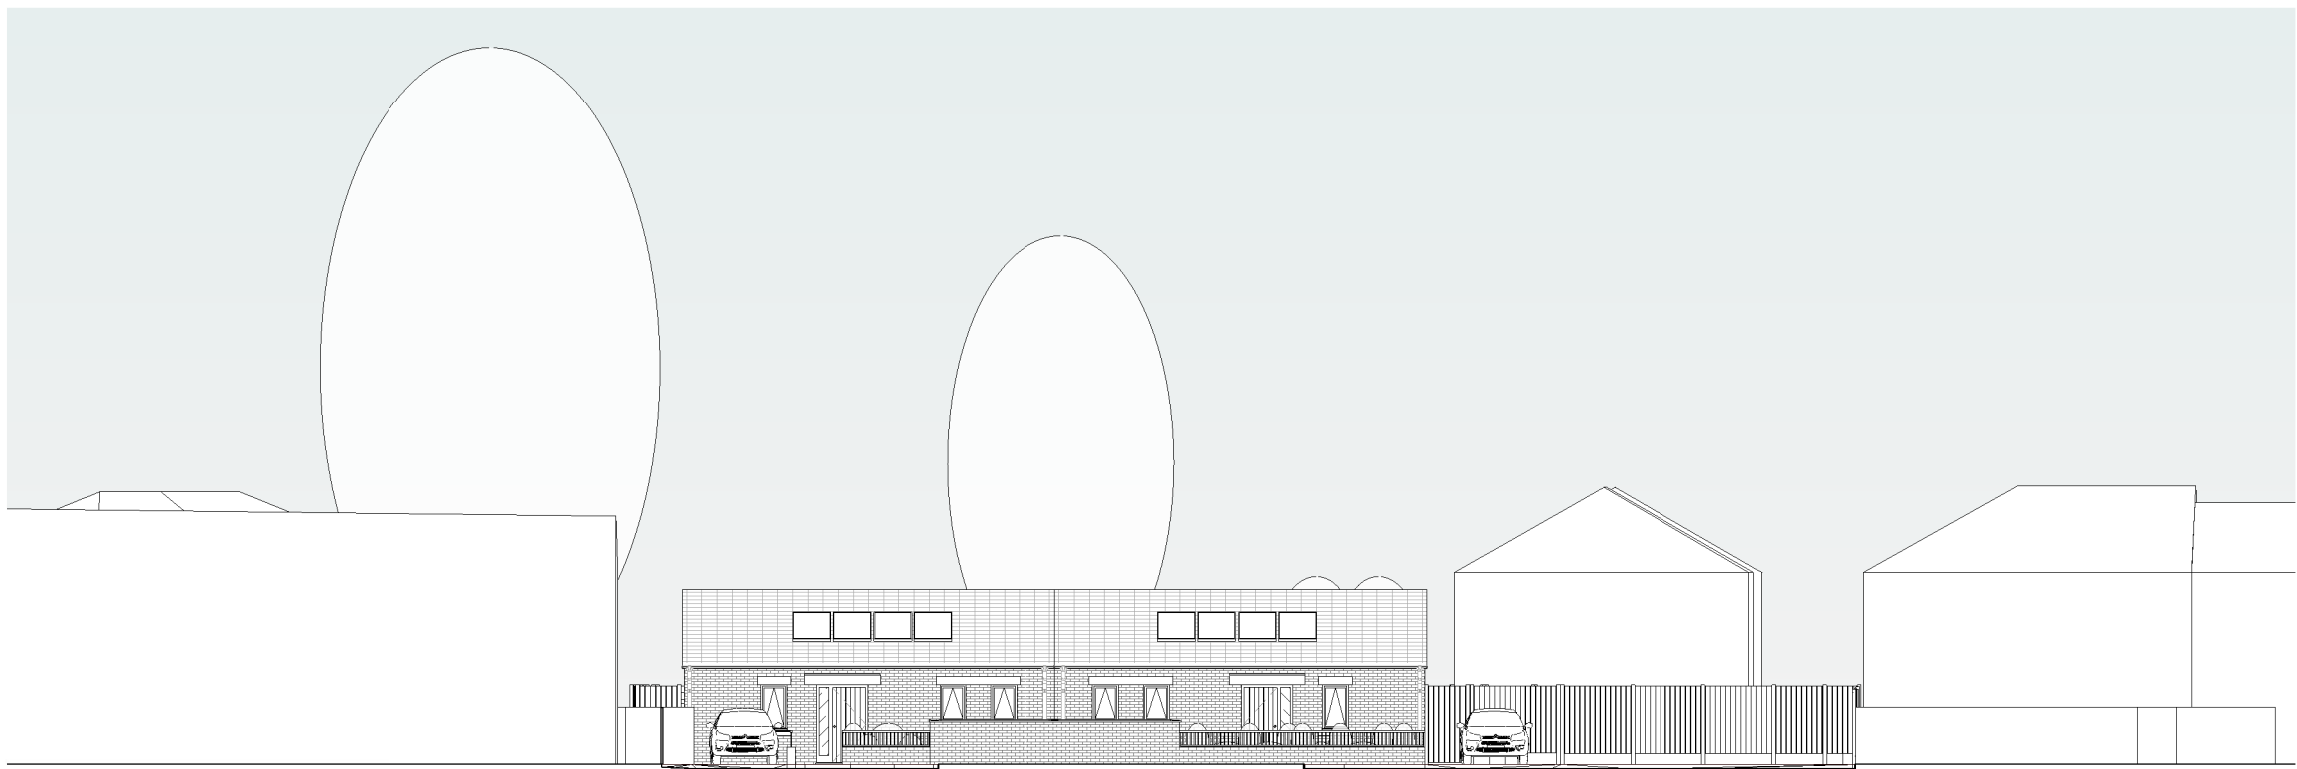

1.5 Street Elevation Rainford Avenue
1 : 200

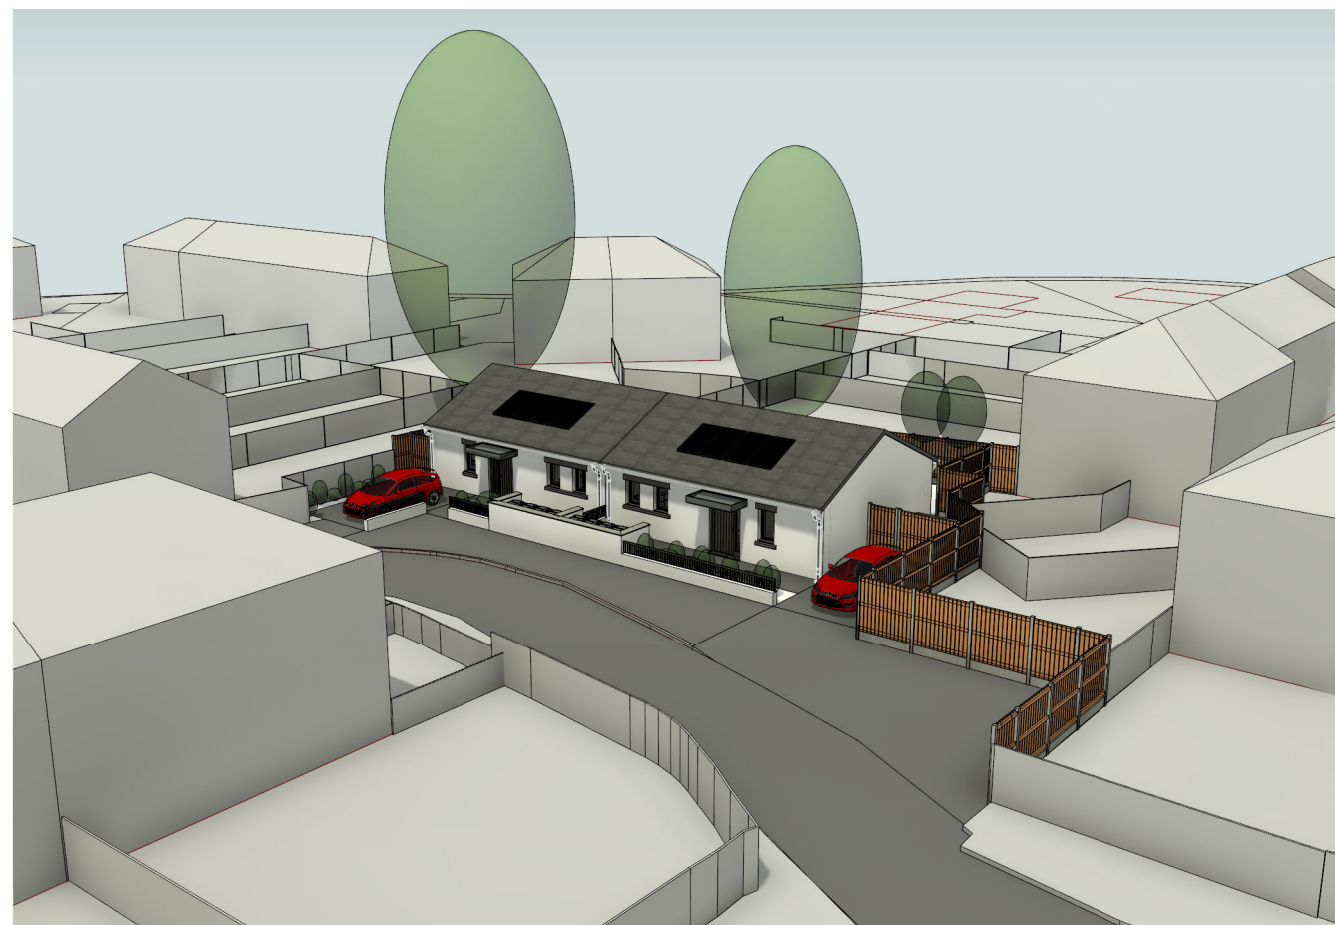

3D View - North East



3D View - South East




3D View - South West



3D View - North West

© TRIANGLE ARCHITECTS LIMITED
■ THIS DRAWING IS THE SUBJECT OF COPYRIGHT WHICH VESTS IN TRIANGLE ARCHITECTS LIMITED. IT IS AN INFRINGEMENT OF COPYRIGHT TO REPRODUCE THIS DRAWING, BY WHATEVER MEANS, INCLUDING ELECTRONIC, WITHOUT THE EXPRESS WRITTEN CONSENT OF TRIANGLE ARCHITECTS LIMITED WHICH RESERVES ALL ITS RIGHTS.
■ TRIANGLE ARCHITECTS LIMITED ASSERTS ITS RIGHTS TO BE IDENTIFIED AS THE AUTHOR OF THIS DESIGN.
■ DRAWING NOT TO BE SCALED: FIGURE DIMENSIONS TO BE WORKED TO IN ALL CASES.
■ THE CONTRACTOR IS RESPONSIBLE FOR CHECKING DIMENSIONS, TOLERANCES & REFERENCES.
■ ANY DISCREPANCY TO BE VERIFIED WITH THE ARCHITECT BEFORE PROCEEDING WITH THE WORKS.
■ REPORT ERRORS & OMISSIONS TO ARCHITECT.
■ WHERE AN ITEM IS COVERED BY DRAWINGS OF DIFFERENT SCALE, THE LARGER SCALE DRAWING TO BE WORKED TO. DO NOT SCALE FROM THE DRAWING. FIGURED DIMENSIONS TO BE WORKED TO IN ALL CASES.
■ CHECK ALL DIMENSIONS ON SITE.
■ DRAWING TO BE READ IN CONJUNCTION WITH THE HEALTH & SAFETY PLAN AND ALL RELEVANT RISK ASSESSMENTS AND THE FOLLOWING DRAWINGS:

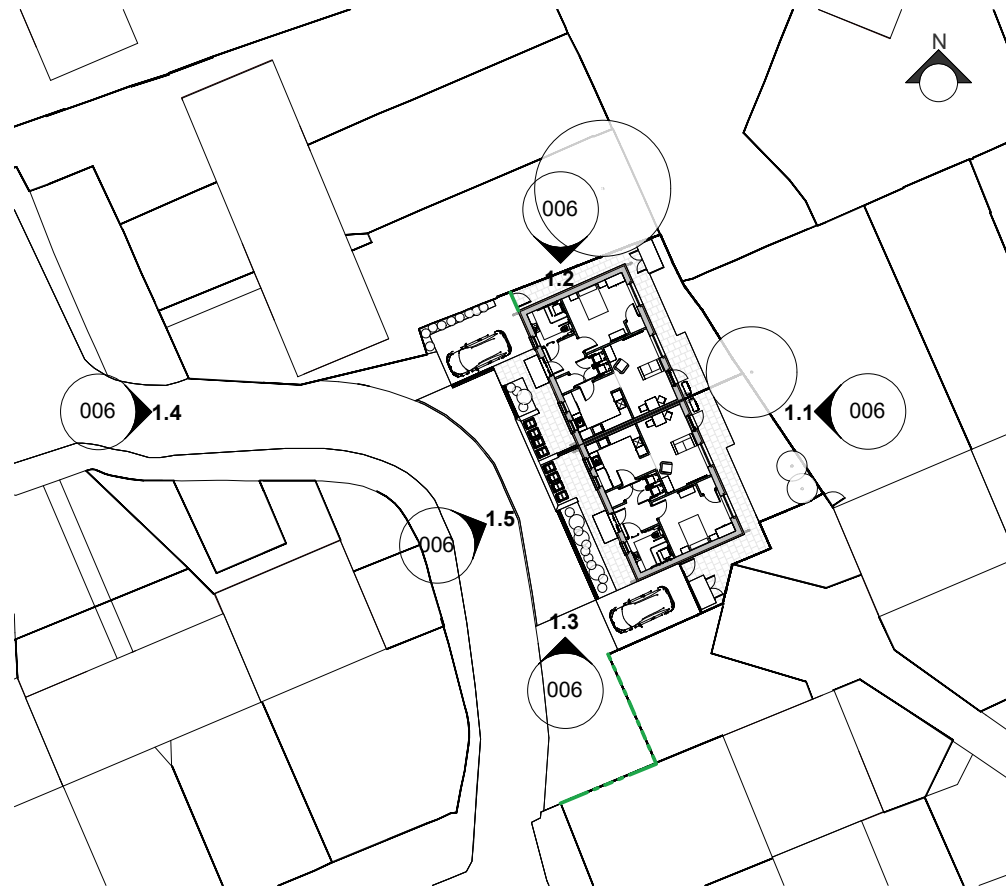

Elevation Key
1 : 500

P01 24.02.23 HR First Issue.
Rev Date By Remarks

Client: Southway Housing Trust

Project No. / Project Name: 22-043 / Southway Infill - Rainford Avenue

Drawing Name: Proposed Street Views and Visuals

Drawing Purpose: PLANNING

Project:	Origin:	Vol/Sys:	Level:	Type:	Role:	Drg No.:	Revision
RAI - TRI - Z1 - 00 - DR - A - 006							P01

Status:	Scale @ A1	Drawn:	Check:	Date:
As indicated	HR	HR	FEB 23	

TRIANGLE ARCHITECTS

Tel: 0161 272 3500
E-mail: studio@trianglearchitects.co.uk
Web: www.trianglearchitects.co.uk
Twitter: @TriangleArch

Raven House,
113 Fairfield Street,
Manchester,
M12 6EL

Scale 1:200
0m 2m 4m 10m