

Elevation Legend

BR-01	Brickwork – light grey/ buff. Mortar colour to provide slight contrast with brick, bucket handle joints.
BR-01a	Brickwork, as item BR-01. Recessed 20mm from front face of adjacent brick
BR-01b	Brickwork, as item BR-01. Ventilation air brick to match brickwork, as item 1. To be cut from matching brick. Location TBC
BR-01c	Brickwork, as item BR-01.Solider Coursing
BR-02	Brickwork – grey/black. Mortar colour to provide slight contrast with brick, bucket handle joints.
BR-02a	Brickwork, as item BR-02. Recessed 20mm from front face of adjacent brick.
BR-02b	Brickwork, as item BR-02. Ventilation air brick to match brickwork, as item 2.To be cut from matching brick. Location TBC
BR-02c	Brickwork, as item BR-02. Solider Coursing
BR-03	Brickwork – Multi Red. Mortar colour to provide slight contrast with brick, bucket handle joints.
BR-03a	Brickwork, as item BR-03. Recessed 20mm from front face of adjacent brick.
BR-03b	Brickwork, as item BR-03. Ventilation air brick to match brickwork, as item 3.To be cut from matching brick. Location TBC
BR-03c	Brickwork, as item BR-03. Solider Coursing
CL-01	Aluminium cladding cassette panel, tiger metallic powder coated colour and finish to be black in colour. Aluminium cladding cassette to wrap around onto roof. All fixings to be concealed.
CL-02	Aluminium cover cladding panel (solid aluminium) Classified as A1 European Standard or better. Panels to be secret / concealed fixed. Tiger powder coated. Colour to be confirmed. Exact colour be confirmed via sample, approved by Client, LPA & Architect.
DR-01	External metal door, tiger powder coated. Colour and finish to match window frames. Fully louvred where indicated on drawings.
DR-02	Existing Ambulance doors in bad condition. To be removed and replaced with replicas with metal / metal louvred or glazed infill panels of different types.Colour and finish of metal work to match window frames.
DR-03	External Glazed door, with metal tiger powder coated frames. Colour and finish to match window frames. Metal blanking panel over mezzanine floor and window system with clear glazing comprised of openable side hung windows. Frames to match.
DR-04	External Glazed door with metal tiger powder coated aluminium frames. Colour and finish to match window frames. 50mm profiles to all mullions and transoms. Perforated fixed aluminium panel to front face of opening panel to provide purge ventilation. Panel and framing powder coated. Colour TBC. Perforated pattern to be agreed from a sample, approved by client, LPA & Architect.
EX-01	Existing listed ashlar wall to be retained and repaired where required.
EX-02	Exsiting listed ashlar base wall to be retained and repaired where required. Existing brickwork above to be removed.
EX-03	Existing corners Quoins to be retained. Extent of brickwork adjacent to quoins to be confirmed.
EX-04	Existing listed brick chimney to be retained and repaired / repointed as required.
EX-05	Existing Columns to be retained and made good.
EX-06	Brick filled opening within the existing ashlar wall is to be removed. A new aluminium window system with 50mm profile to be installed. Colour to match other windows/ CW. Deep internal cills with chamfered head detail.
FE-01	Feature lightweight steel fin fencing to be cut to form the shape of the existing ashlar wall and detail.
FE-02	Feature lantern to be introduced to the top of the listed chimney. Material and colour to be confirmed via sample, approved by Client, LPA & Architect,
FE-03	Aluminium recessed feature lintel detail. Colour and finish to match windows.
GL-01	Aluminium window with clear glazing and Tiger powder coated frames. Opening as indicated on drawings. 50mm profiles to all mullions and transoms. Colour bronze.
GL-02	Aluminium fixed window with clear glazing and Tiger powder coated frames. 50mm profiles to all mullions and transoms. Colour bronze.
GL-03	Aluminium window system with clear glazing comprising fixed window pane and one side hung opening panel. 50mm profiles to all mullions and transoms. Perforated fixed aluminium panel to front face of opening panel to provide purge ventilation.Perforated pattern to be agreed from a sample, approved by client, LPA & Architect. Panel and framing Tiger powder coated. Colour TBC. Refer to detail drawings.
GL-04	Operable aluminium skylight with clear glazing and Tiger powder coated frames. Colour bronze
GL-05	Aluminium curtain wall system with clear glazing and Tiger powder coated frames to match windows. 50mm profiles to all mullions and transoms.
GL-06	Fixed window complete with aluminium sill profile to reveal. Profile & colour to match window & sill.
GL-07	Aluminium window system with clear glazing comprising fixed window pane and one side hung opening panel. 50mm profiles to all mullions and transoms. Perforated fixed aluminium panel to front face of opening panel to provide purge ventilation. Perforated pattern to be agreed from a sample, approved by client, LPA & Architect. Panel and framing Tiger powder coated. Window as part of system with metal blanking panel at floor band of mezzanine level. Panel and framing powder coated. Colour TBC.
GL-08	Aluminium curtain wall system with clear glazing and Tiger powder coated frames and panels to match windows. 150mm and 300mm Mullions and transoms depths subject to design confirmation.
PR-01	Aluminium parapet capping, Tiger powder coated colour and finish to match window frames.
RF-01	Metal standing seam roofing to brickwork block only. Colour TBC.



General Notes


Use figured dimensions only. Do not scale off this drawing. All dimensions must be set out and checked by the contractor on site prior to commencement of construction. Any variations between drawings and site must be reported to TGA before work proceeds.

Drawings to be read in conjunction with Architectural Specification, Structural Engineer's Drawings and Specifications, Mechanical & Electrical Engineer's Drawings and Specifications, all Supplemental Information, including but not limited to: Detailed Fire Strategy, Acoustic Report, Thermal Report & Overheating Report.

No portion of the Works to commence without acceptance of the required submittals by the Employer.

Main Contractor to submit relevant documents to building regulation and legislation approval authorities as required to comply with the Specification.

Key Plan

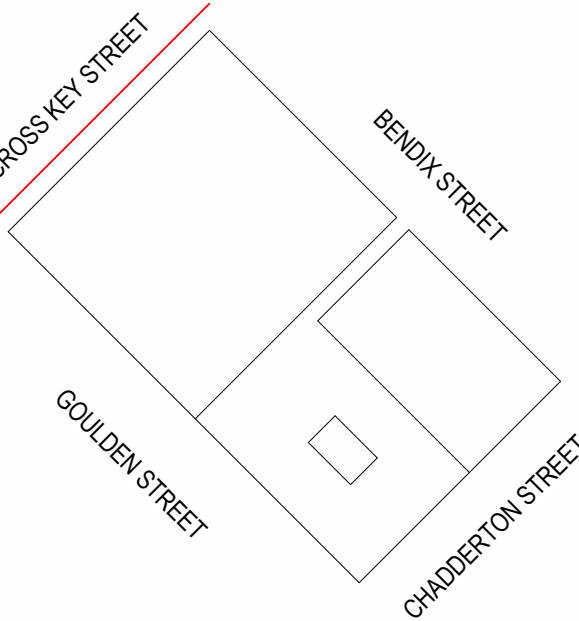

Rev	Description	Date	By
PA	PLANNING	11.12.19	
T1	Planning Amendment	07.07.20	GB
T2	Full Planning Drawing Update	07.09.20	GB
T3	Amended Planning Issue	02.10.20	GB
T4	Planning Amendments	14.09.22	GB
T5	Further Planning Amendments	15.09.22	GB
T6	NMA Planning updates	30.11.22	JB
PA1	Section 73, 96a and 19 SUBMISSION	16.12.22	TGA

Cross Keys Street Elevation

Drawing No. 0321-TGA-XX-XX-DR-A-0503	Revision PA1
Status NMA APPLICATION	Scale As indicated@A1
Project Goulden Street	Client CERT Property

TIM GROOM ARCHITECTS

Eastgate, 2 Castle Street, Manchester, M3 4LZ

0161 870 1152

Copyright © Tim Groom Architects Ltd (TGA). All rights reserved. No part of these drawings or designs may be copied, reproduced or stored in any form without written consent. No works of construction relying on these drawings or designs are permitted without the express written consent of TGA.