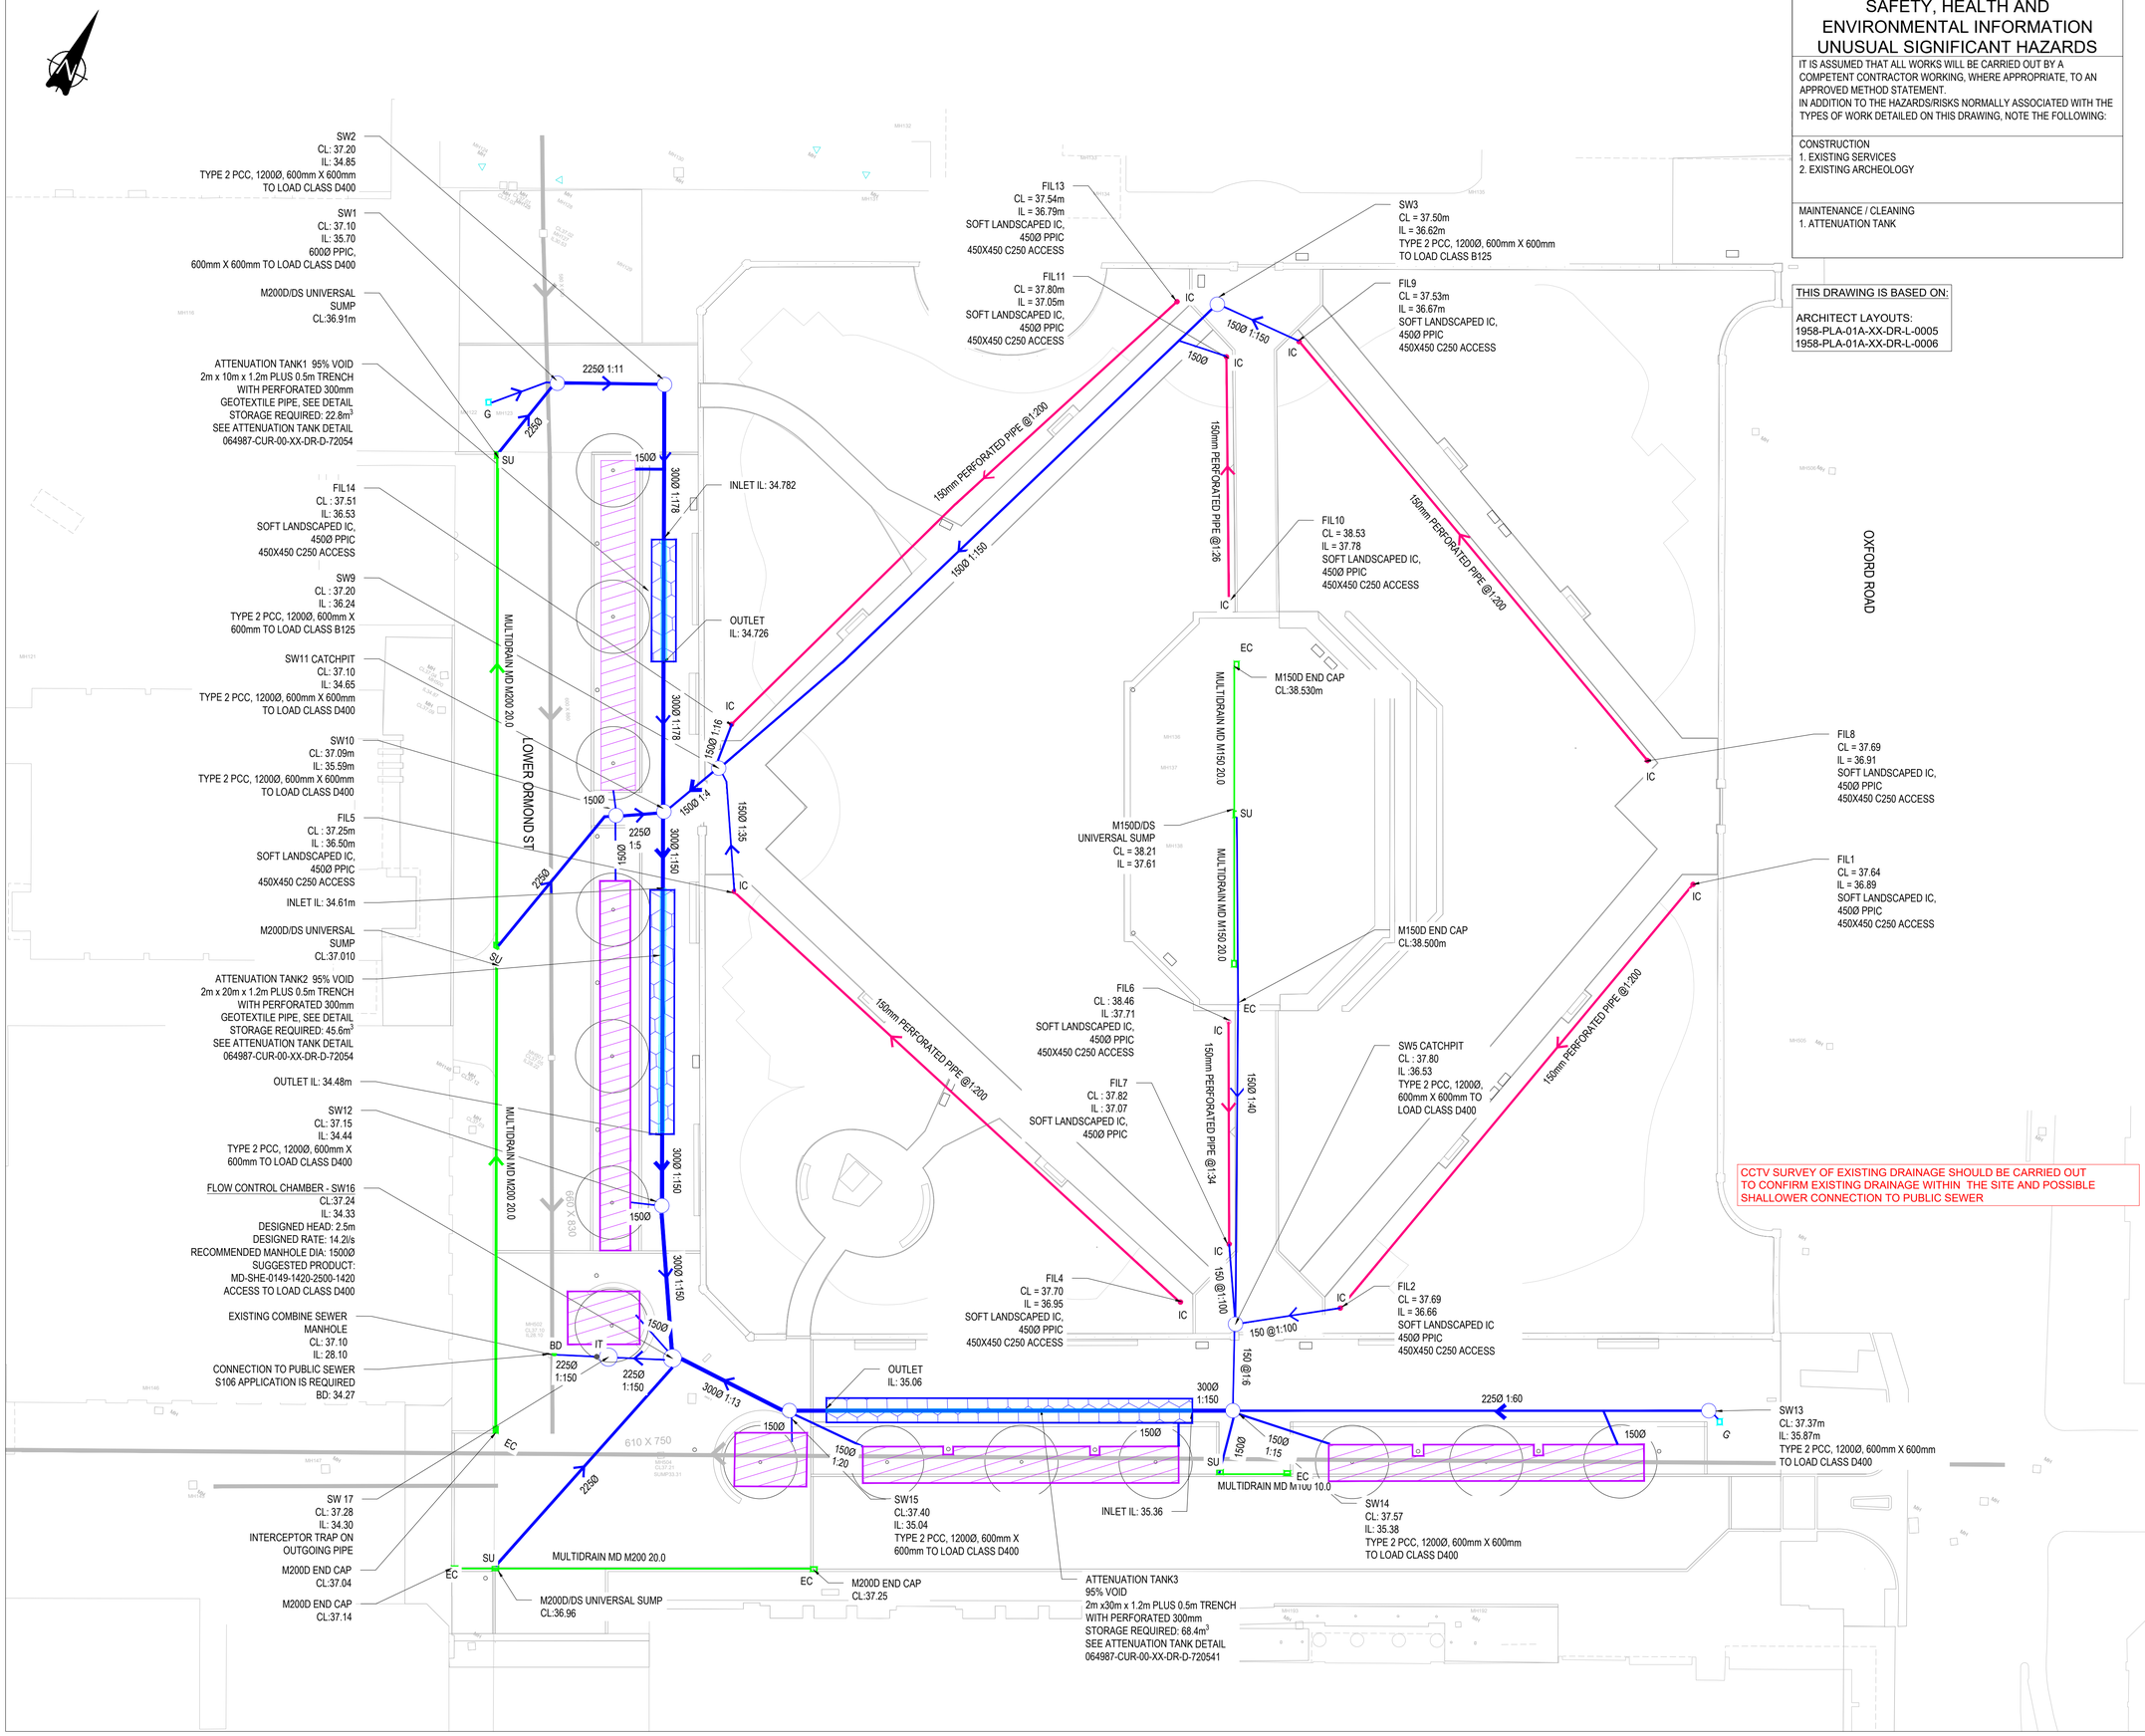


SAFETY, HEALTH AND ENVIRONMENTAL INFORMATION UNUSUAL SIGNIFICANT HAZARDS

IT IS ASSUMED THAT ALL WORKS WILL BE CARRIED OUT BY A COMPETENT CONTRACTOR WORKING, WHERE APPROPRIATE, TO AN APPROVED METHOD STATEMENT.
IN ADDITION TO THE HAZARDS/RISKS NORMALLY ASSOCIATED WITH THE TYPES OF WORK DETAILED ON THIS DRAWING, NOTE THE FOLLOWING:

CONSTRUCTION
1. EXISTING SERVICES
2. EXISTING ARCHEOLOGY


MAINTENANCE / CLEANING
1. ATTENUATION TANK

GENERAL NOTES:

1. THIS DRAWING IS TO BE READ IN CONJUNCTION WITH ALL RELEVANT ARCHITECTS AND ENGINEERS DRAWINGS AND SPECIFICATIONS.
2. DO NOT SCALE THIS DRAWING. ANY AMBIGUITIES, OMISSIONS AND ERRORS ON DRAWINGS SHALL BE BROUGHT TO THE ENGINEERS ATTENTION IMMEDIATELY. ALL DIMENSIONS MUST BE CHECKED / VERIFIED ON SITE.
3. ALL DIMENSIONS ARE IN METRES UNLESS NOTED OTHERWISE.
4. FOR GENERAL NOTES REFER TO DRAWING REFERENCE 075050-CUR-XX-XX-DR-D-72101.

KEY

- SURFACE WATER NETWORK
- SEALED FILTER TRENCH AND INSPECTION CHAMBERS. 150DIA PERFORATED PIPE FRENCH DRAIN & 450DIA PPIC LAND DRAINAGE INSPECTION CHAMBERS
- ACO FREESTYLE DRAIN (D400 LOAD CLASS) TO ARCHITECT DESIGN. CHANNEL 200mm MULTIDRAIN MD SEE DRAWING FOR SIZE
- EXISTING UU COMBINED SEWER
- RAIN GARDEN/PERMEABLE PAVING - SEE ARCHITECT DRAWINGS FOR SPECIFICATION
- SURFACE WATER ATTENUATION TANK, PERFORATED CENTRE PIPE TO BE WRAPPED WITH POROUS GEOTEXTILE MEMBRANE
- G — ROAD GULLY
- SU — ACO SUMP UNIT
- EC — ACO END CAP UNIT
- IT — INTERCEPTOR TRAP
- BD — BACKDROP

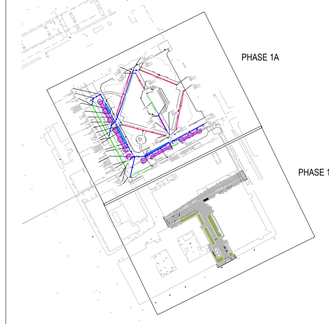

Rev:	Description:	Date:	By:	Chkd:
C01	ISSUED FOR CONSTRUCTION	14/02/23	KS	MW

curtins
Merchant Exchange, 17-19 Whitworth Street West, Manchester, M1 5WG
0161 236 2394
manchester@curtins.com
www.curtins.com
Civils & Structures • Transport Planning • Environmental • Infrastructure • Geotechnical • Conservation & Heritage • Principal Designer
Birmingham • Bristol • Cambridge • Cardiff • Douglas • Dublin • Edinburgh • Glasgow • Kendal • Leeds • Liverpool • London • Manchester • Nottingham

Status: STAGE 5 - FOR CONSTRUCTION

Project: MMU LANDSCAPE MASTERPLAN

Drg Title: SW DRAINAGE - PHASE 1a

Size:	Date:	Drawn By:	Designed By:	Checked By:
A1	14/02/2023	KS	MW	AR
Scale: 1:250				

Project No:	Originator:	Volume:	Level:	Type:	Role:	Category / Number:	Rev:
075050	CUR	XX	XX	DR	D	72001	C01

\\mafs02\Projects\075001 - 076000\075050 - MMU Public Realm Masterplan\04-Production\4A-Models-Drawings\D\CAD\72