


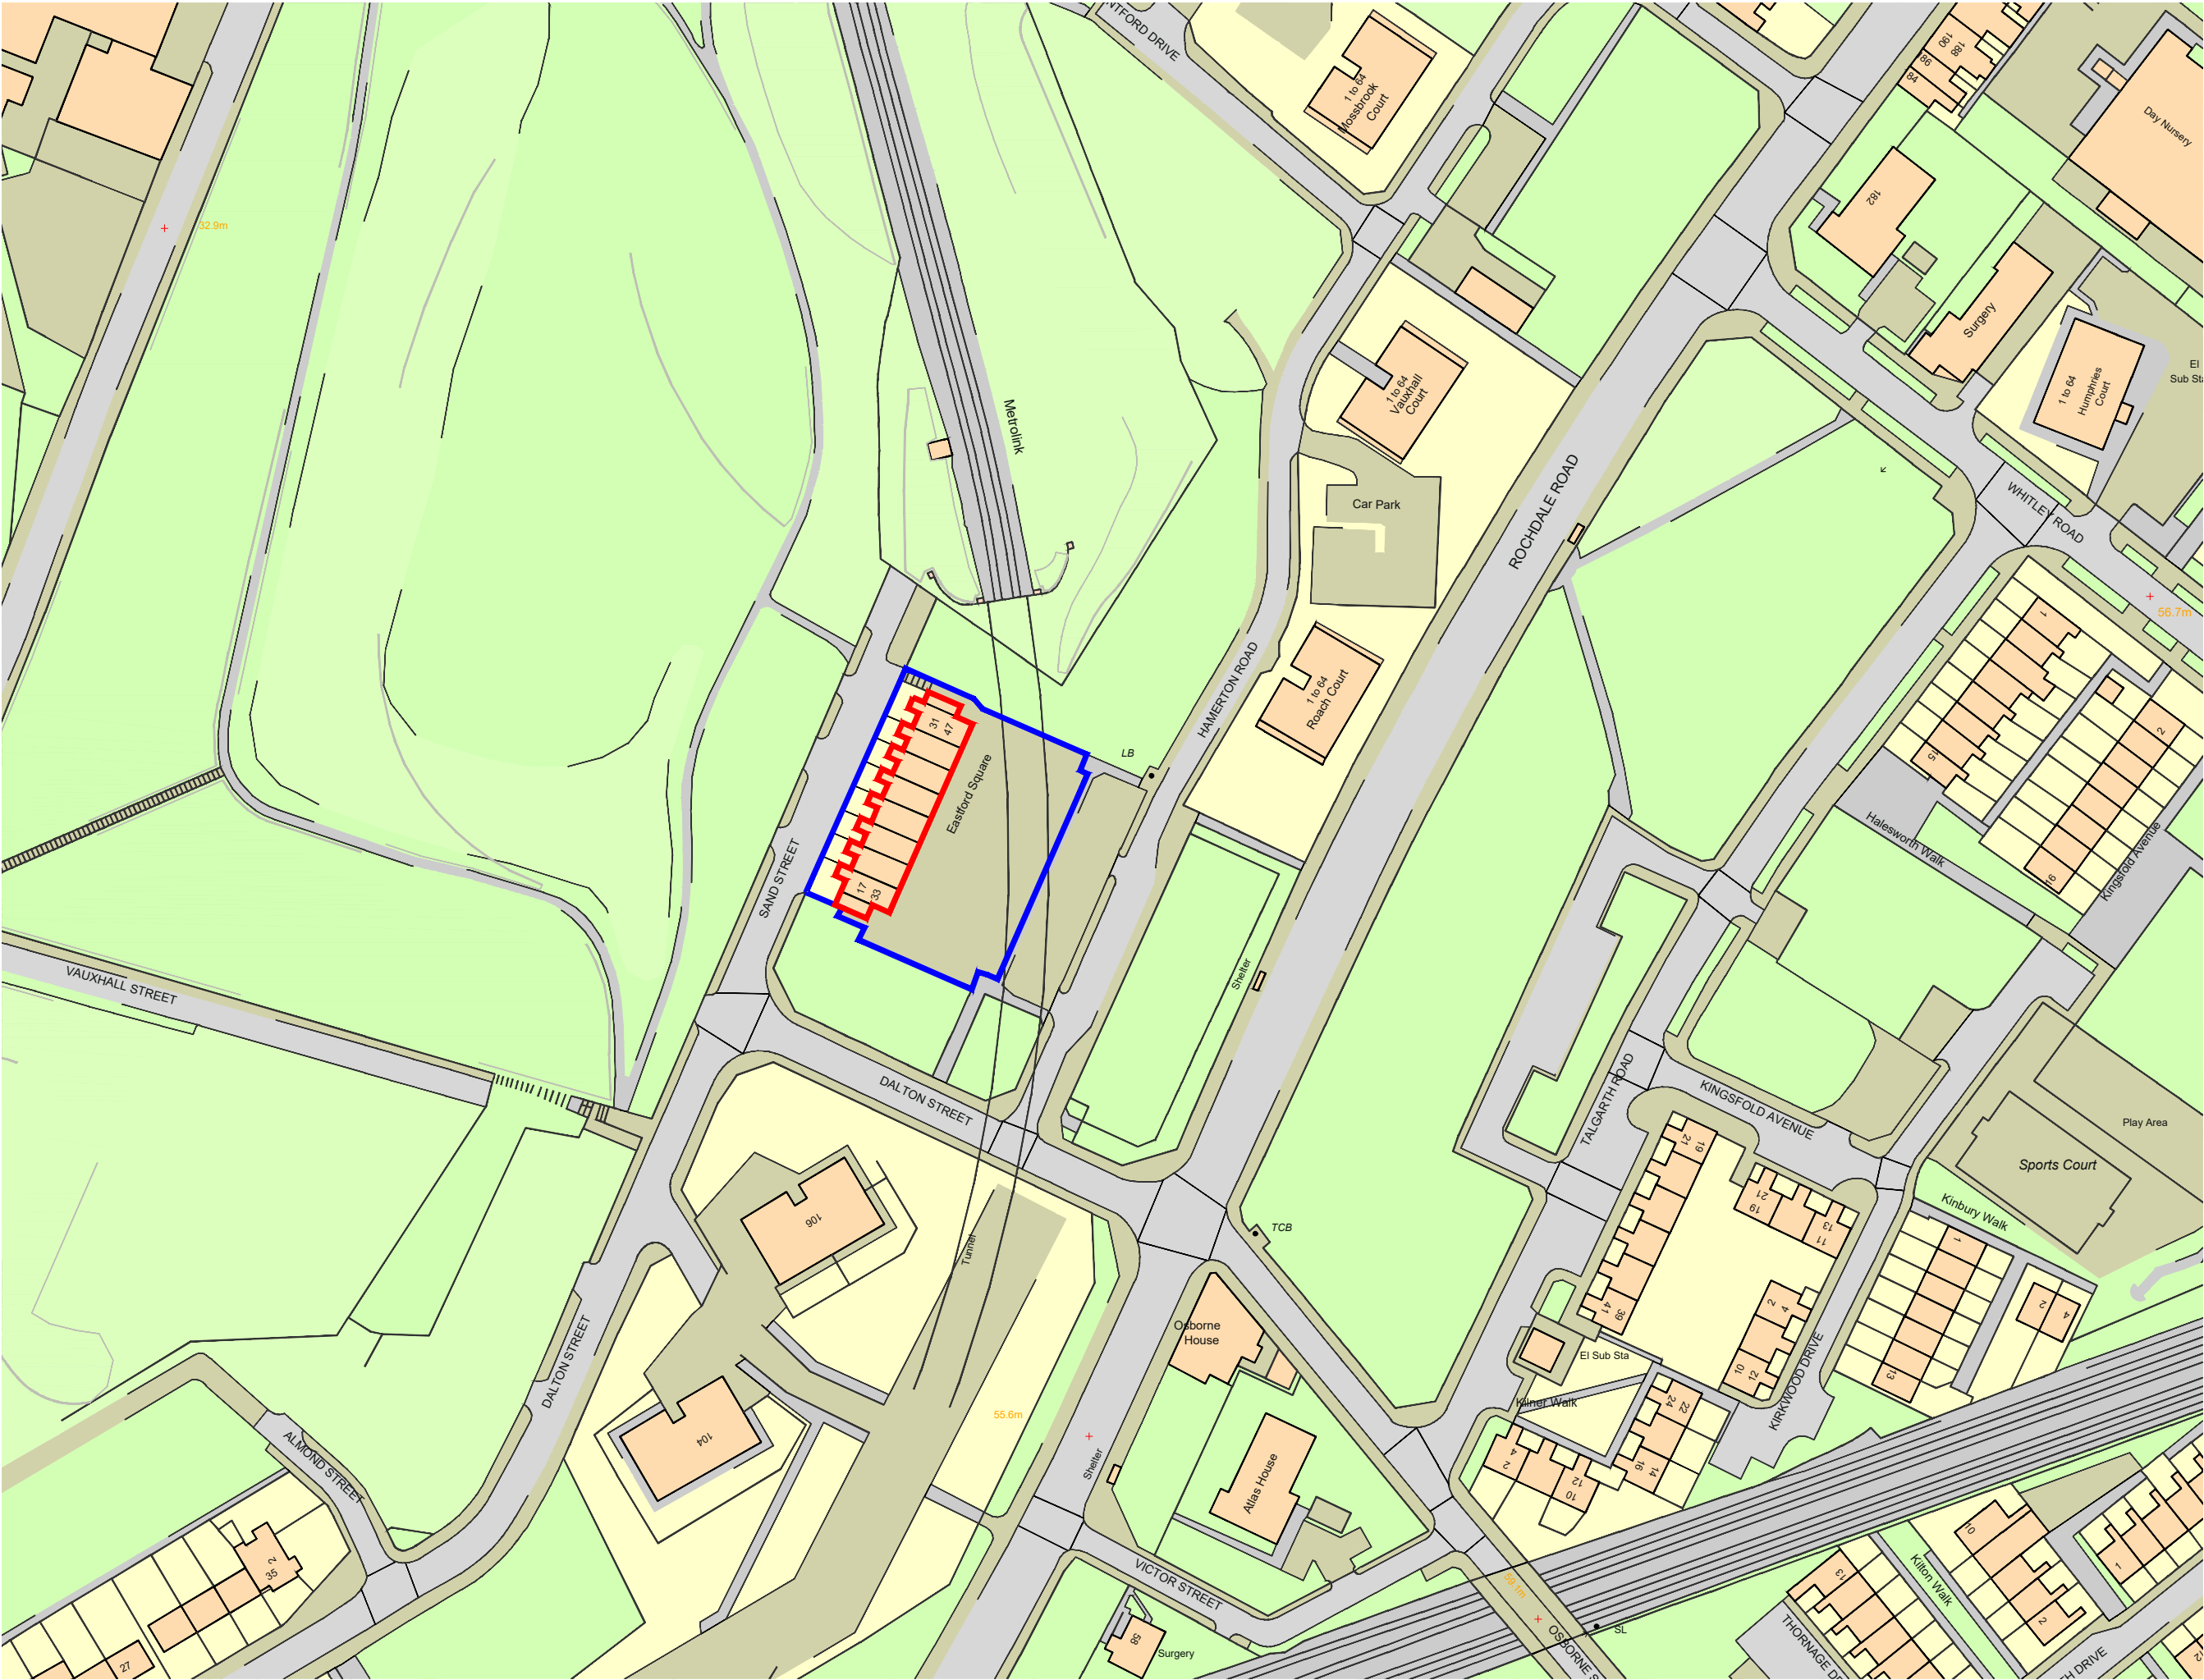

Location Plan - Demolition of 17 - 47 Eastford Square

KEY

Application site boundary; content edged red.

Land also within client ownership; content edged blue.



Capital Programmes Division

DRAWING STATUS PLANNING APPLICATION

PROPERTY TITLE
17 - 47 Eastford Square
Collyhurst, Manchester, M40 7QT

UPRN DFE NO.

PROJECT TITLE
Demolition of 17 - 47 Eastford Square

DRAWING TITLE
Location Plan

JOB NO. DXH/45304

SCALE 1/1250 @ A3

DRAWING NO. MCC ZZ GF DR B 0001

DATE 19/12/2022

AUTHOR JK

CHECKED BY TH

APPROVED BY TH

REV B