


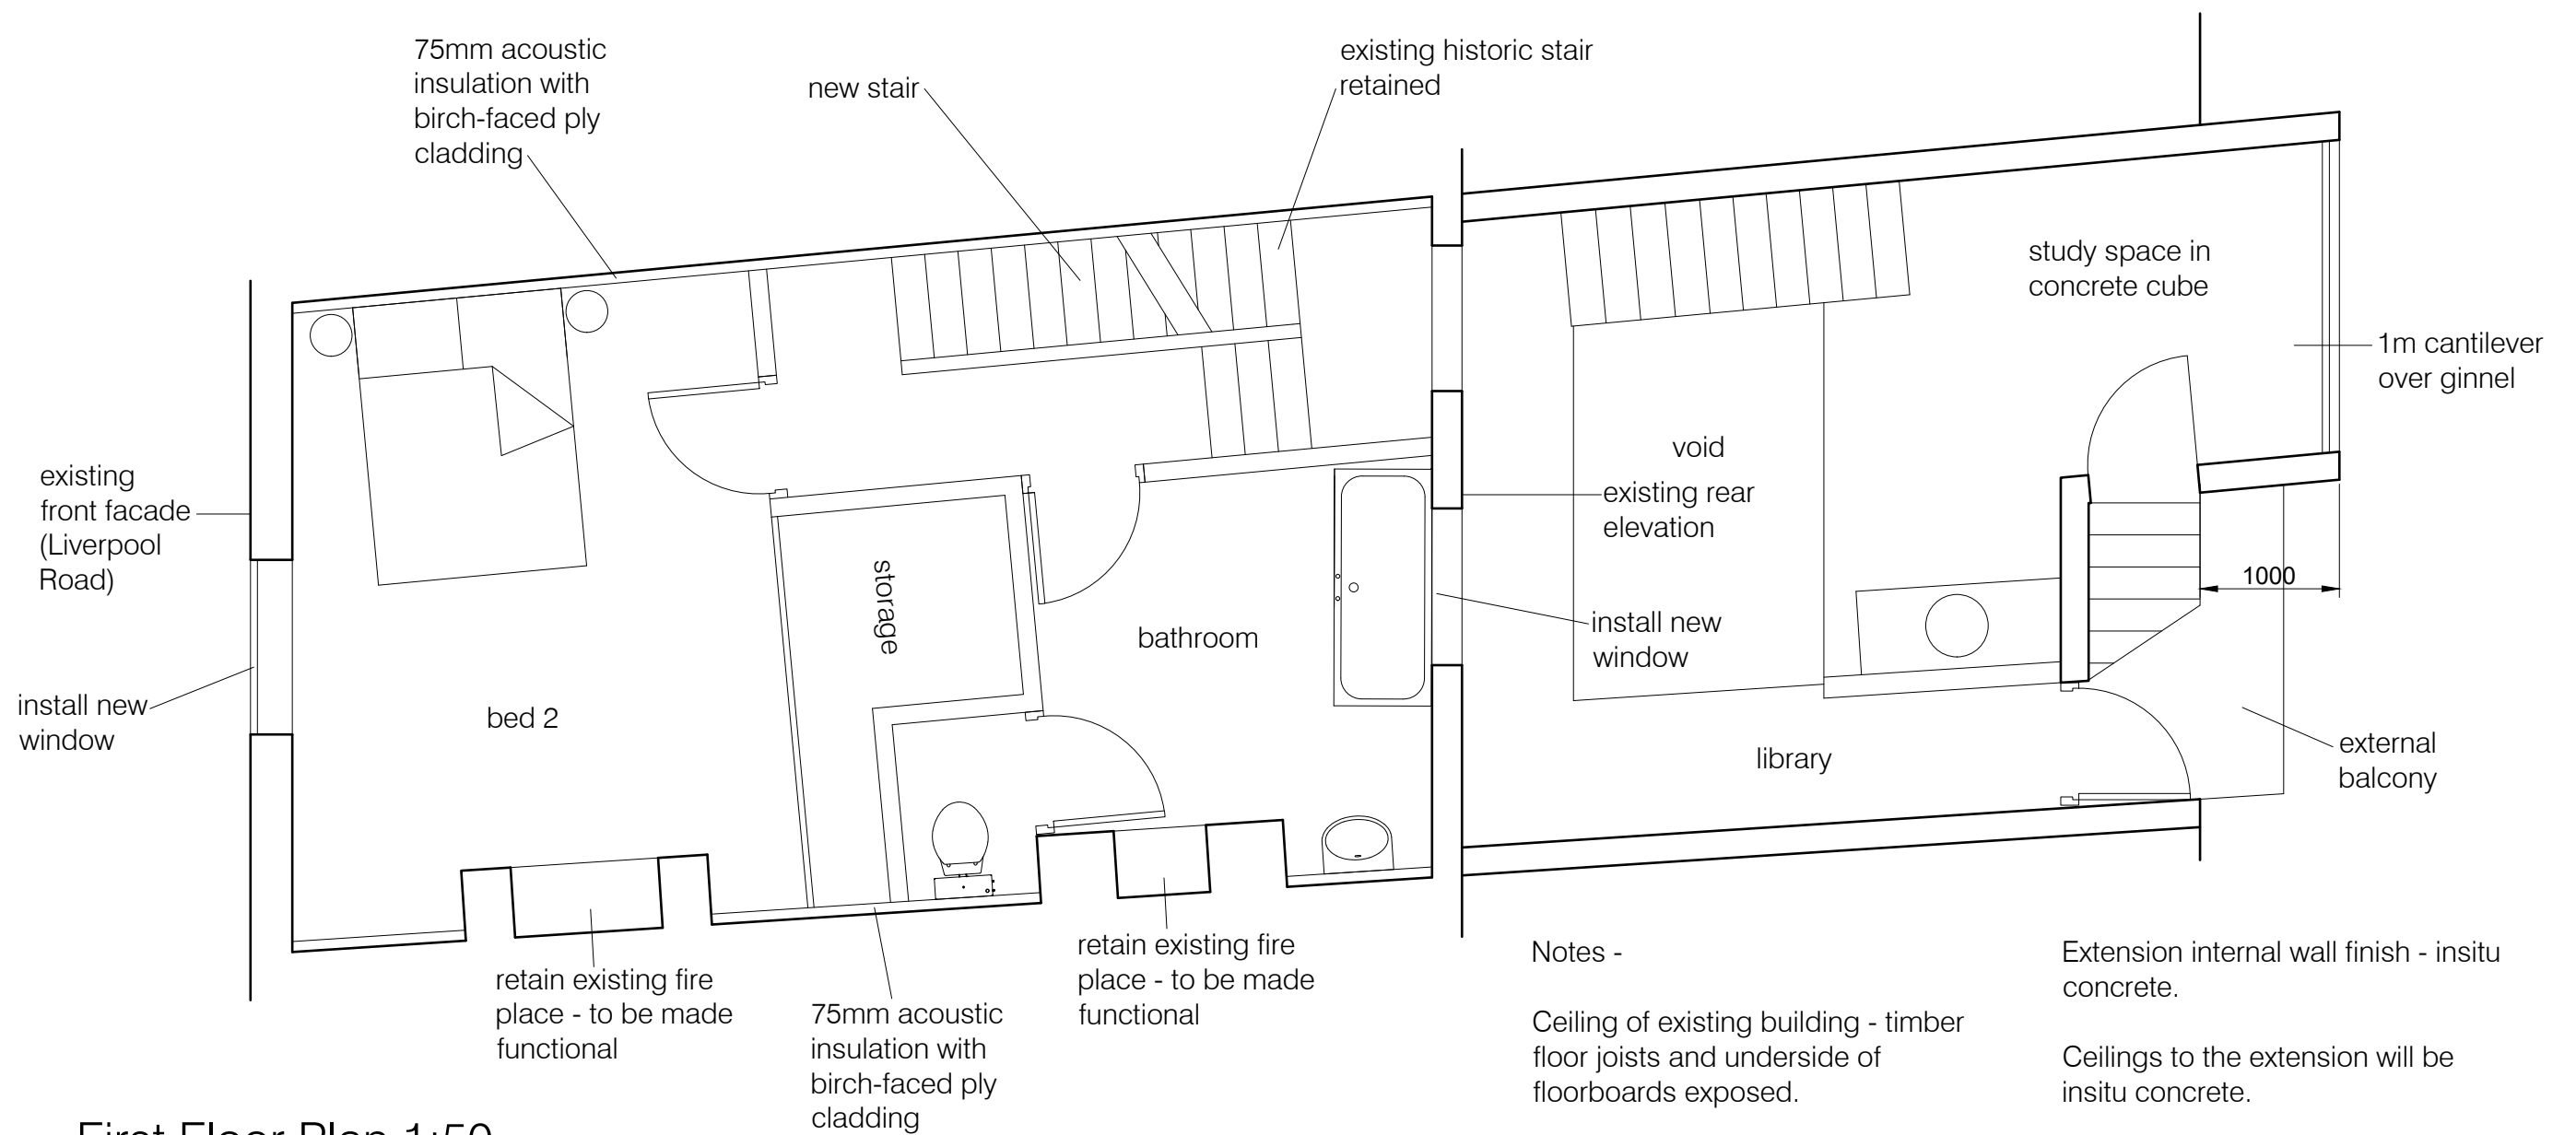

First Floor Plan 1:50

