



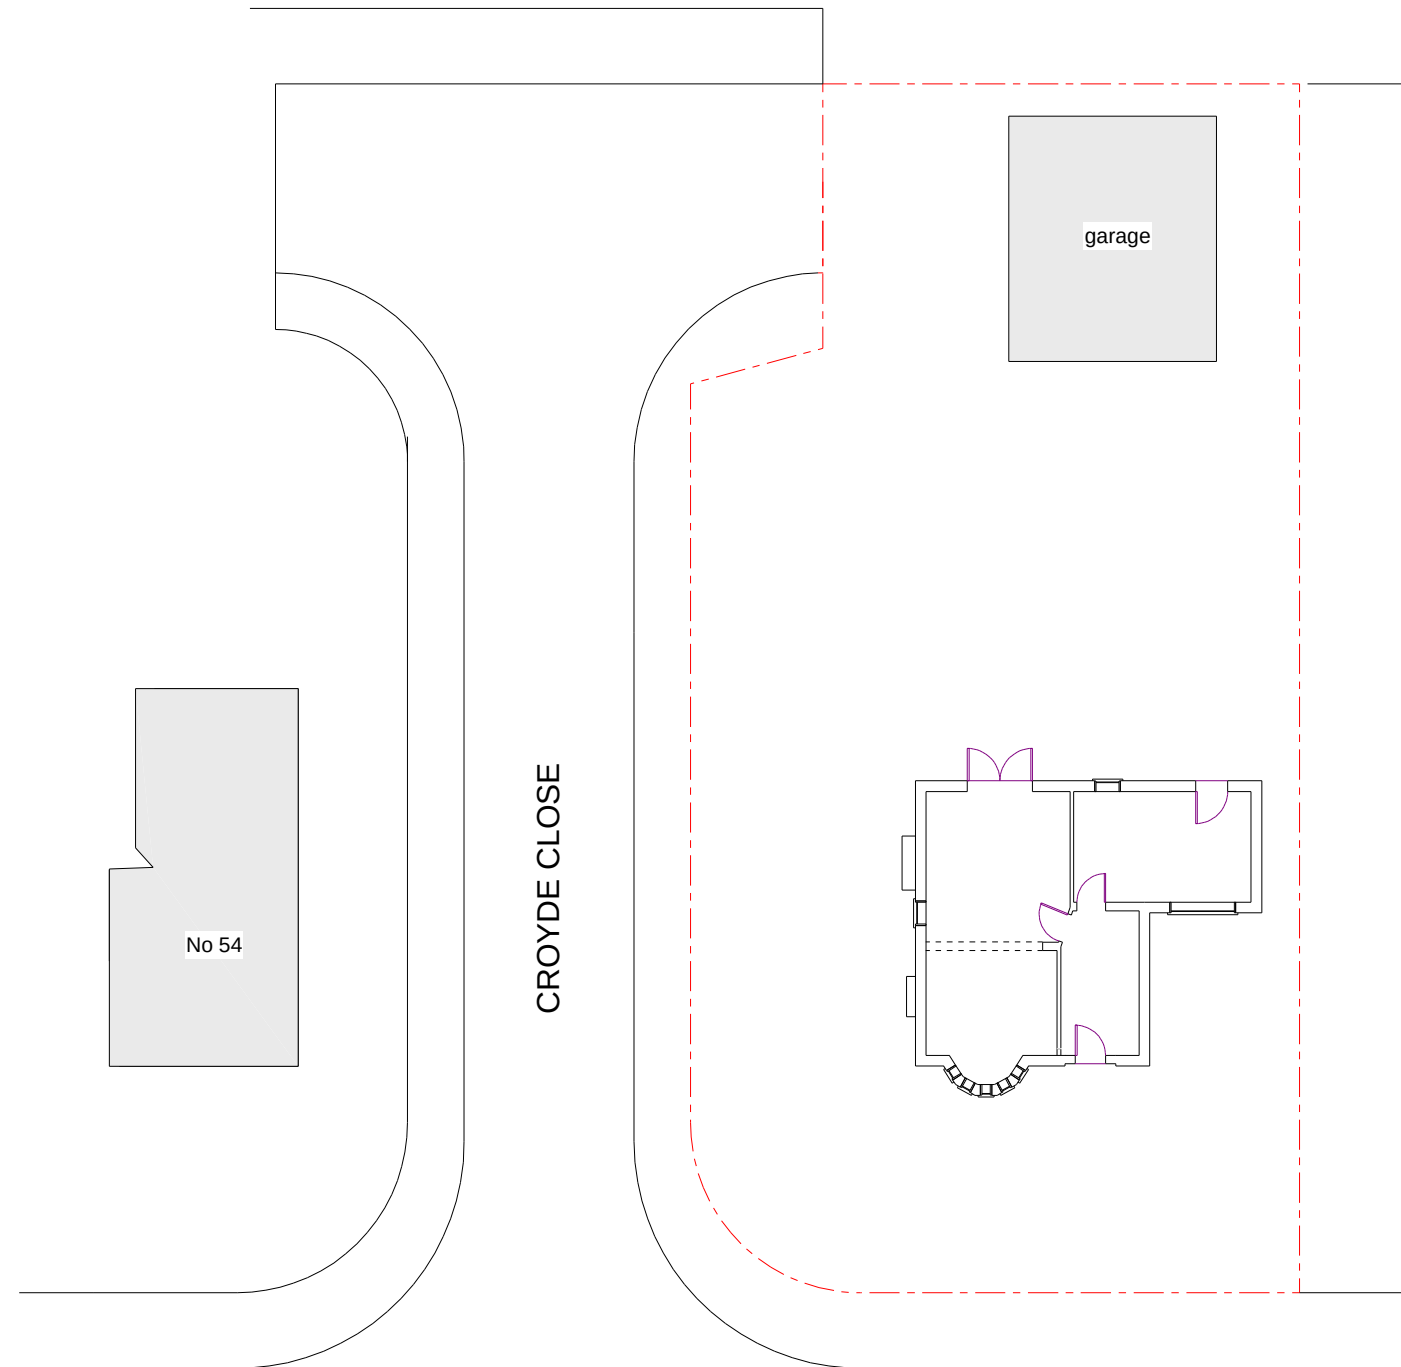

RINGWAY ROAD


Scale: metres 0 0.5 1.0 1.5 2.0 2.5 3.0 4.0 5.0

50 RINGWAY ROAD
MOSS NOOK
MANCHESTER M22 5NF
dwg no.: 1144/1 scale: 1/200@A4
drawn by: gff date: 05.04.22
SITE PLAN AS EXISTING

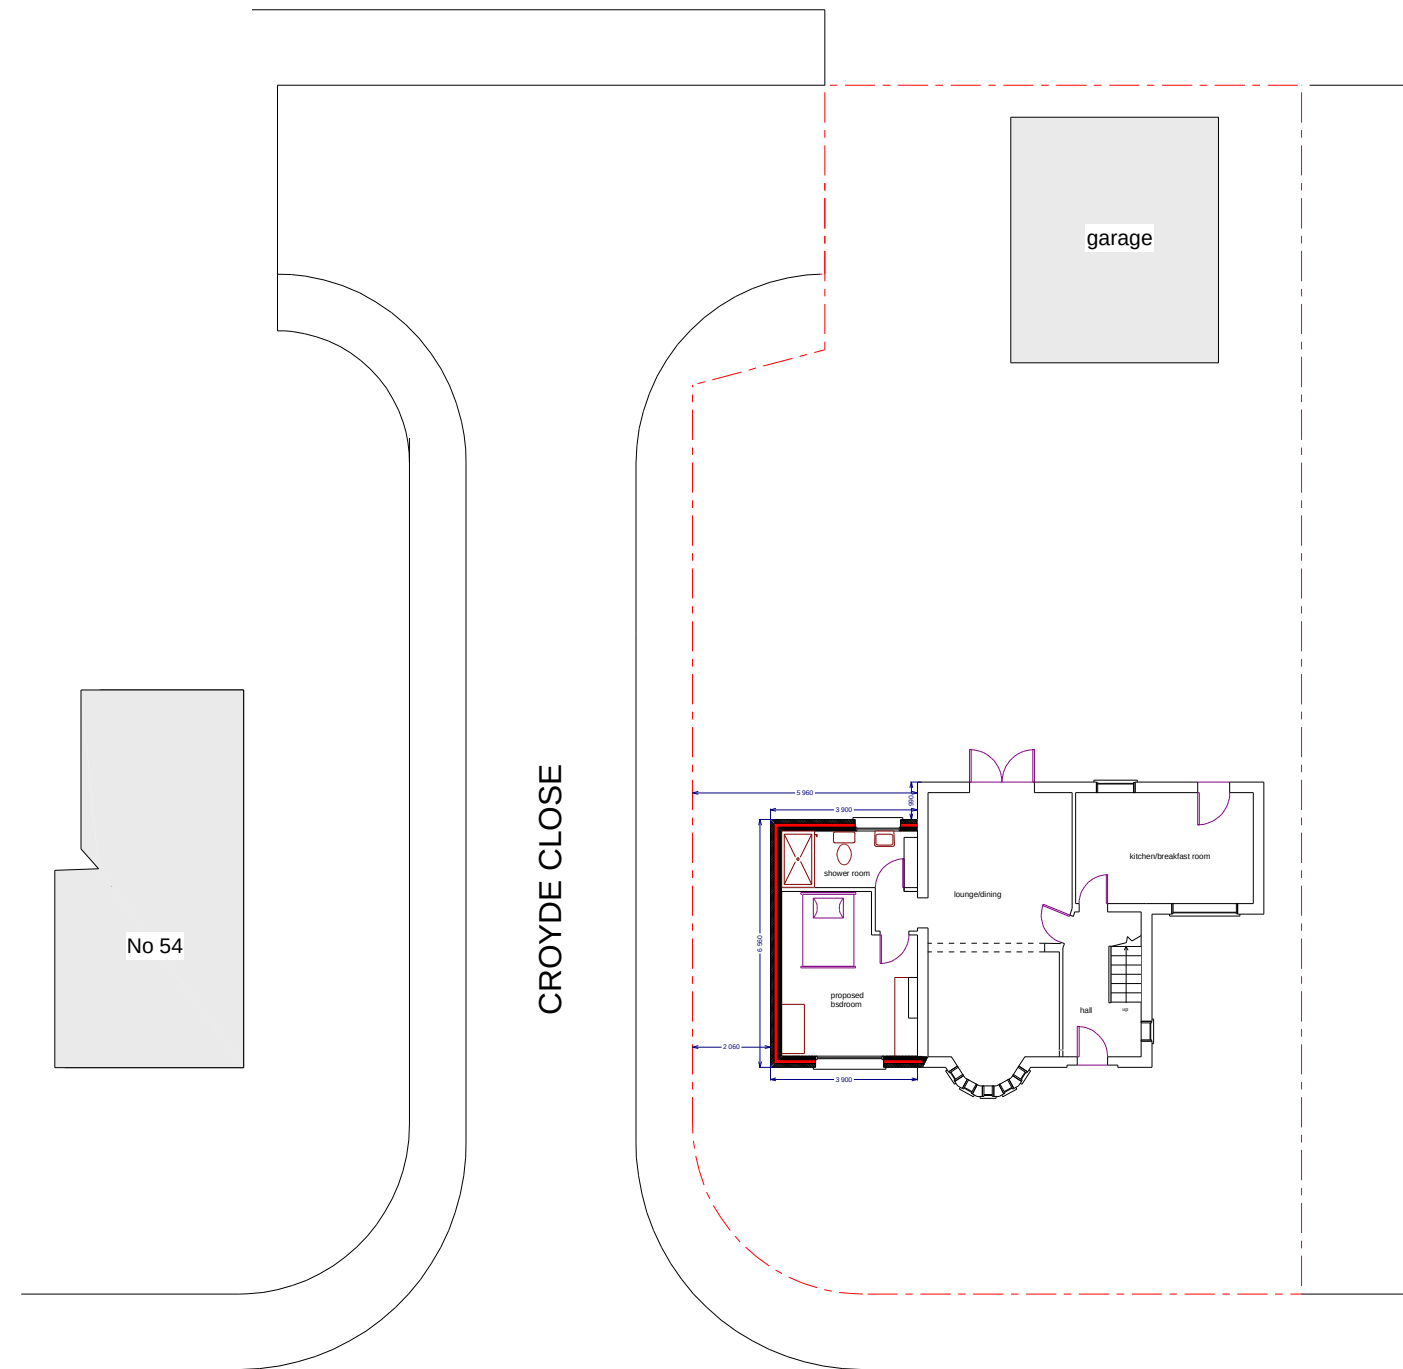


50 RINGWAY ROAD
 MOSS NOOK
 MANCHESTER M22 5NF
 drwg no.:1144/2 scale: 1/200@A4
 drawn by: gff date: 05.04.22
 SITE PLAN AS PROPOSED

Scale: metres 0 1.0 2.0 3.0 4.0 5.0

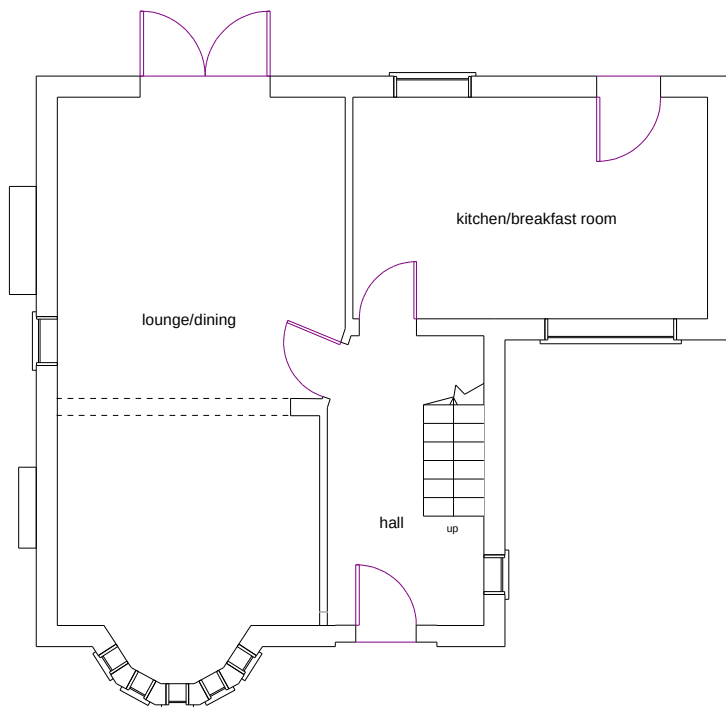

GROUND FLOOR PLAN AS EXISTING

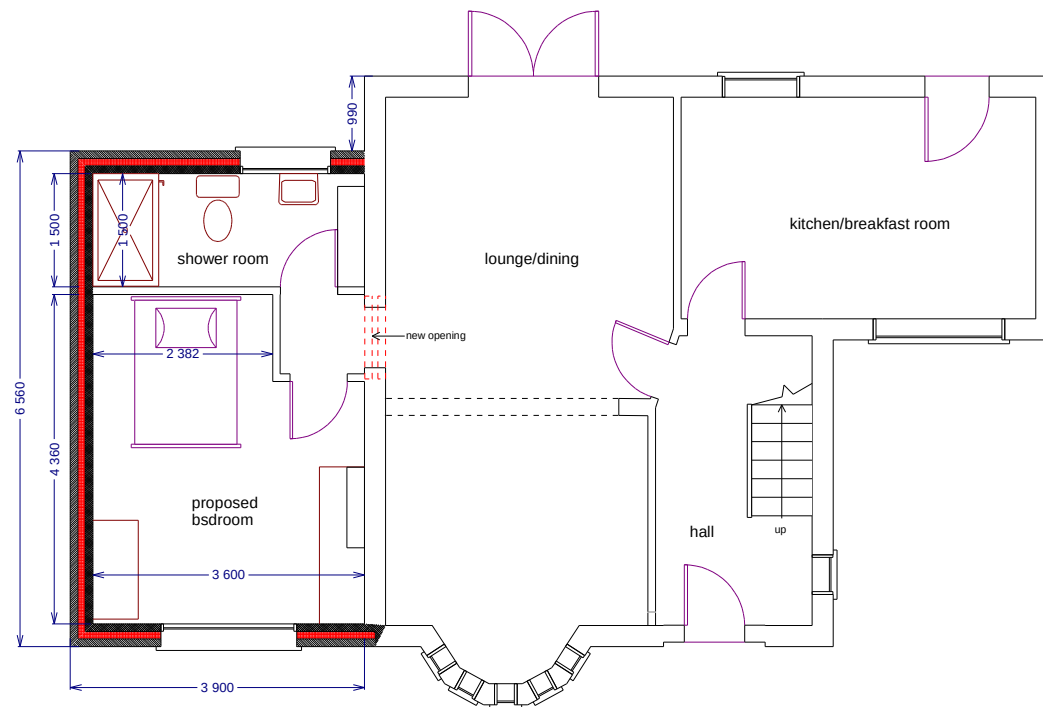


GROUND FLOOR PLAN AS PROPOSED



50 RINGWAY ROAD
MOSS NOOK
MANCHESTER M22 5NF
drwg no.:1144/3 scale: 1/100@A4
drawn by: gff date: 05.04.22
GROUND FLOOR PLAN



FRONT ELEVATION

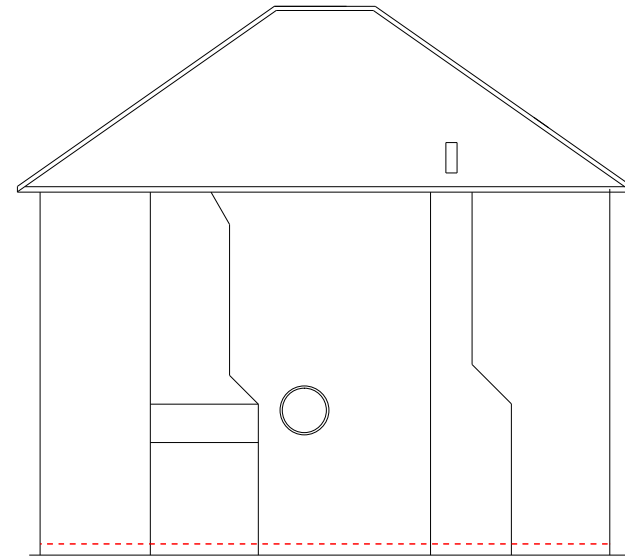


WEST SIDE ELEVATION




REAR ELEVATION

Scale: metres 


50 RINGWAY ROAD
MOSS NOOK
MANCHESTER M22 5NF
dwg no.:1144/4 scale: 1/100@A4
drawn by: gff date: 28.02.23
ELEVATIONS AS EXISTING

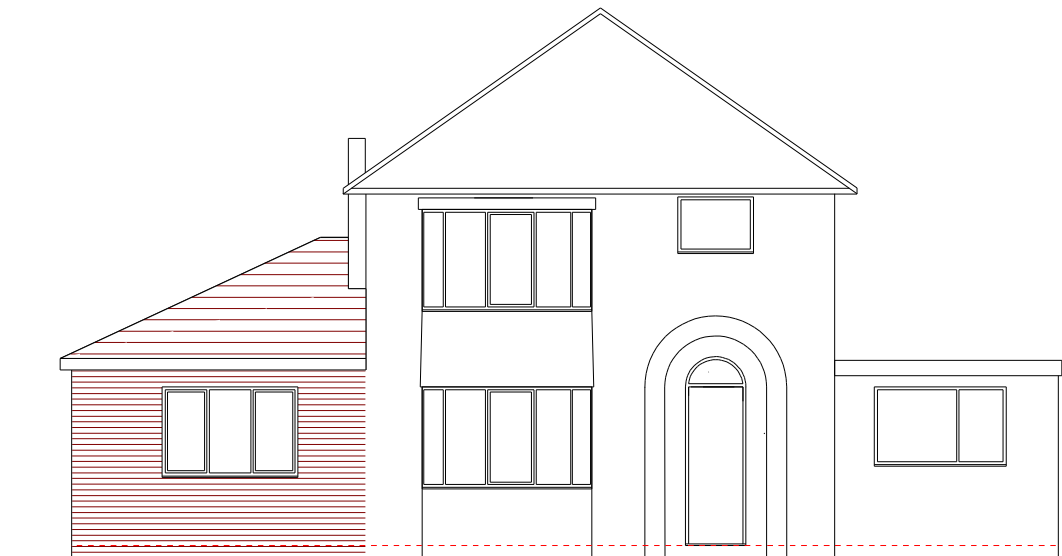

FRONT ELEVATION

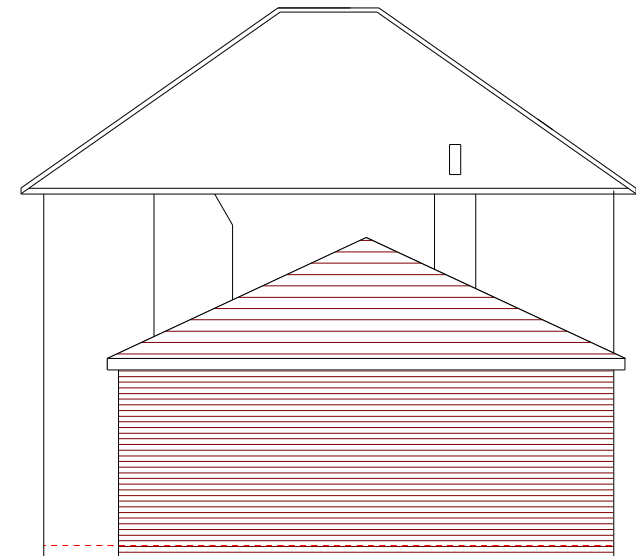

WEST SIDE ELEVATION

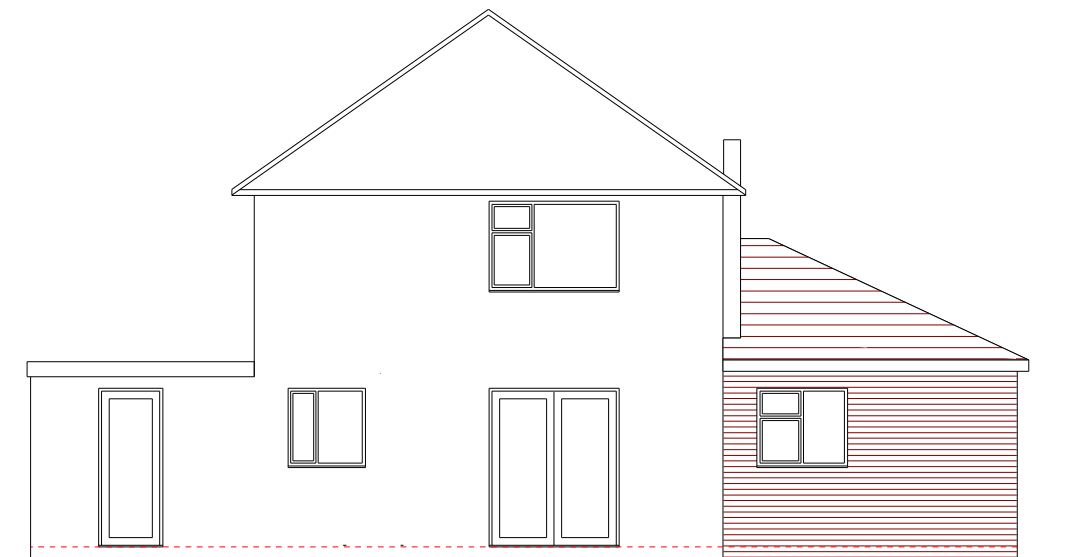

REAR ELEVATION



Scale: metres

50 RINGWAY ROAD
MOSS NOOK
MANCHESTER M22 5NF
dwg no.:1144/5 scale: 1/100@A4
drawn by: gff date: 28.02.23
ELEVATIONS AS PROPOSED