


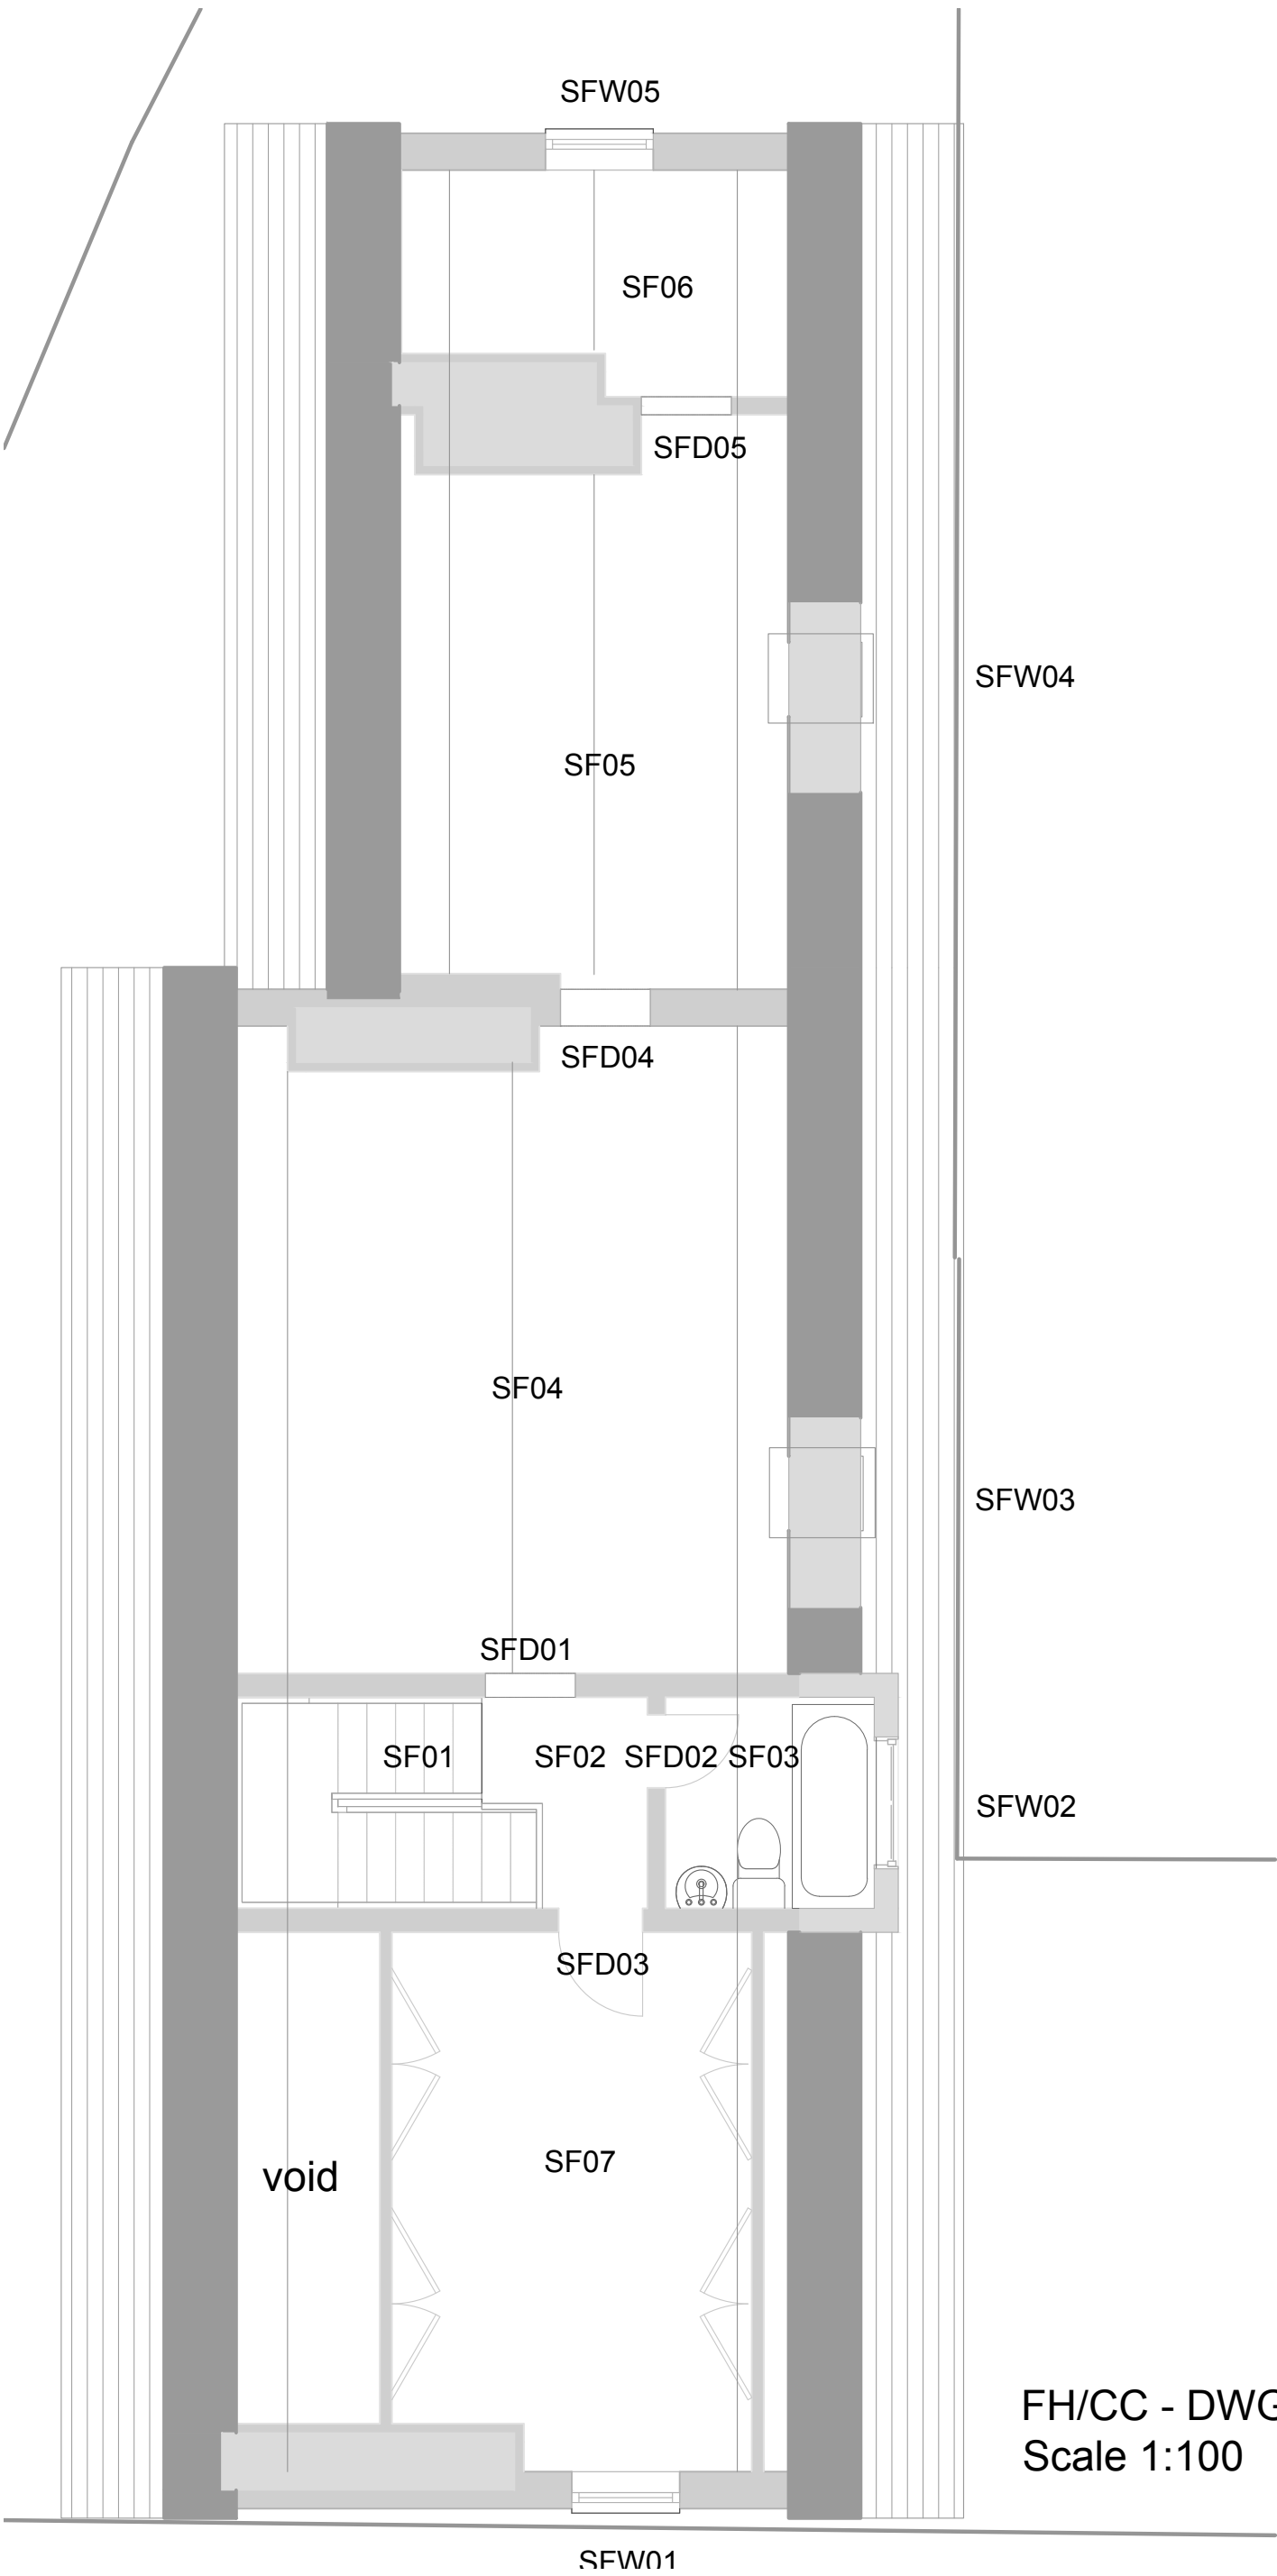

FH/CC - DWG02d - Second Floor Reference Plan  
Scale 1:100