




MAIN ENTRANCE
INTERNAL PHOTO




MAIN ENTRANCE
EXTERNAL PHOTO



MAIN ENTRANCE
SIDE PHOTO

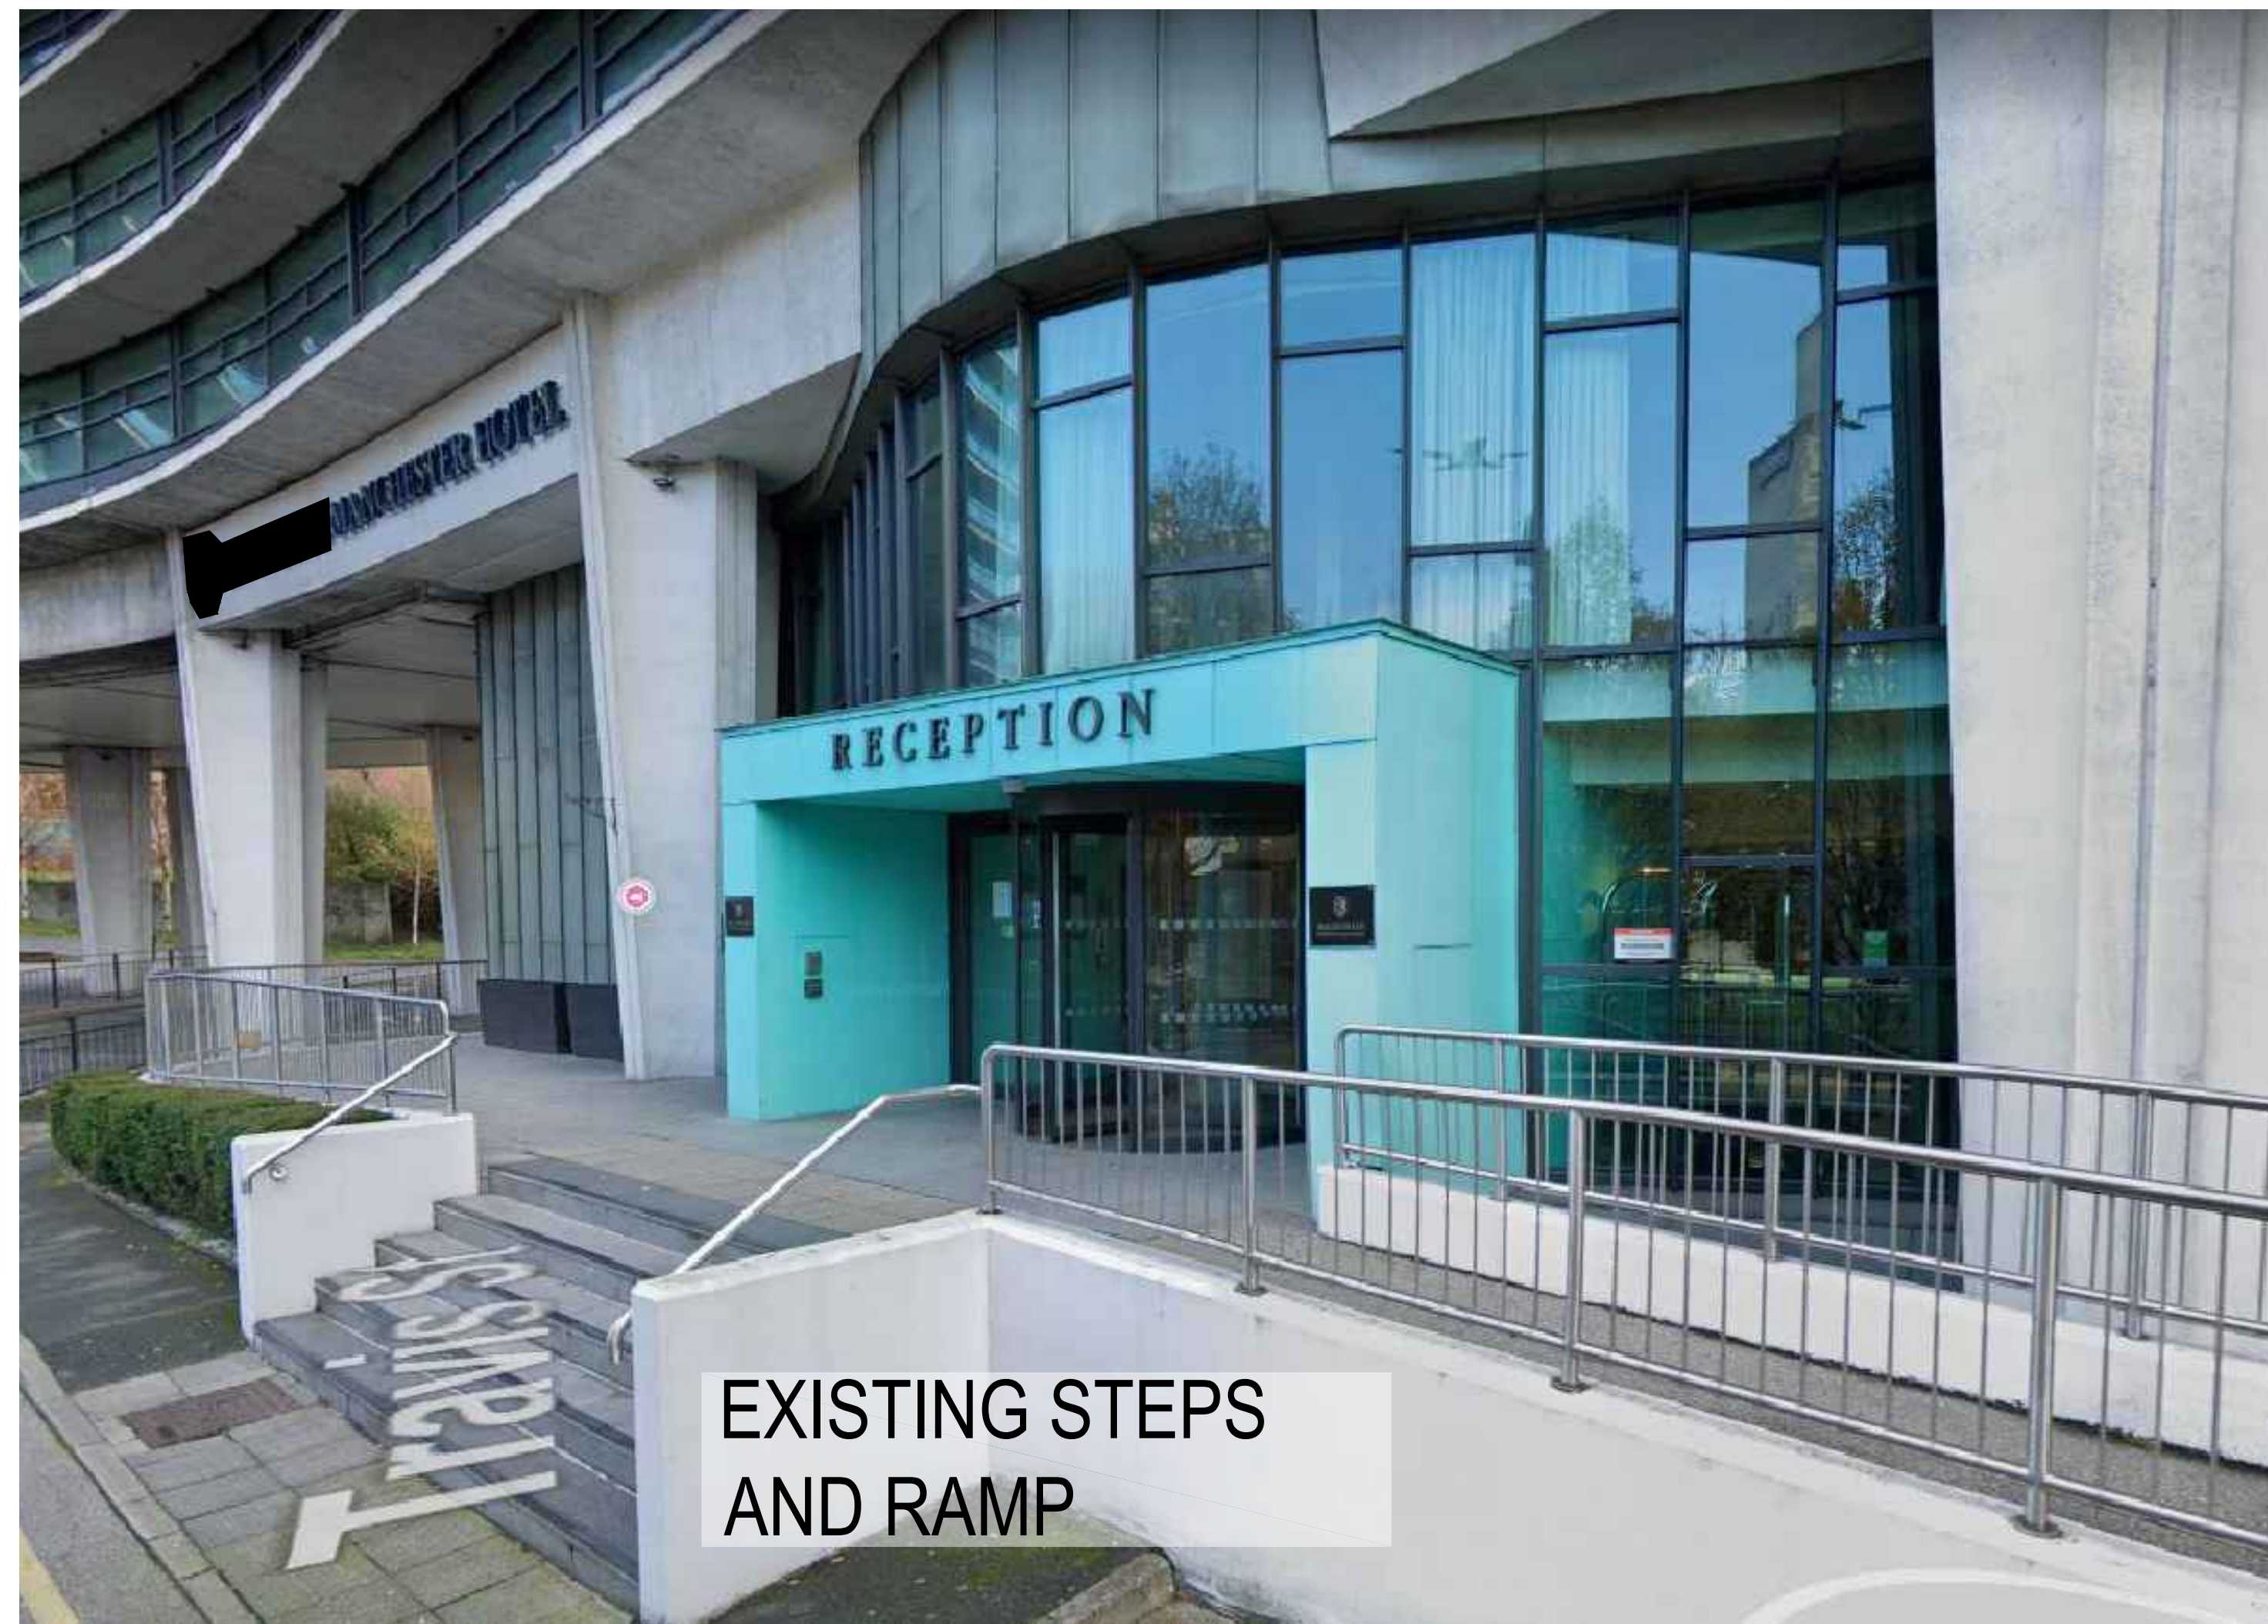

EXISTING STEPS
AND RAMP

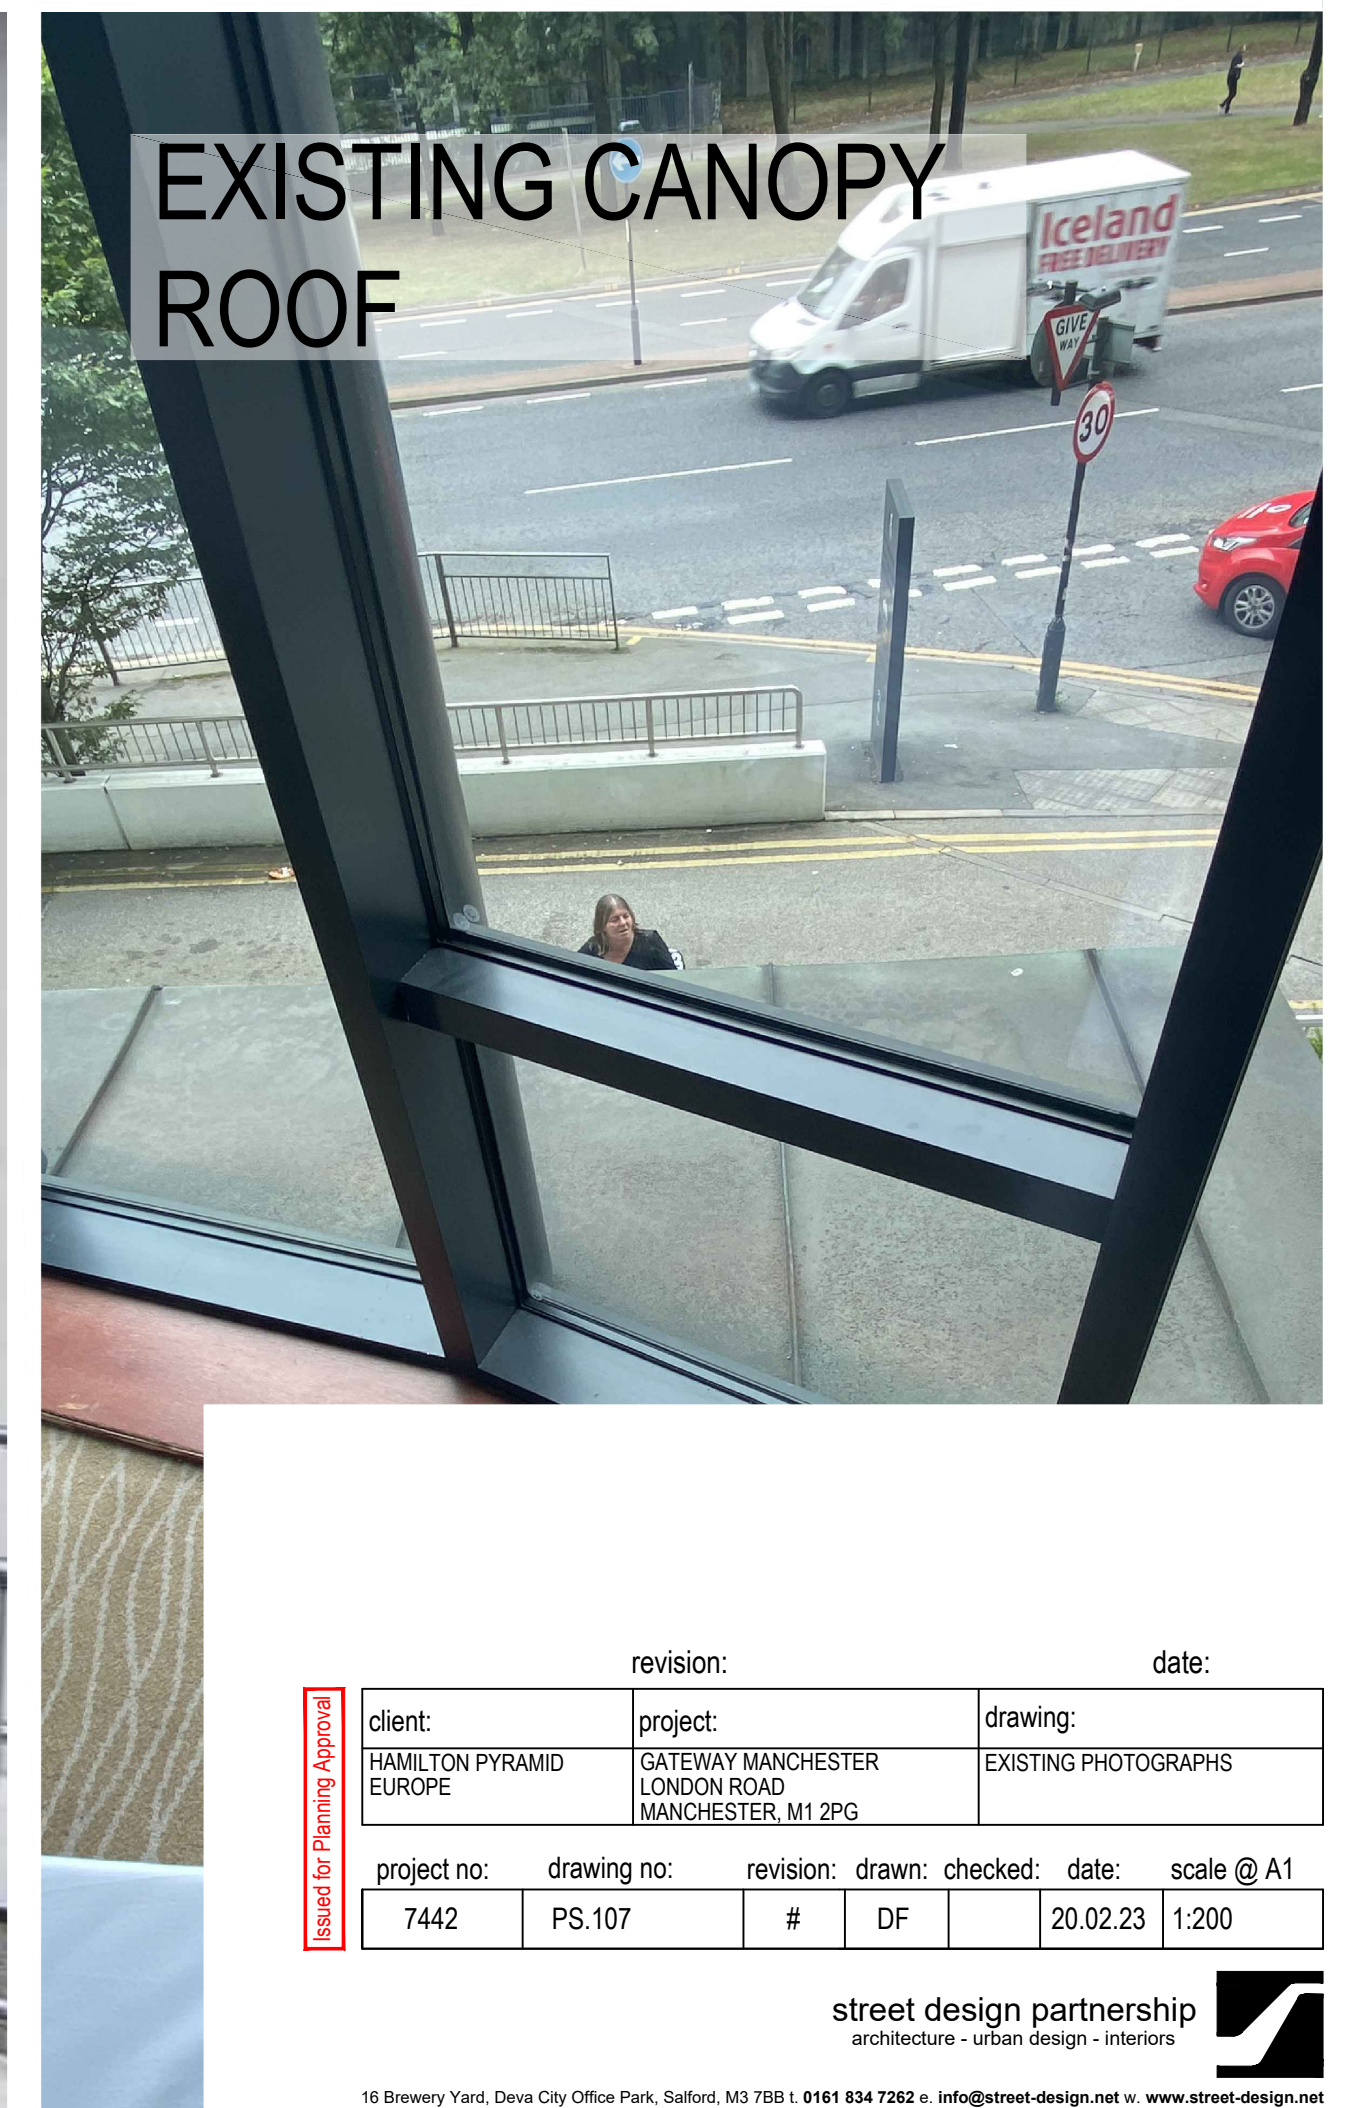

EXISTING CANOPY
ROOF

revision:		date:	
client:	project:	drawing:	
HAMILTON PYRAMID EUROPE	GATEWAY MANCHESTER LONDON ROAD MANCHESTER, M1 2PG	EXISTING PHOTOGRAPHS	
project no:	drawing no:	revision:	drawn: checked: date: scale @ A1
7442	PS.107	#	DF 20.02.23 1:200