



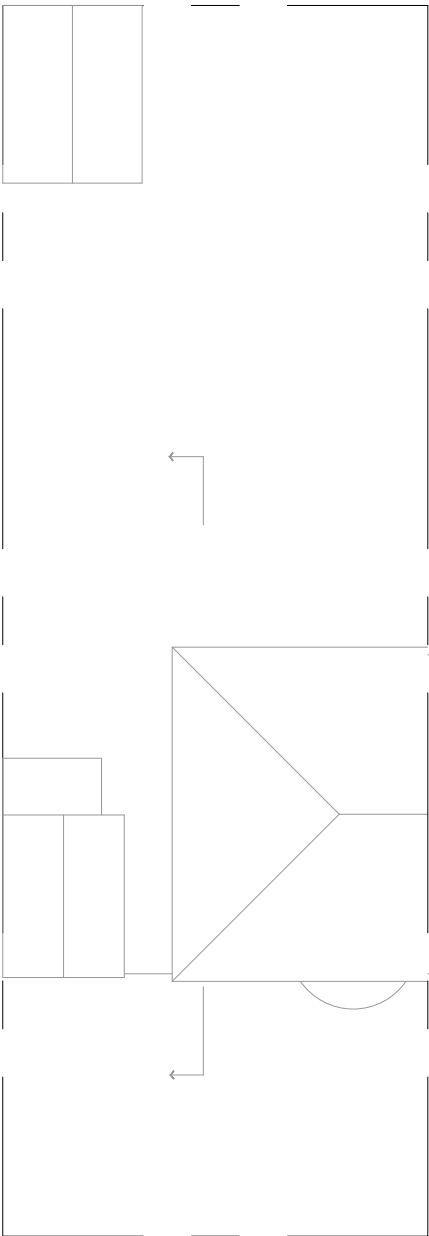

Existing

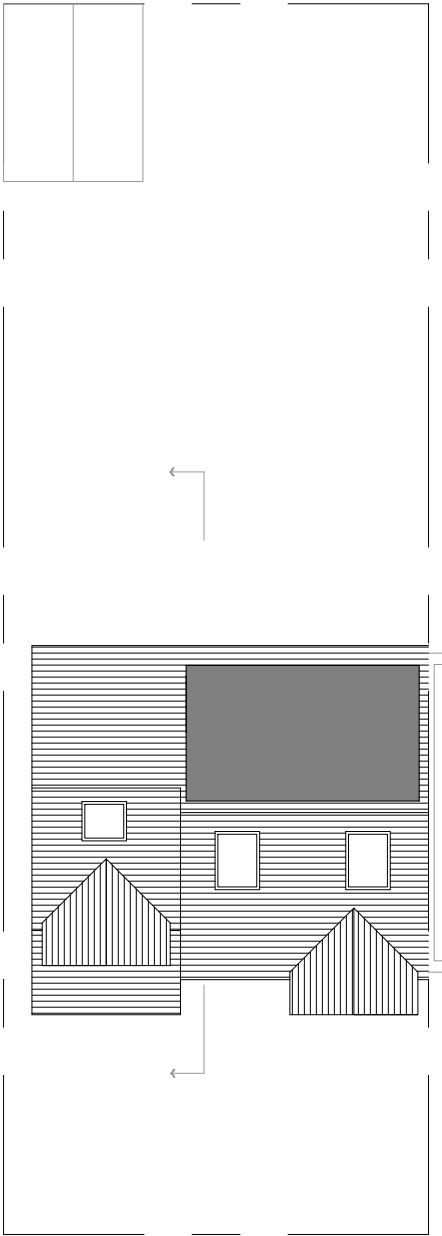

Proposed




www.m1architecture.co.uk
T:0161 327 2011
M:07506237914

Site Plan 1:200@A3
Proposed

House Extension
56 Brantingham road M16 8PP

2238


02.

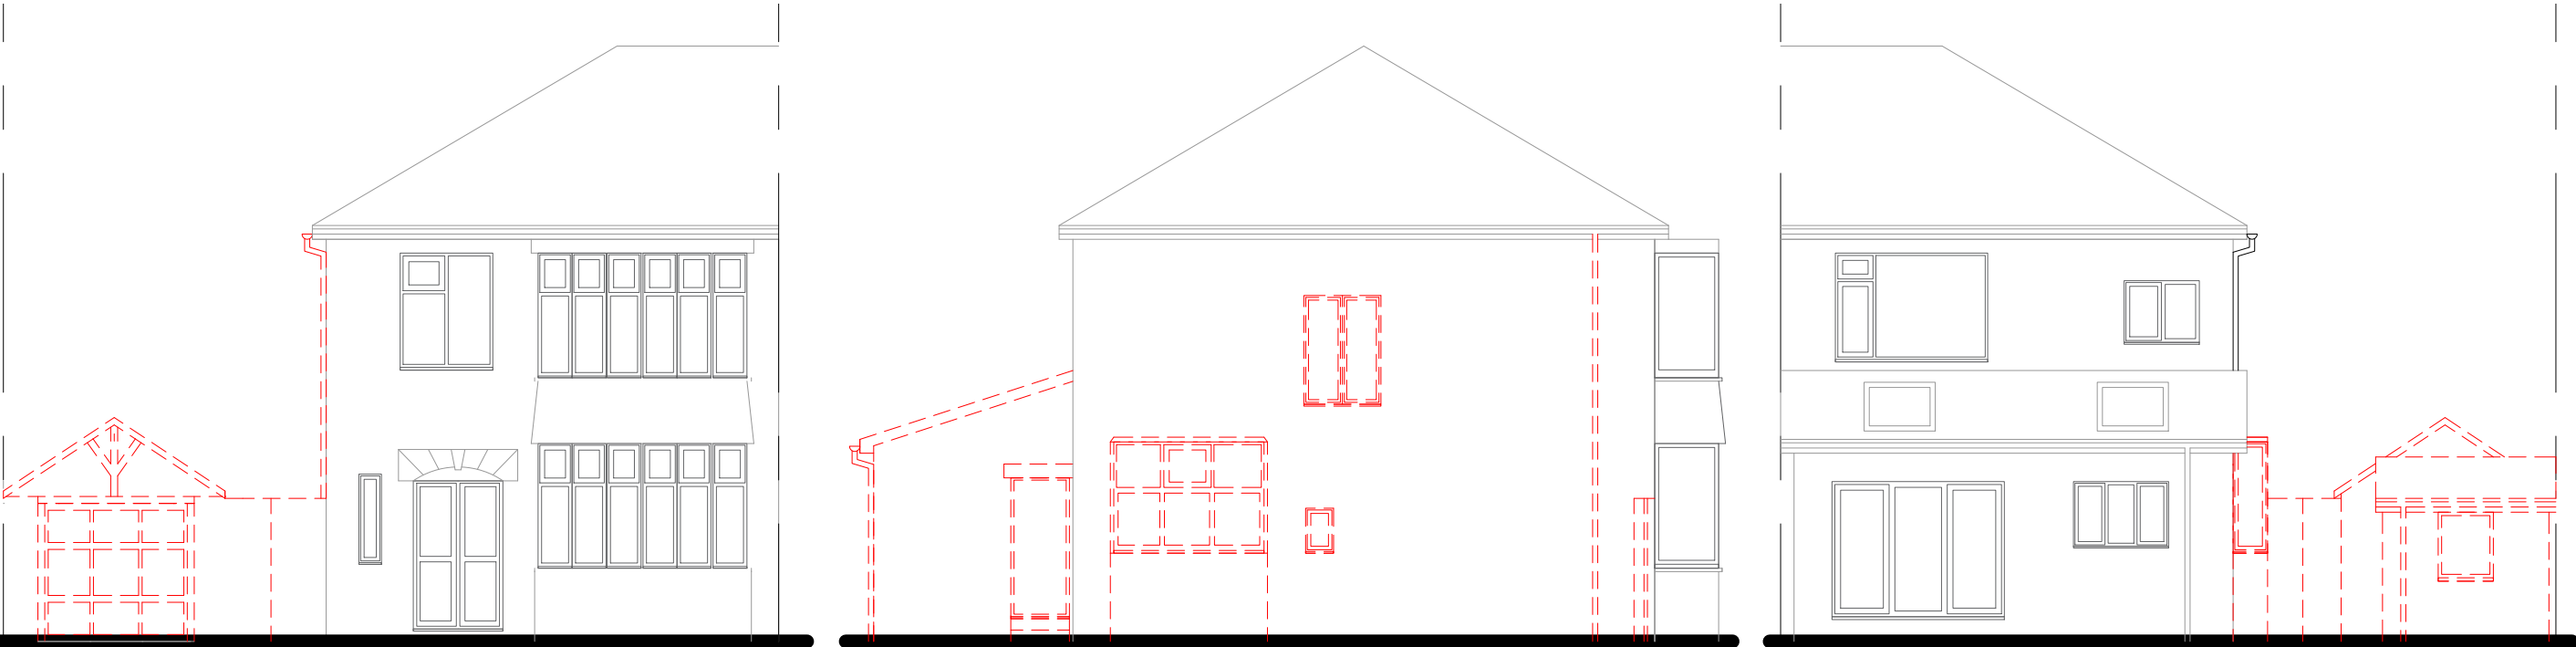

Front Elevation

Side Elevation


Rear Elevation

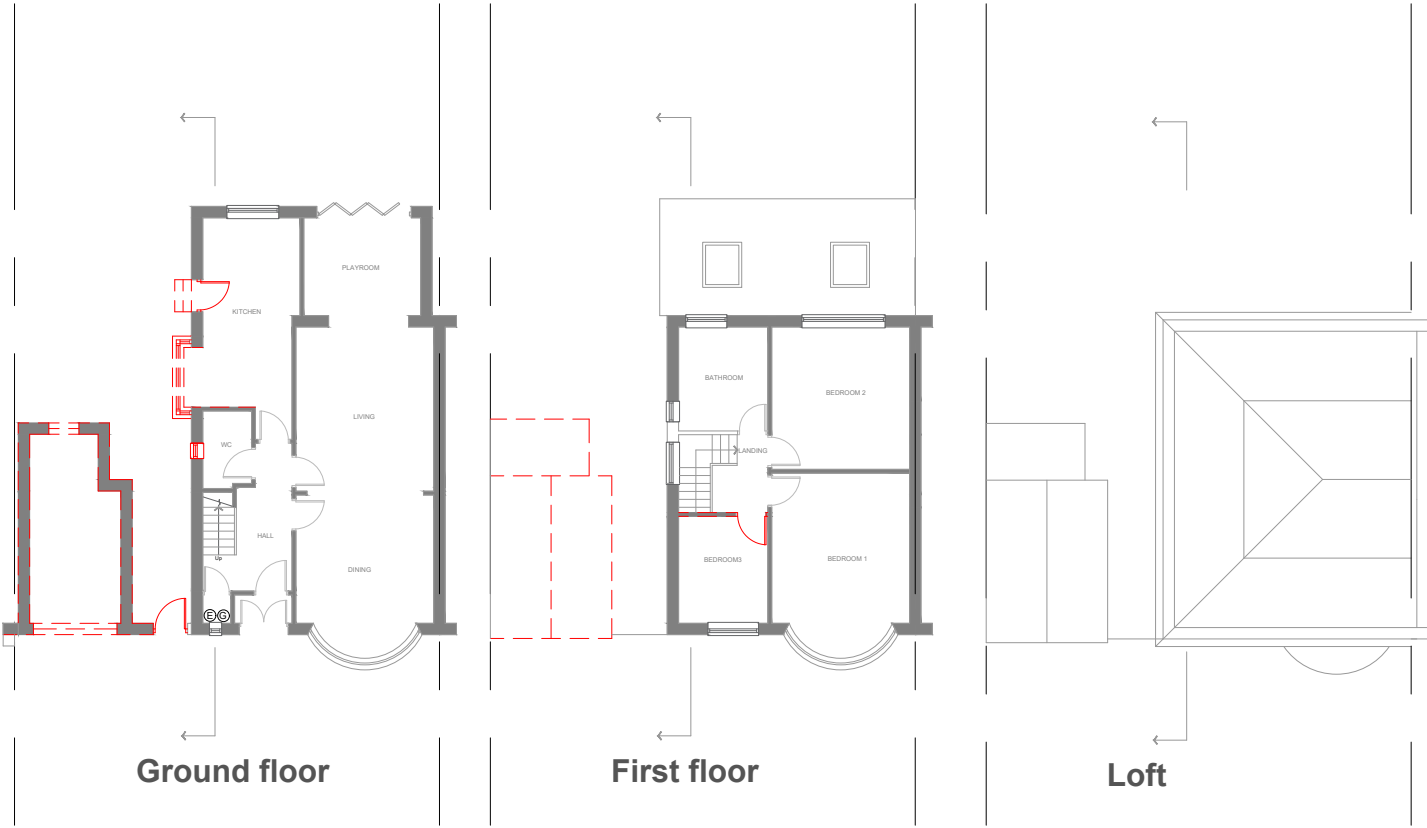

Ground floor

First floor

Loft

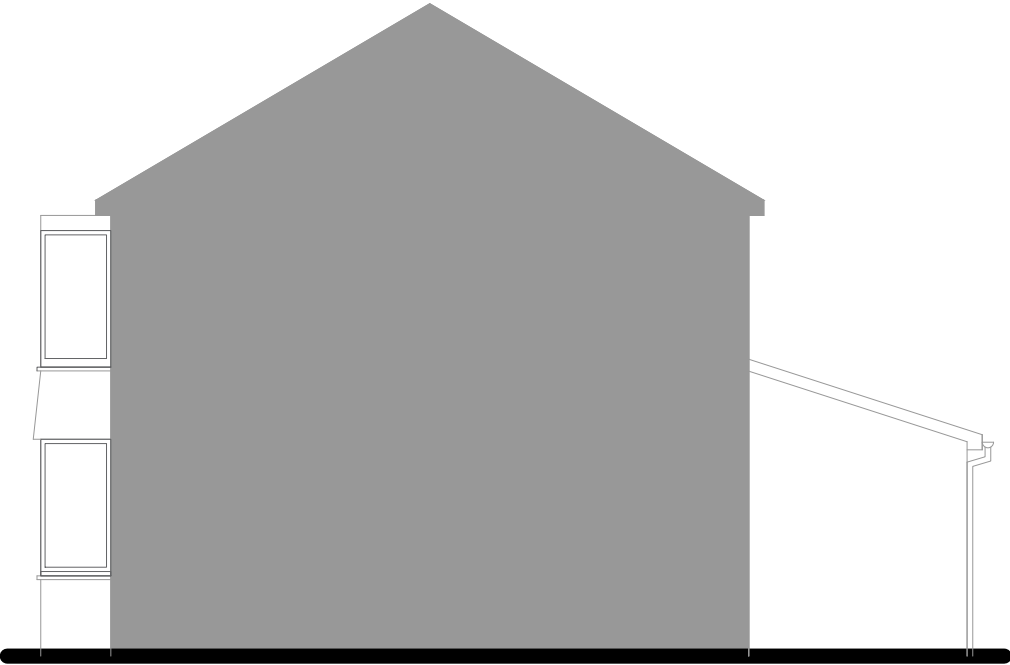

Sectional Side Elevation

Elevations 1:100@A3
Floor plans 1:200@A3
Existing




ARCHITECTURE

www.m1architecture.co.uk
T:0161 327 2011
M:07506237914




House Extension
2238

03.

56 Brantingham road M16 8PP

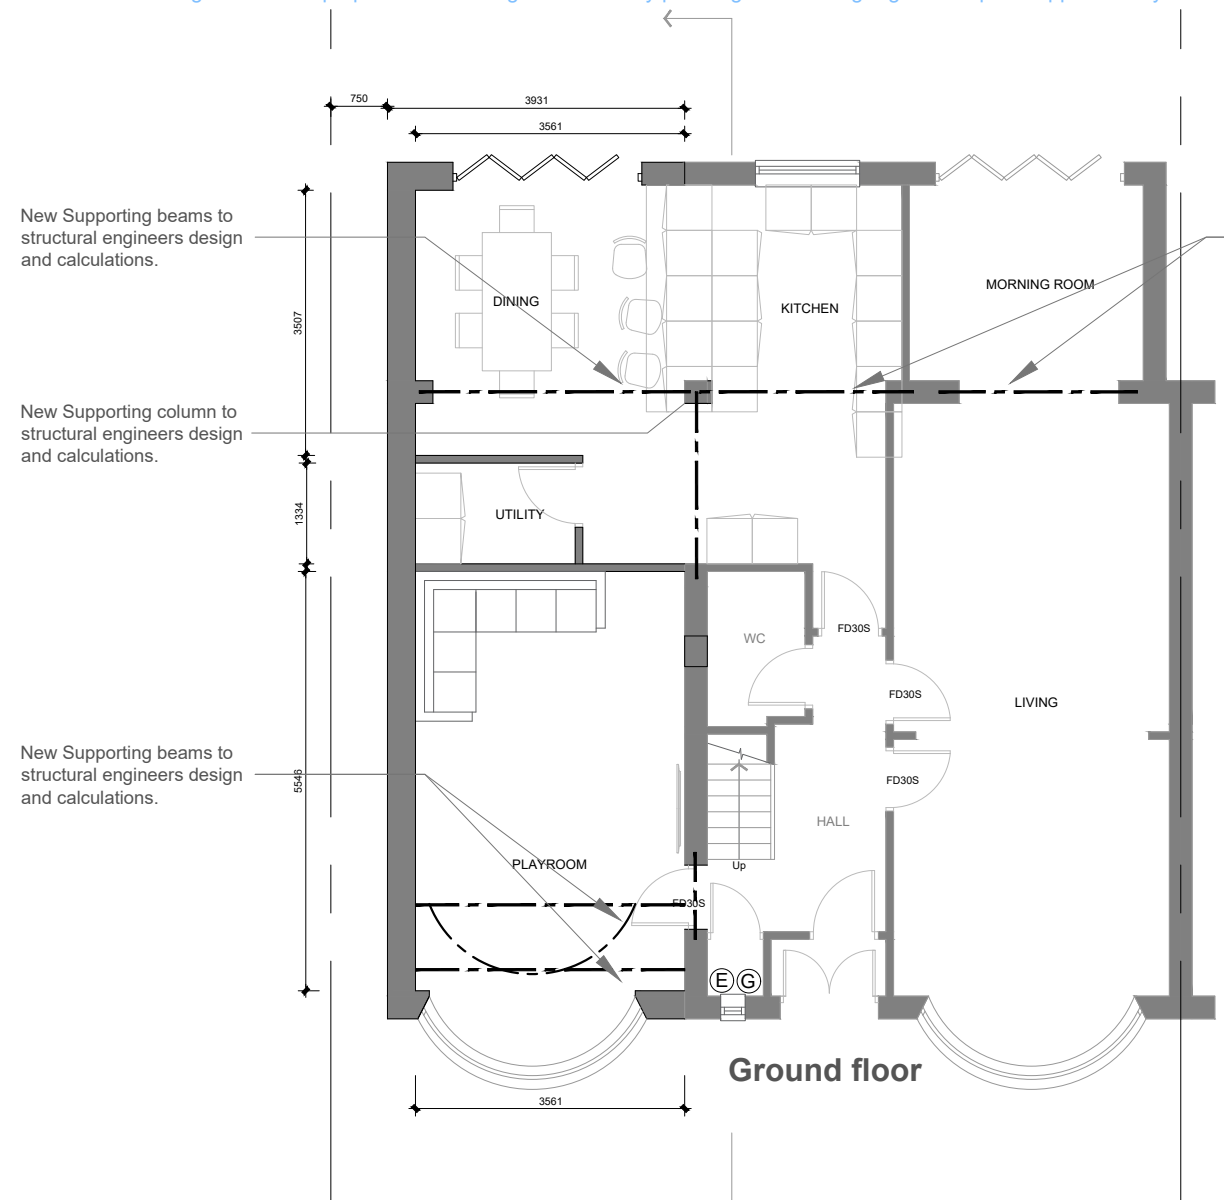


New Supporting beams to structural engineers design and calculations.

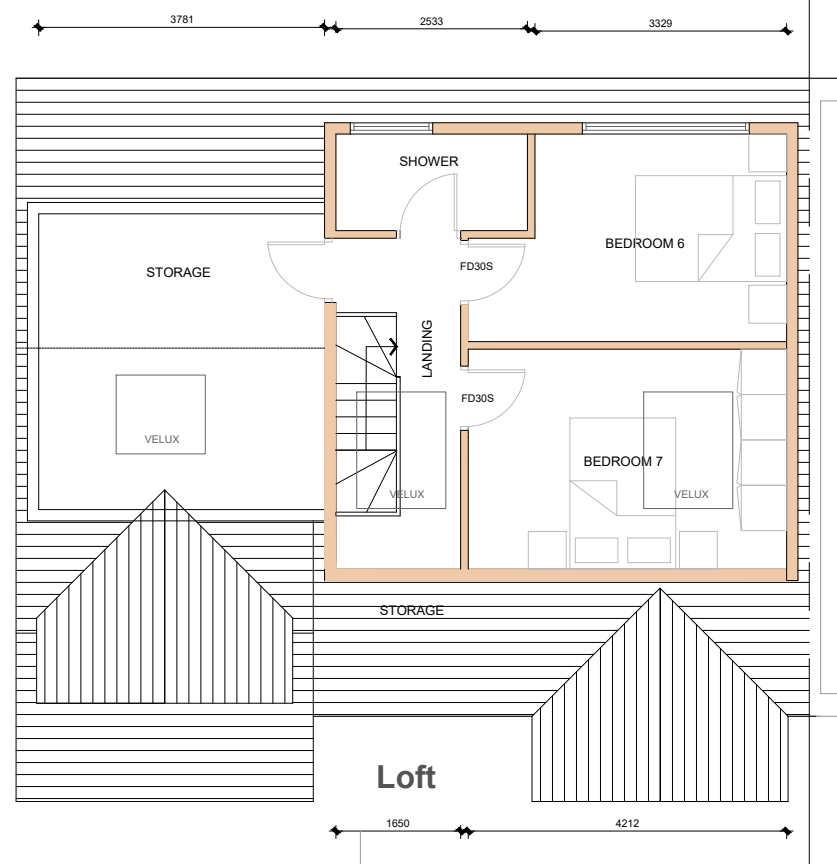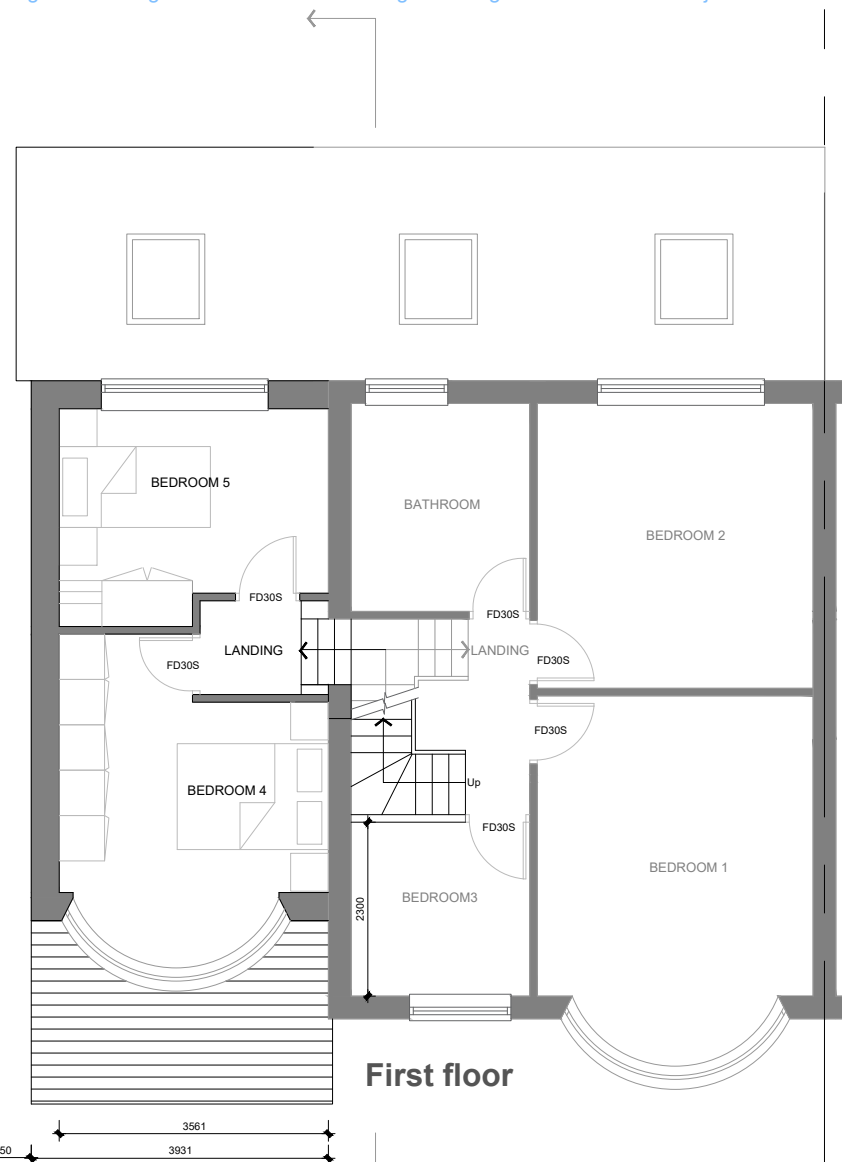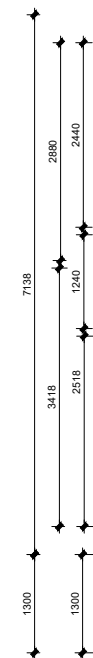



Front Elevation

0m 1 2 3 4 5m

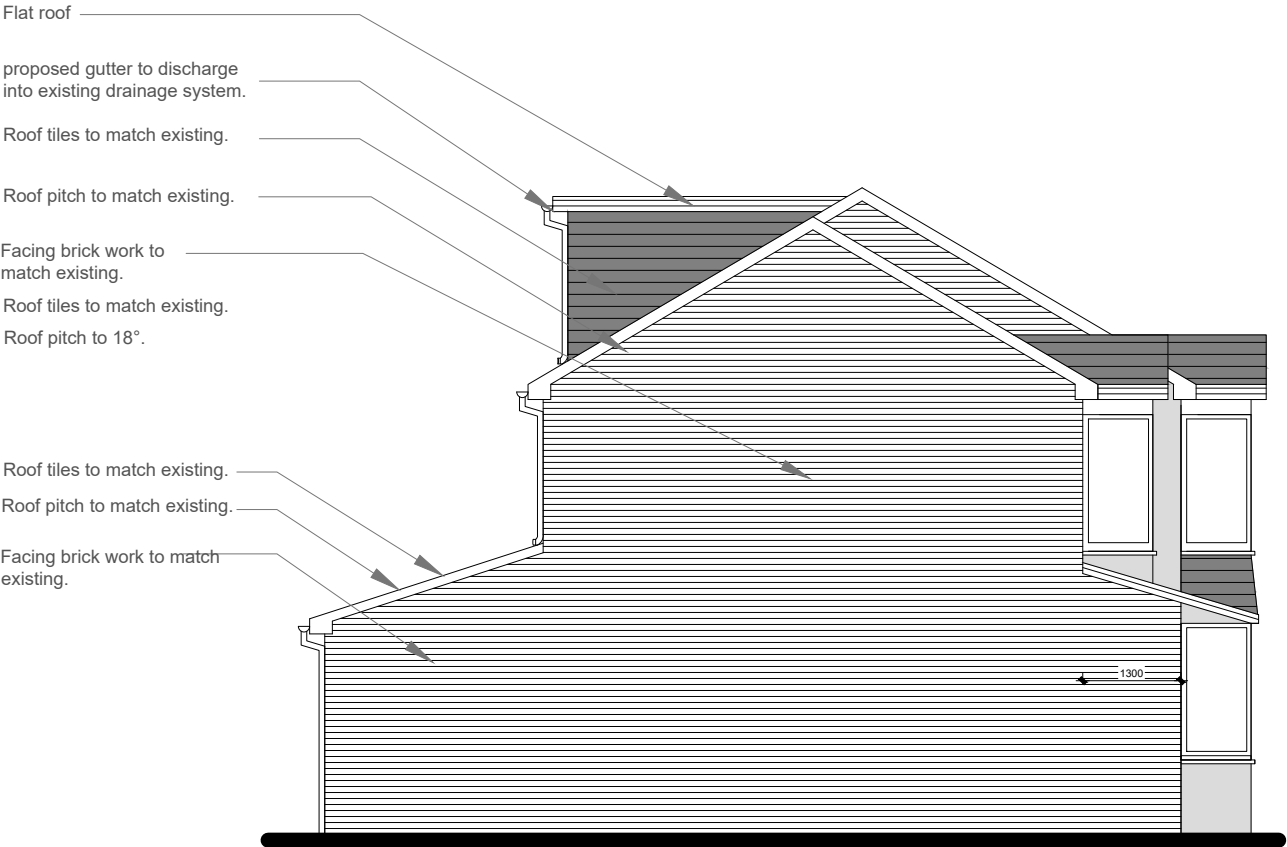


Side Elevation



0m 1 2 3 4 5m

Rear Elevation

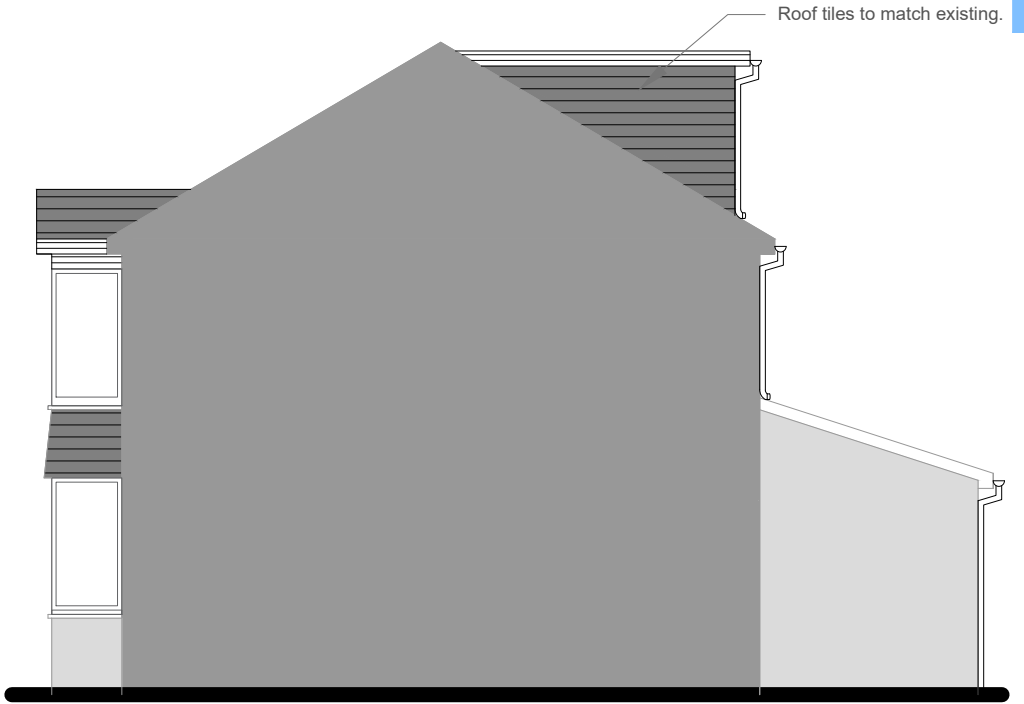

Sectional Side Elevation



ARCHITECTURE

www.m1architecture.co.uk
T:0161 327 2011
M:07506237914

House Extension

56 Brantingham road M16 8PP

2238

05.

Elevations 1:100@A3
Proposed