




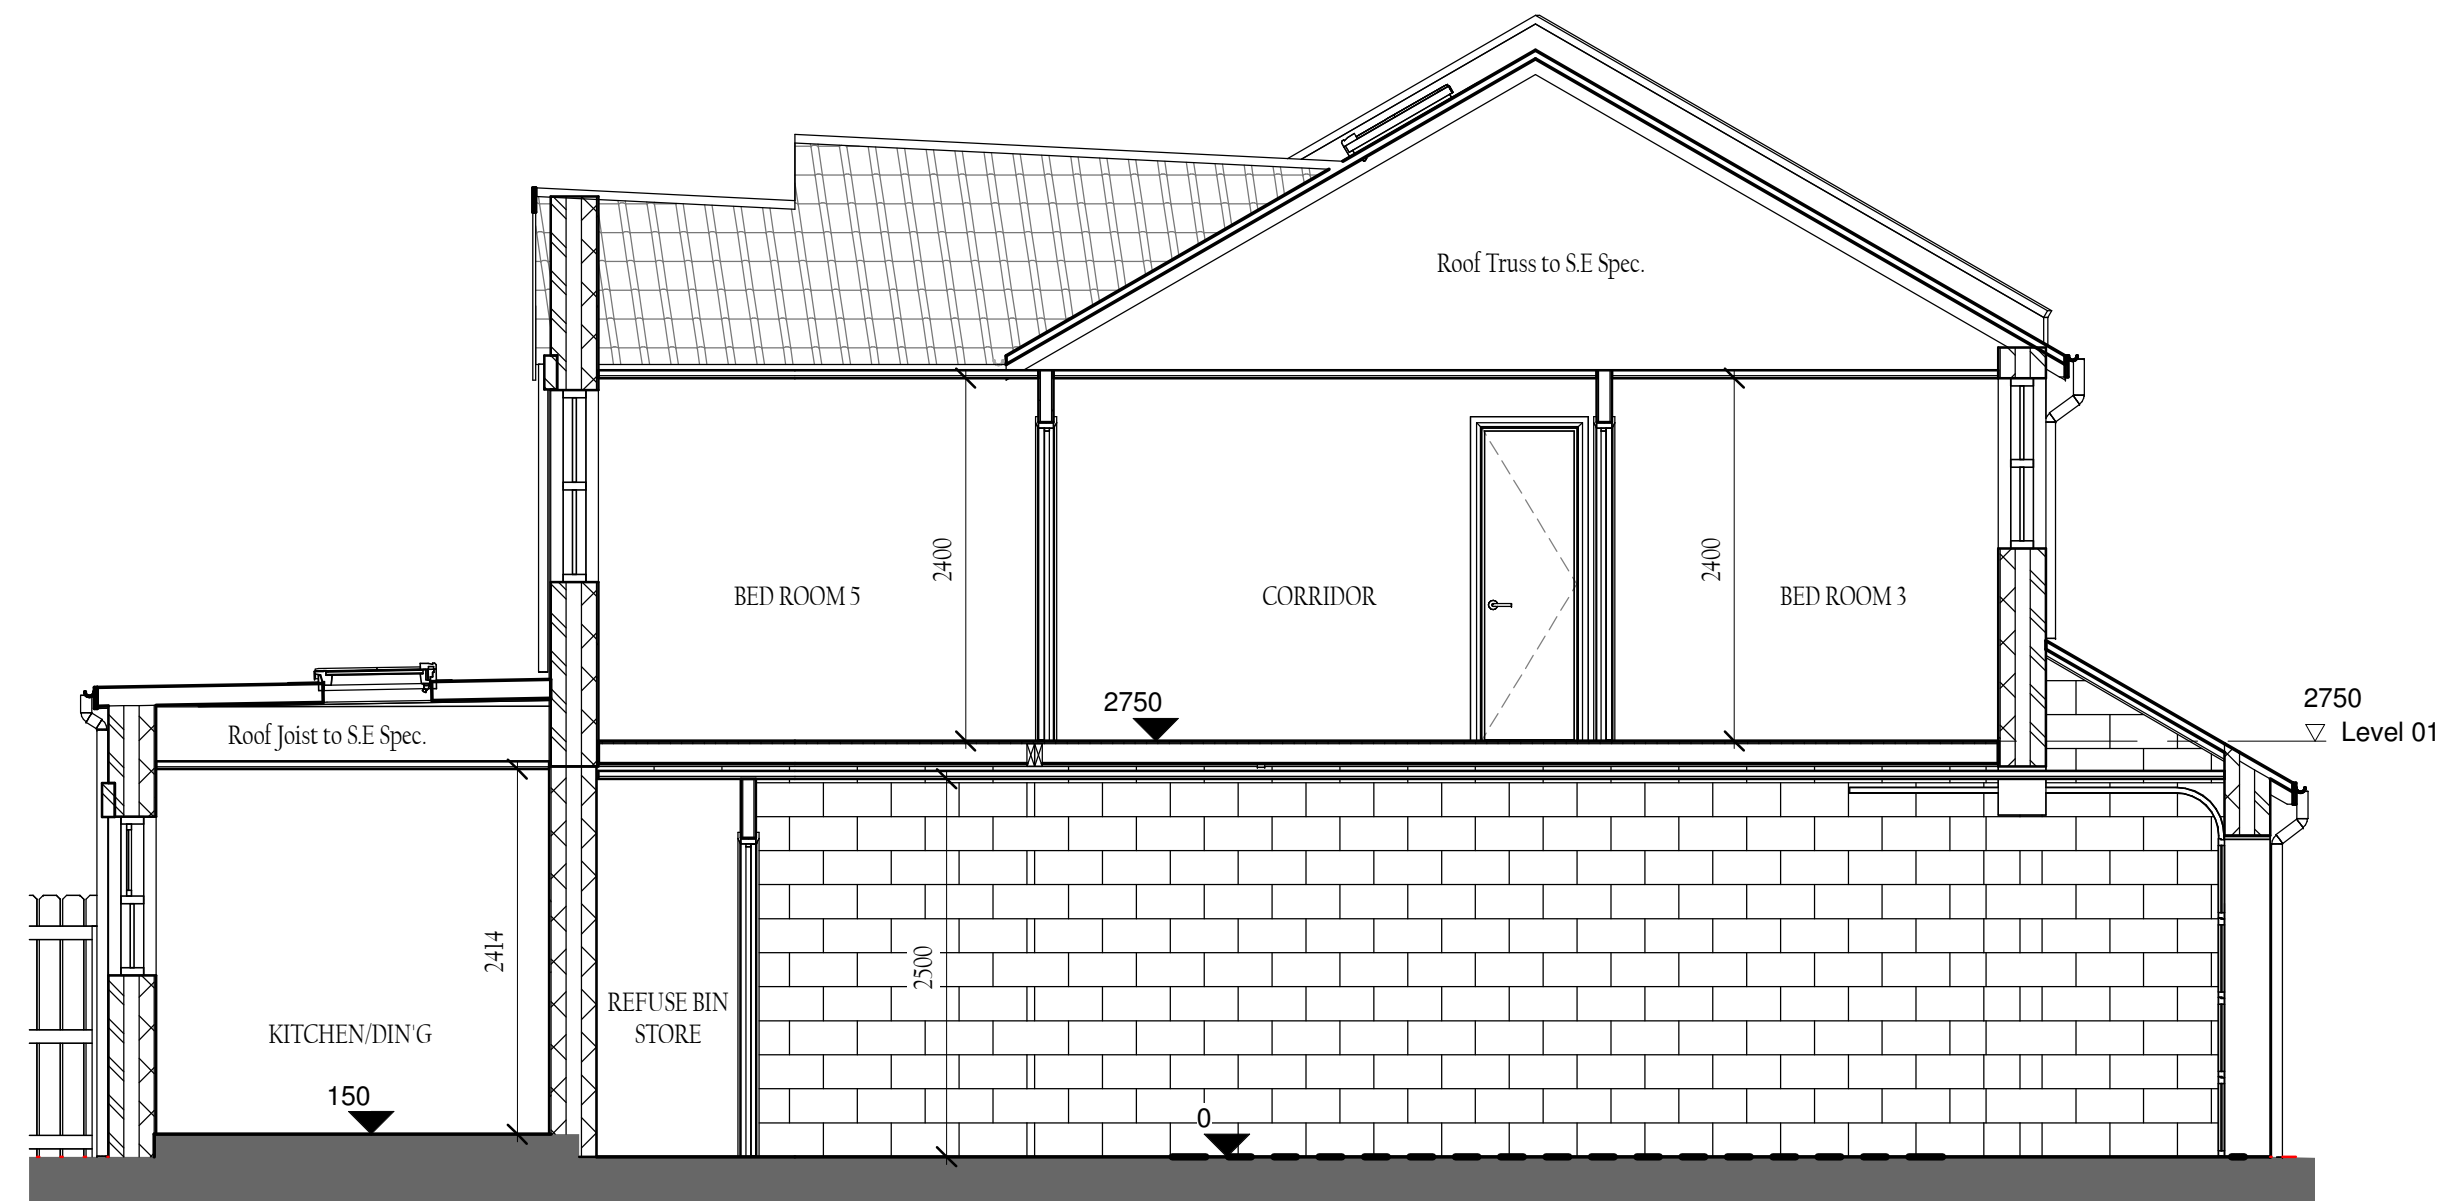


1 Section A-A
Scale 1 : 50

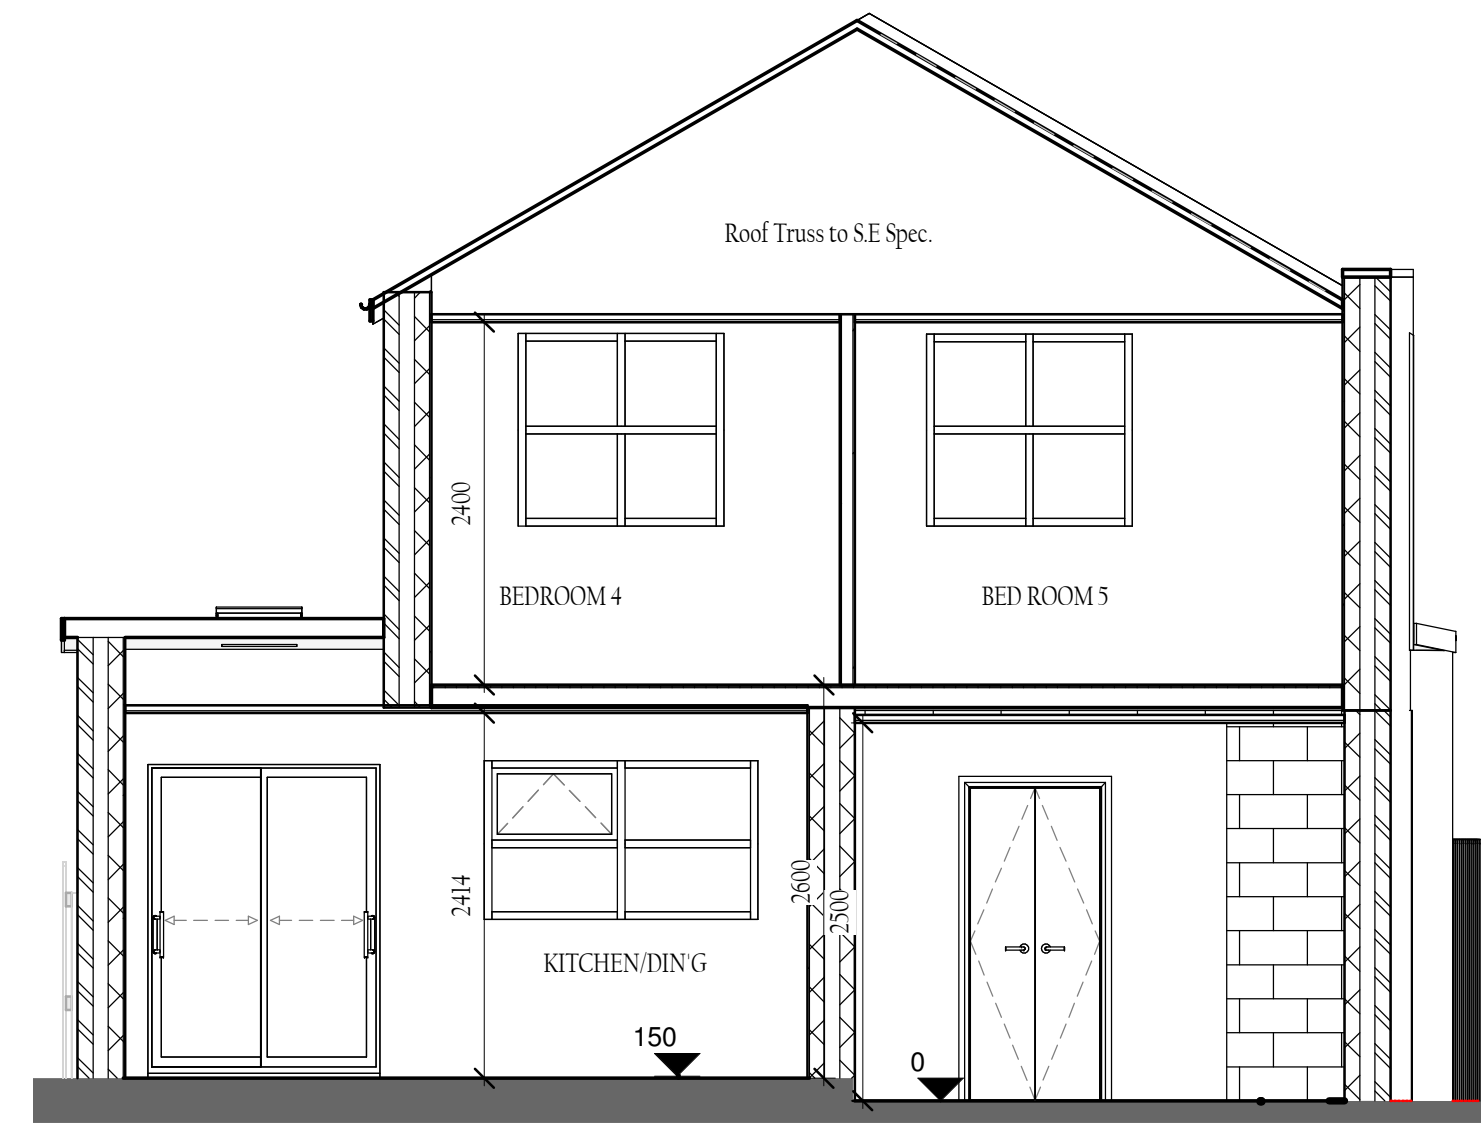


2 Section B-B
Scale 1 : 50

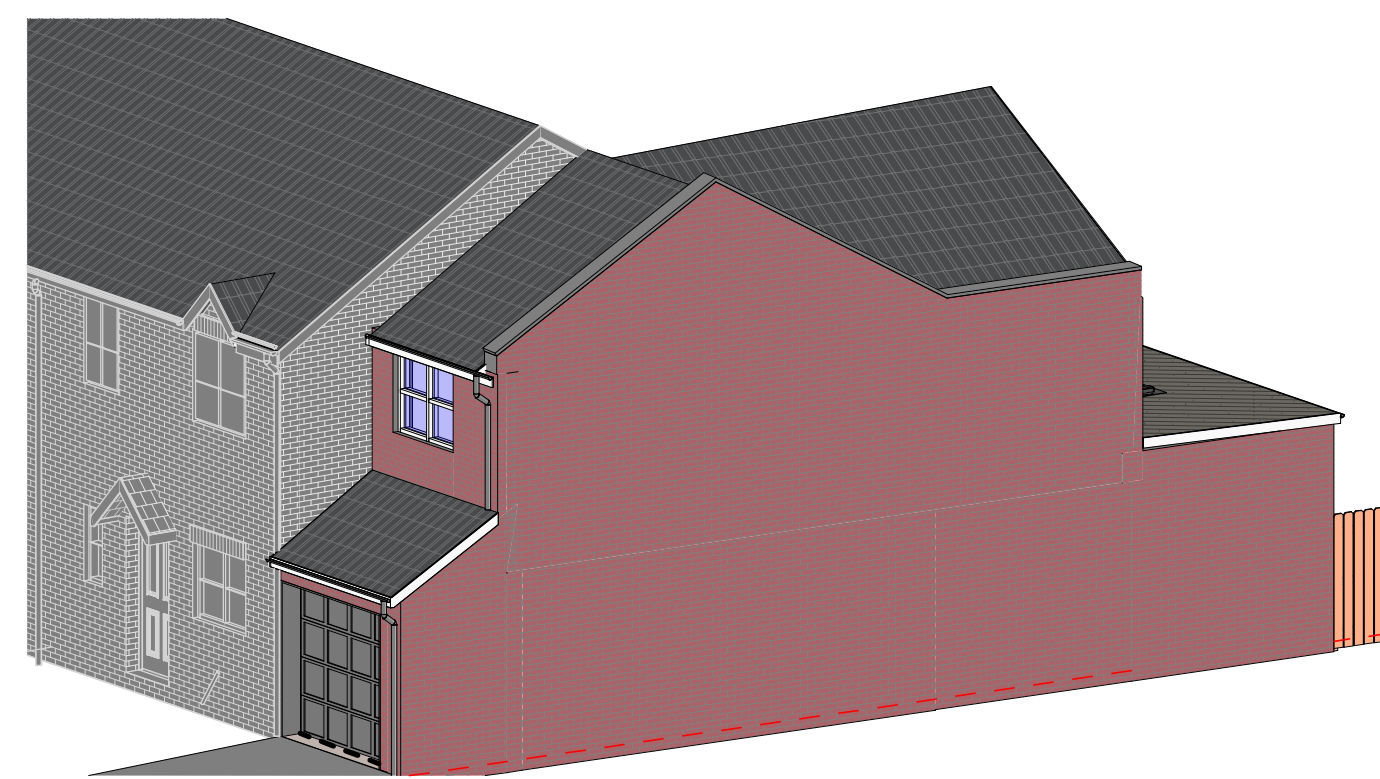

3 Proposed Front/Side -3D View
Scale

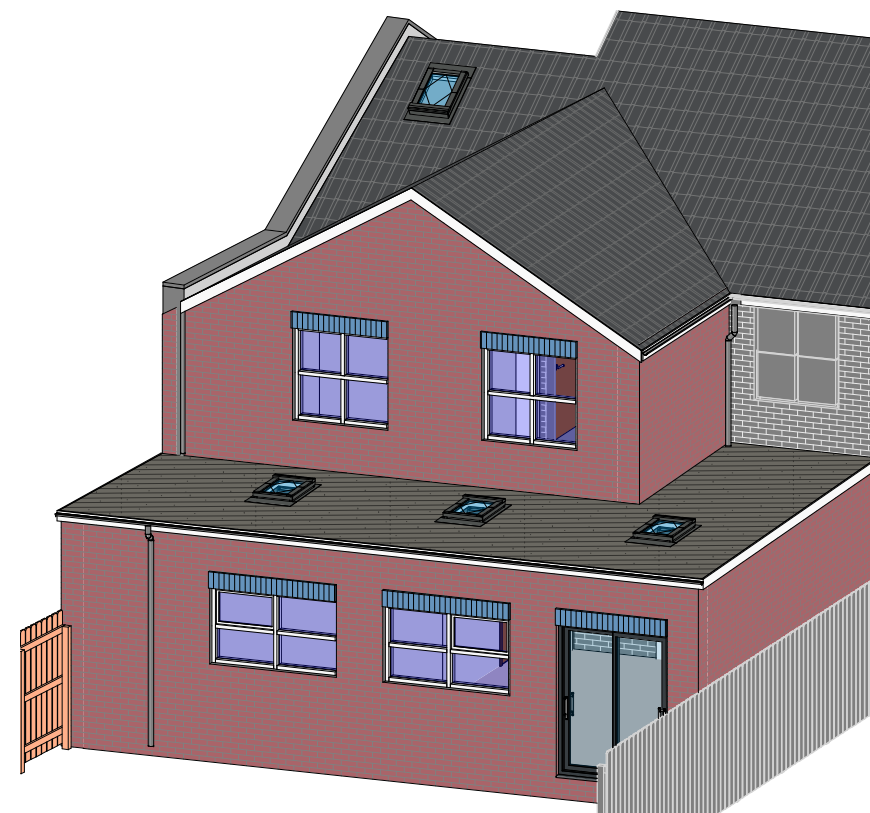

4 Proposed Rear/Side-3D View
Scale

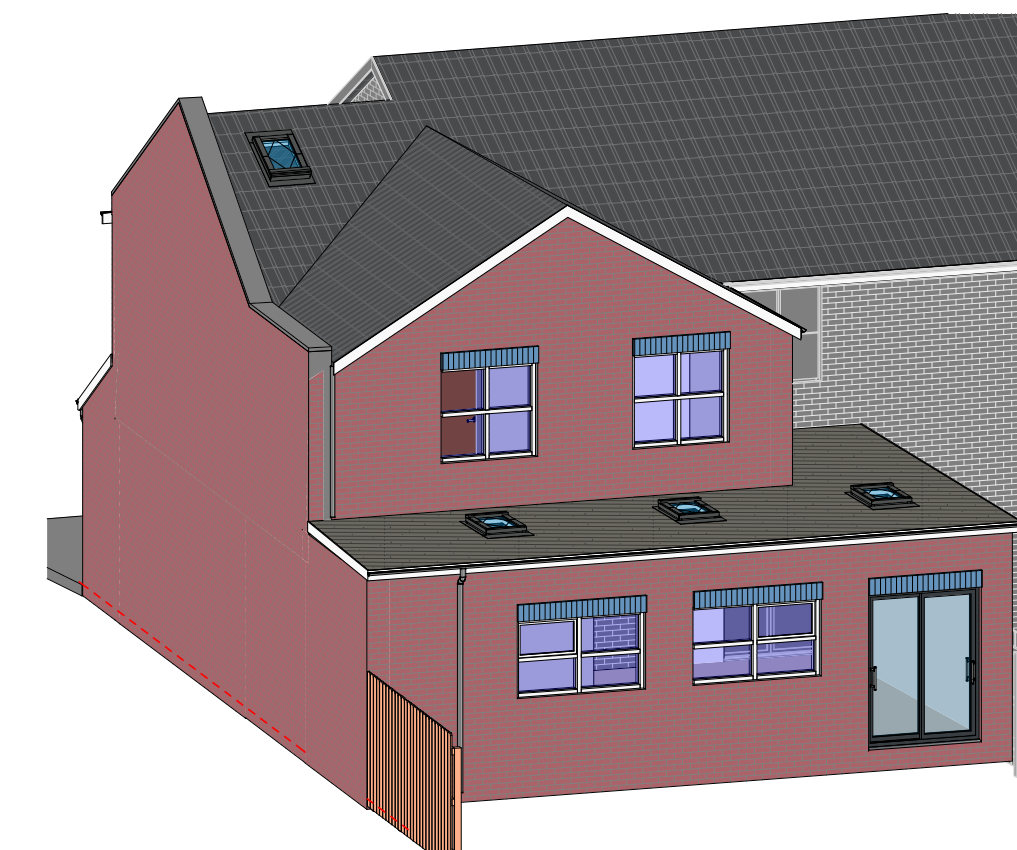

5 Proposed Side/Rear-3D View
Scale

Notes:

All dimensions and levels are to be checked on site.

Any discrepancies are to be reported to the architect prior to work commencement.

This drawing shall not be scaled to ascertain any dimensions. Work to figured dims only.

This drawing shall not be reproduced without express written permission from FMB Design

CDM:
Refer to designers health and safety risk assessment sheets for information relating to hazard identification and recommended control measures.

FOR PLANNING
APPROVAL

1	For planning approval		06.01.23
REV	DESCRIPTION	BY	DATE
	Planning Approval		

FMB
2 Amari Street
Manchester, M14 7TL
Tel: 0161 226 4717
Mob: 07951751777
E: fmbarchitects@gmail.com

CLIENT:
ABHAY KANARE

FMB Design Architects

SITE: 34 Collin Avenue, Manchester
M18 7PT

TITLE:
SECTIONS & 3D VIEWS

SCALE AT A1: 1 : 50	DATE: 05/01/23	DRAWN: -	CHECKED: -
SHEET NUMBER: 3	OF: 5	REVISION: 1	