
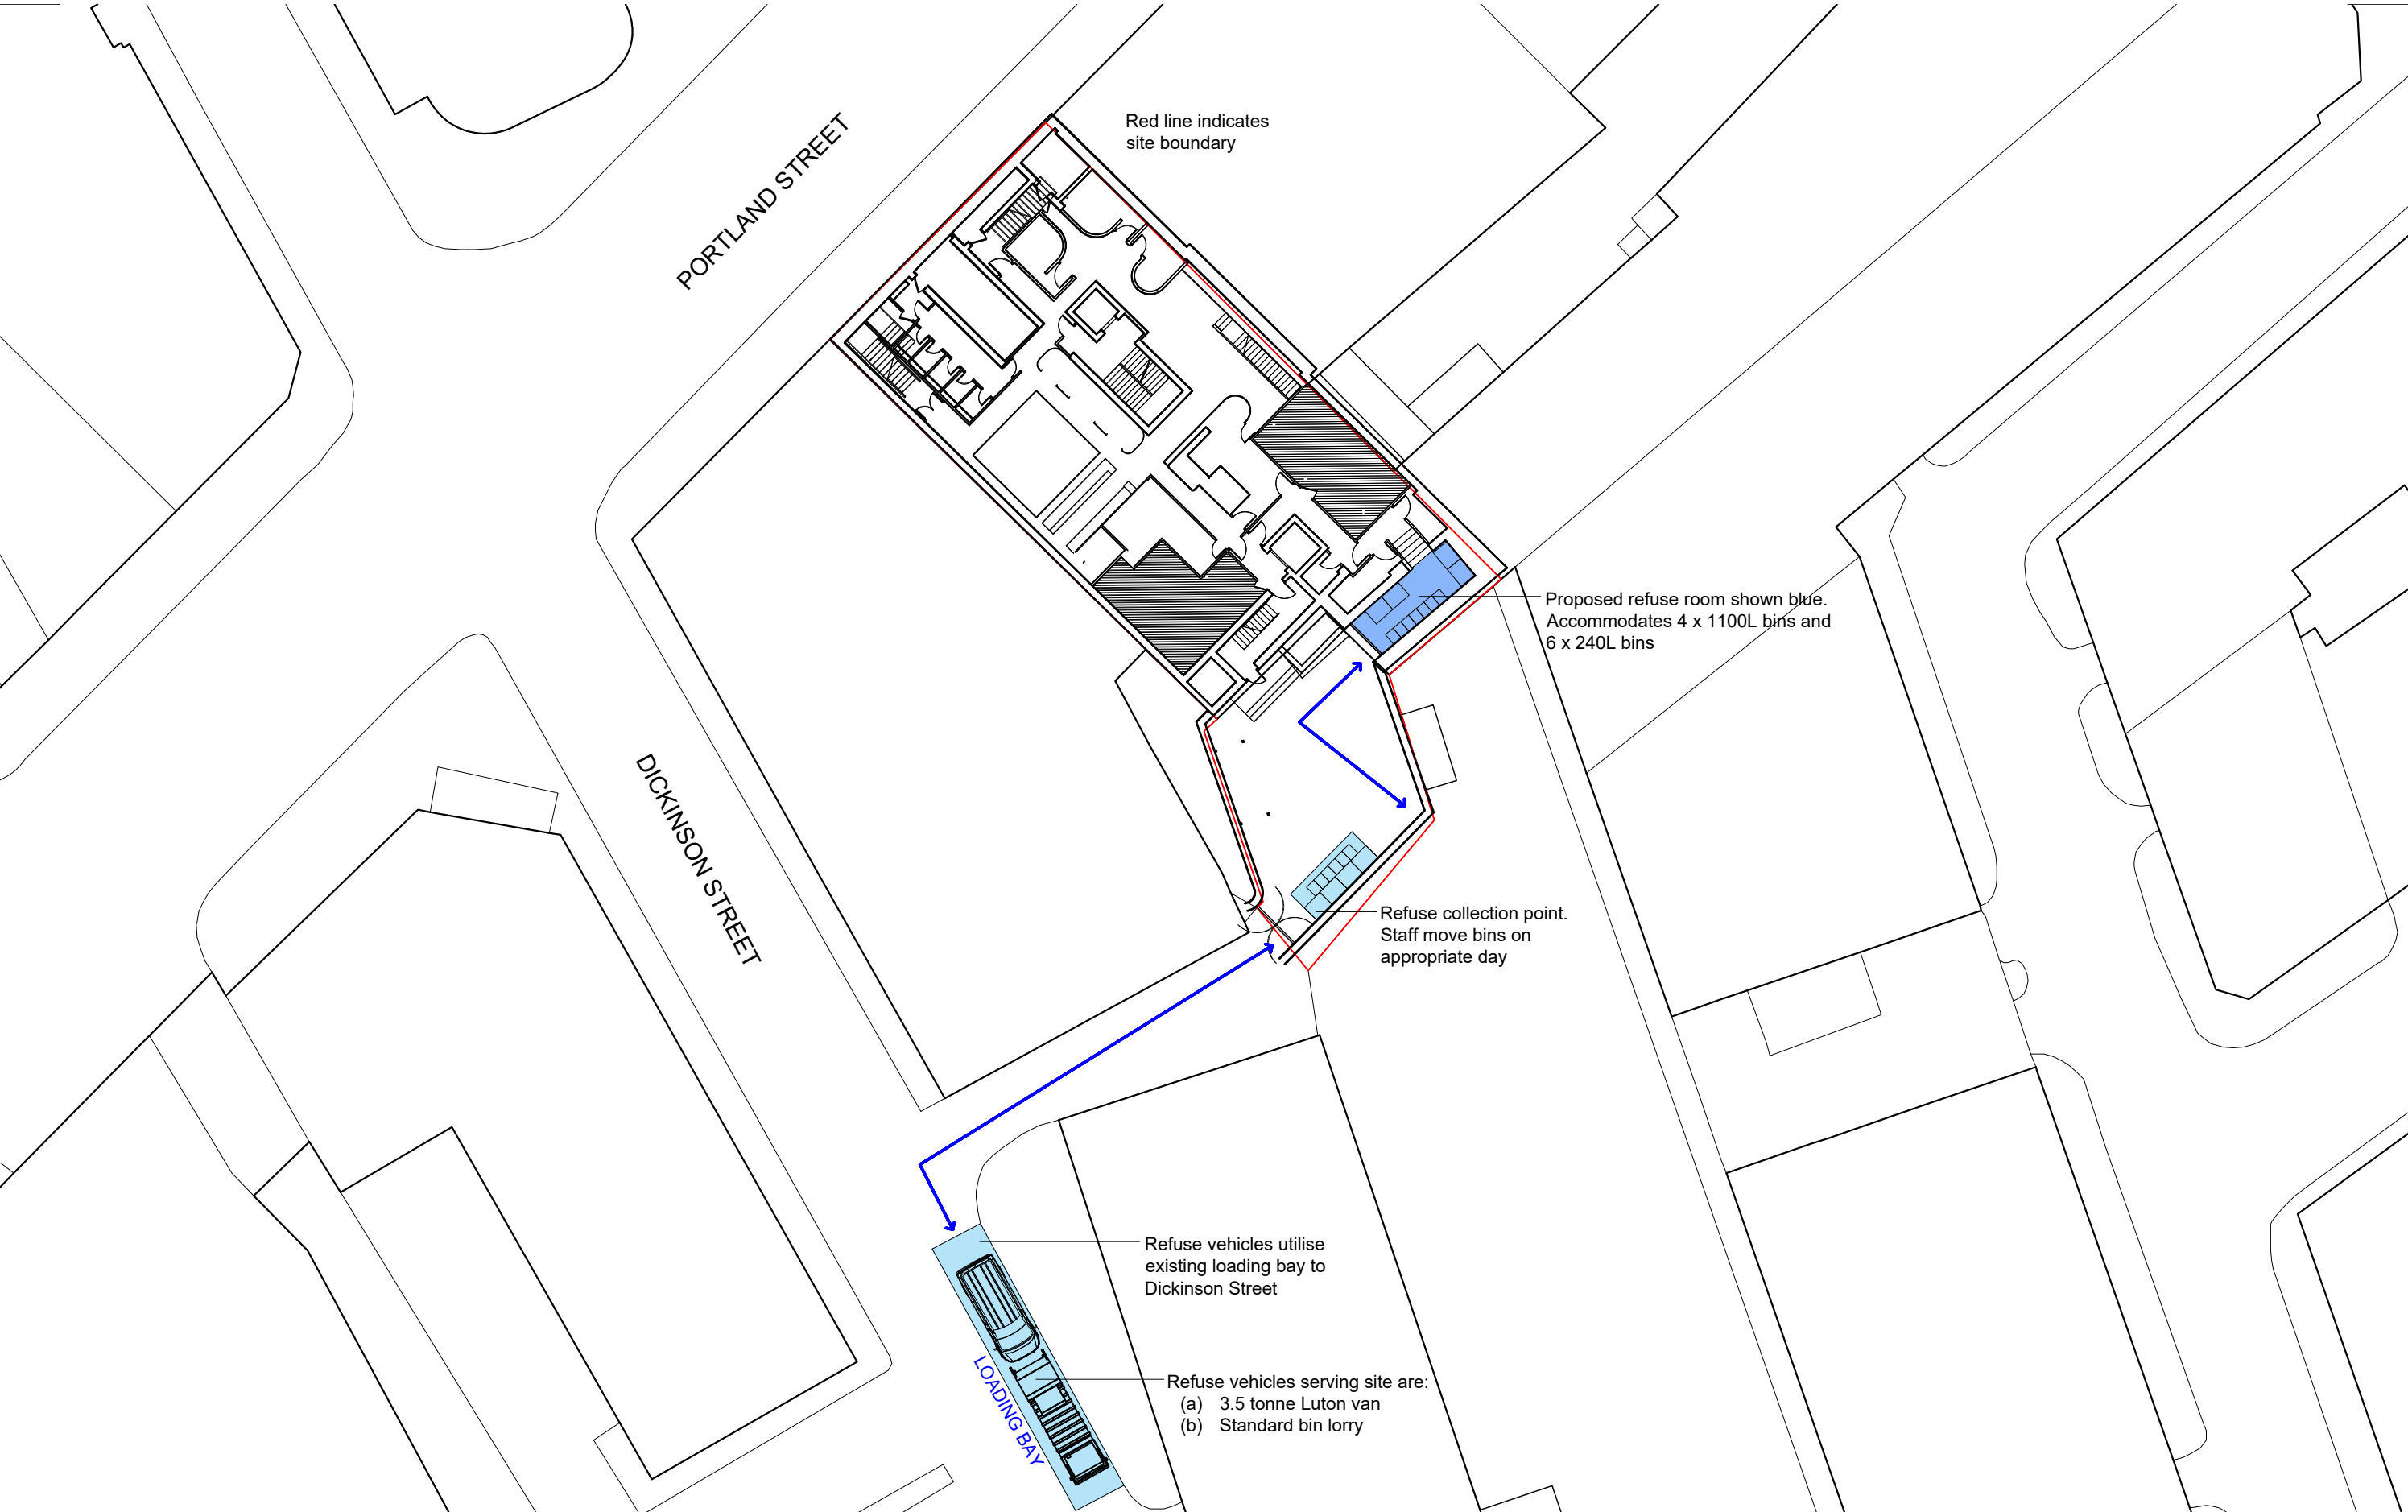


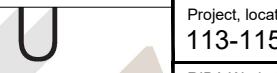

|   |           |   |                                                                                       |   |  |   |                    |                                           |                     |                  |
|---|-----------|---|---------------------------------------------------------------------------------------|---|--|---|--------------------|-------------------------------------------|---------------------|------------------|
| <div>All dimensions are to be checked on site, any discrepancies are to be reported to the Architect before work commences. Do not scale from this drawing.</div> <div>This drawing is to be read in conjunction with all relevant consultants and specialists drawings / documents, any discrepancies are to be reported to the Architect before the affected work commences.</div> <div>All structural components shown are indicative only. Details / calculations of structural members are to be provided by the Structural Engineer.</div> <div>THIS DRAWING NOT FOR CONSTRUCTION</div> | Revisions |  <div>NORTH</div> |  | Project, location<br>113-115 Portland Street, Manchester                                                                                         |  | <div>Up North Architects</div> <div>Up North Architects Ltd. Plane Tree House, Oldham Street, Manchester UK M1 1JG<br/>Company No. 10437056 TEL: 0161 237 1871 E-MAIL: mail@upnortharchitects.com</div> |                    |                                           |                     |                  |
|   |           |   |                                                                                       | RIBA Workstage<br>3 - Spatial Coordination   |  |   |                    |                                           |                     |                  |
|   |           |   |                                                                                       | Drawing purpose<br>For information   |  | Client<br>House of Fu   |                    | Drawing Title<br>Refuse Servicing Diagram |                     |                  |
|   |           |   |                                                                                       | This drawing copyright 2020 by Up North Architects Ltd. and is licensed to the client for the purposes related to the RIBA work stage above only |  | Job No.<br>M861   | Drawing no.<br>062 | Revision<br>-                             | Scale<br>1:350 @ A3 | Date<br>Jan 2023 |