
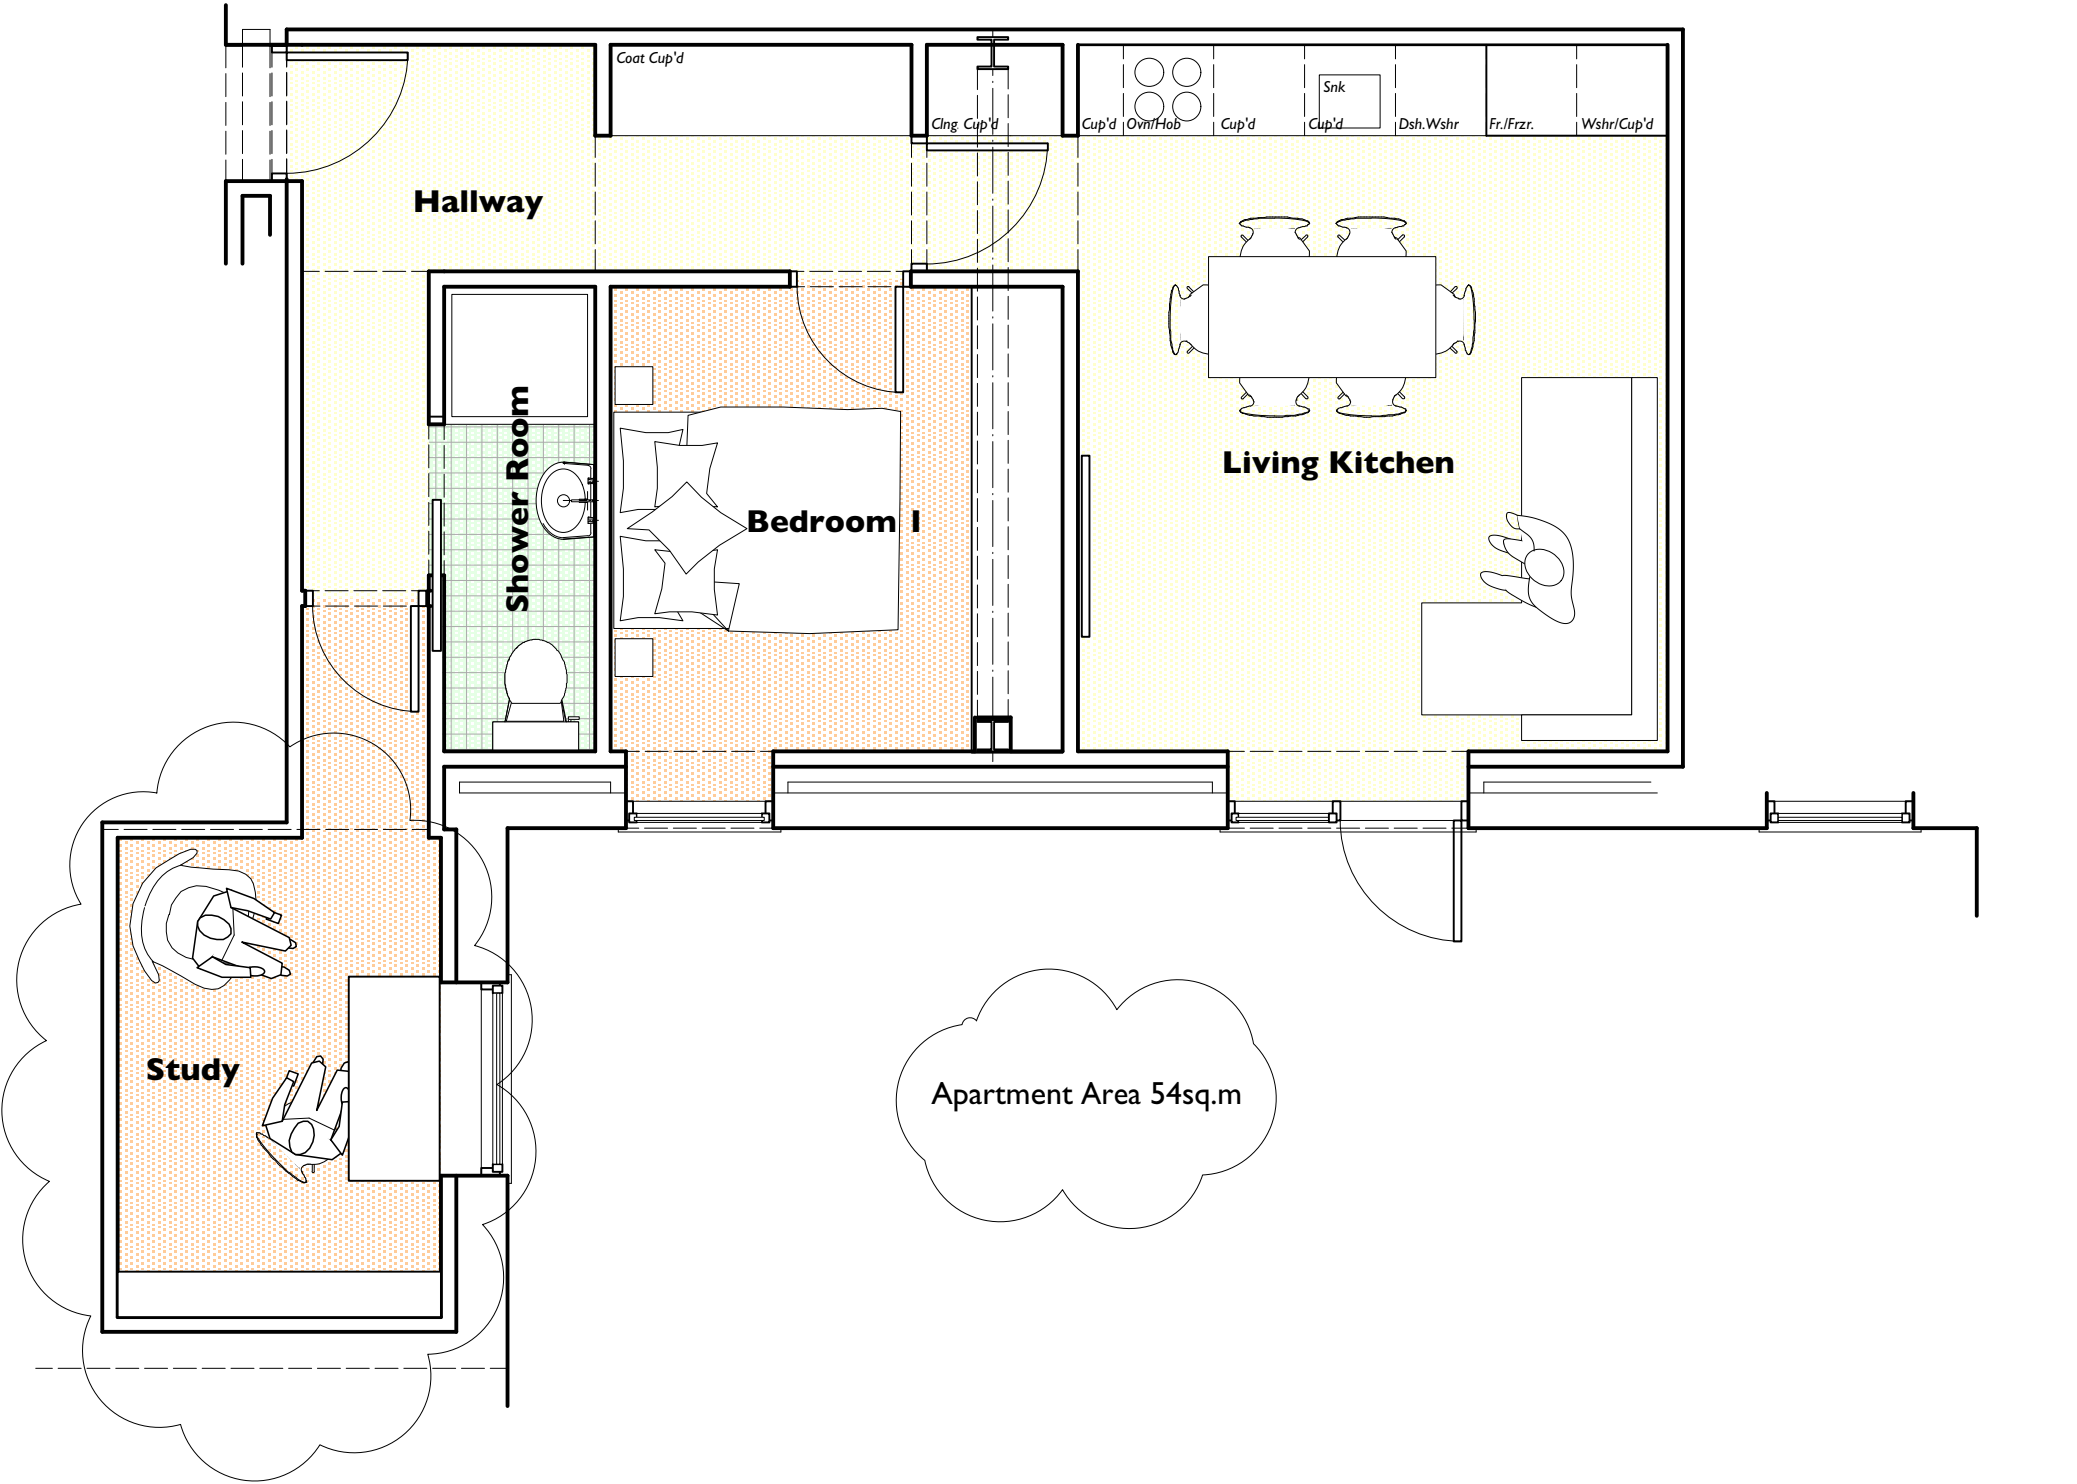


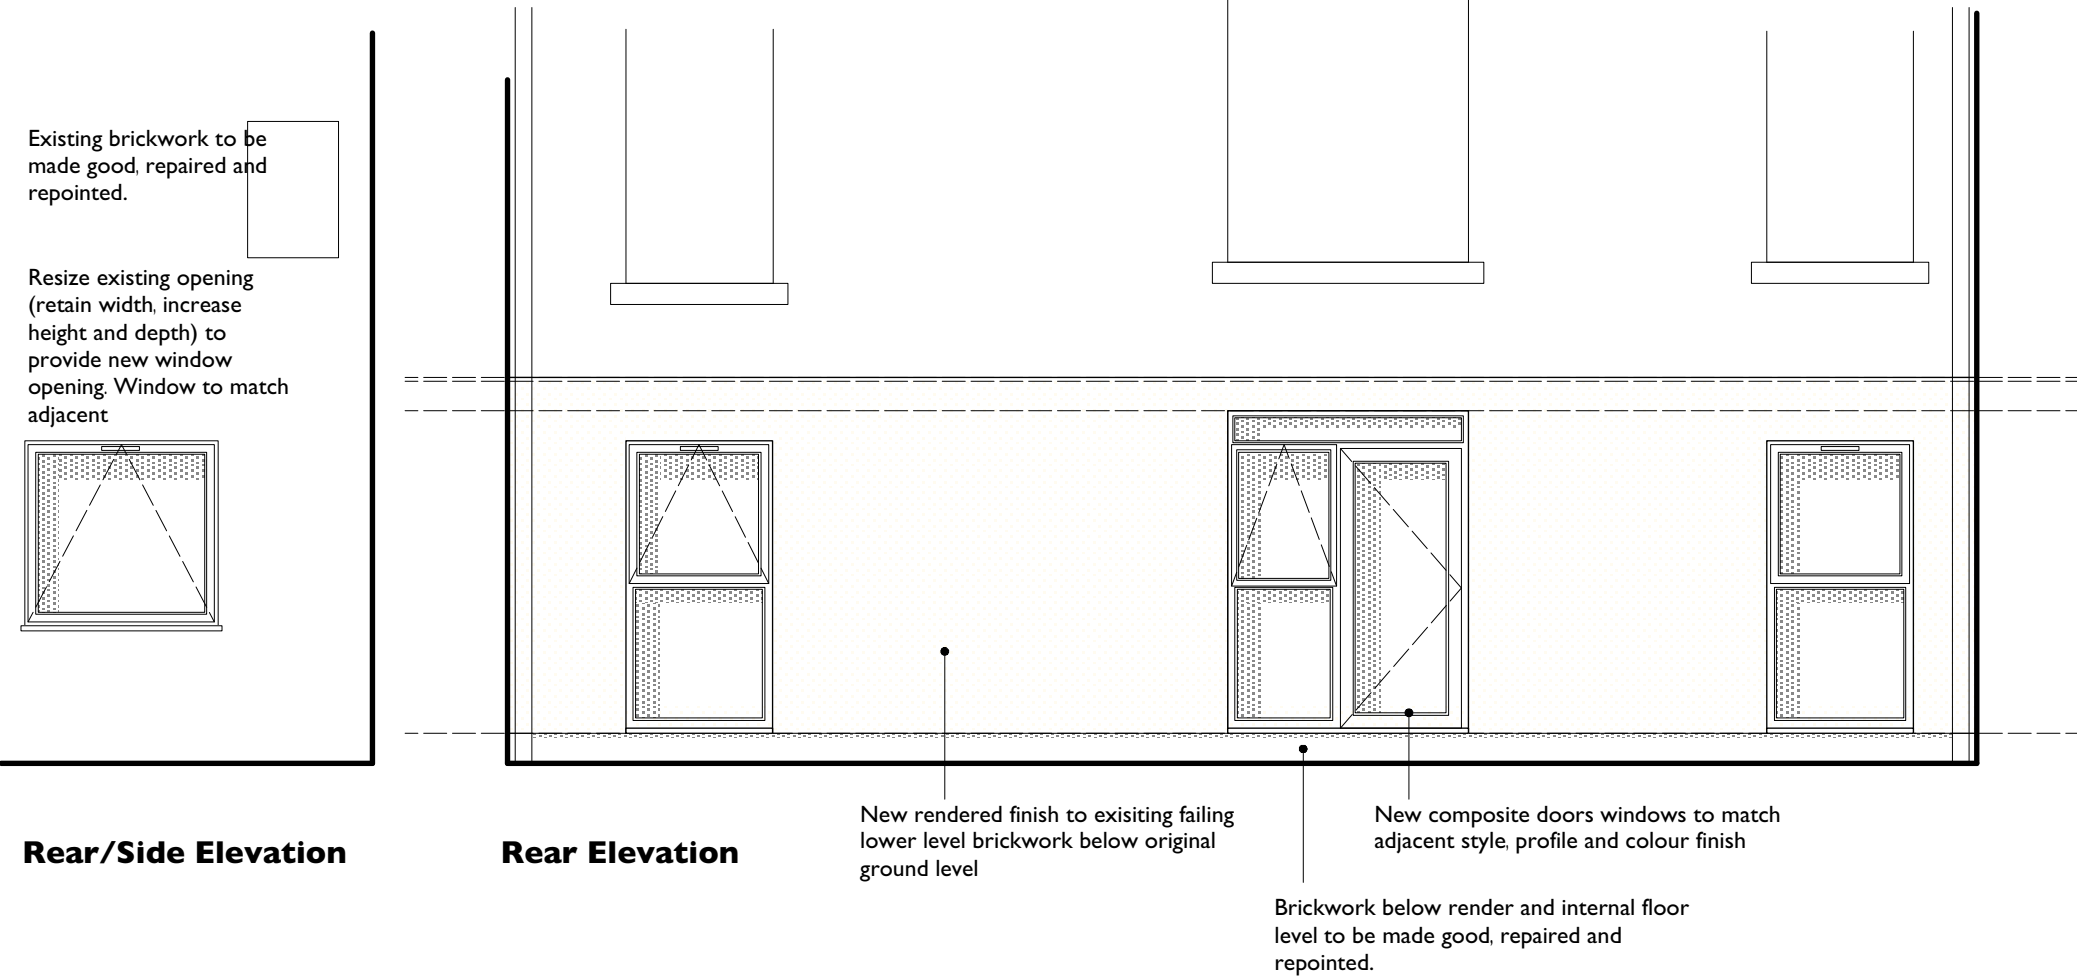

DRAWING SCALE			re form [architects and urban strategists] ltd 14 Adhol Road Whalley Range Manchester M16 8QN T 07976 746 680 e-mail@re-form.org.uk	Client	C6H12 Construction	Drawing Title	Plans & Elevations As Proposed	Status
				Project Title	Proposed Additional Apartment Within New Residential Development At 24-26 Whalley Road, Whalley Range, Manchester, M16	Scale	1:50@A3	
				Job No.	RD CH 22-435	Drawing No.	011	Rev. B
B	29.03.23	Floor Area Calculated Bedroom 2 updated to a study						
A	23.01.23	Site elevation included						
Rev.	Date	Comments						