



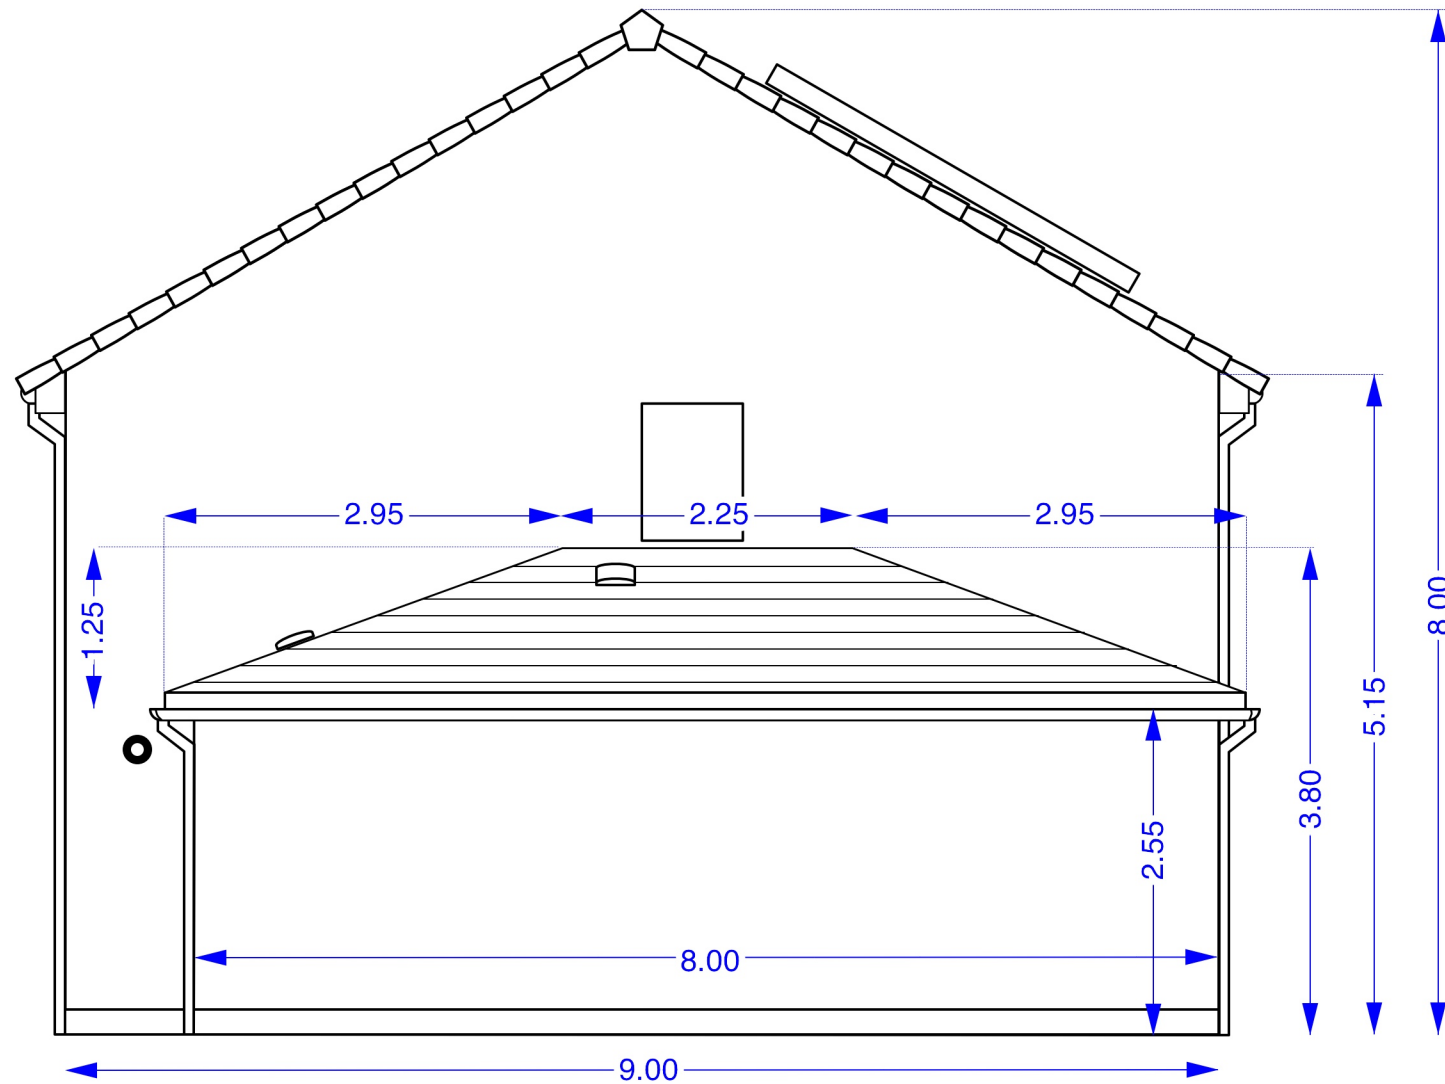

Side Elevation Exterior - Proposed
(1:50)

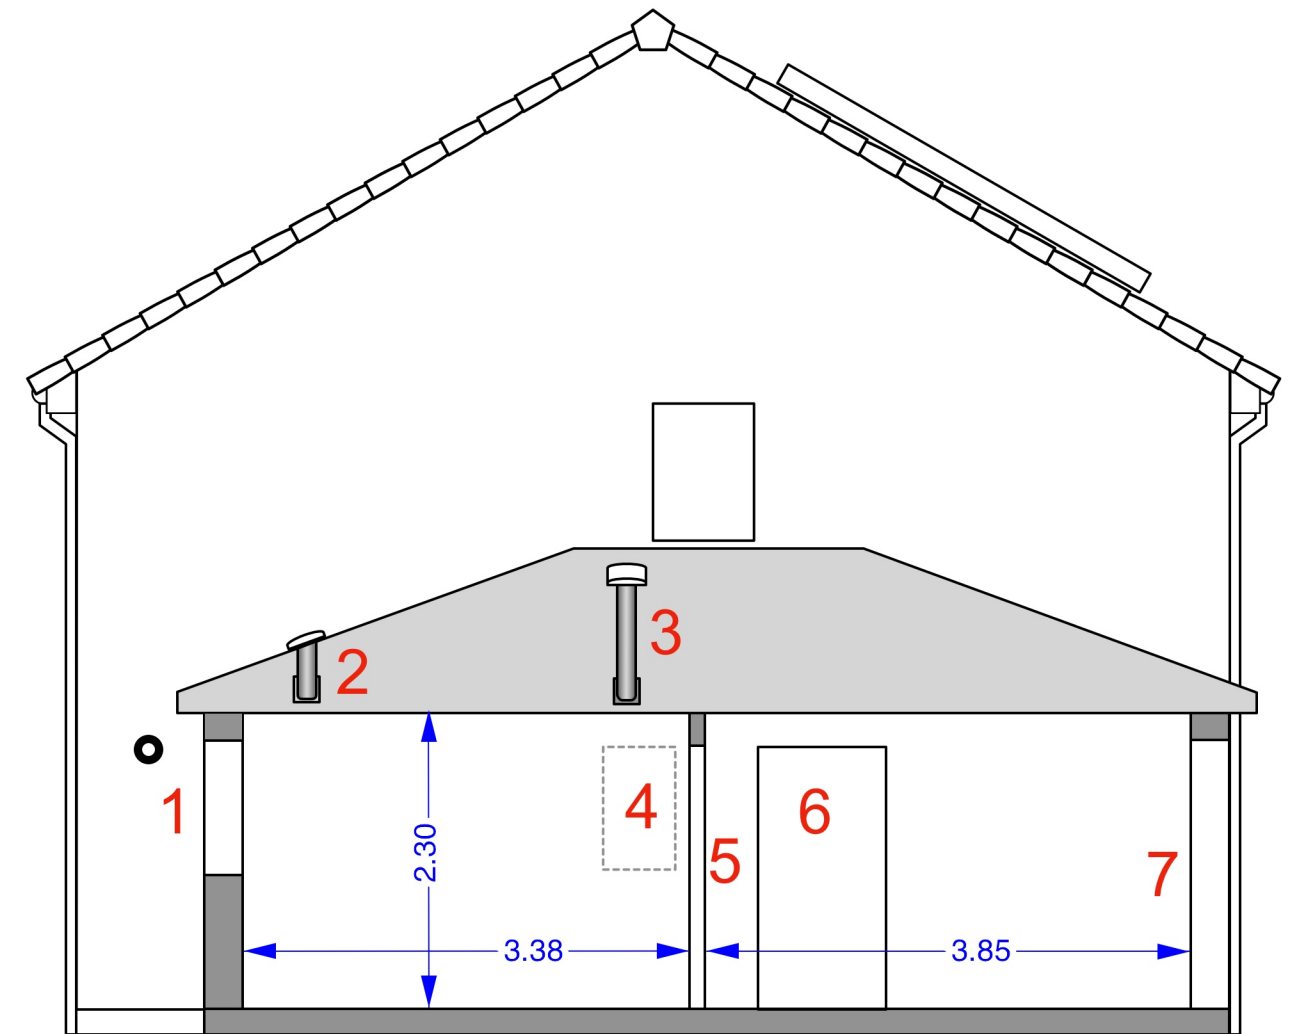

Side Elevation Cross Section - Proposed
(1:50)

1. Office Window
2. Cooker Hood Extractor Duct and Vent
3. Toilet Extractor Duct and Vent
4. Toilet Room Window removed and bricked up
5. Office Doorway
6. Living Room Doorway
7. Living Room Window

171 Darley Avenue Ground Floor Extension Proposed Side Projections

Scale: 1:50
Paper: A3

Drawn by: NR
Date: 14/02/2023

For: Lauren Berger
171 Darley Avenue, Manchester, M21 7JG

Nathan Rae admin@nathanrae.co.uk