
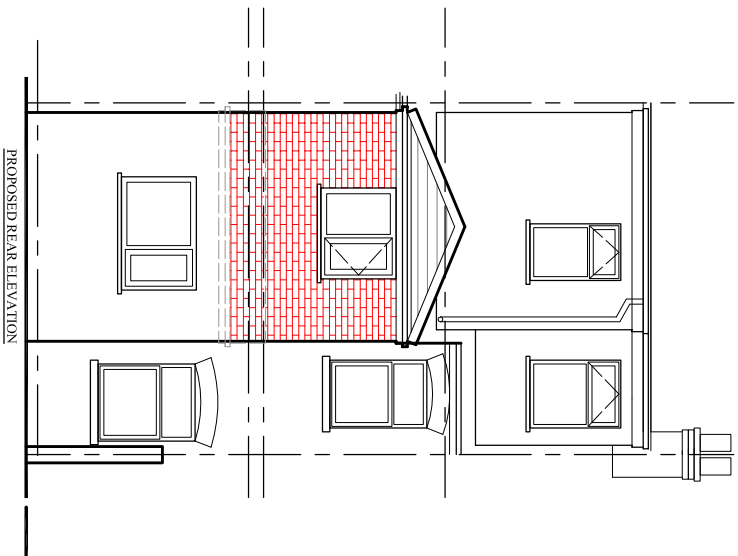
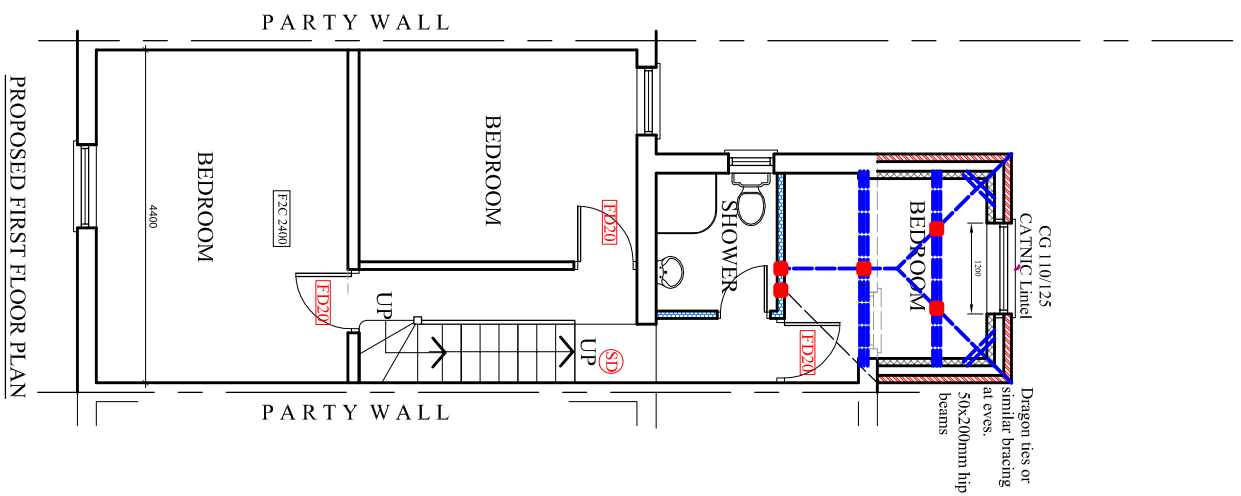


PURPOSE OF ISSUE	PLANNING
Do not scale from this drawing. All information should be checked by the contractor on site before commencing work. Any discrepancies should be reported to the architect immediately. All rights are reserved and are not transferable. Unauthorised reproductions of this drawing are not permitted.	

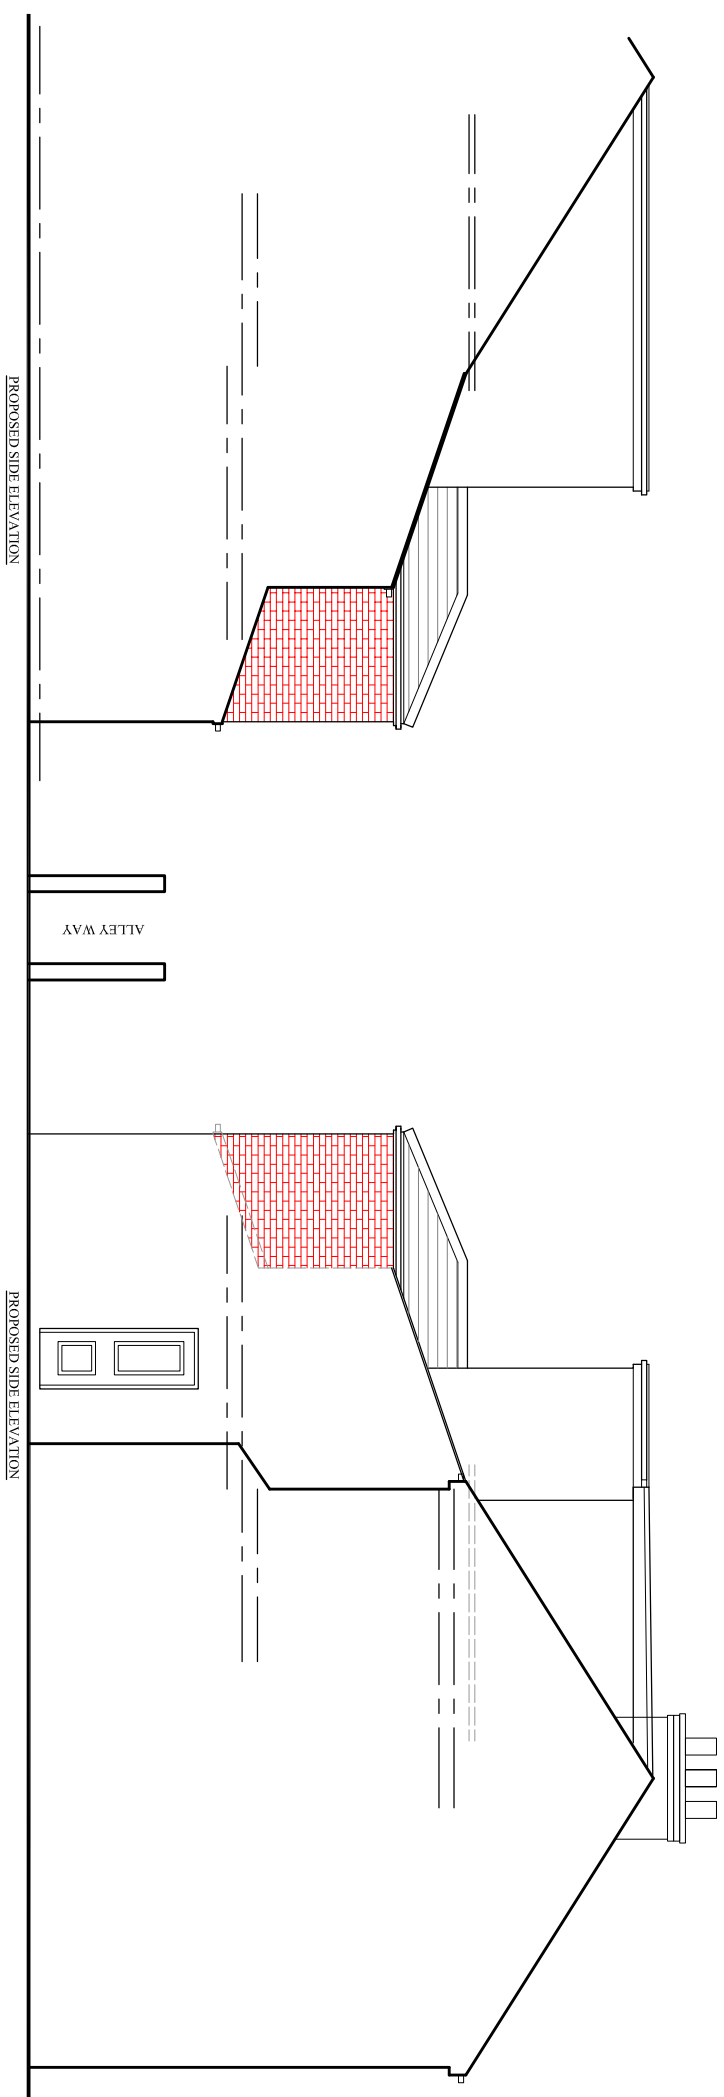

PROJECT
16 Fleson Street,

Rusholme

CLIENT
Mr. Tahir

DRAWING TITLE
Proposed Plan

JOB No _____

DRAWING No _____

NA-B02

SCALE	DATE	REVISION
1:100@A3	Mar. 2023	
<u>DRAWN</u>	<u>CHECKED BY</u>	<u>-</u>
NA		

t: 0782 895 3405

e: niarnat@hottm

e: niamat@hotmail.co.uk

na desip un