
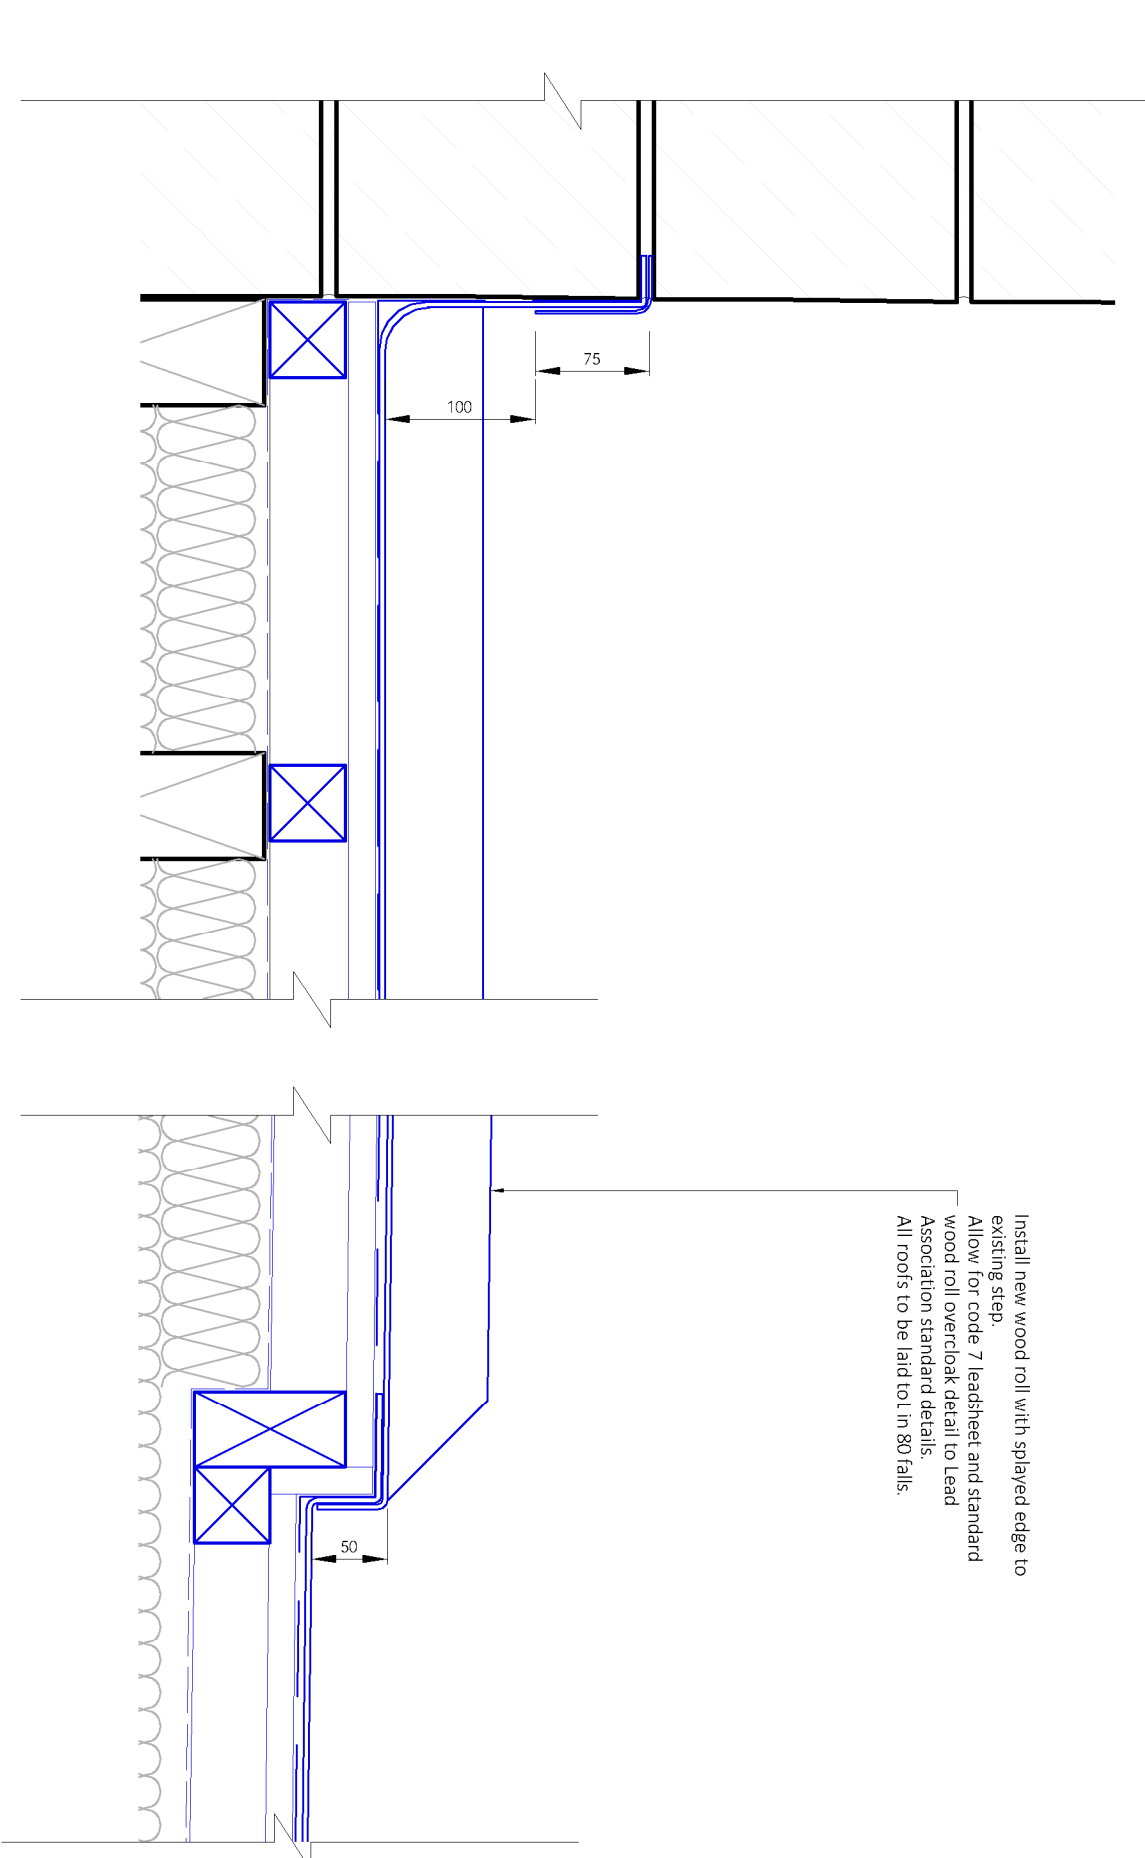


Note:
Do not scale from this drawing.
Dimensions are to be checked on site.
If in doubt please ask.

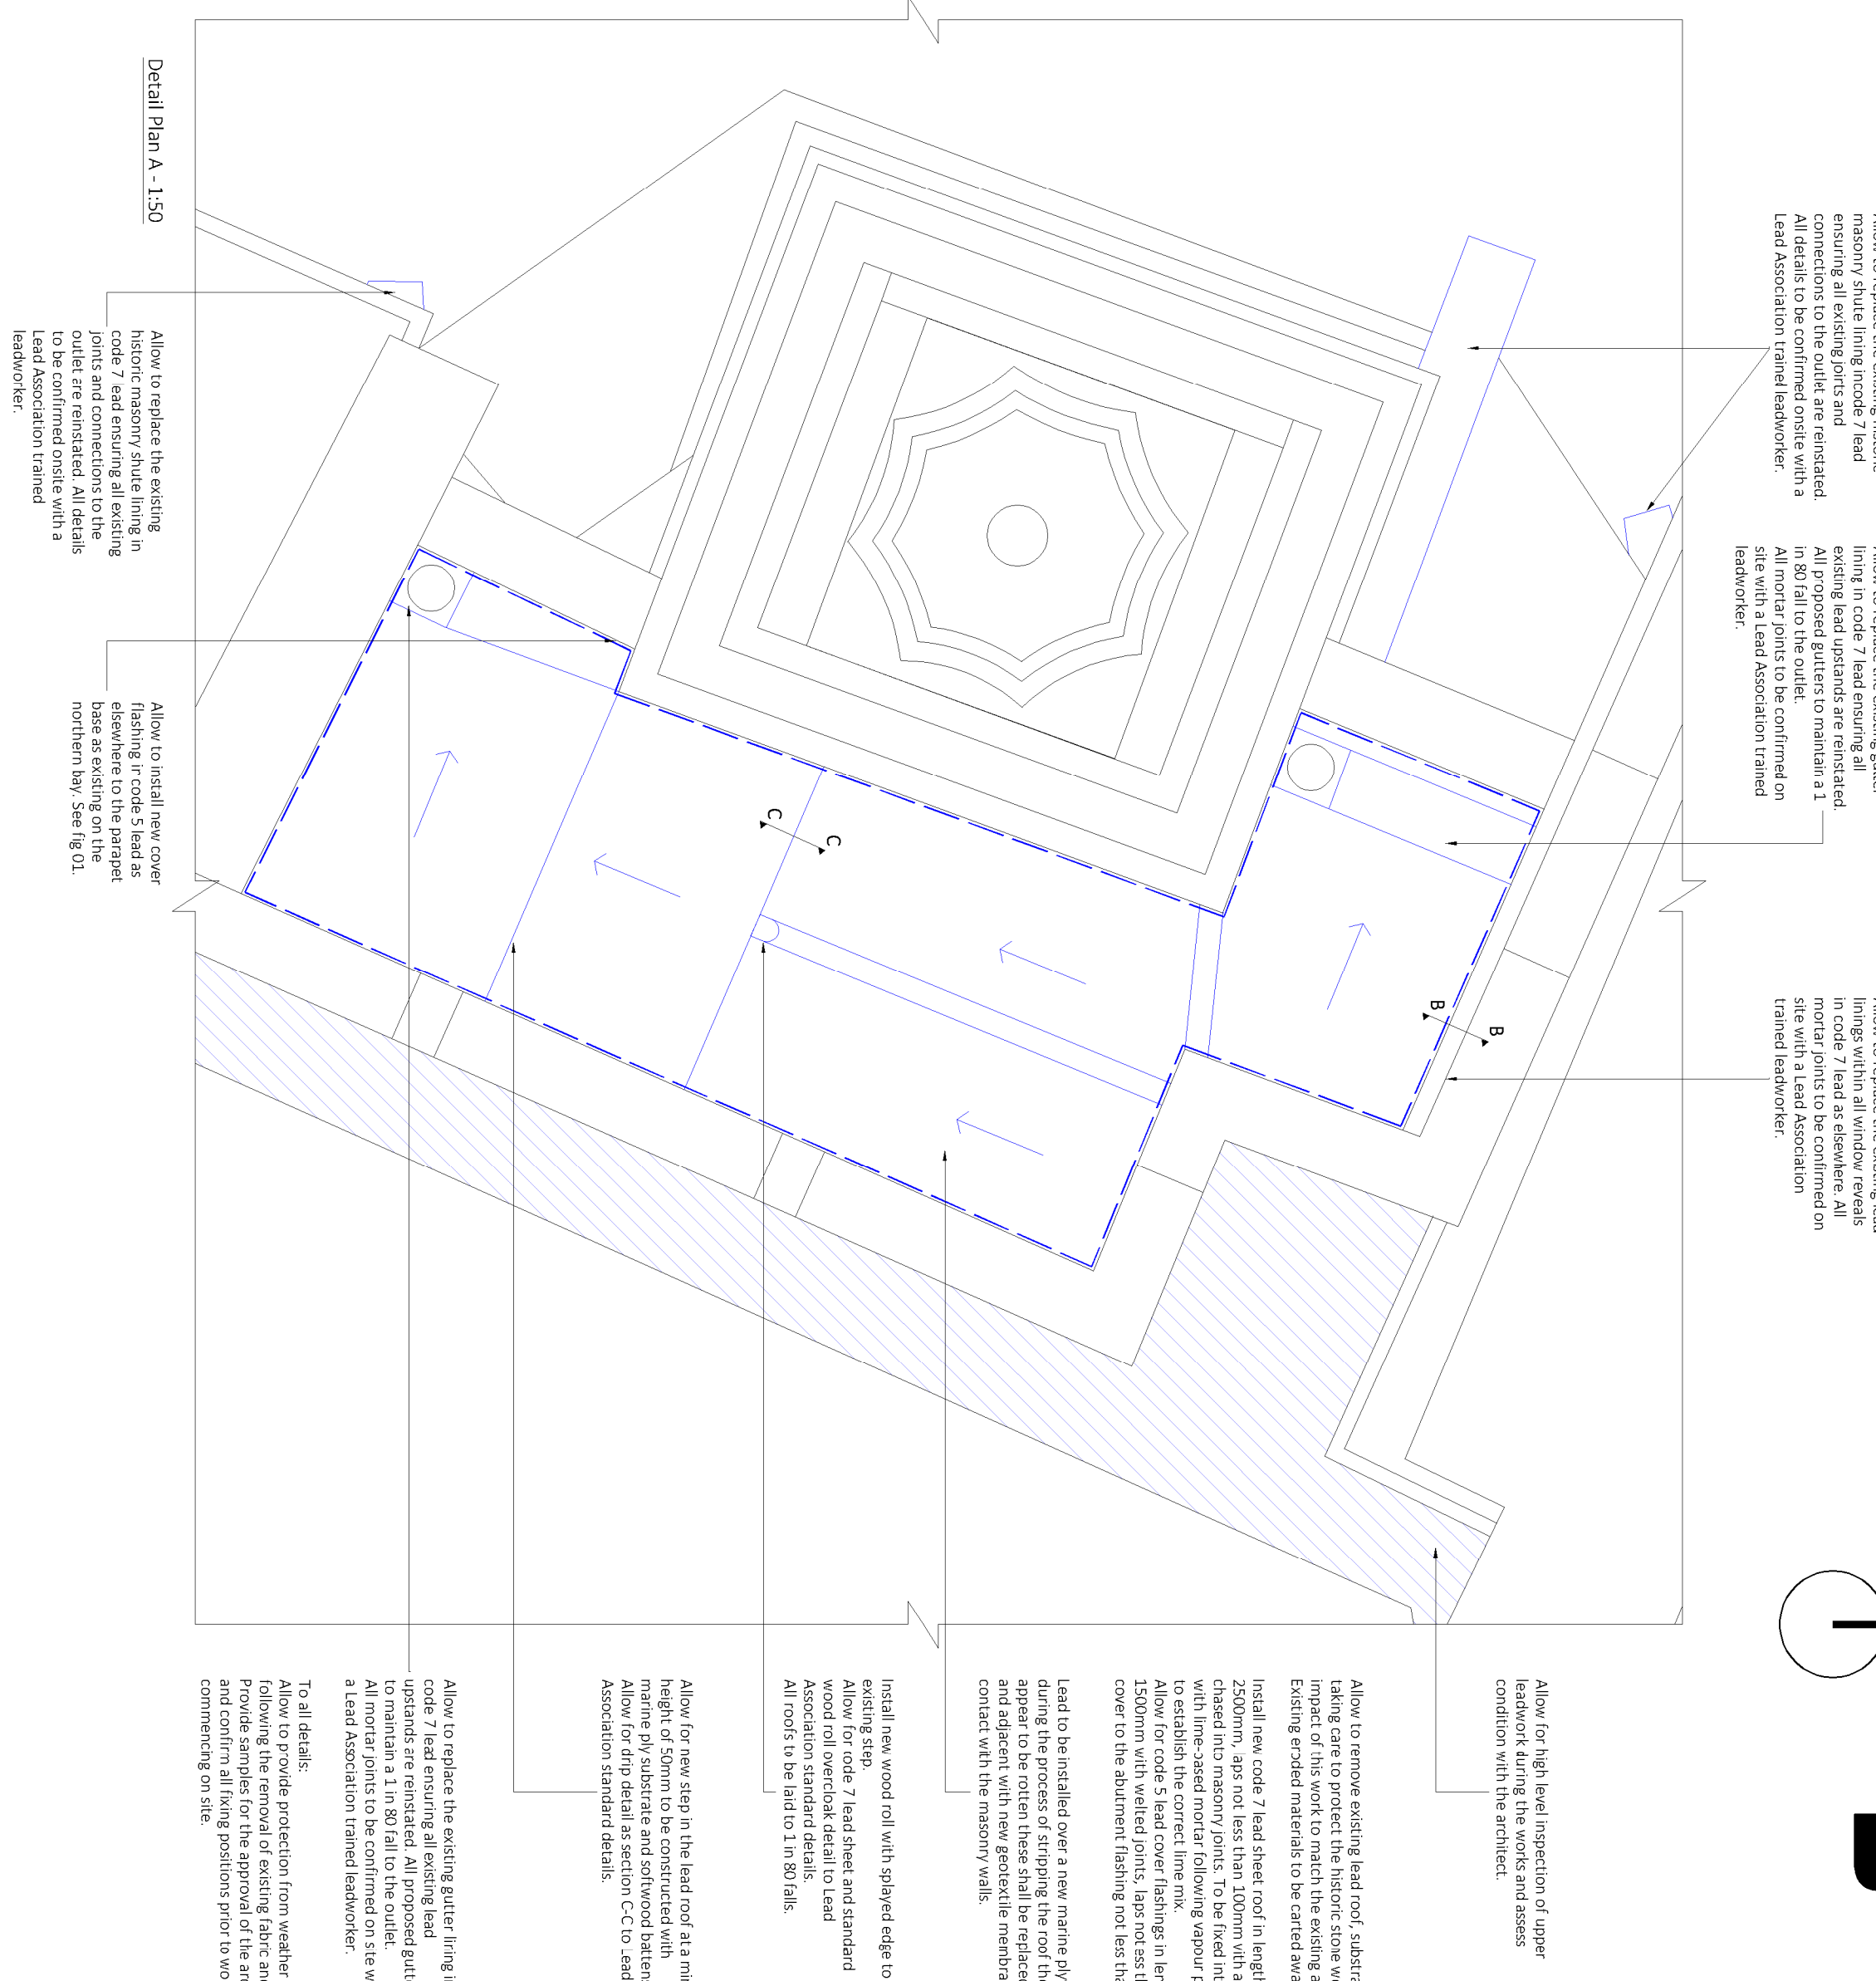

Key:

Dashed line denotes areas of leadflashing replacement.

Rev	Date/Intls	Details
-----	------------	---------

© The moral rights of the author are hereby asserted.
This drawing and design is the sole property of Buttriss Ltd and must not be reproduced without permission.
Buttriss Ltd is Registered in England and Wales: 5365573

Buttress

T 0161 236 3303
E contact@buttress.net
W www.buttress.net

Project Title	CSM - College House and Fox's Court
Client	Chetham's School of Music

Drawing Title	Proposed Lead Roof
---------------	--------------------

Date	22/02/23	Scale	Varies
Checked	EK	Orig Paper Size	A1

Status **PLANNING**

Project:	Origin:	Zone:	Level:	Type:	Disc:	Number:	Rev
----------	---------	-------	--------	-------	-------	---------	-----

9424-BA-ZZ-RF-DR-A-(04)003-