


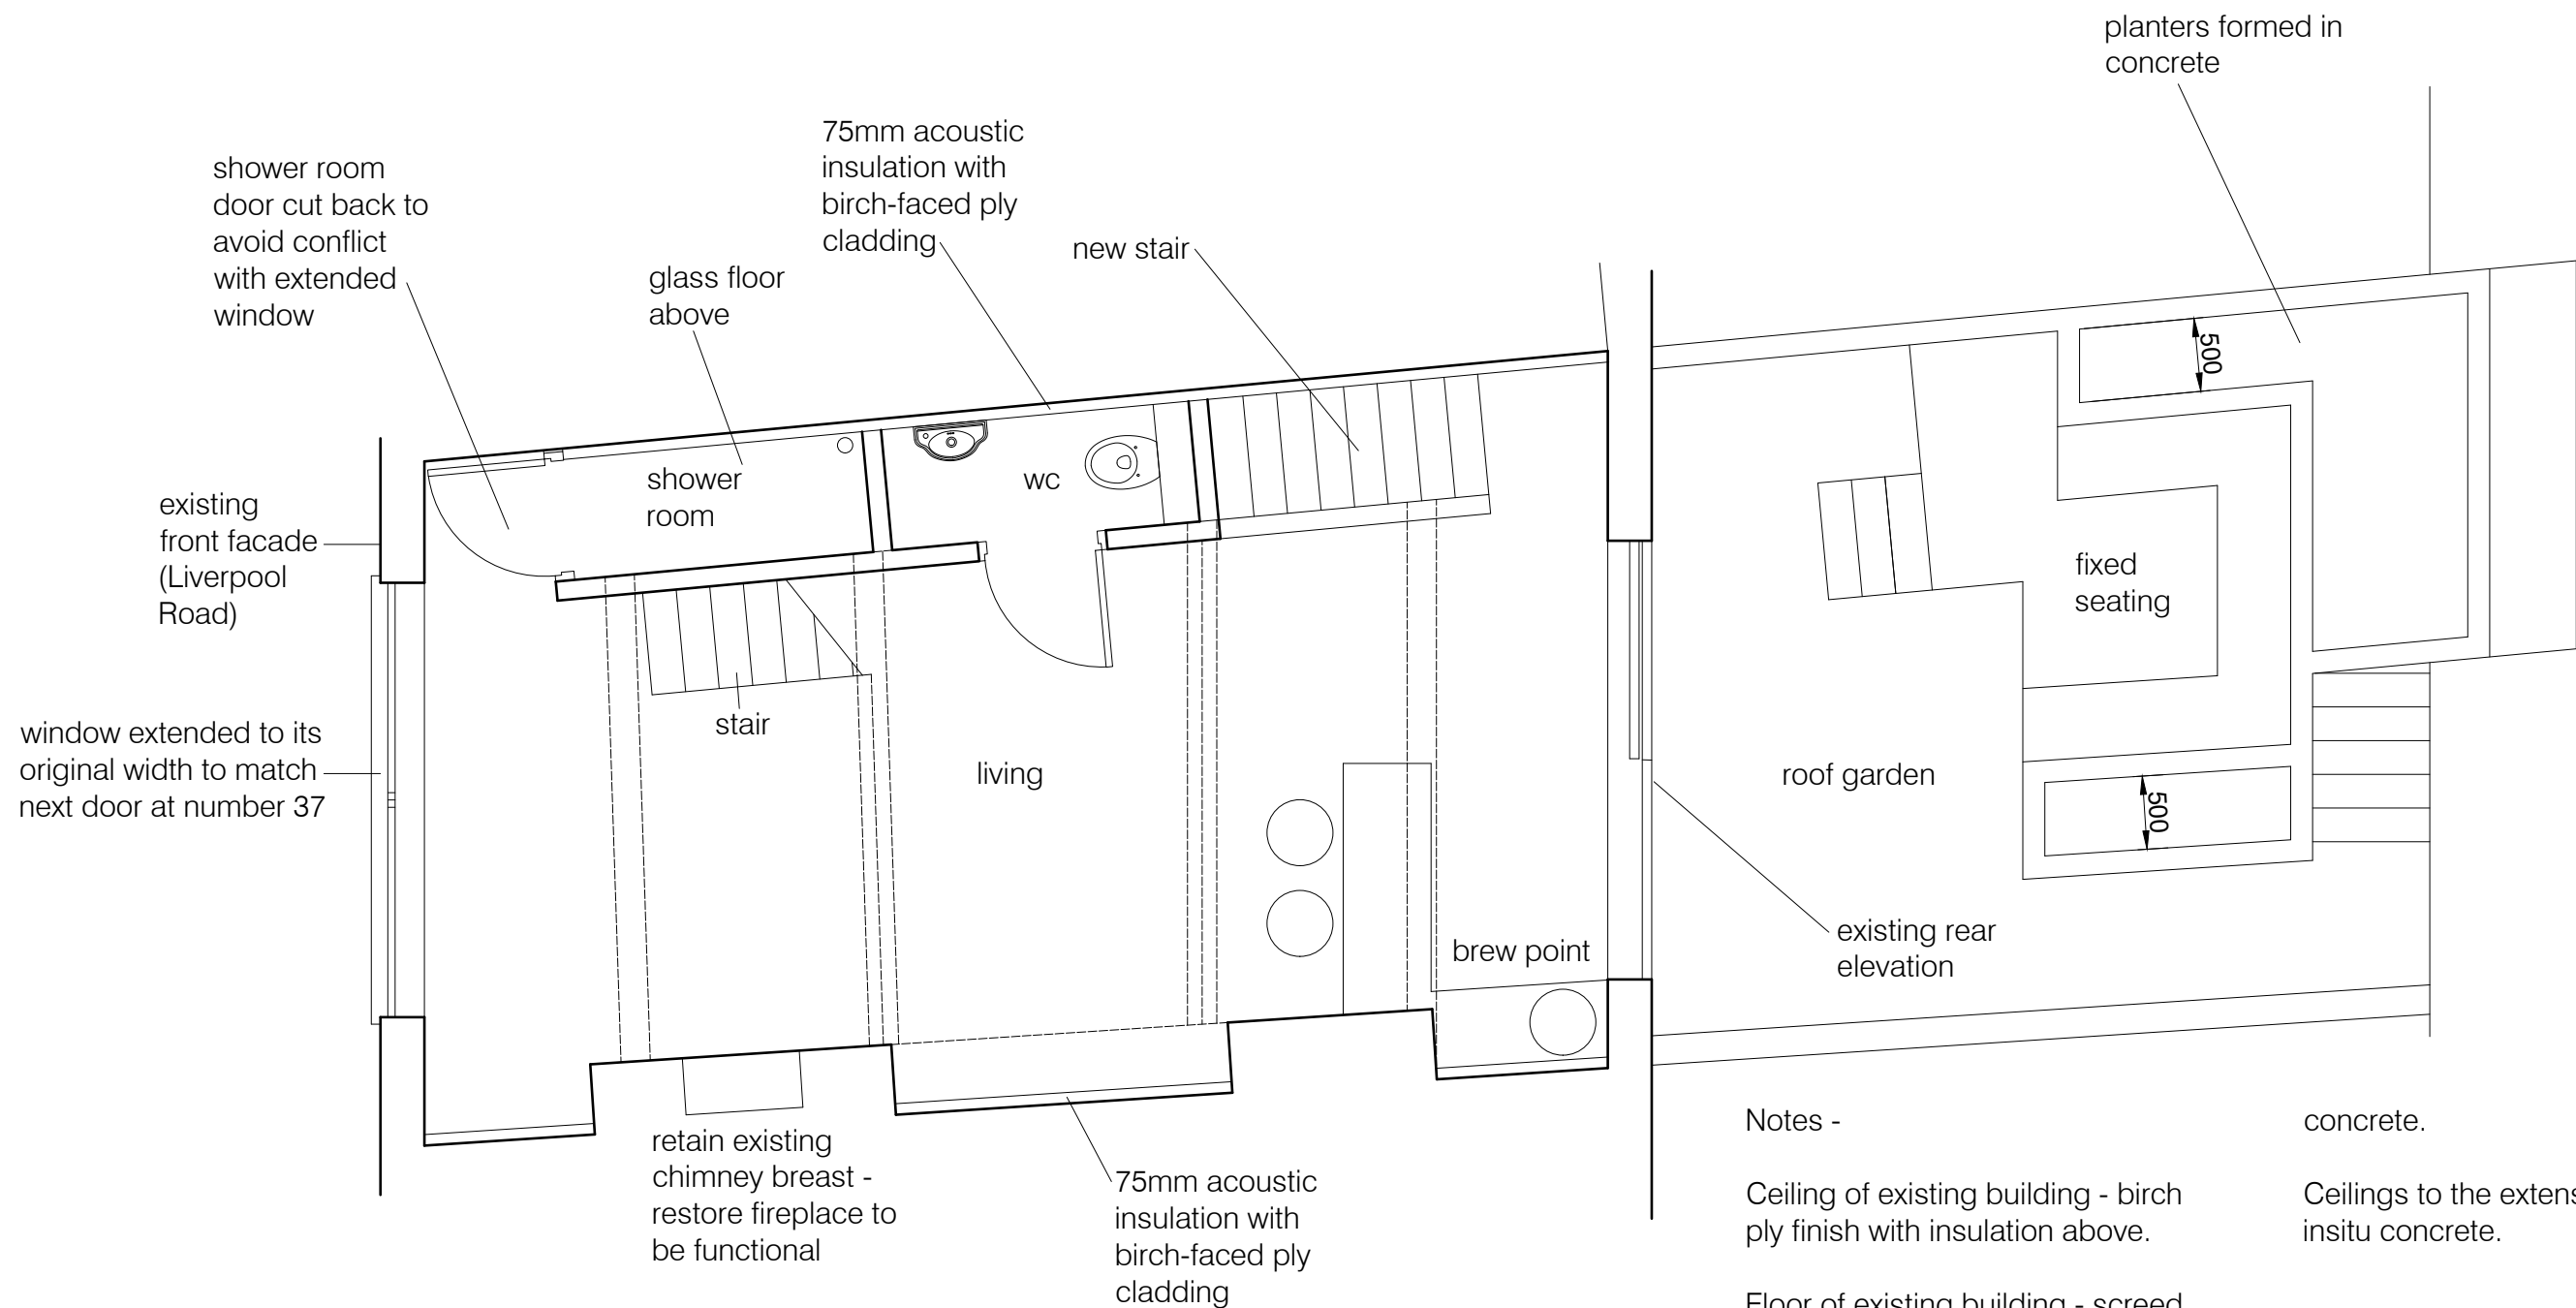

Second Floor Plan 1:50

Notes -

Ceiling of existing building - birch ply finish with insulation above.

Floor of existing building - screed with under floor heating. Final finish to be determined.


Party walls of existing building - 75mm acoustic insulation with 18mm birch faced ply panels.

Chimney breast - exposed existing brick.

Extension internal wall finish - insitu

concrete.

Ceilings to the extension will be insitu concrete.

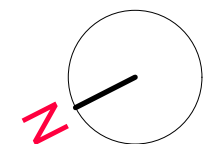

rev A - note about metal windows removed
Stair up rear roof removed

PROP-003 Rev A

35 Liverpool Road
Proposed Second Floor Plan
Scale - 1 to 50 @ A3
17 January 23