
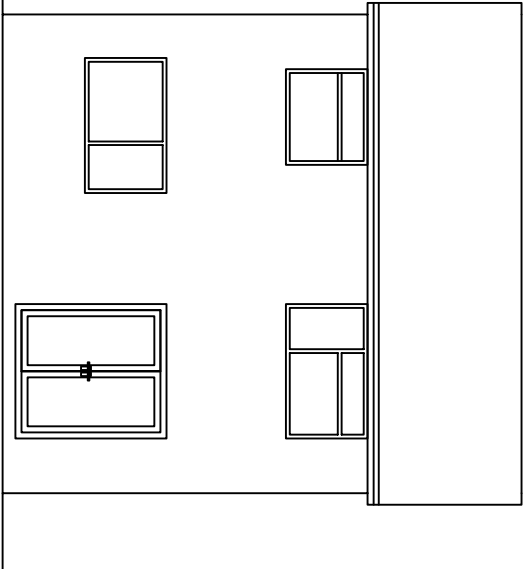
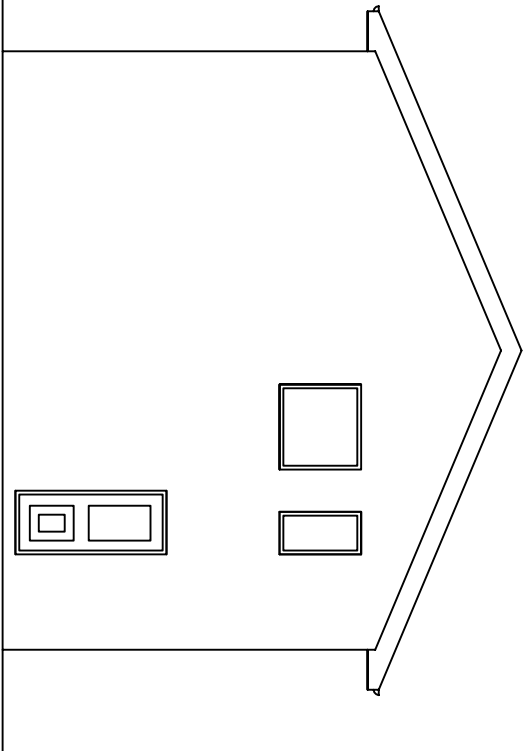
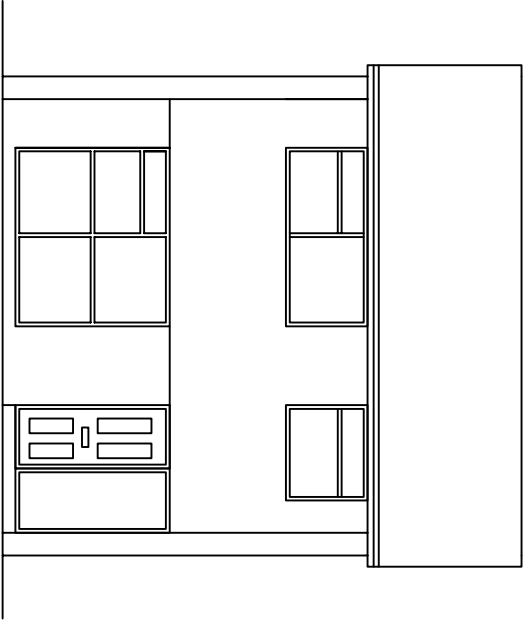


Do not scale this drawing. All Dimensions must be checked on site. This drawing and all details contained hereon are copyright and must not be reproduced without written permission from Extend Your Home.

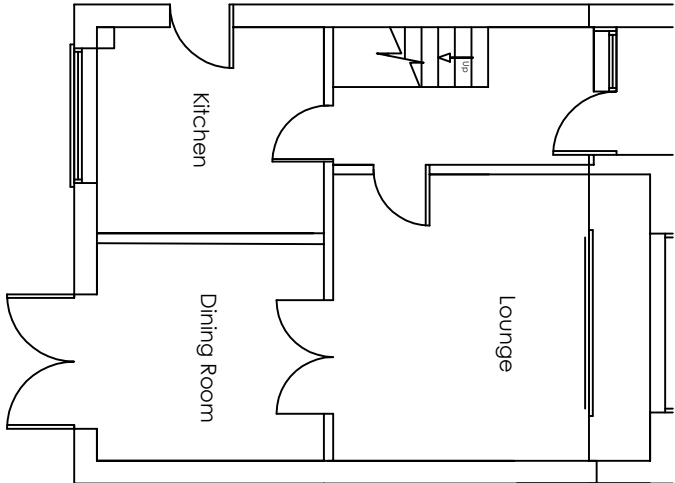

	/	/	/	/
REV	DESCRIPTION	AUTH	DATE	

EXTEND

YOUR HOME



Email: extendyourhome@outlook.com

Address
13 Flogg Wood Avenue
Marple
Stockport
SK6 6HP

DESCRIPTION
Single-Storey Side Extension

DRAWING TITLE
Existing Plans

DATE 07/01/2023	DRAWN	TC
-----------------	-------	----

SCALE 1:100	CLIENT	LC
-------------	--------	----

DRAWING NUMBER	REVISION
02	/

Planning