


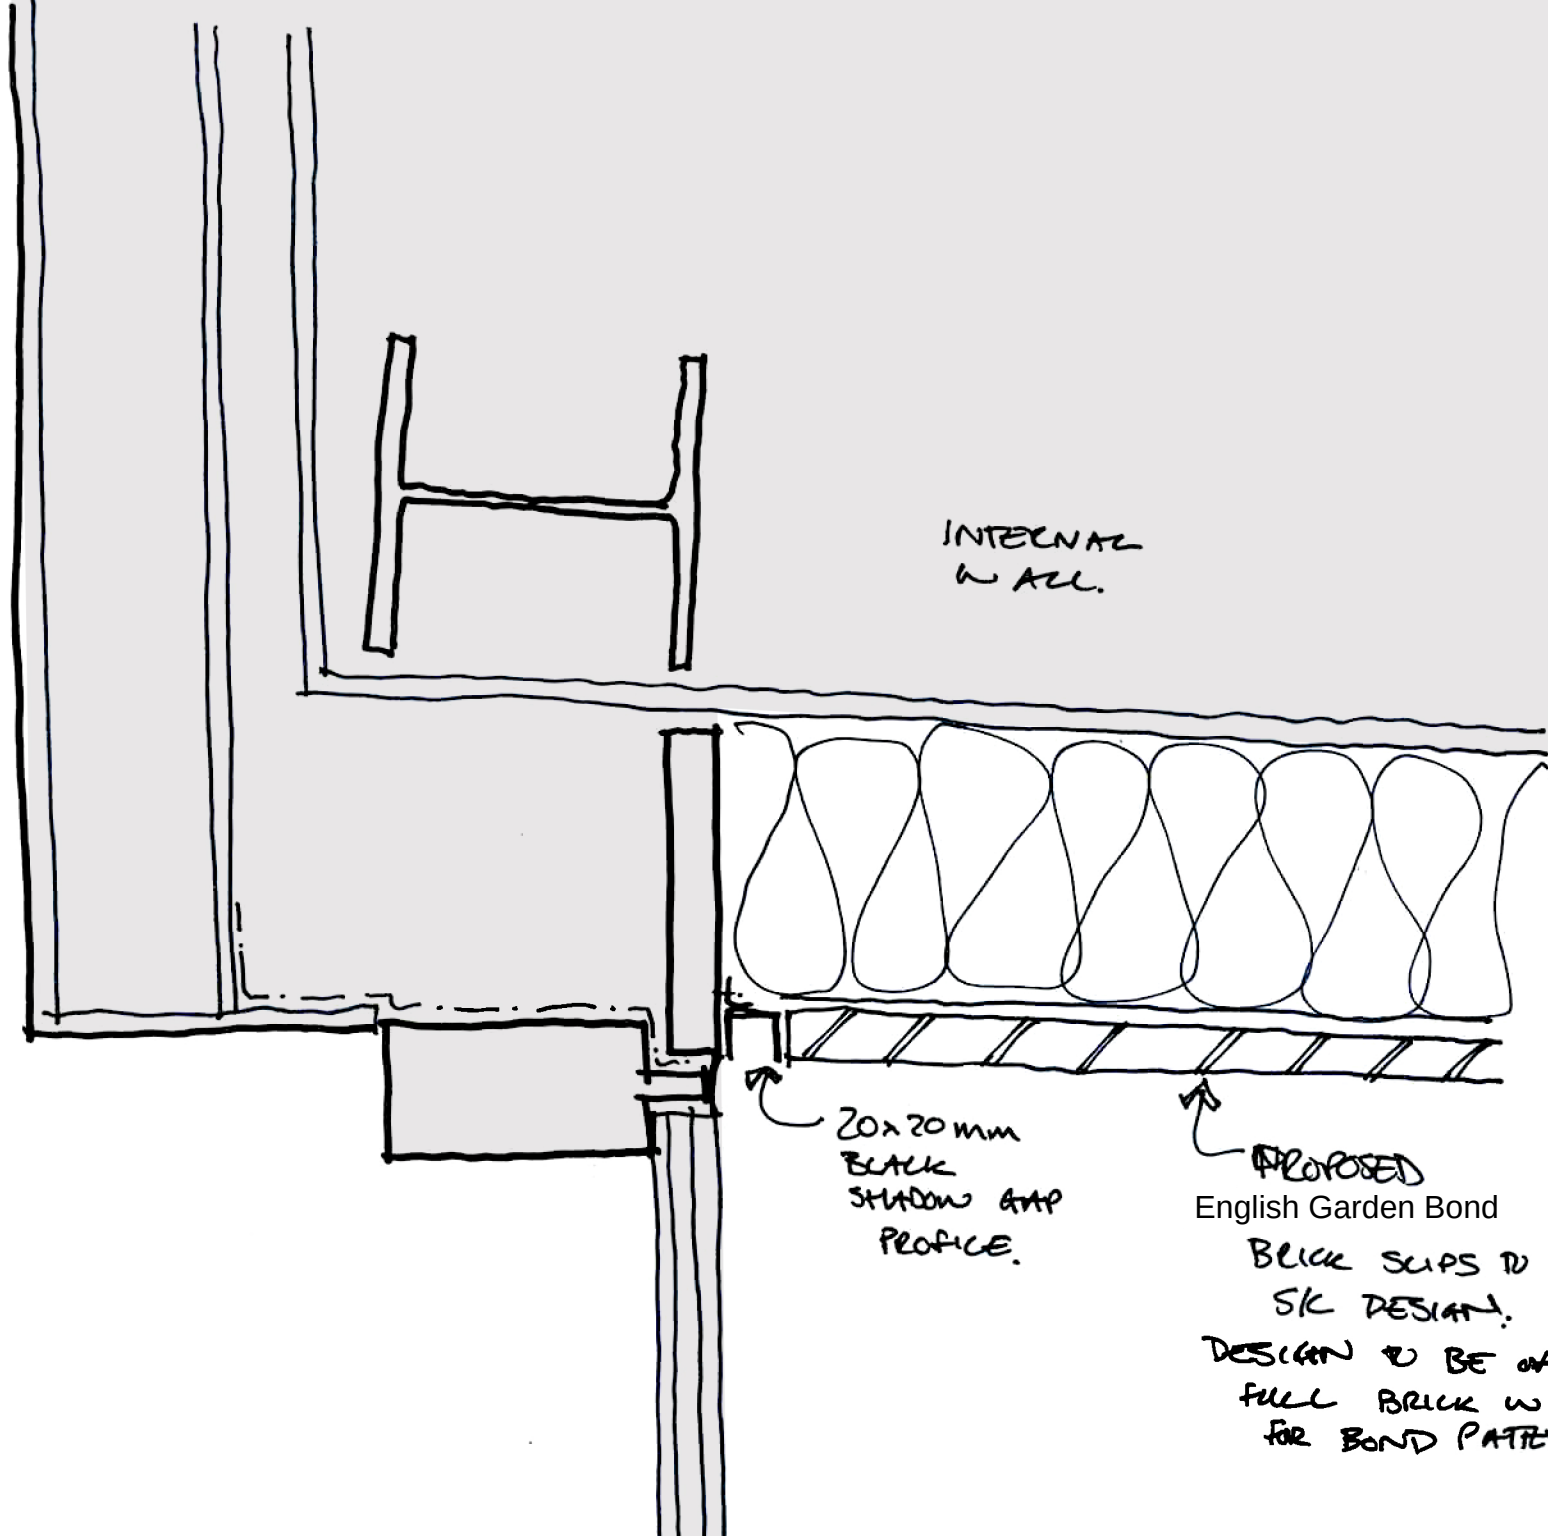

INTERNAL
WALL.

20x20mm
BLACK
SHADOW GAP
PROFILE.

PROPOSED
English Garden Bond
BRICK SLIPS TO
SK DESIGN.
DESIGN TO BE OF
FULL BRICK WIDTH.
FOR BOND PATTERN.