


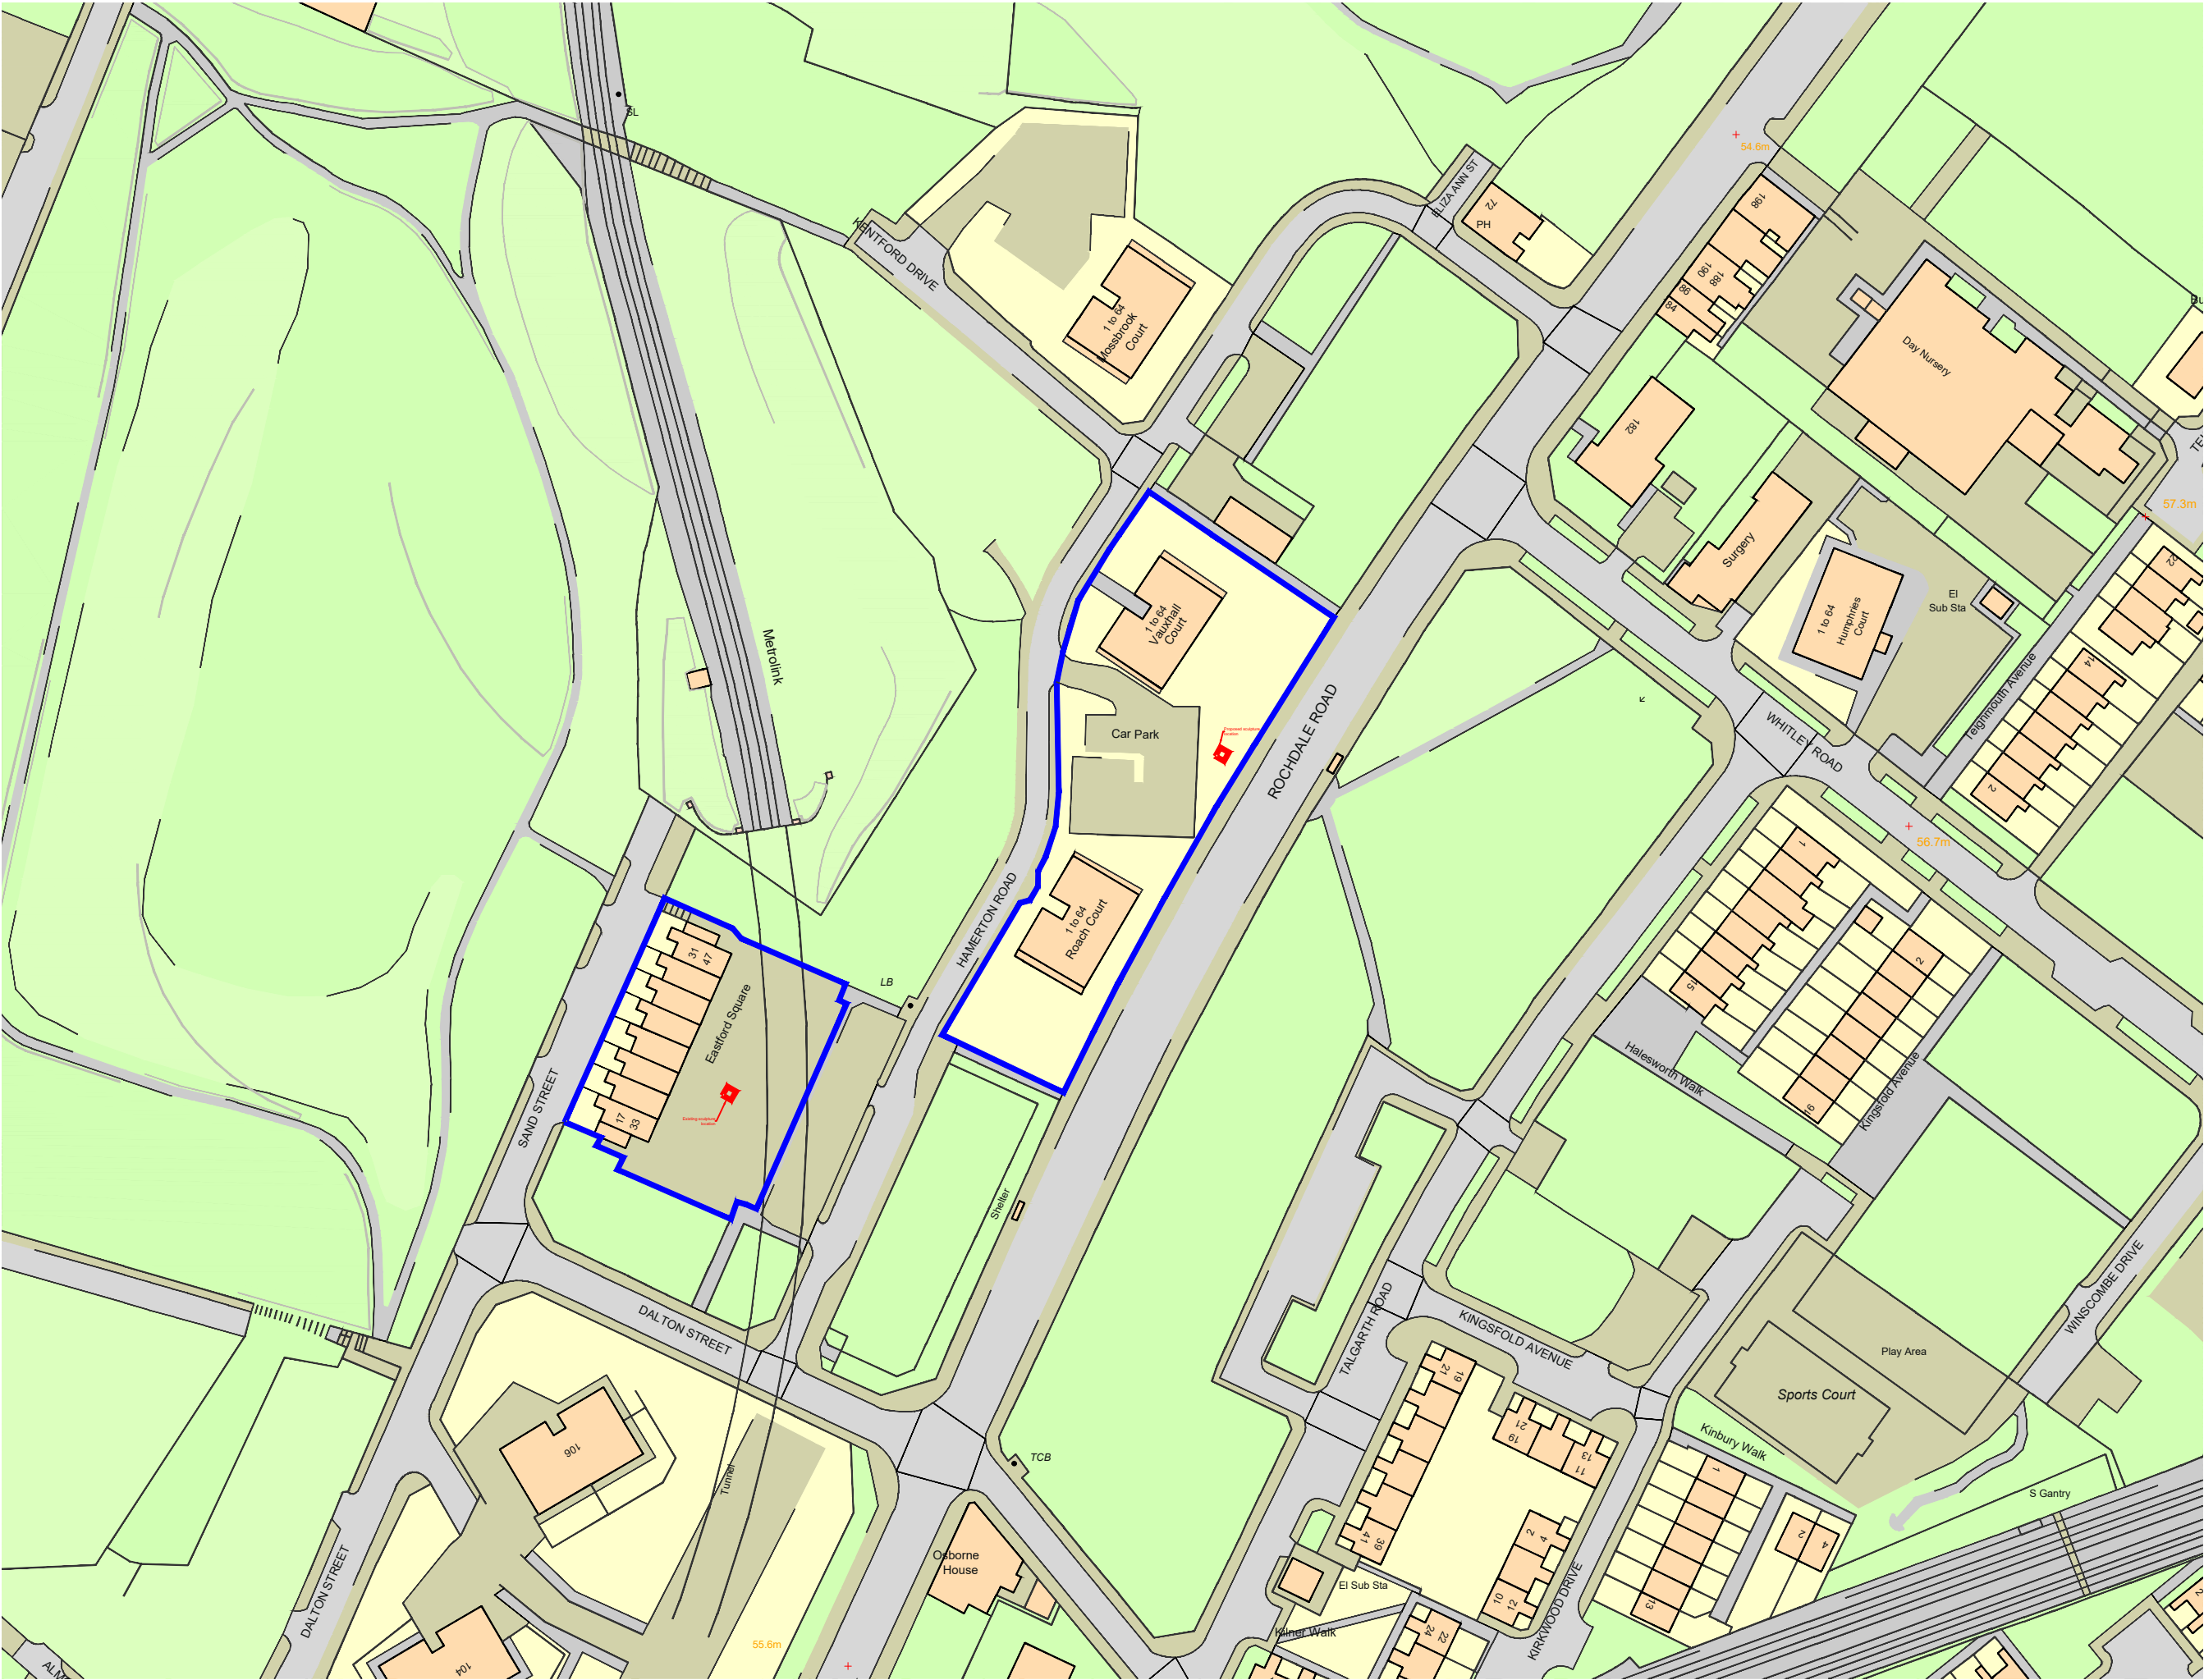

Sculpture Relocation - Location Plan

KEY

Application site boundary;

content edged red.

Land also within client

ownership; content edged blue.



MANCHESTER
CITY COUNCIL

Capital Programmes
Division

Manchester City Council
PO Box 532, Town Hall
Manchester
M60 2LA

DRAWING STATUS PLANNING APPLICATION

PROPERTY TITLE
Vauxhall Court
50 Hamerton Rd, Manchester, M40 7RD

UPRN DFE NO.

PROJECT TITLE
Sculpture Relocation

DRAWING TITLE
Location Plan

JOB NO.
DXH/45304

DATE
19/12/2022

REV
B

SCALE
1/1250 @ A3

AUTHOR
JK

CHECKED BY
TH

APPROVED BY
TH

DRAWING NO.
MCC ZZ GF DR B 0001