




CROSS SECTION AA
SCALE 1:50

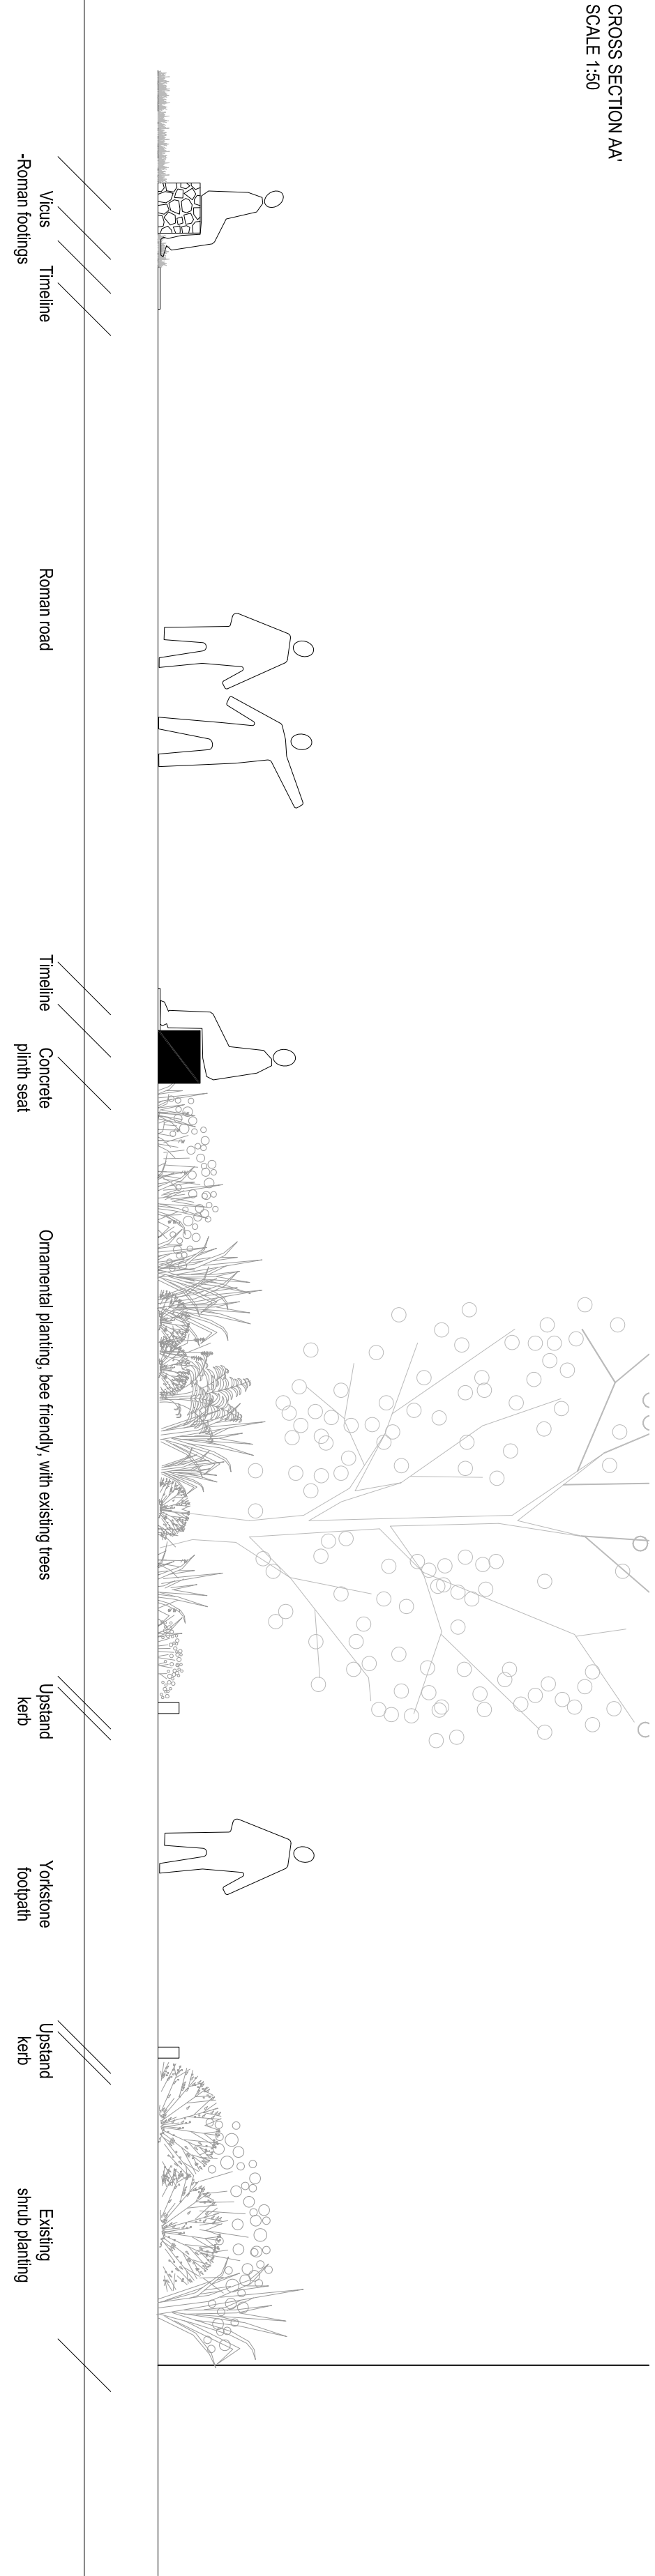


KEY PLAN

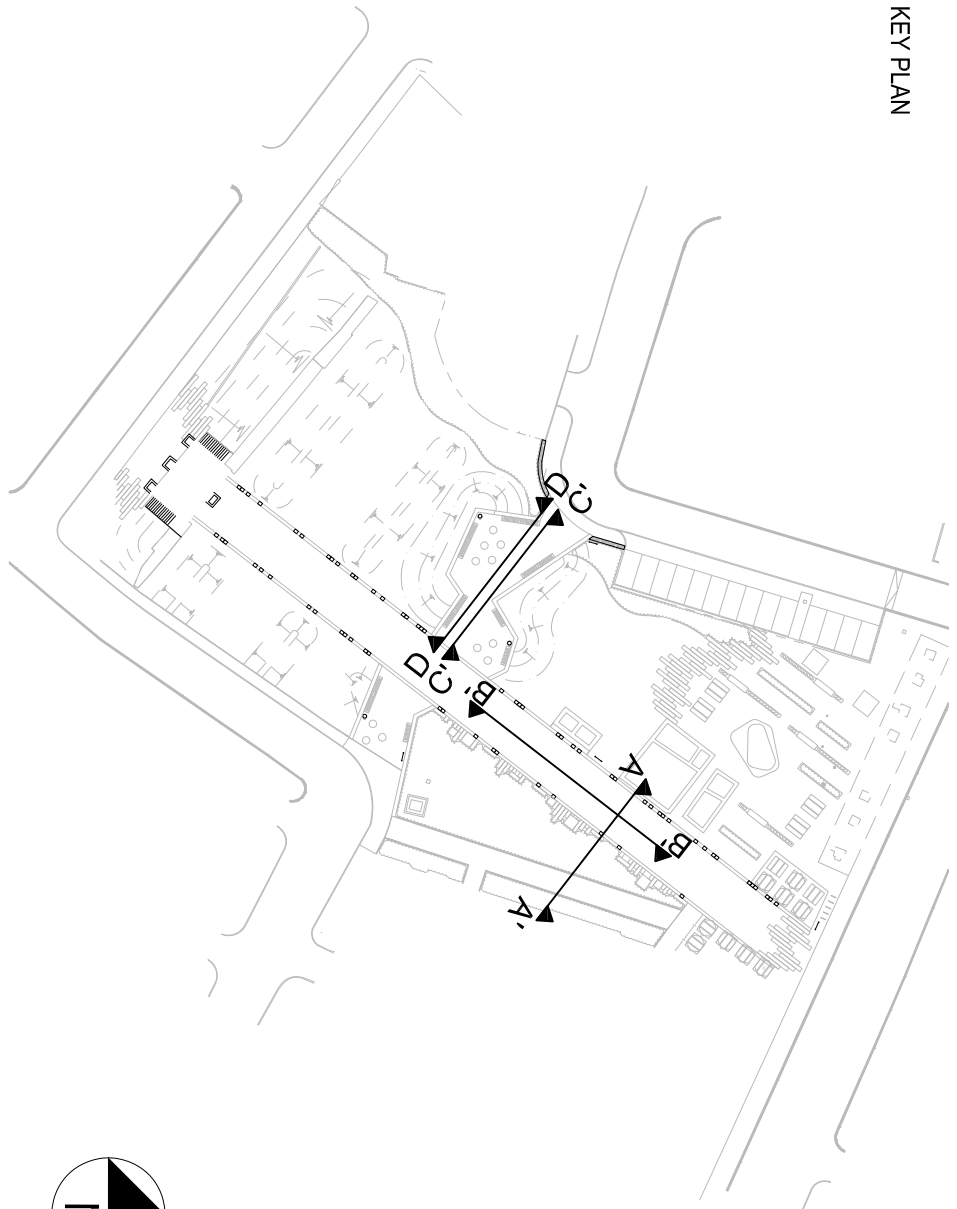


CROSS SECTION BB
SCALE 1:50

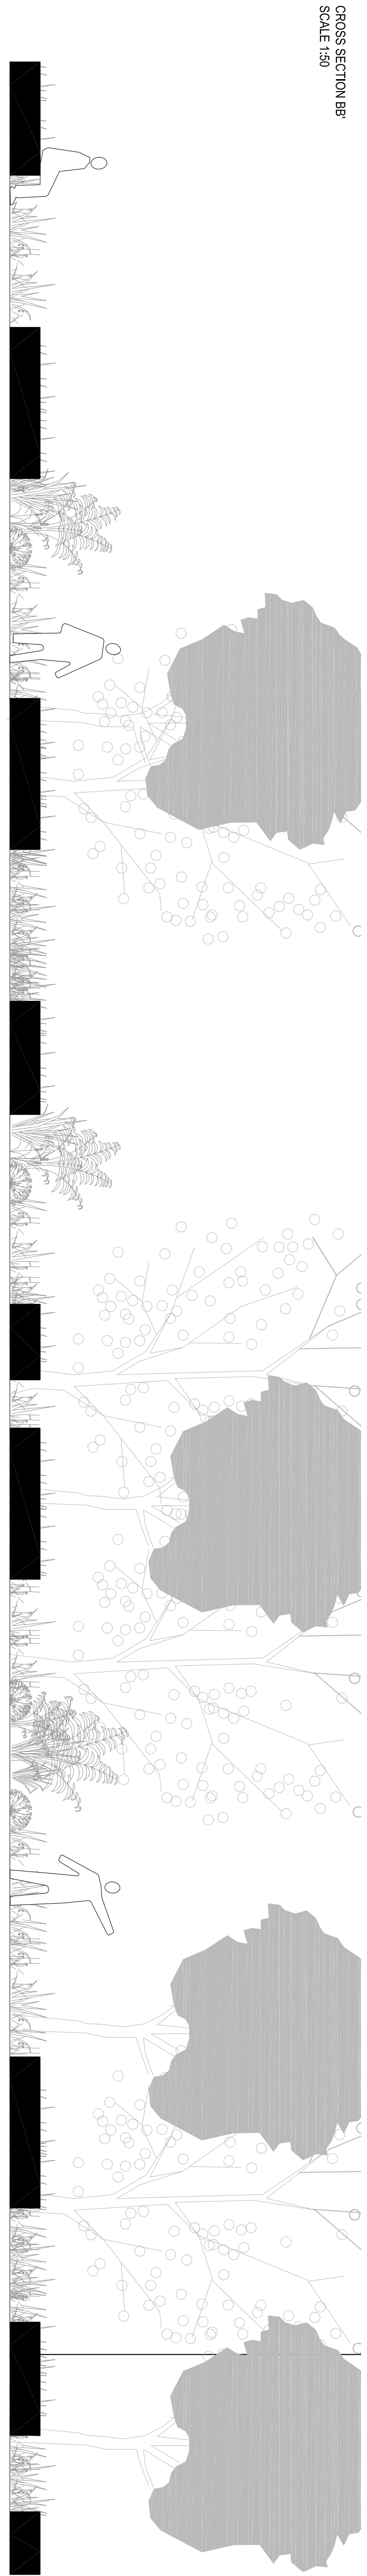

CROSS SECTION CC
SCALE 1:50

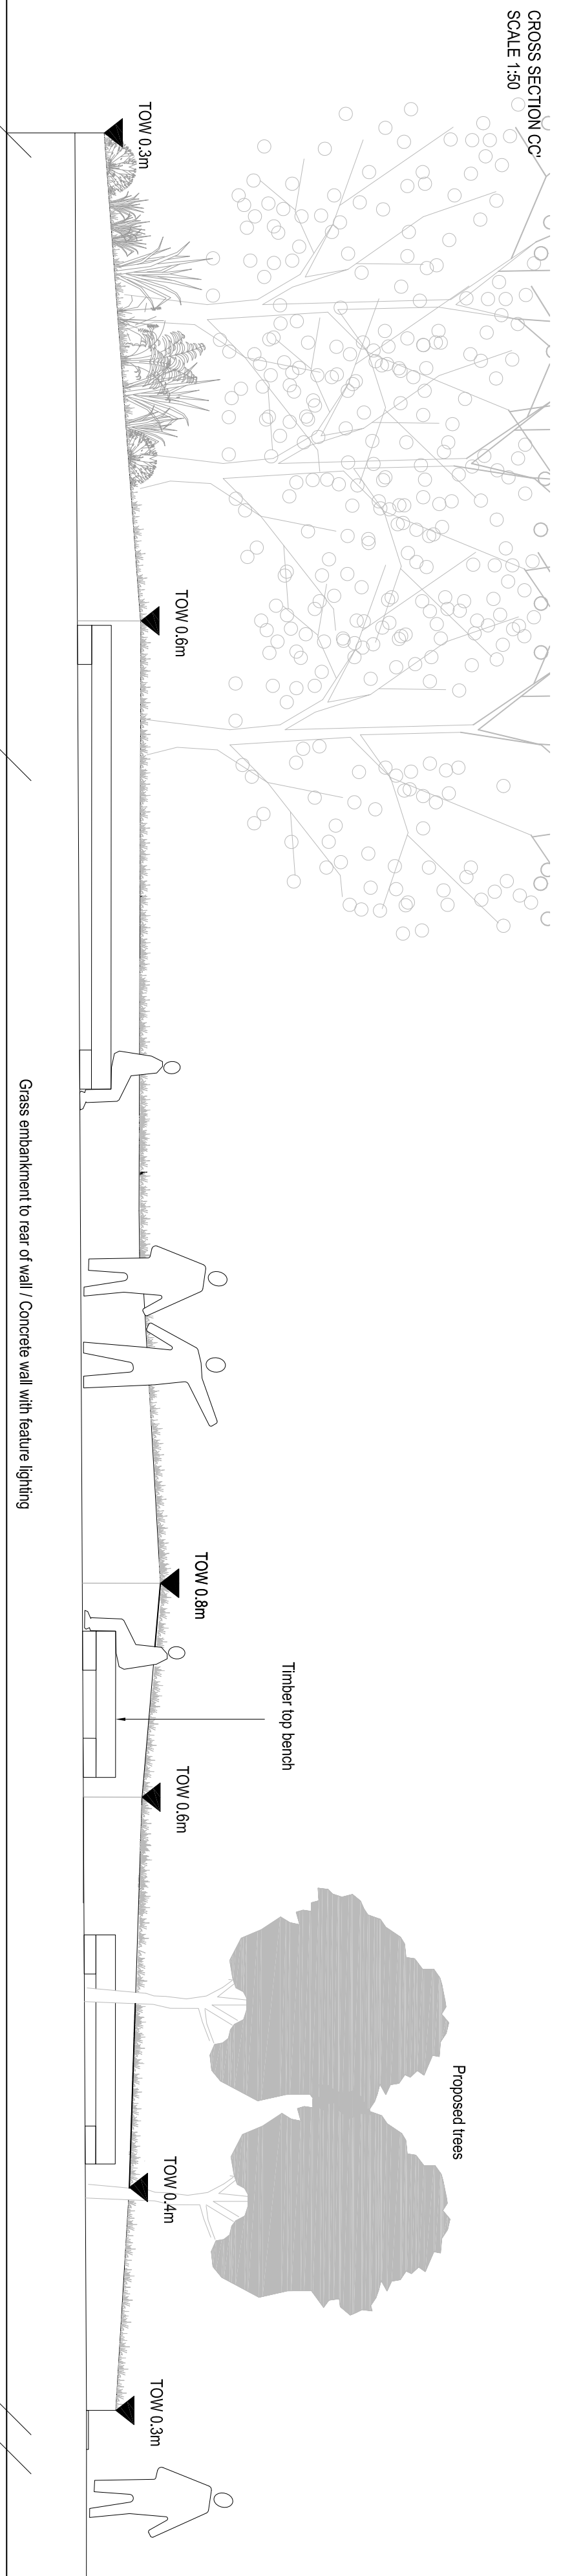

CROSS SECTION DD
SCALE 1:50

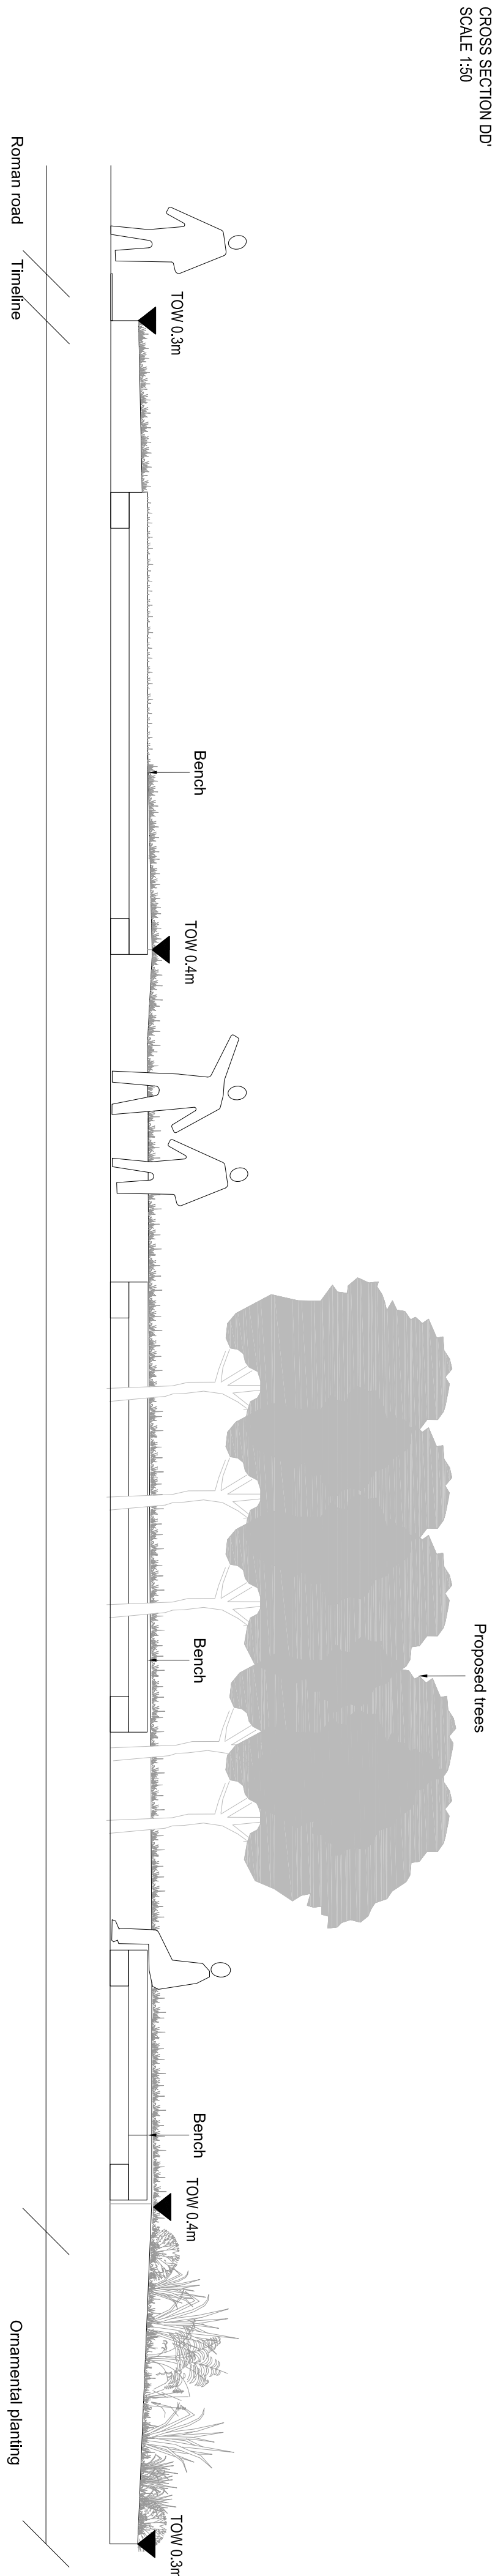

BUILDING DESIGN PARTNERSHIP SHALL HAVE NO RESPONSIBILITY FOR ANY USE OF THE INFORMATION PROVIDED HEREIN FOR ANY PURPOSES OTHER THAN THAT FOR WHICH IT WAS PROVIDED AND ALL DIMENSIONS SHOULD BE CHECKED ON SITE.
DO NOT SCALE FROM THIS DRAWING.
ANY DRAWING ERRORS OR DISCREPANCIES SHOULD BE BROUGHT TO THE ATTENTION OF BUILDING DESIGN PARTNERSHIP AT THE ADDRESS SHOWN BELOW.

NOTES

- TO BE READ IN CONJUNCTION WITH:
- (9-1001) - LANDSCAPE GENERAL ARRANGEMENT PLAN
 - (9-1002) - LANDSCAPE LEVELS PLAN
 - (9-1003) - DETAILED PLANTING PLAN (SHEET 1 OF 2)
 - (9-1004) - DETAILED PLANTING PLAN (SHEET 2 OF 2)
 - (9-1005) - TREE CONSTRAINTS PLAN
 - (9-1007) - PROPOSED LANDSCAPE WORKS AND ZONES OF ARCHAEOLOGICAL POTENTIAL
 - (9-1008) - LANDSCAPE MASTERPLAN
 - (9-1009) - LANDSCAPE WORKS GROWN BOX TYPICAL DETAILS
 - (9-1010) - LANDSCAPE WORKS DESIGN INTENT - TIMBER-LINE
 - (9-1011) - LANDSCAPE WORKS DESIGN INTENT - TIMBER STAGE
 - (9-1012) - RED LINE BOUNDARY PLAN
 - (9-1015) - LANDSCAPE FENCING AMENDMENT PLAN
 - (9-1016) - LANDSCAPE CONSTRUCTION DETAILS SHEET 1 OF 2
 - (9-1017) - LANDSCAPE CONSTRUCTION DETAILS SHEET 2 OF 2
- (SPO)1001 - NBS LANDSCAPE SPECIFICATION
- EXISTING TREES TO BE RETAINED IN ACCORDANCE WITH RECOMMENDATIONS CONTAINED IN THE PROJECT ARBORETOLOGICAL REPORT.

B. PLANNING APPLICATION TO MCC STONE STREET CAR PARK RECOMMENDED TO INCLUDE FOR EXISTING PARKING TICKET MACHINE. RED LINE BOUNDARY AMENDED TO EXCLUDE PRIVATE PROPERTY OWNED BY THE ONMOBILE PUBLIC HOUSE. A - INFERRIAL ISSUE TO PLANNING EJB EJB 25.07.16 FIRST ISSUE FOR PLANNING C2 EJB 29.04.16

CLIENT
CASTLEFIELD FORUM
www.ourcastlefield.co.uk

11 Duke Street
P.O. Box 55, Piccadilly Basin
Manchester, M60 3JA
United Kingdom
T +44 (0)161 625 2200
F +44 (0)161 625 2235
www.bdp.com

BDP.

PROJECT TITLE		SCALE
ROMAN GARDENS CASTLEFIELD, MANCHESTER		@ A1
LANDSCAPE LONG SECTIONS		VARIES
PROJECT NUMBER		DATE
P2006915	(9-1)013	APR 16
REVISION		BY
B		