






A number line from 0 to 5 with tick marks at every integer. The segments between 0 and 1, 1 and 2, 2 and 3, 3 and 4, and 4 and 5 are shaded black.

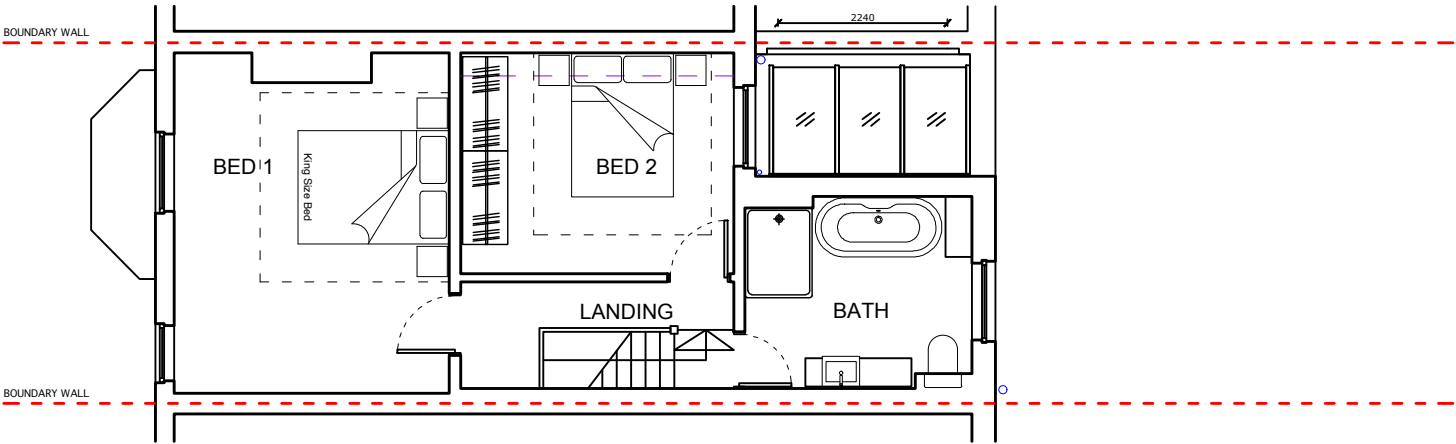

FIRST FLOOR PLAN

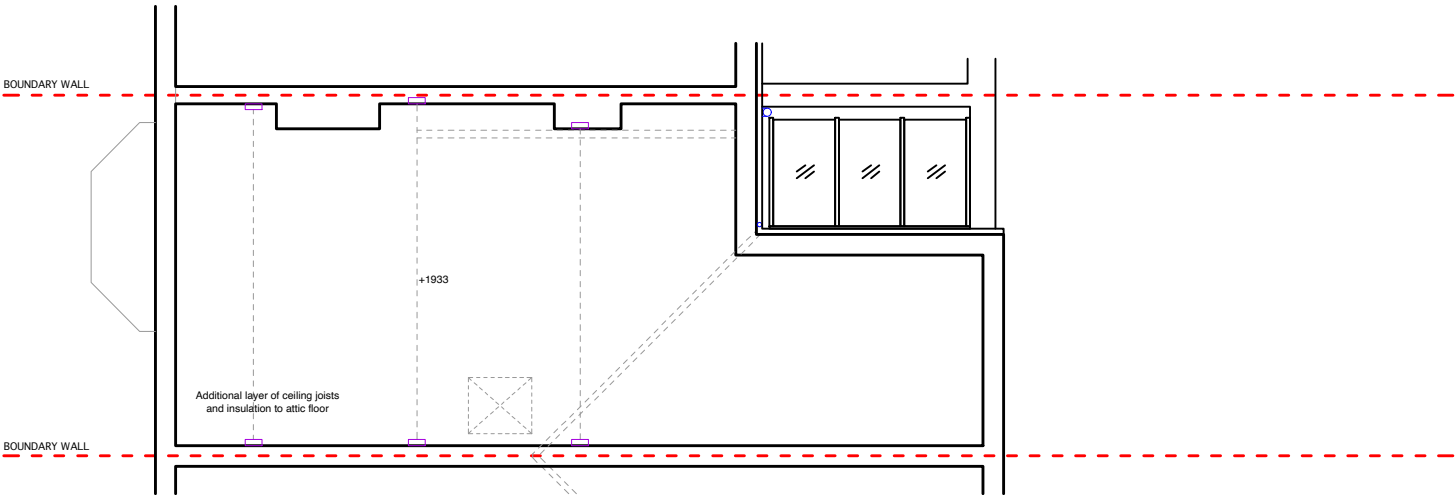

ATTIC PLAN

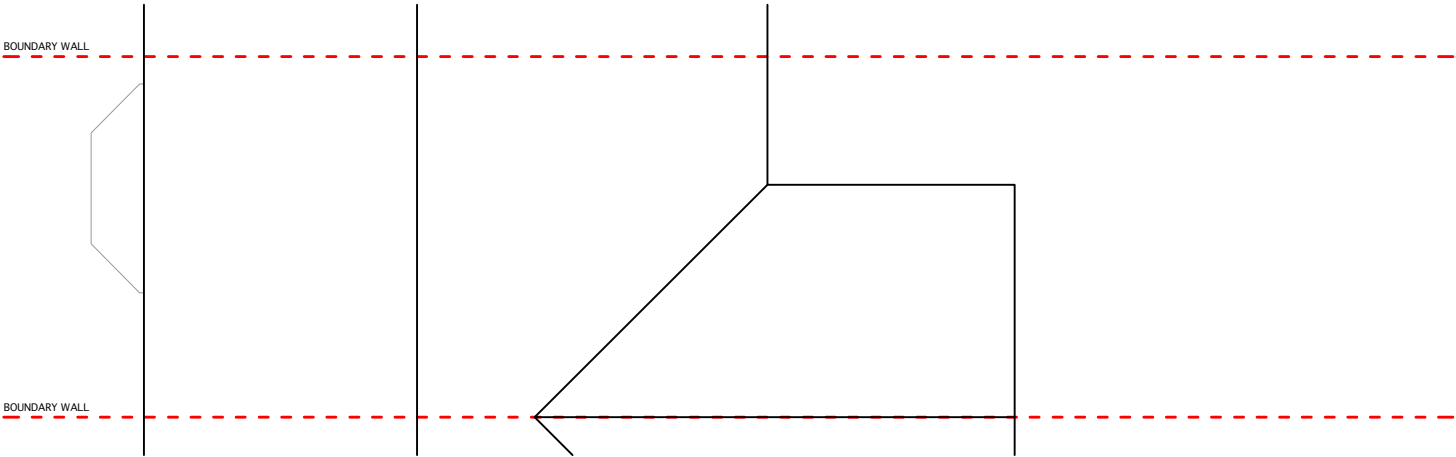

ROOF PLAN

TITLE

EXISTING FIRST FLOOR,
ATTIC & ROOF PLAN

DWG.NO.

2217 - BR - EX - 101

SCALE

1:100 @ A3

ISSUE

PLANNING

DATE

10-03-2023

REVISION

01

JOB NO.

2217

NOTES

Rev	Date	Description
00	24/01/23	Issue to Client
01	10/03/23	Issue to PLANNING

CLIENT

Mr Gareth & Mrs Sophie Toms

ADDRESS

35 Whalley Avenue,
Chorlton,
Manchester,
M21 8TU

PROJECT DESCRIPTION

Proposed dormer extension

PROJECT ADDRESS

35 Whalley Avenue,
Chorlton,
Manchester,
M21 8TU

BUTTERFIELD

ARCHITECTURE

ARCHITECTURE \ INTERIORS \ PROJECT MANAGEMENT

W \ WWW.BUTTERFIELD ARCHITECTURE.CO.UK

E \ INFO@BUTTERFIELDARCHITECTURE.CO.UK

M \ +44 (0) 7779302856

102 ROSENEATH ROAD, URMSTON, MANCHESTER, M41 5AZ

© COPYRIGHT

This drawing is protected by copyright, it may not be reproduced in any form or by any means for any purpose, without gaining written permission from Butterfield Architecture

NOTES

This drawing is to be read in conjunction with all relevant Butterfield Architecture, Structural Engineer's, Service Engineer's, and Subcontractor drawings. Review all drawings and report any discrepancies to Butterfield Architecture prior to consulting. Do not scale from this drawing. All dimensions and levels including any abutment to existing structures to be checked on site prior to commencement All dimensions in millimetres unless stated otherwise. Work from figured dimensions only. No deviation from details shown on this drawing is allowed without Butterfield Architecture's prior permission in writing. All work is to be carried out in accordance with British Standard Codes of Practice, Statutory requirements and the Contract Documents.

0


1m

2m


3m


4m

5m

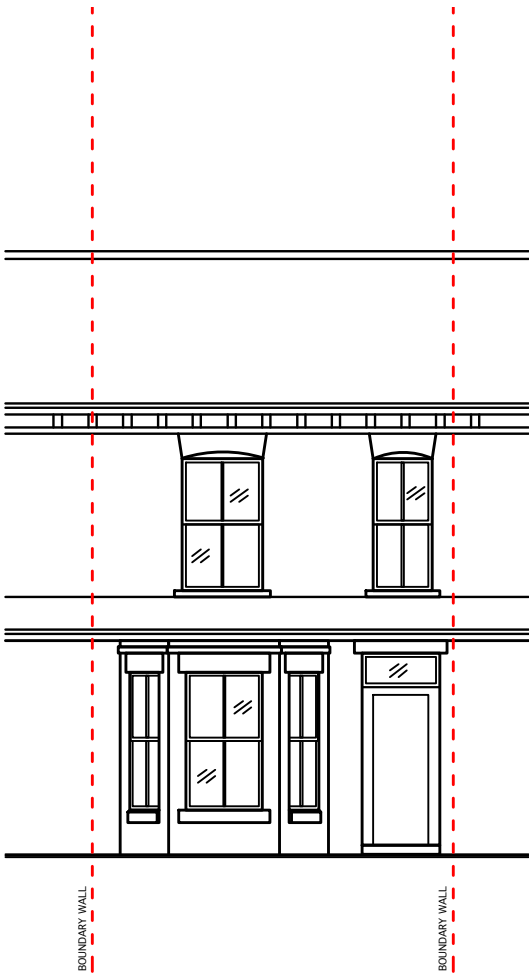



TITLE		
EXISTING NORTH ELEVATION		
DWG.NO.		
2217 - BR - EX - 200		
SCALE	1:100 @ A3	
ISSUE	PLANNING	
DATE	10-03-2023	
REVISION	JOB NO.	
01	2217	
NOTES		
Rev	Date	Description
00	24/01/23	Issue to Client
01	10/03/23	Issue to PLANNING

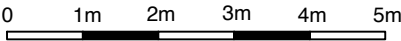

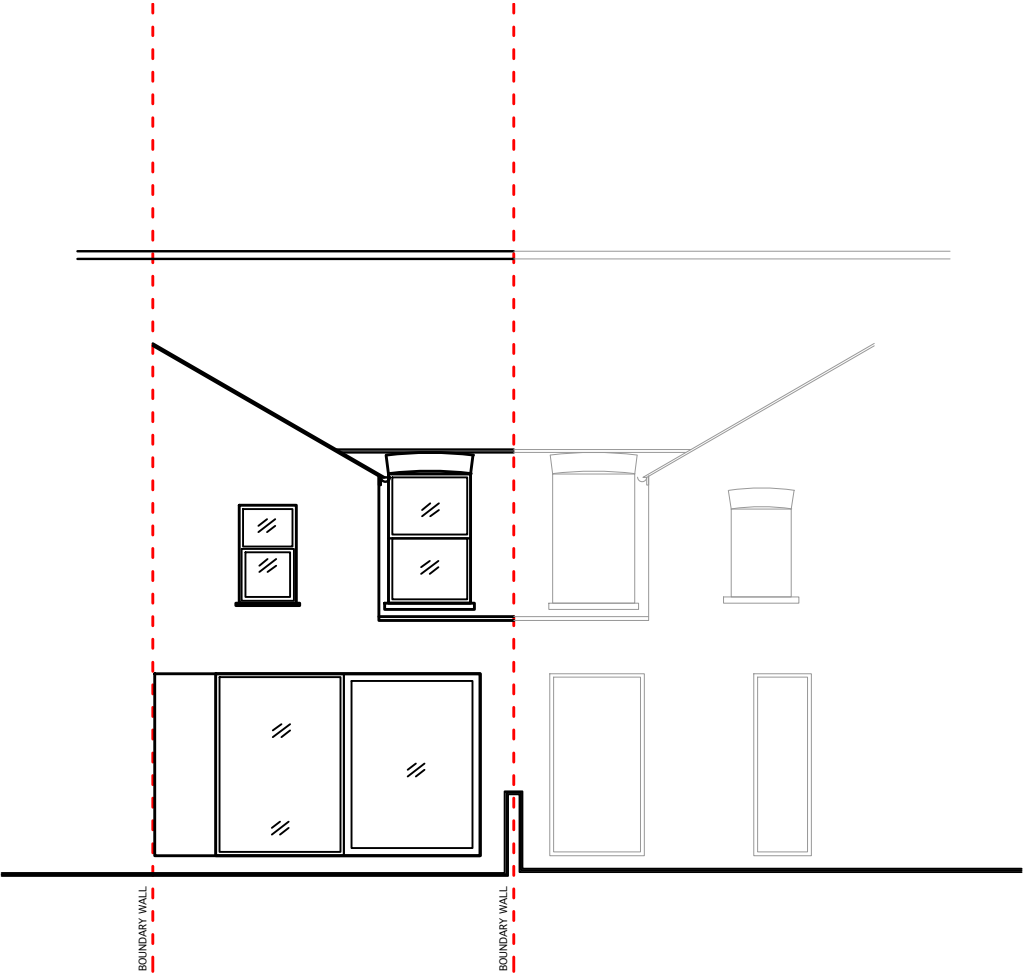

TITLE		
EXISTING SOUTH ELEVATION		
DWG.NO.		
2217 - BR - EX - 201		
SCALE	1:100 @ A3	
ISSUE	PLANNING	
DATE	10-03-2023	
REVISION	JOB NO.	
01	2217	
NOTES		
Rev	Date	Description
00	24/01/23	Issue to Client
01	10/03/23	Issue to PLANNING
		</

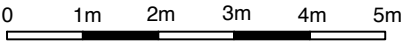

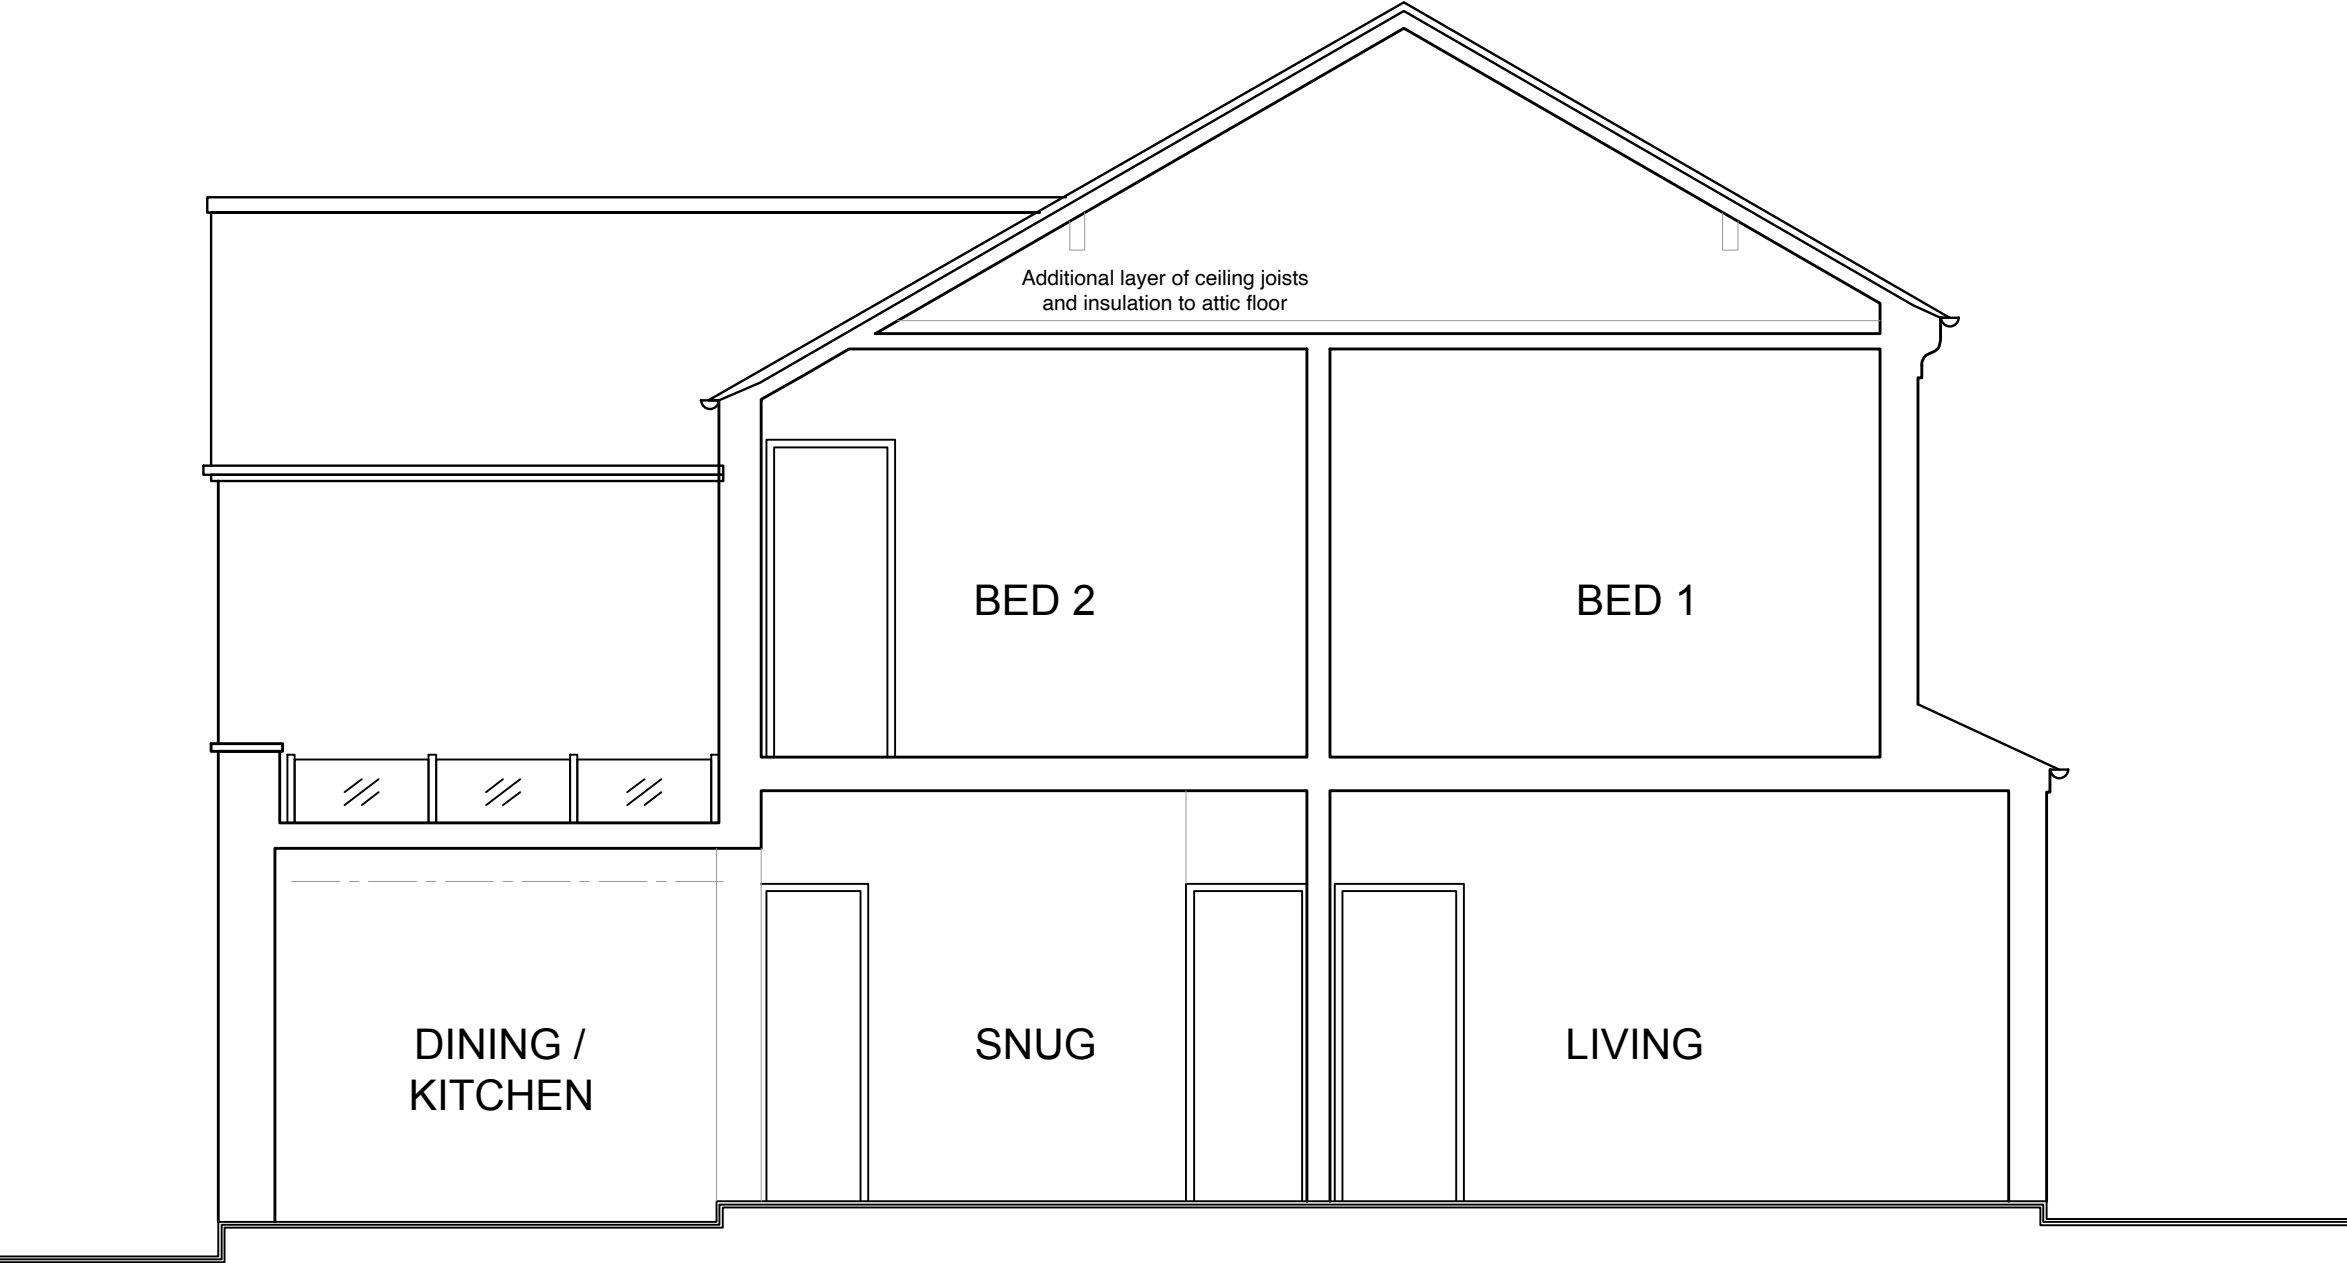

TITLE		
EXISTING SECTION A-A		
DWG.NO.		
2217 - BR - EX - 300		
SCALE	1:100 @ A3	
ISSUE	PLANNING	
DATE	10-03-2023	
REVISION	JOB NO.	
01	2217	
NOTES		
Rev	Date	Description
00	24/01/23	Issue to Client
01	10/03/23	Issue to PLANNING

