
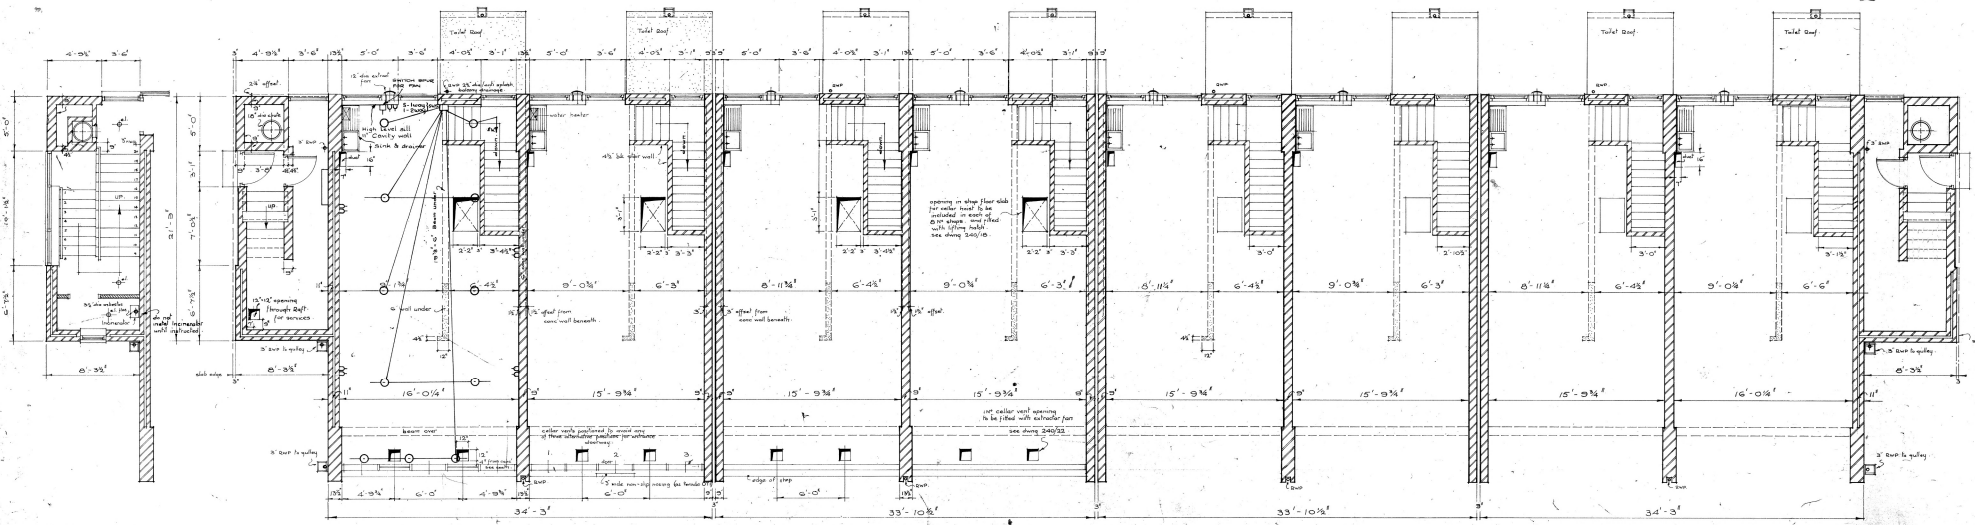


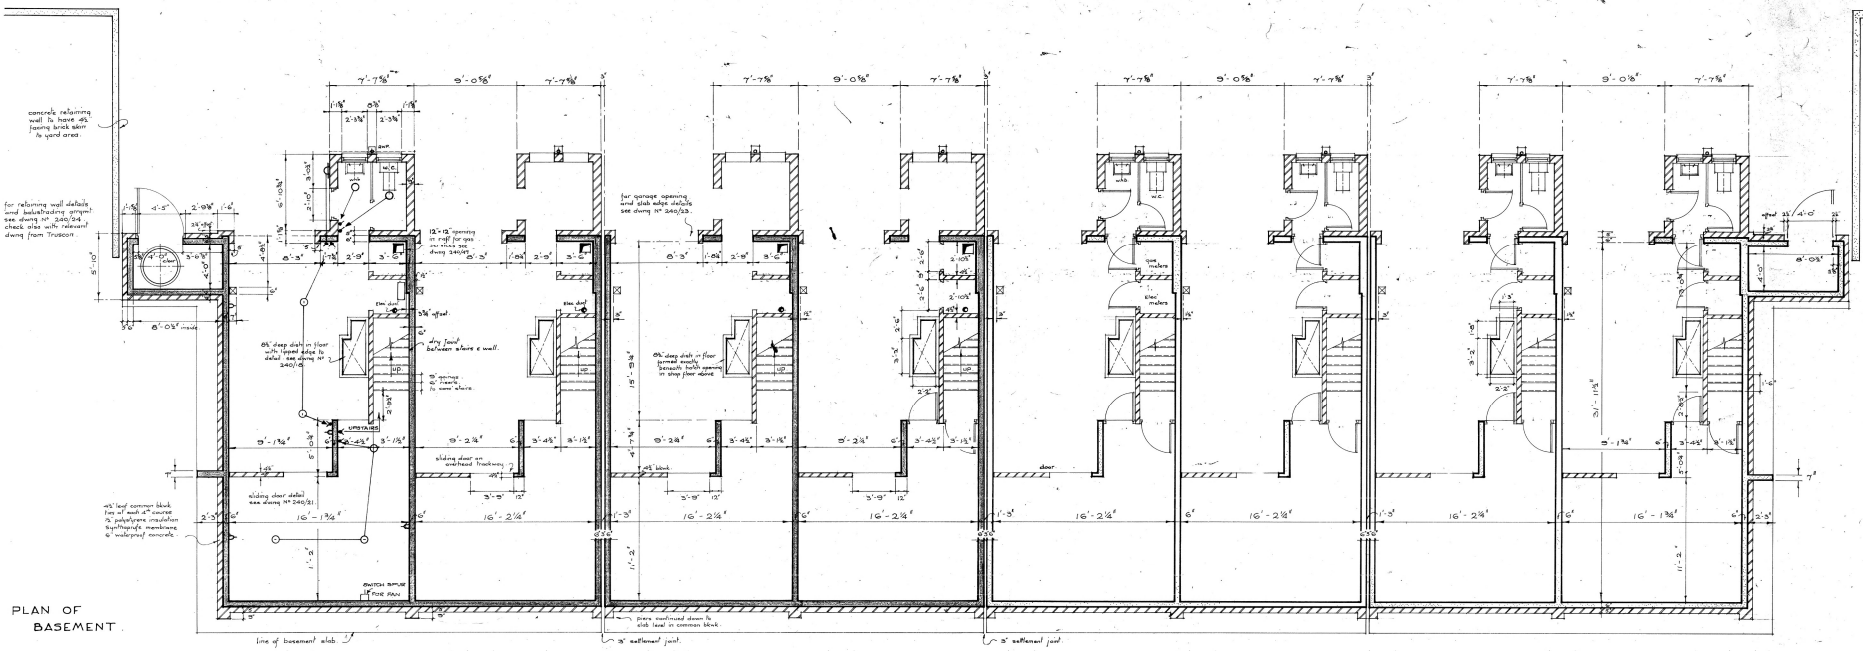

PLAN OF GROUND FLOOR

NOTES	
No.	DATE