



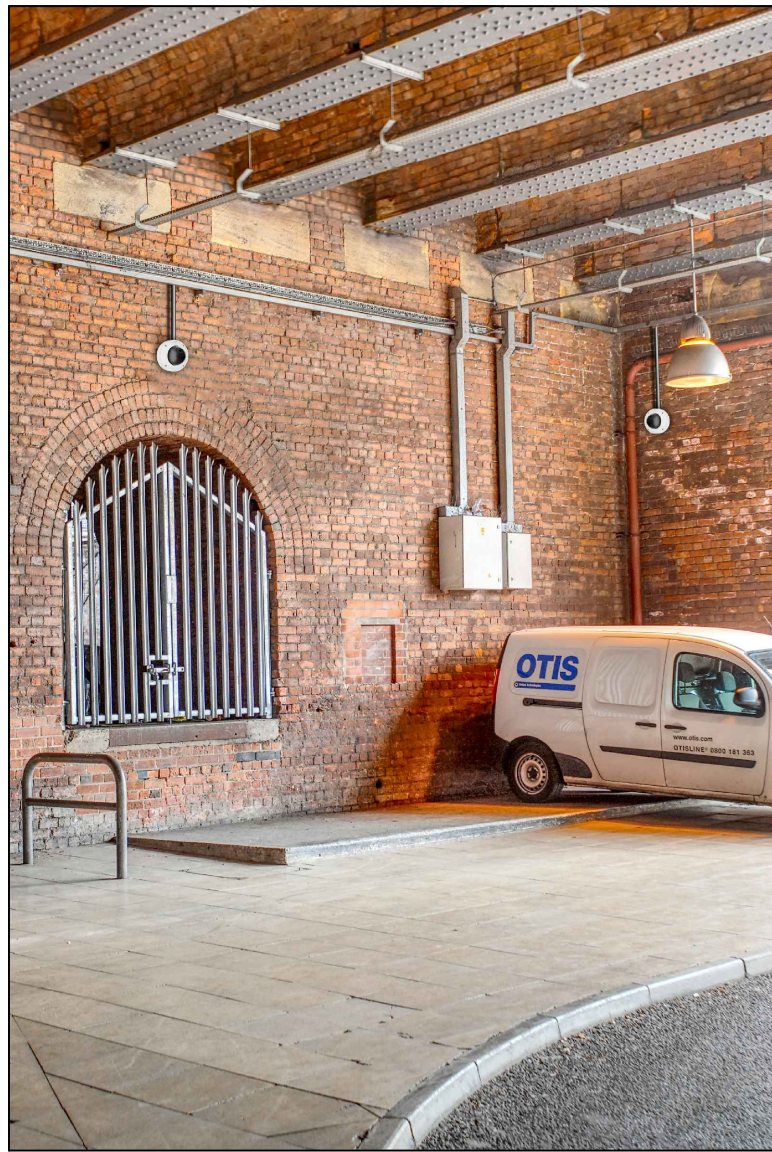


PERSPECTIVE VIEW E - EXISTING
APPLIES TO CAMERA 24298




PERSPECTIVE VIEW E - PROPOSED

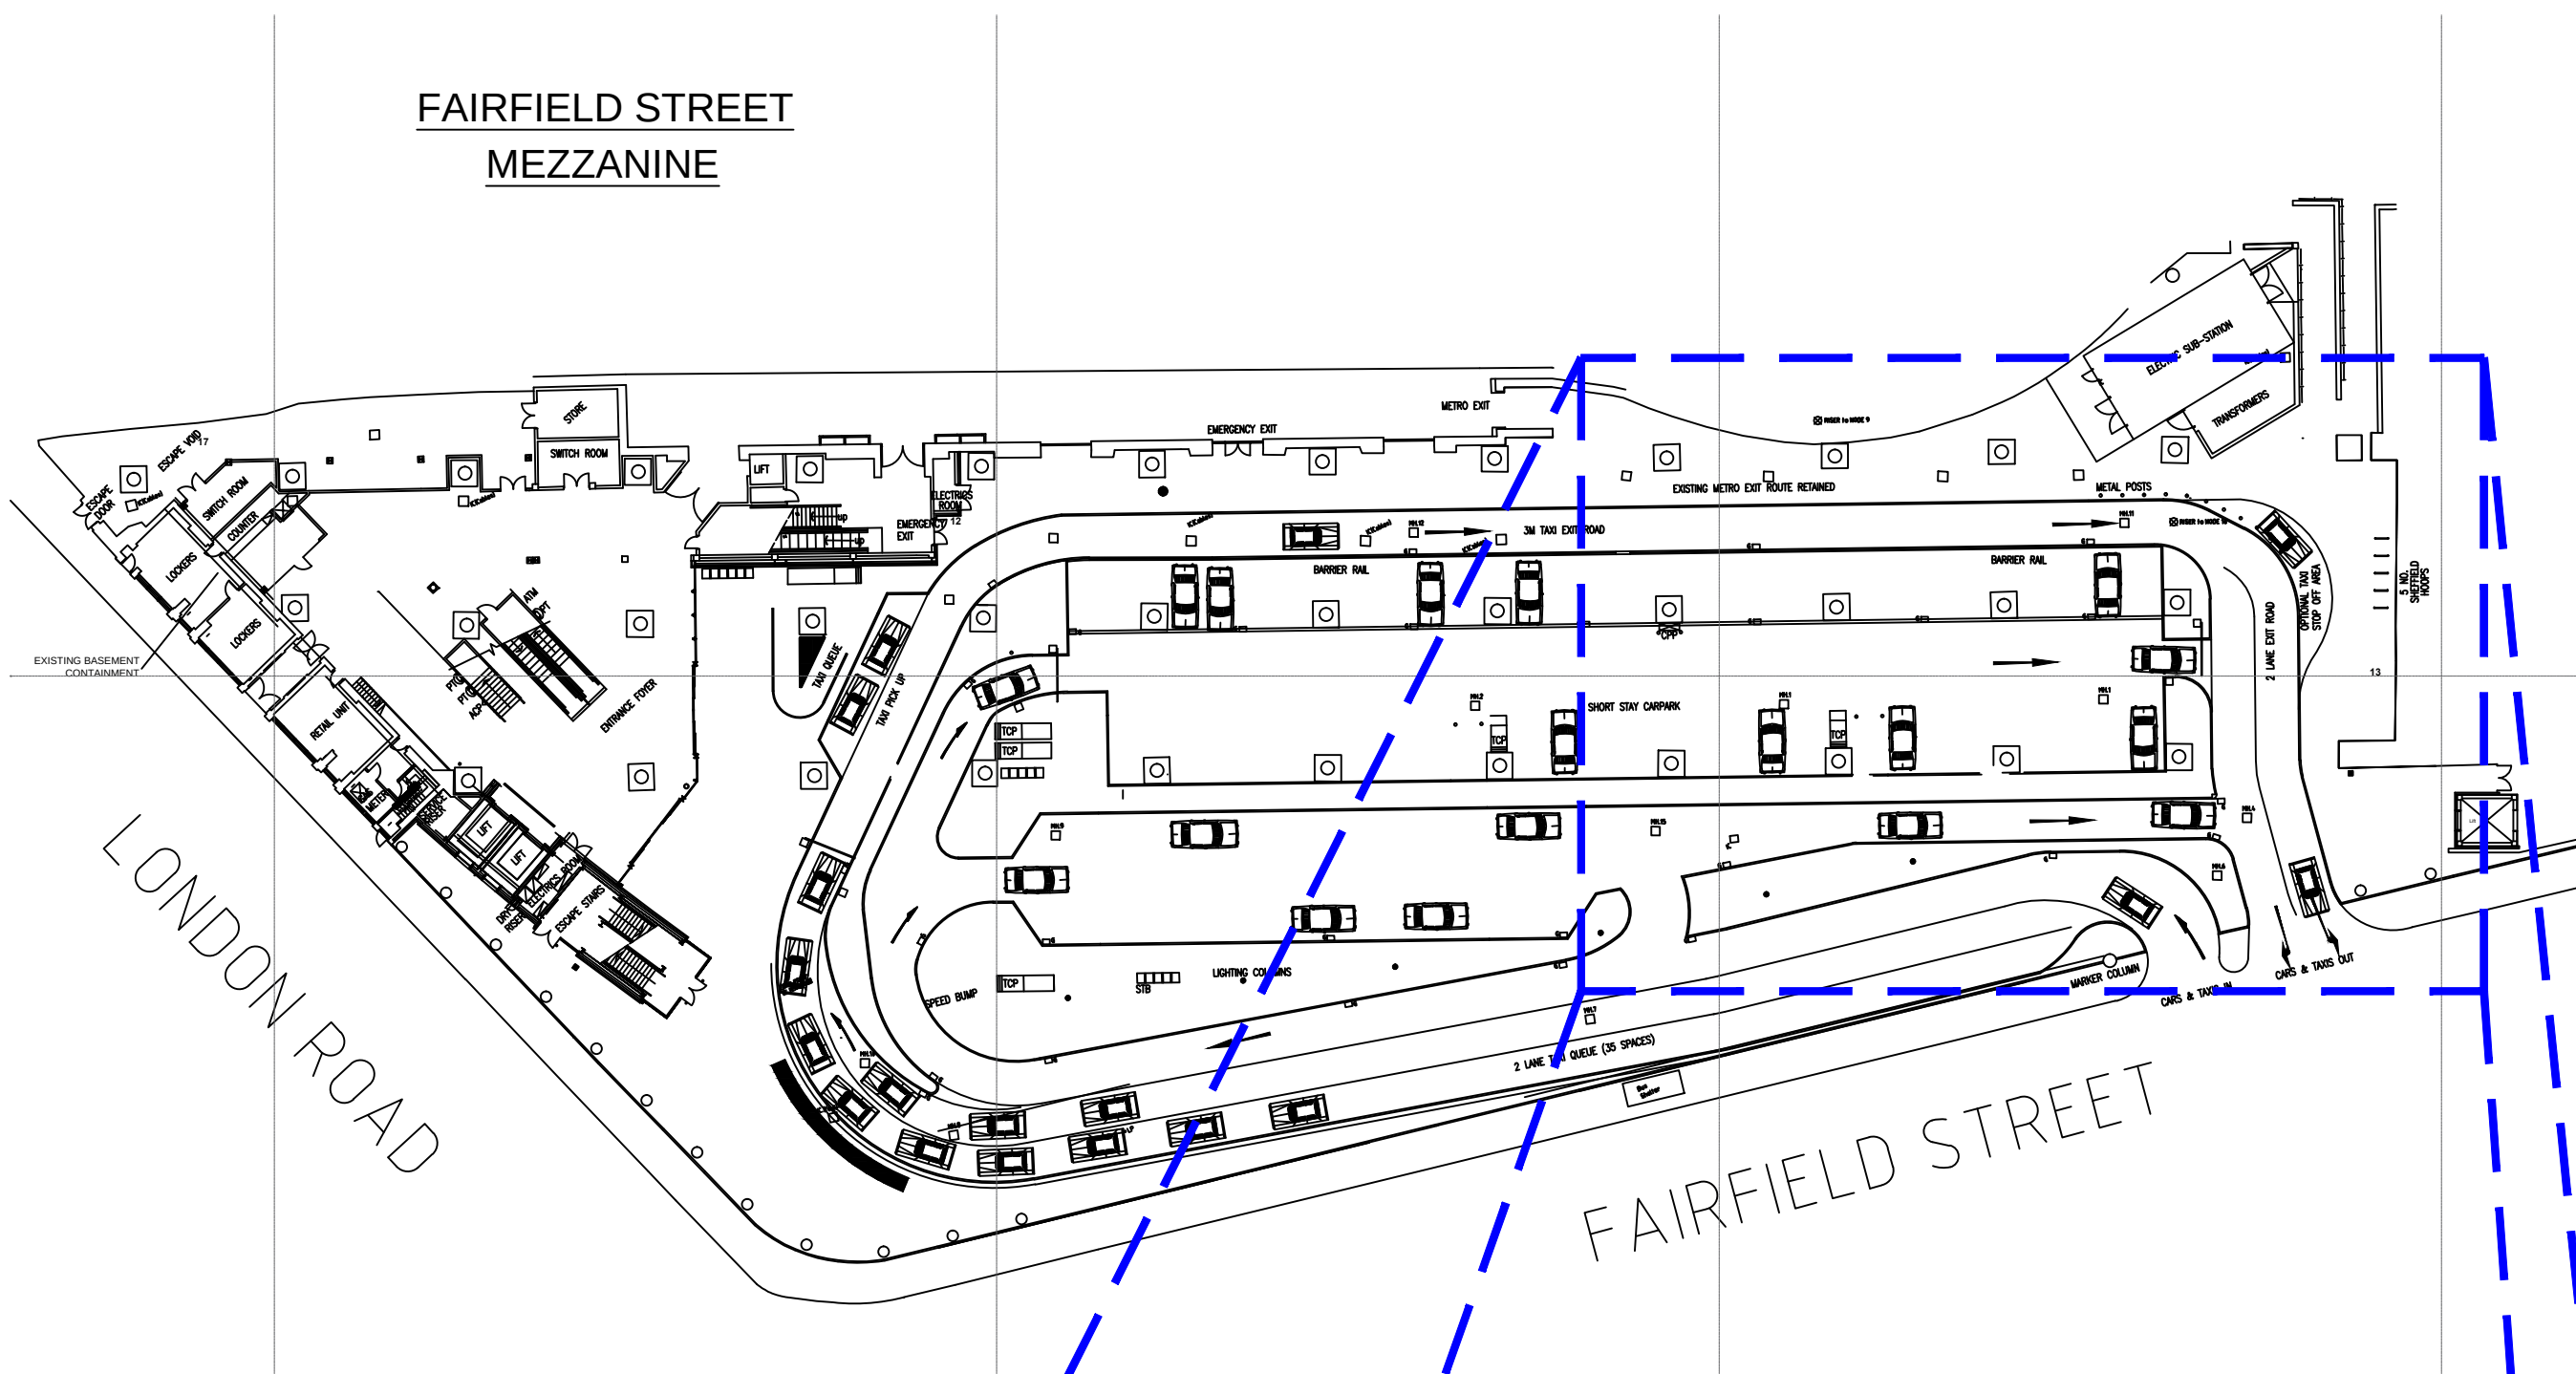


MANCHESTER PICCADILLY STATION LOCATION PLAN - SCALE 1:500

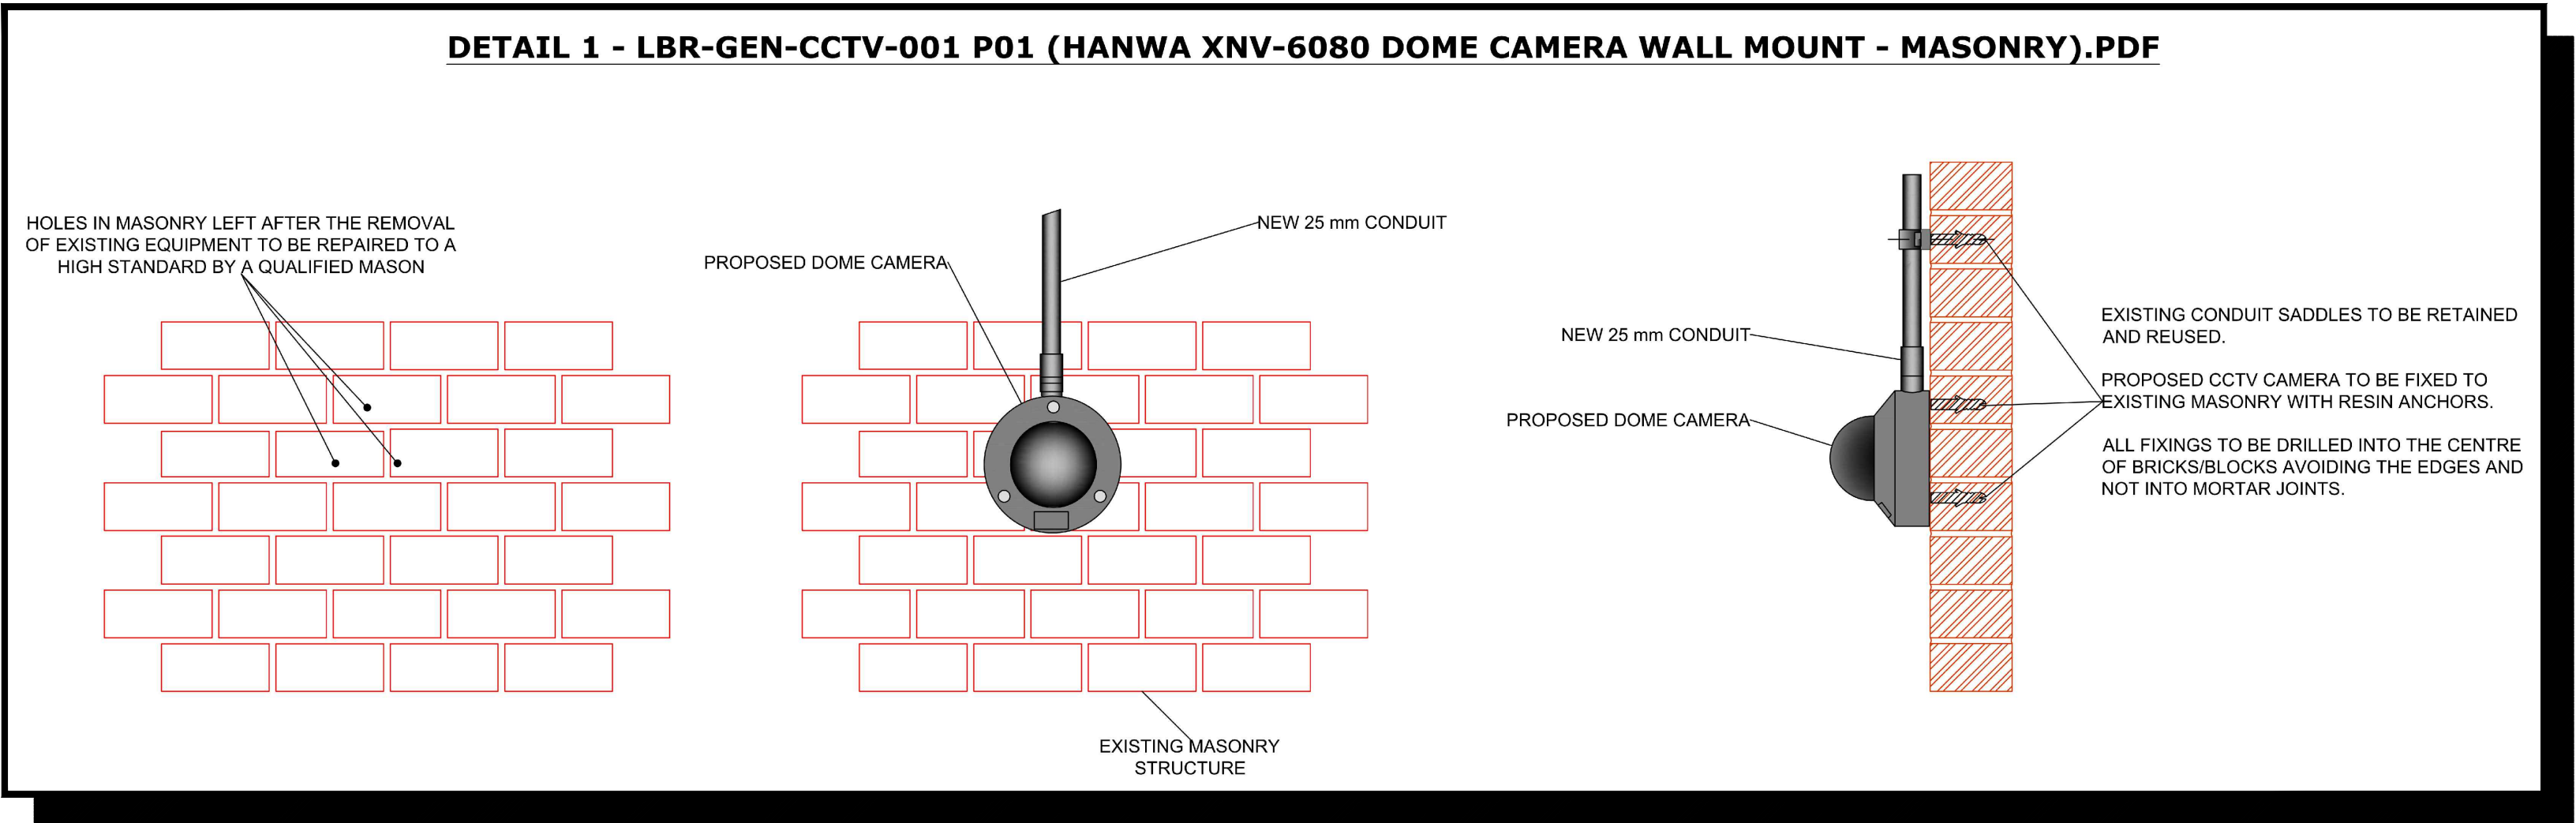

FOR ENGINEERING DETAIL PLEASE REFER TO DETAIL 1 ON MAN/NWR/LBR/PLAN/108000/Y641/LAYOUT 17 OF 20

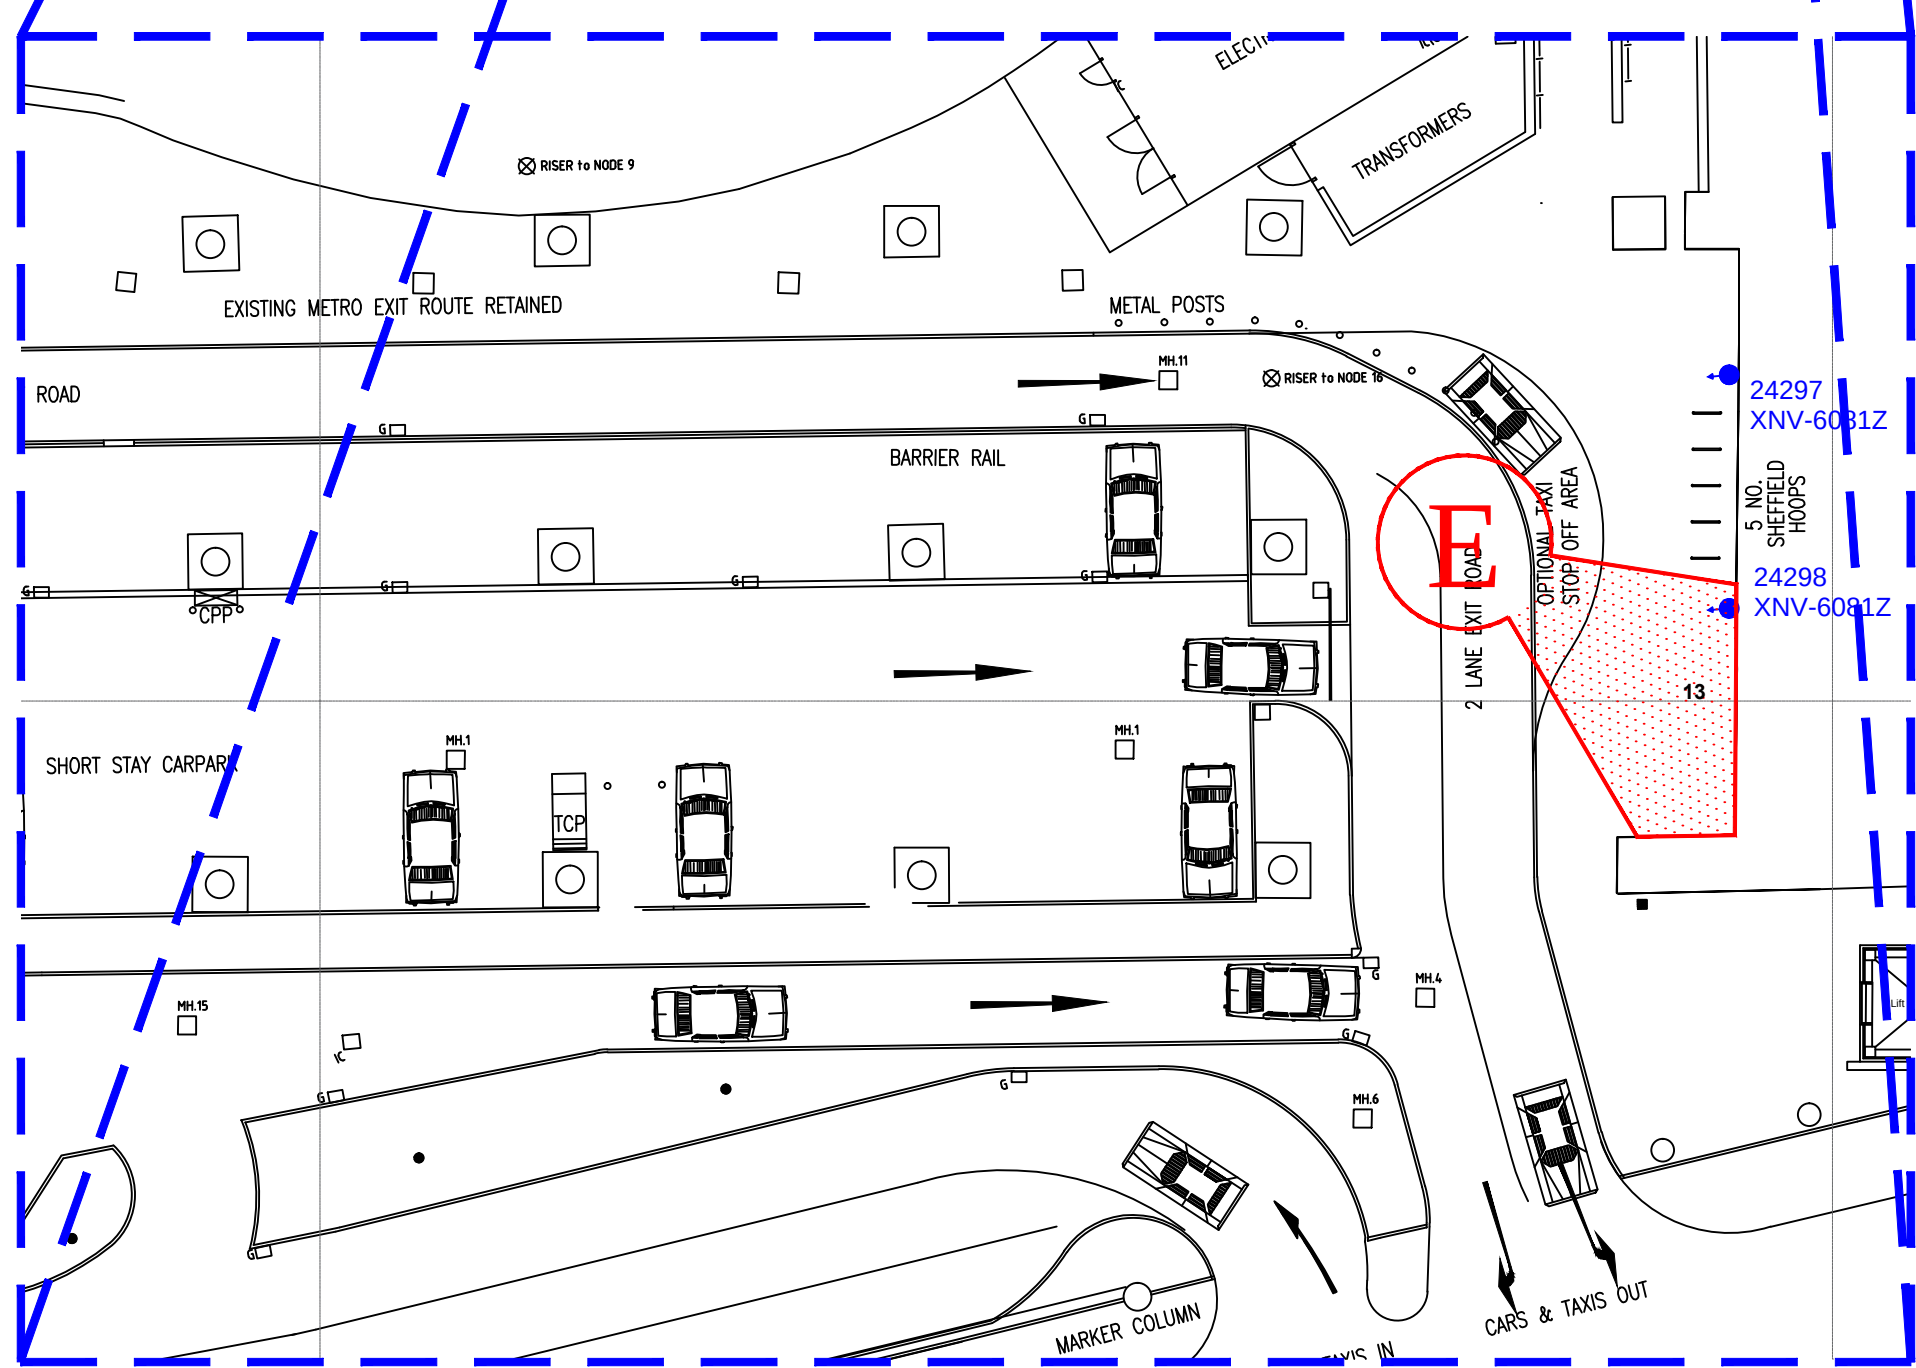

MANCHESTER PICCADILLY STATION PLAN
FAIRFIELD STREET - SCALE 1:250

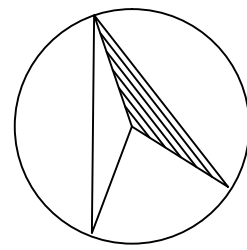

COLOUR KEY

EQUIPMENT IN BLACK -
DENOTES EXISTING EQUIPMENT
EQUIPMENT IN BLUE -
DENOTES EXISTING TO BE REPLACED
EQUIPMENT IN GREEN -
DENOTES EXISTING TO BE RECOVERED
EQUIPMENT IN MAGENTA -
DENOTES ENHANCED NWR EQUIPMENT
EQUIPMENT IN RED -
DENOTES NEW NWR EQUIPMENT

LEGEND

- EXISTING NODE LOCATION
- EXISTING FIXED/DOME CAMERA
- EXISTING PTZ CAMERA

Rev	Date	Description of Revisions	Drawn	Checked	Appr
P02	7/3/23	FOR LISTED BUILDING CONSENT	JPT	CRC	-
P01	29/7/21	FOR LISTED BUILDING CONSENT	JPT	CRC	-

Status DRAFT



Contractor
Linbrooke
Unit 3 & 4 Churchill Way
Chapelton
Sheffield
S35 2PY

Project
NWR MANAGED STATIONS
SISS RENEWALS - 169779

Drawing Title
MANCHESTER PICCADILLY STATION
EQUIPMENT LOCATION VIEWS
EQUIPMENT TO BE REPLACED
FAIRFIELD STREET & MEZZANINE

Designed	J.Gatley	Sig		Date	28/5/21
Drawn	J.Tobin	Sig		Date	29/7/21
Checked	-	Sig		Date	-
Approved	-	Sig		Date	-
Scale	1:250	ELR & Mileage	CMP2	Sheet	11 of 20
Alternative Reference	N/A			Revision	P02
Drawing Number	MAN-NWR-LBR-PLAN-191000-Y641				

Sheet Size A1 994 x 841